

DATE: 5/21/26

To: All Interested Consultants

PROJECT: WP0827011: Walker Square Park Improvements

SUBJECT: Addendum to Request for Proposal (RFP)


Add to this RFP as follows:

See the attached 1941 and 1998 plans for the Walker Square Park Shelter House.


Sincerely,

Jack Sudar


Jack Sudar
Project Manager

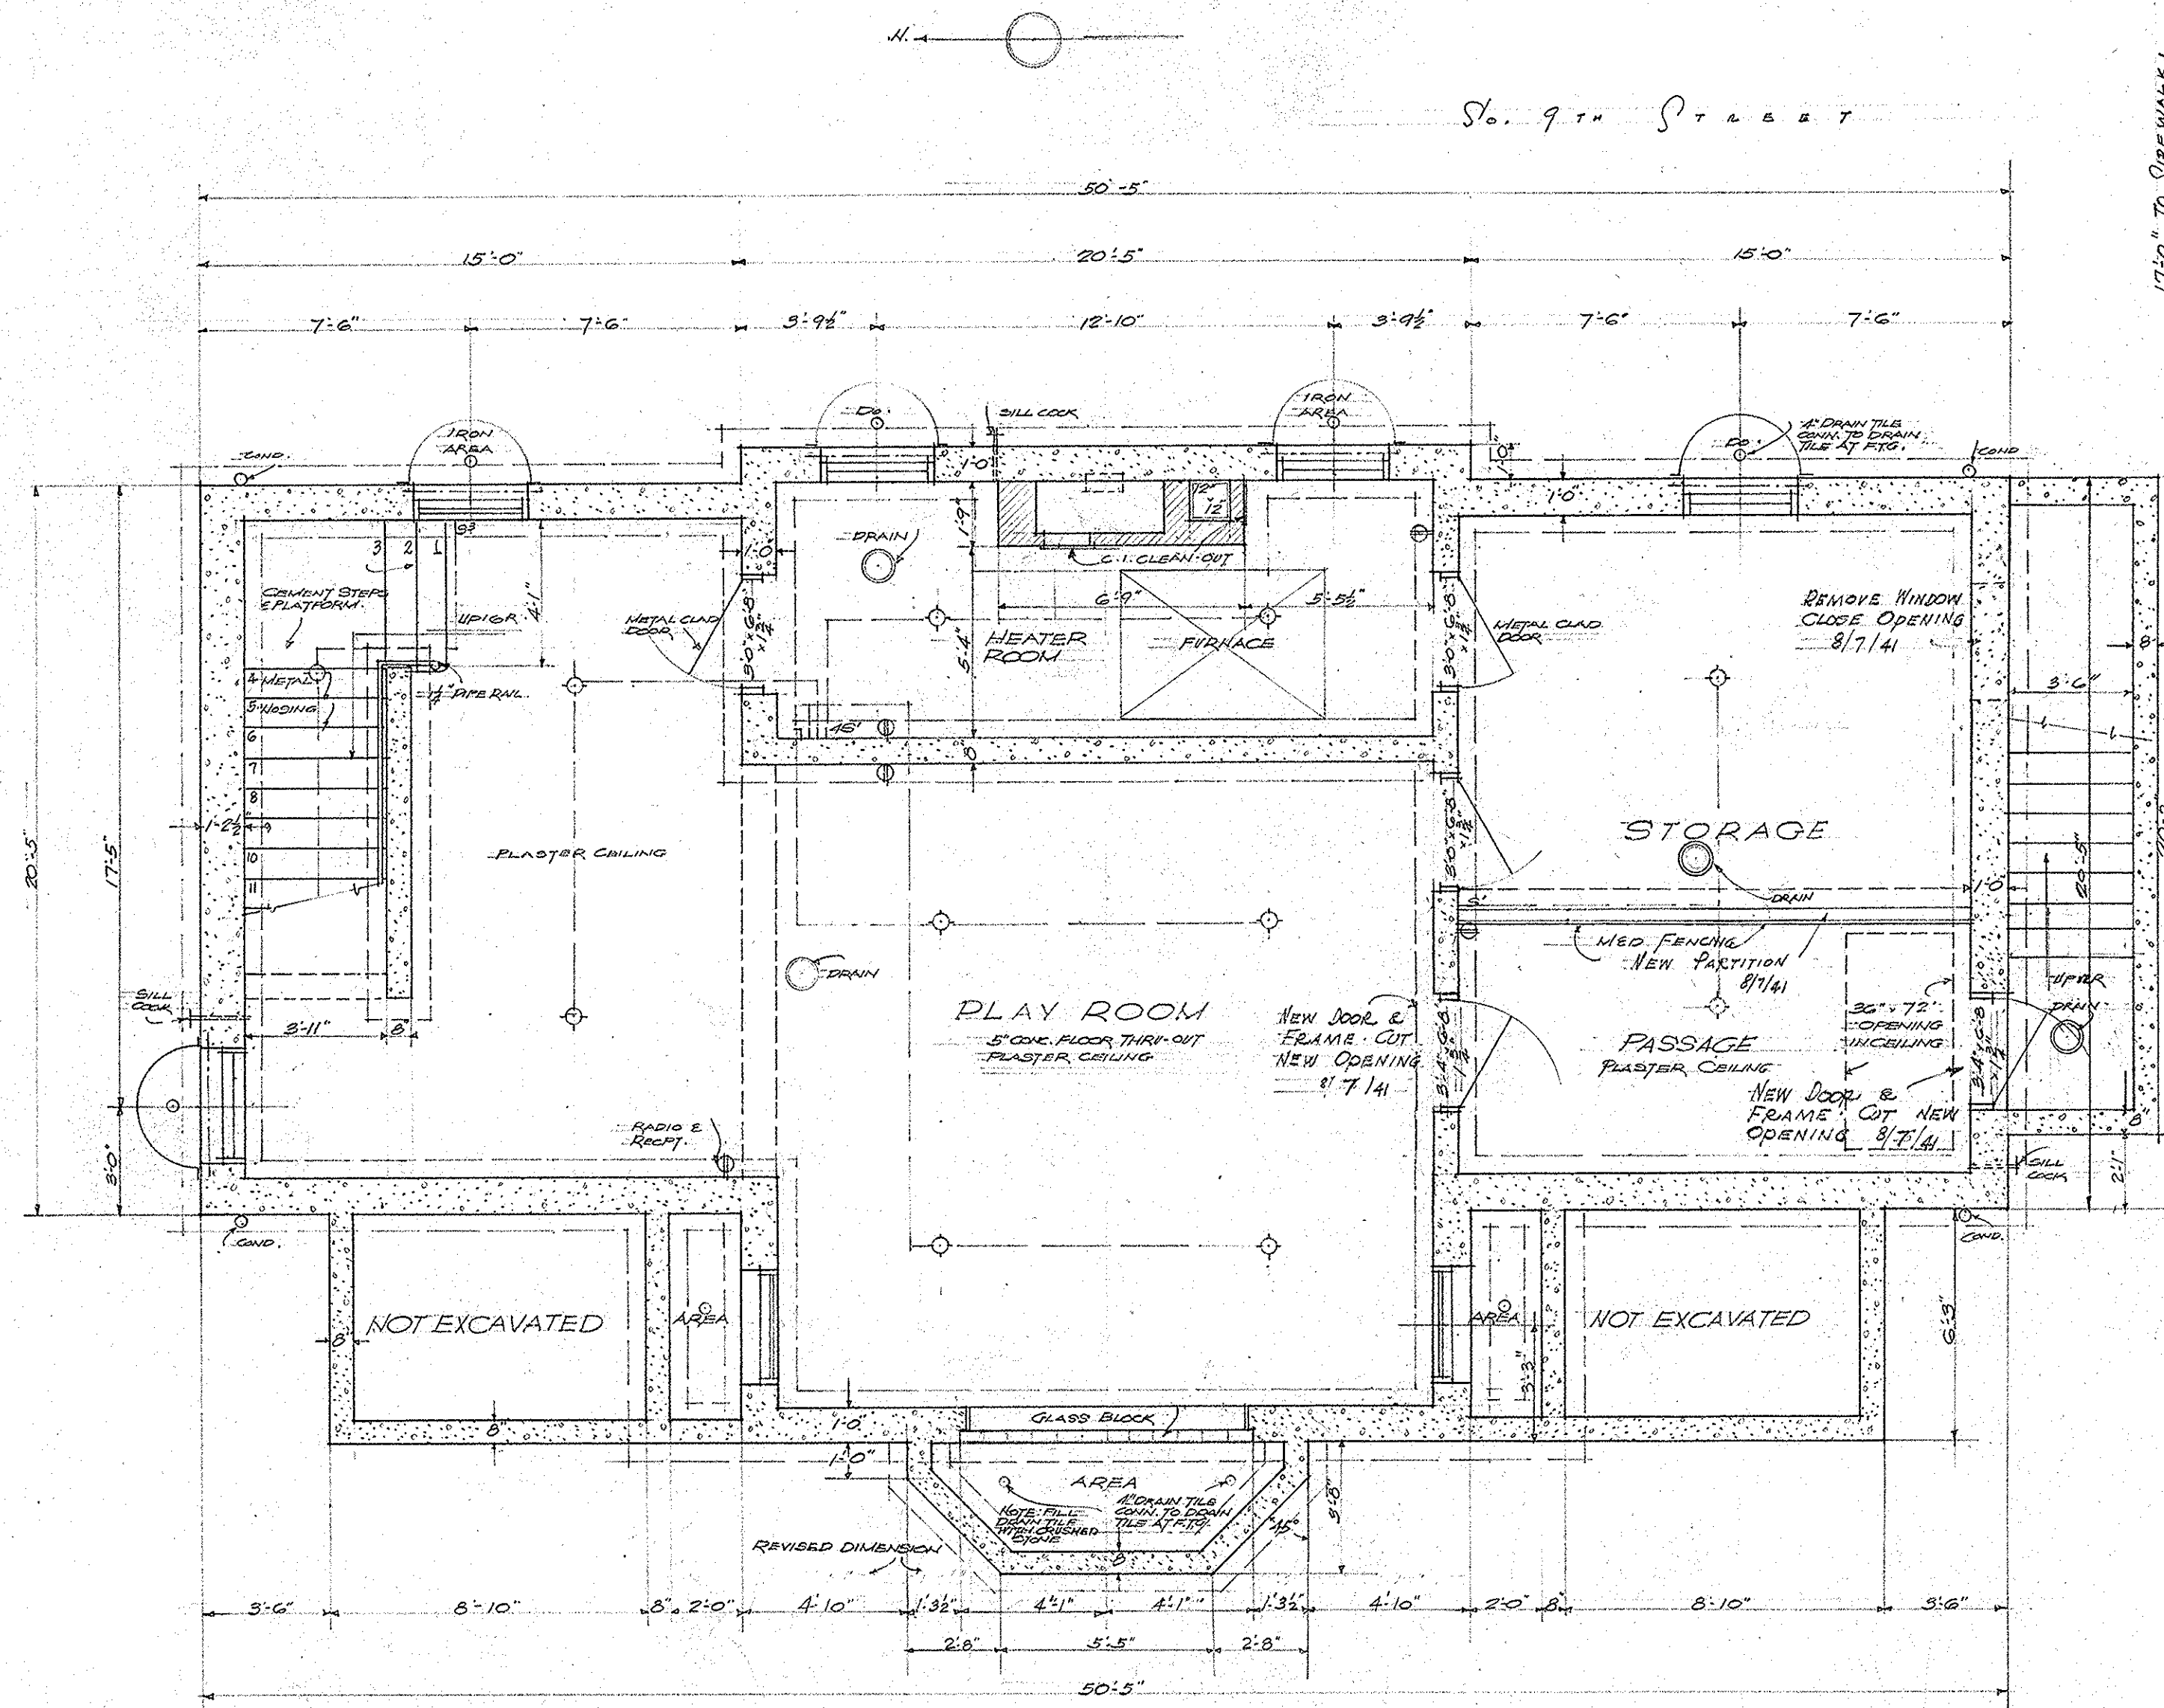


BASEMENT PLAN
SCALE $\frac{1}{4}" = 1'-0"$

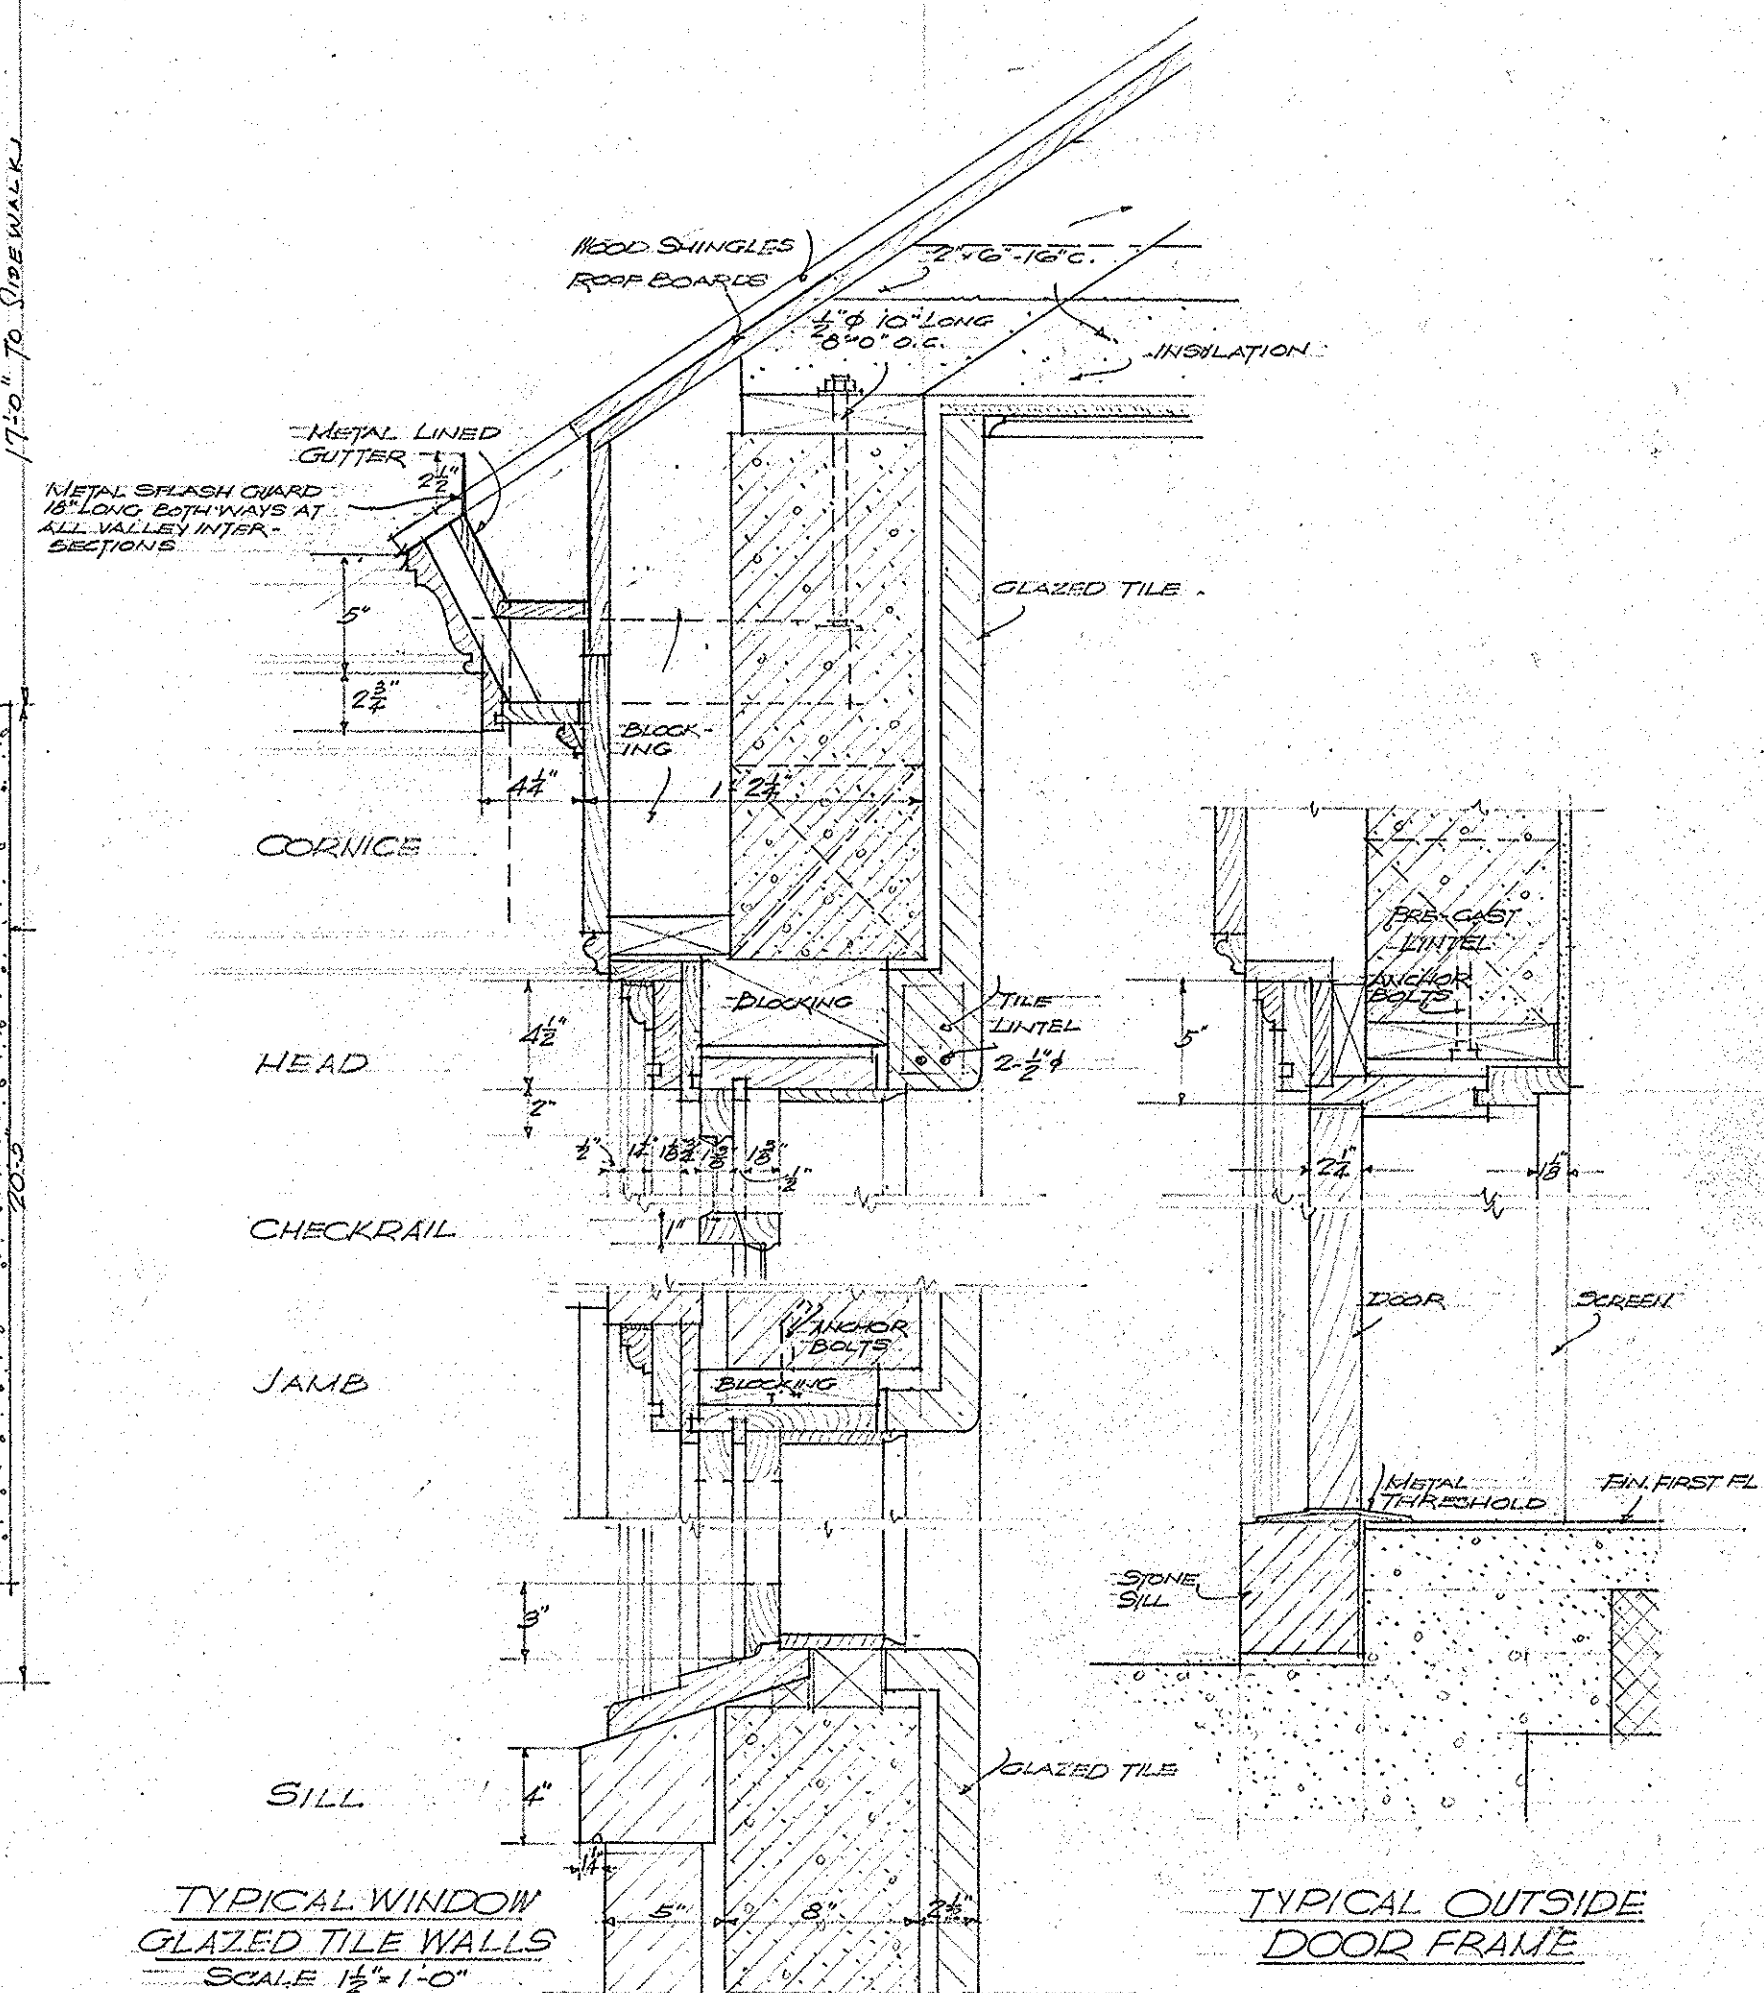


WALKER SQUARE SHELTER HOUSE		PROJECT NO.
MILWAUKEE COUNTY REGIONAL PLANNING DEPARTMENT		
LANDSCAPE DESIGN SECTION <i>April 2, 1941</i> LANDSCAPE ARCHITECT	ENGINEERING DESIGN SECTION <i>Ray E. Schrems</i> SENIOR ASST ENGINEER	
ARCHITECTURAL DEPARTMENT ARCHITECT <i>John J. Smith</i> SUPERVISING ARCHITECT		APPROVED <i>Edith Wood</i> 1/29/41 SUPERVISING ENGINEER
SHEET 1	DRAWN <i>J. Randolph</i> TRACED	CHECKED DATE 1-29-41 APPROVED HIGHWAY COMMISSIONER & PLANNING ENGINEER

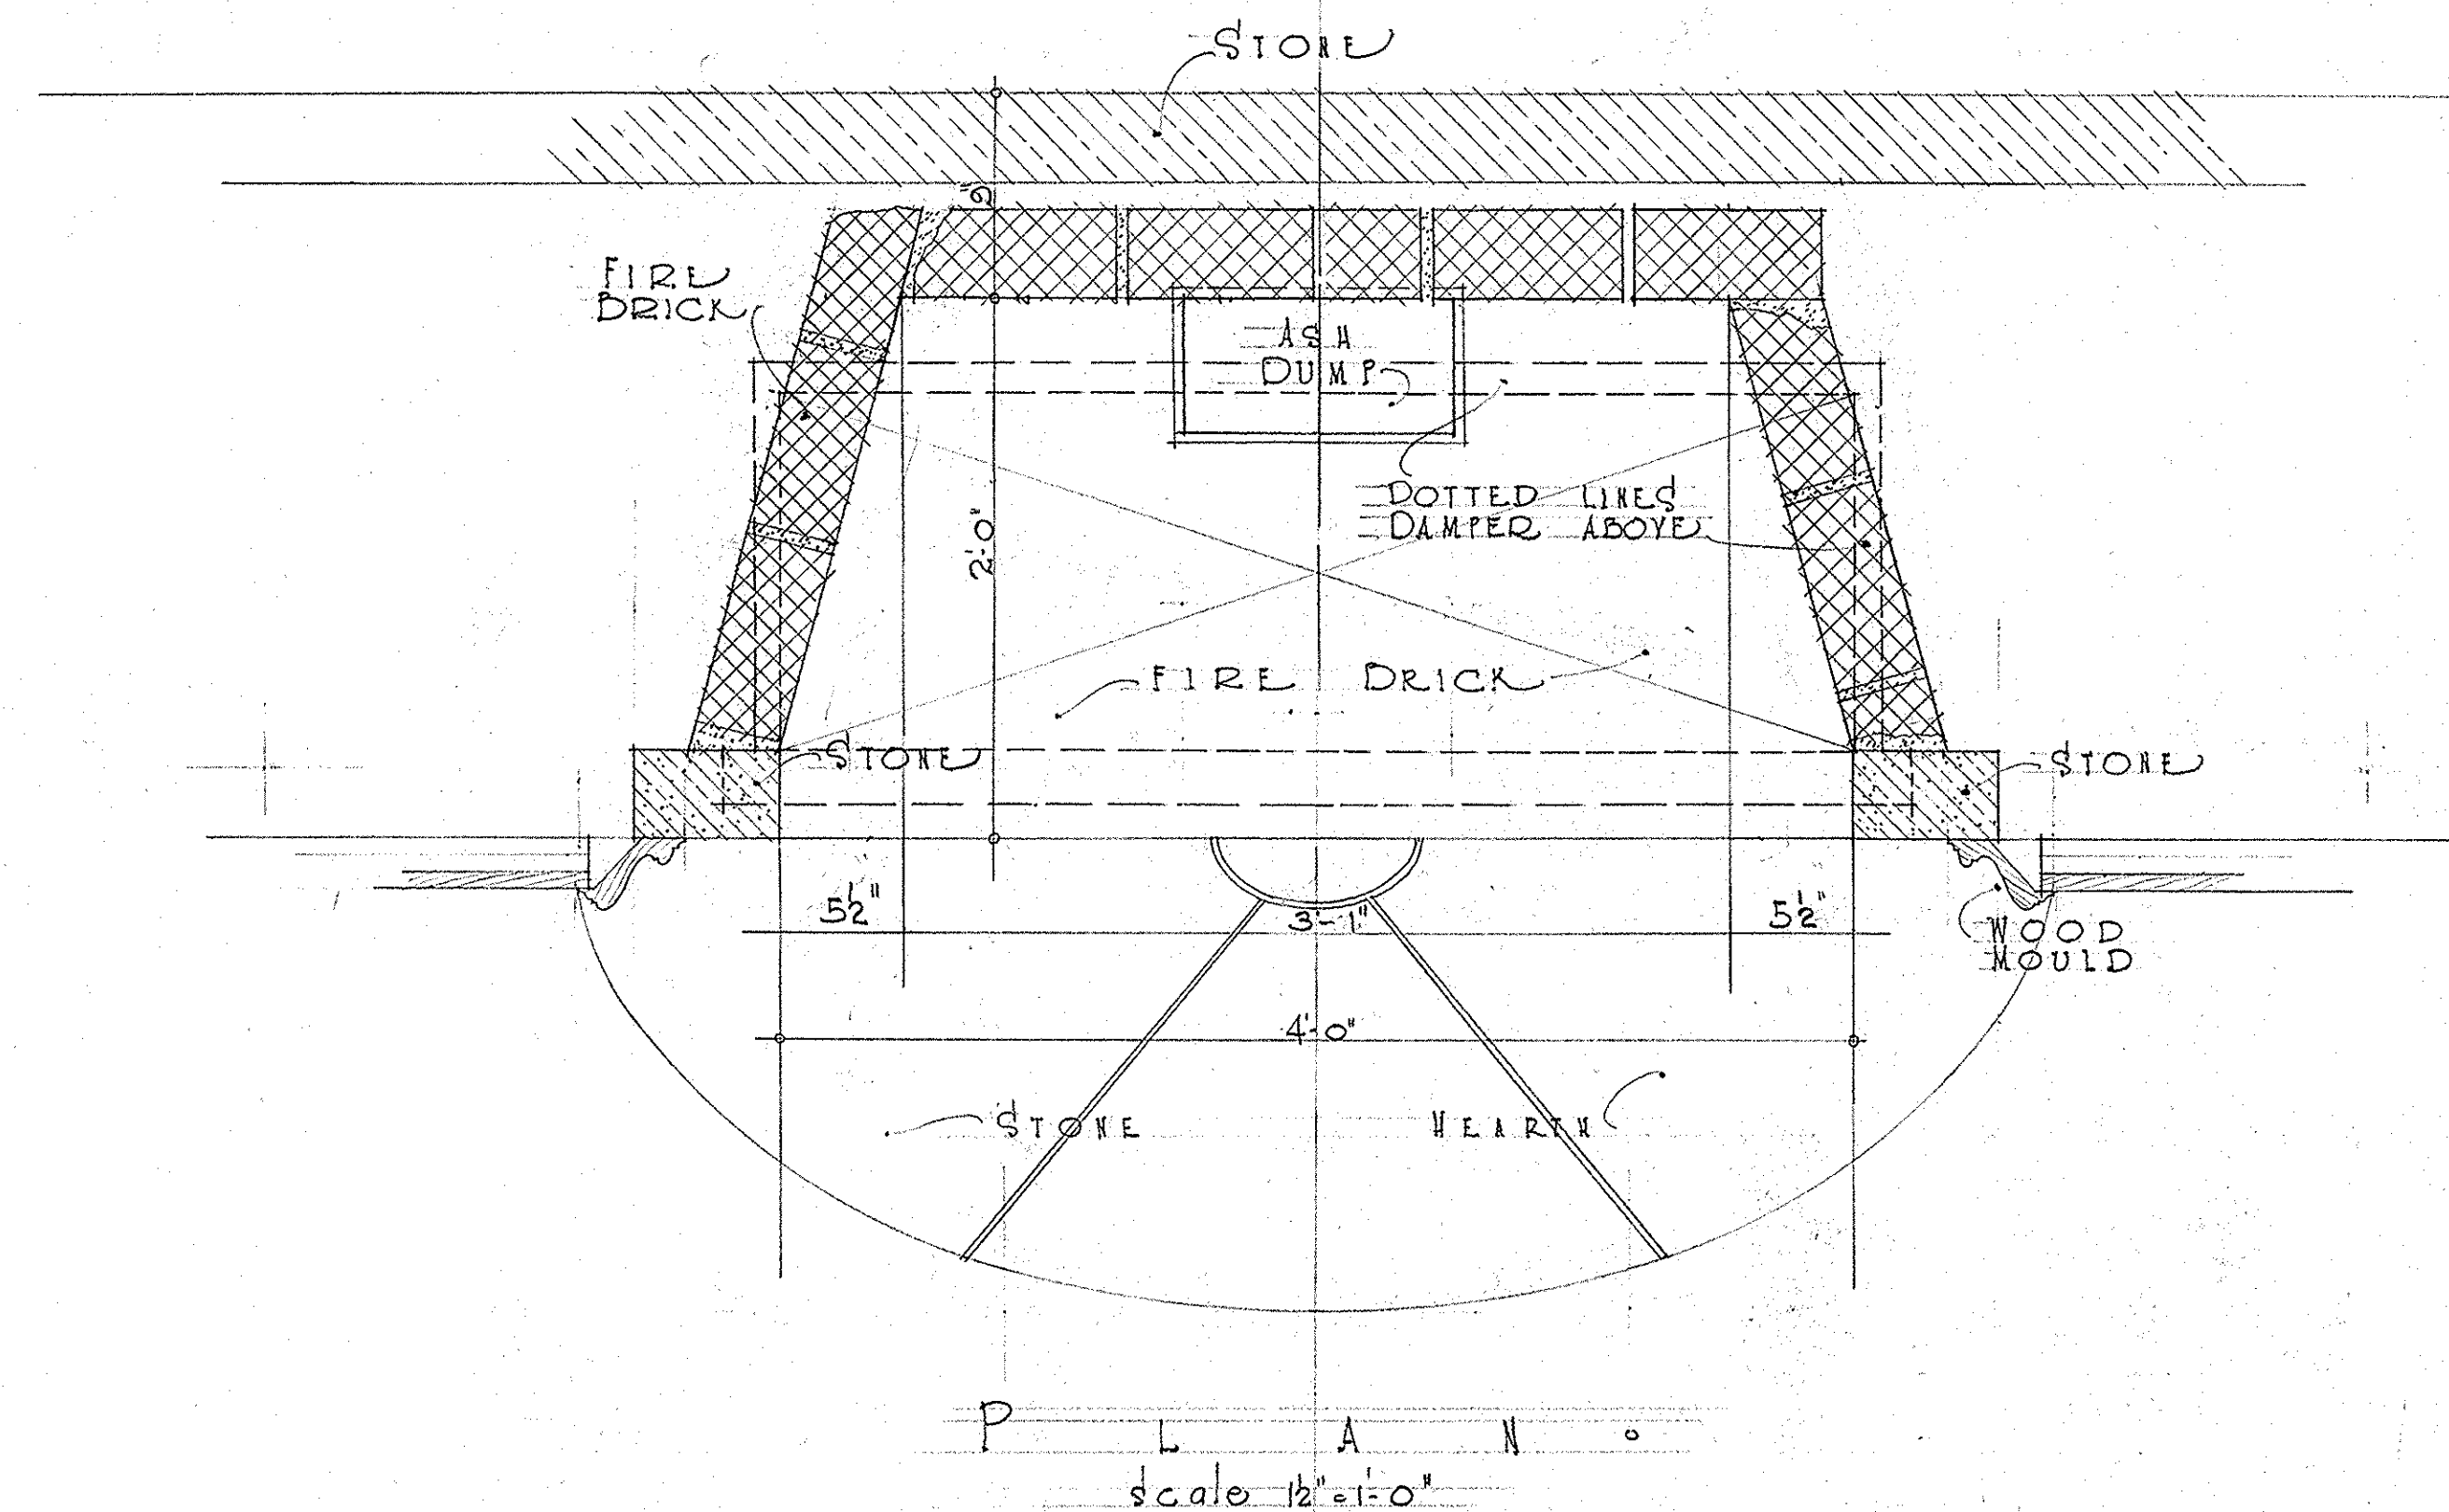


FIREPLACE DETAILS
• WALKER SQUARE •

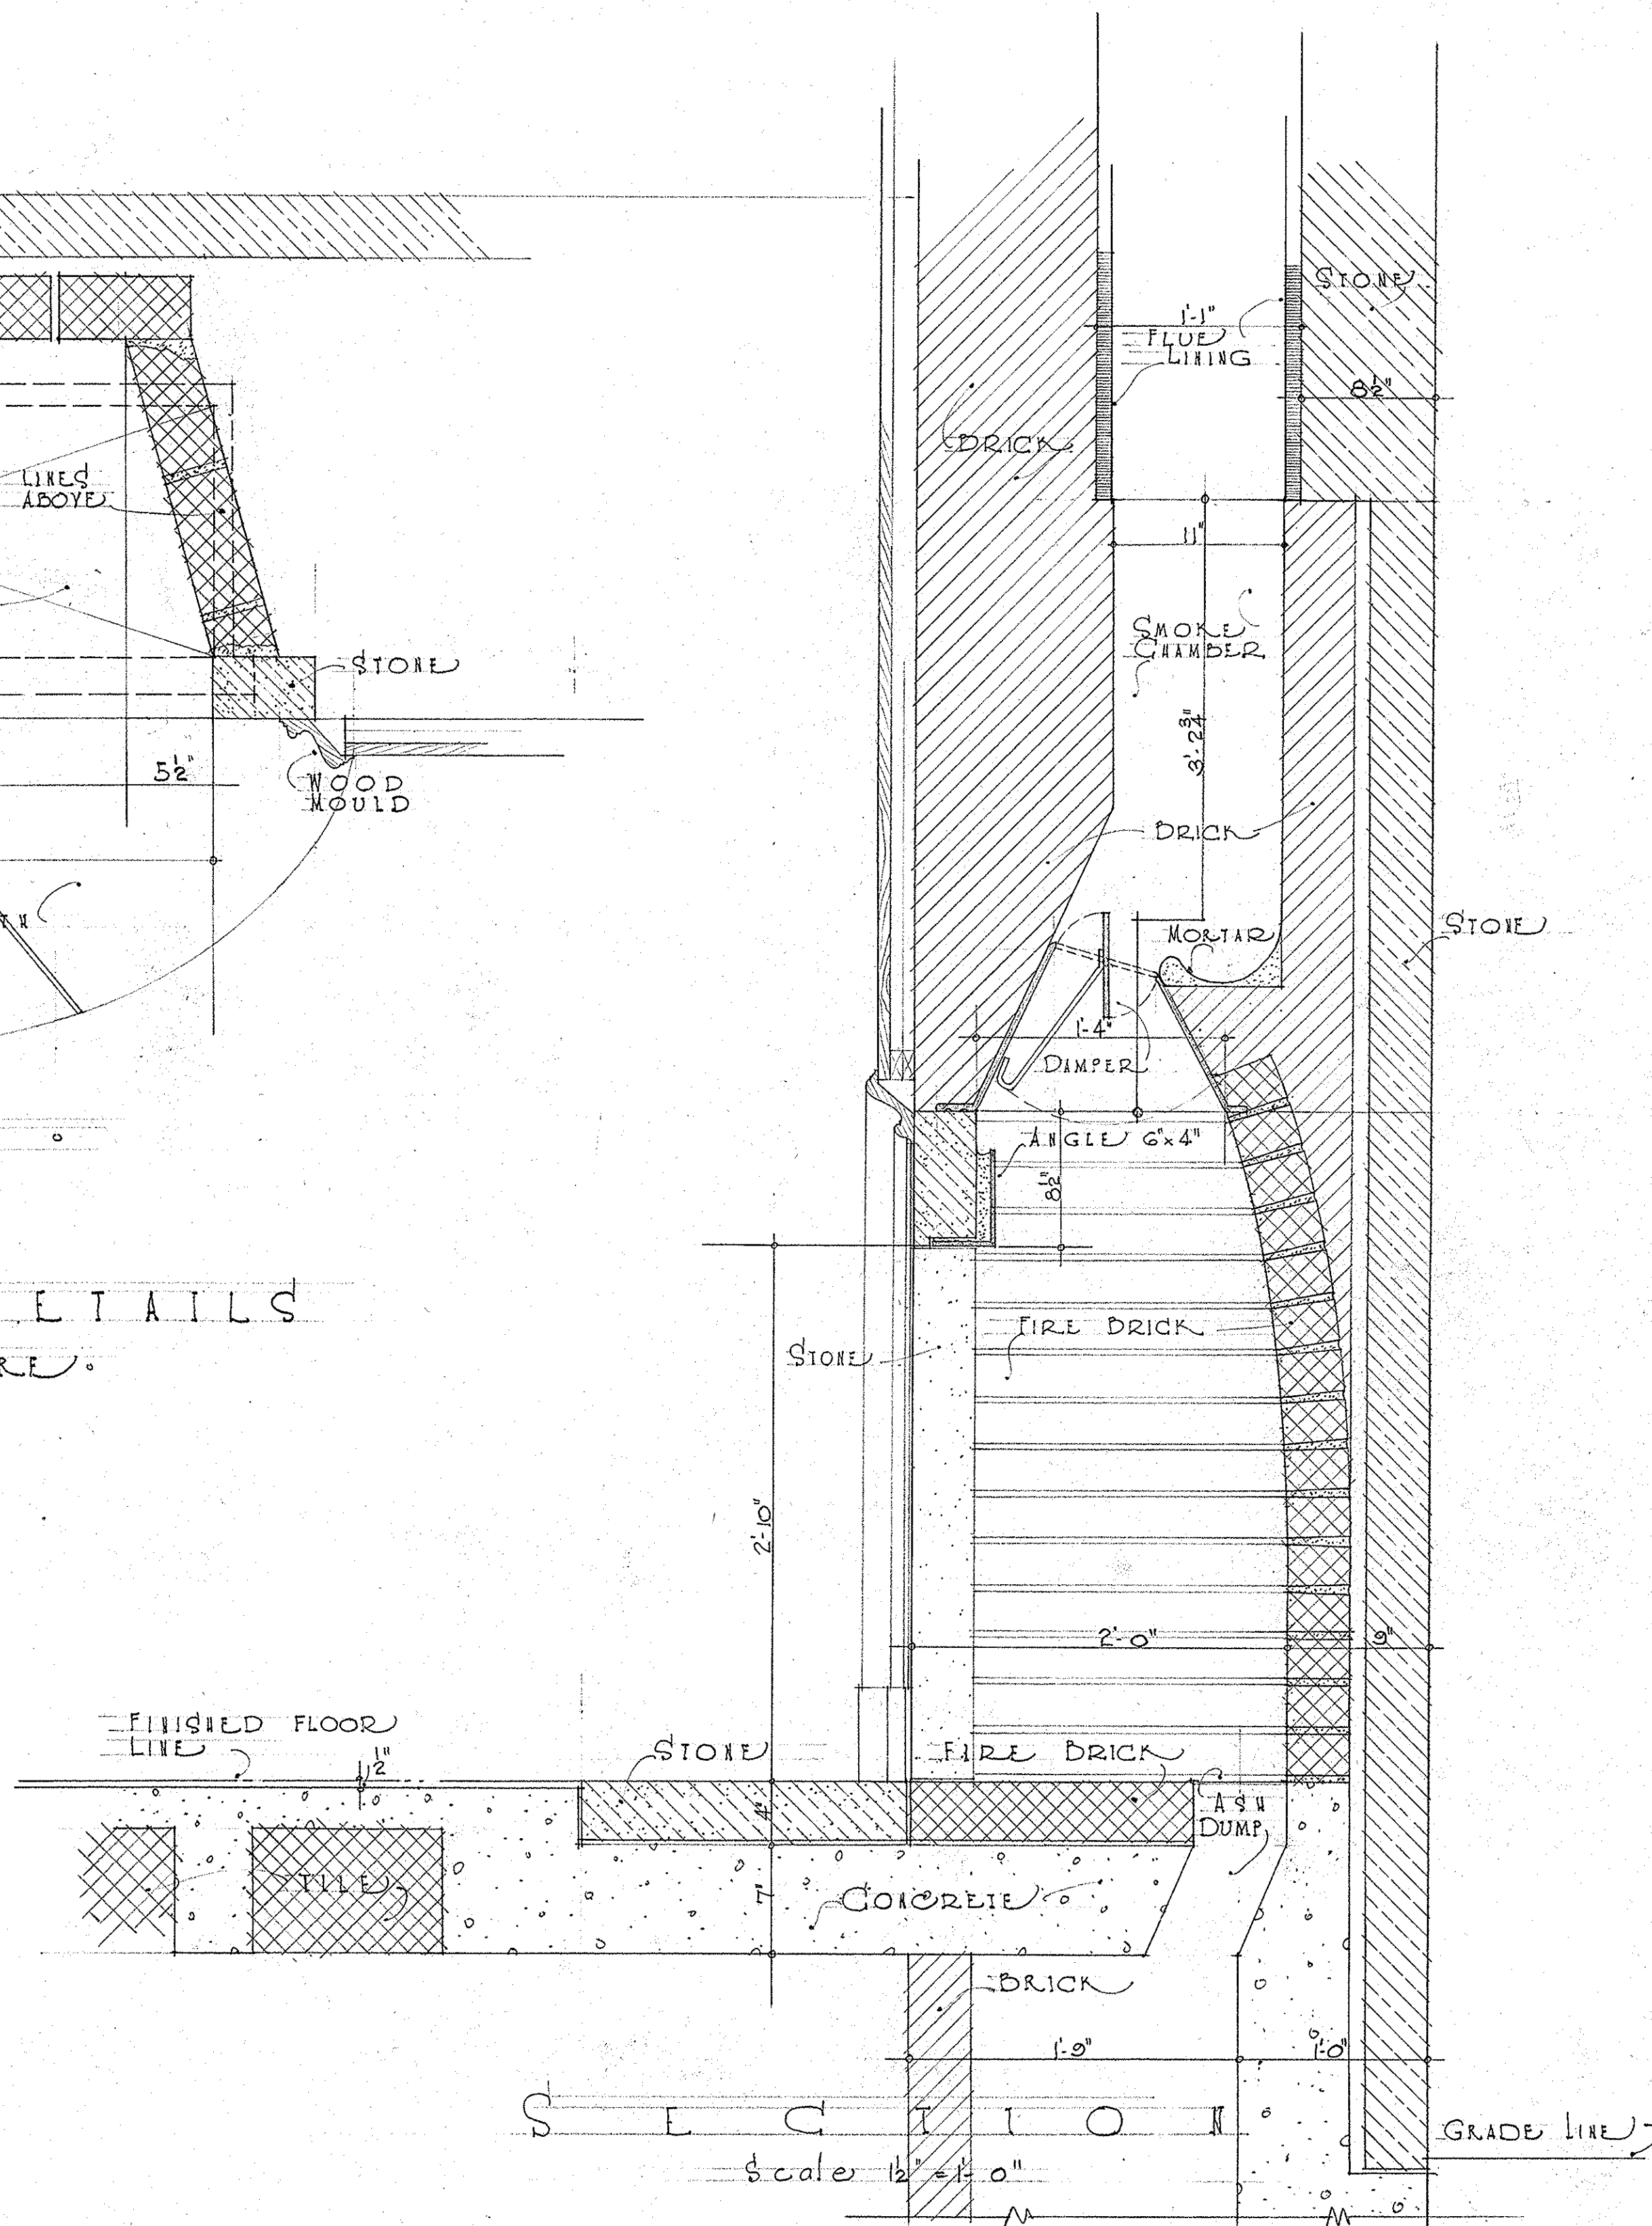


• WALKER SQUIRE • • STELLER HOUSE •		PROJECT NO.
MILWAUKEE COUNTY REGIONAL PLANNING DEPARTMENT		
LANDSCAPE DESIGN SECTION LANDSCAPE ARCHITECT	ENGINEERING DESIGN SECTION SENIOR ASST. ENGINEER	
ARCHITECTURAL DEPARTMENT ARCHITECT	APPROVED	
SUPERVISING ARCHITECT	SUPERVISING ENGINEER	
SHEET 1	DRAWN G.F. FERGUSON TRACED	CHECKED DATE AUG. 19, 1941
APPROVED		HIGHWAY COMMISSIONER & PLANNING ENGINEER

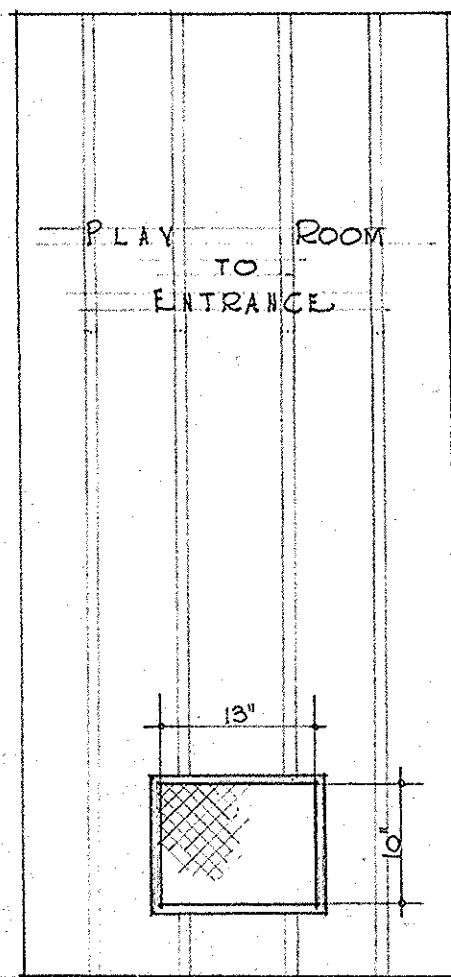

2 REQUIRED
3'-0" x 6'-8" x 1 3/4"

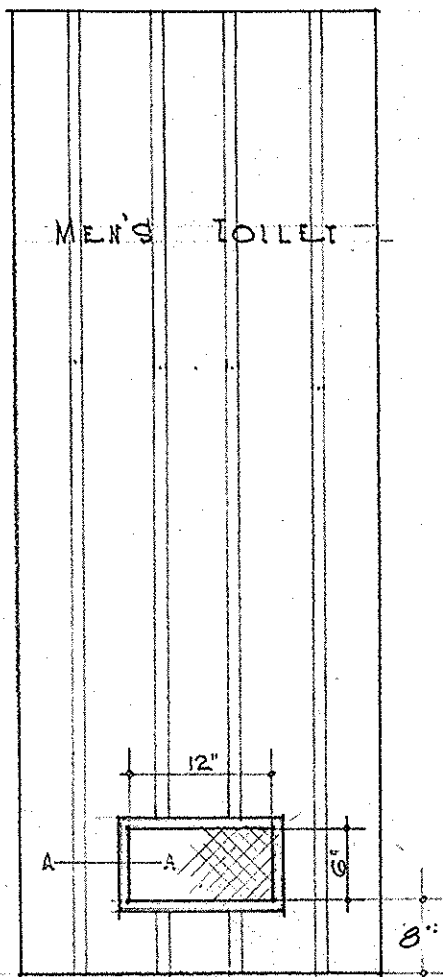

1 REQUIRED
2'-6" x 6'-8" x 1 3/4"

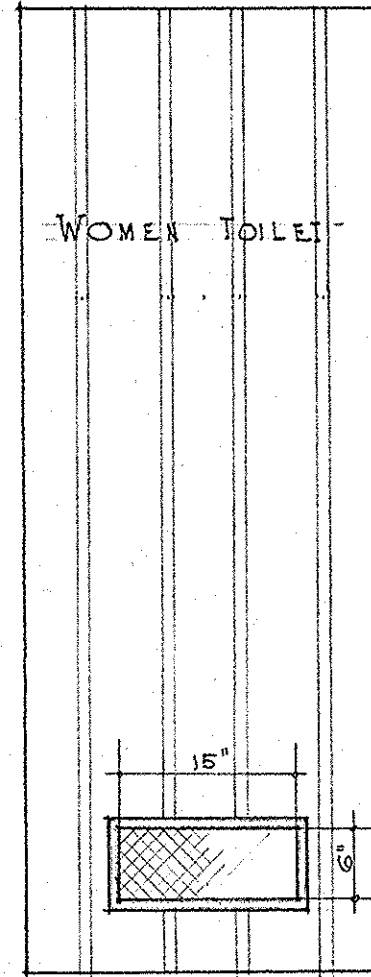


1 REQUIRED
2'-6" x 6'-8" x 1 3/4"



1 REQUIRED
3'-0" x 6'-8" x 1 3/4"

D O O R S
Scale 3/4" = 1'-0"

NOTE
GRILLES TO BE
FURNISHED BY OTHERS.

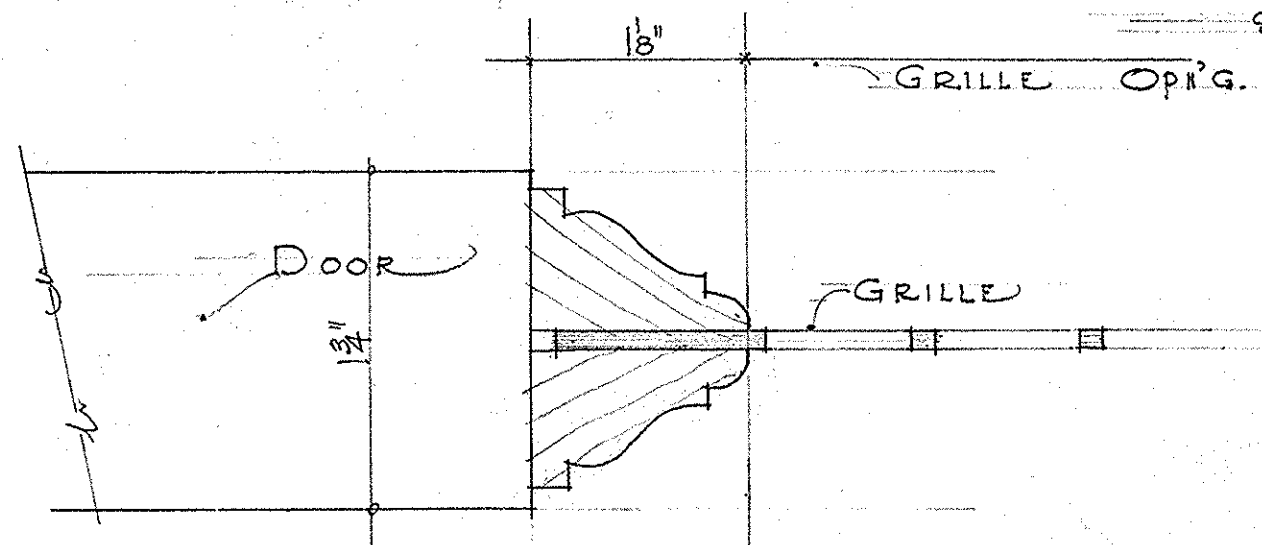



FULL SIZE DETAIL
"A.A."

INTERIOR DOORS SHOWING VENT GRILLES.

WALKER SQUARE SHELTER HOUSE		PROJECT NO.
MILWAUKEE COUNTY REGIONAL PLANNING DEPARTMENT		
LANDSCAPE DESIGN SECTION		ENGINEERING DESIGN SECTION
LANDSCAPE ARCHITECT		SENIOR ASST. ENGINEER
ARCHITECTURAL DEPARTMENT		APPROVED
ARCHITECT		SUPERVISING ENGINEER
SUPERVISING ARCHITECT		APPROVED
SHEET 1		HIGHWAY COMMISSIONER & PLANNING ENGINEER
DRAWN G.F. EGER		16X
TRACED		DATE AUG. 15, 1941

45046

FILE NO. B-17-23

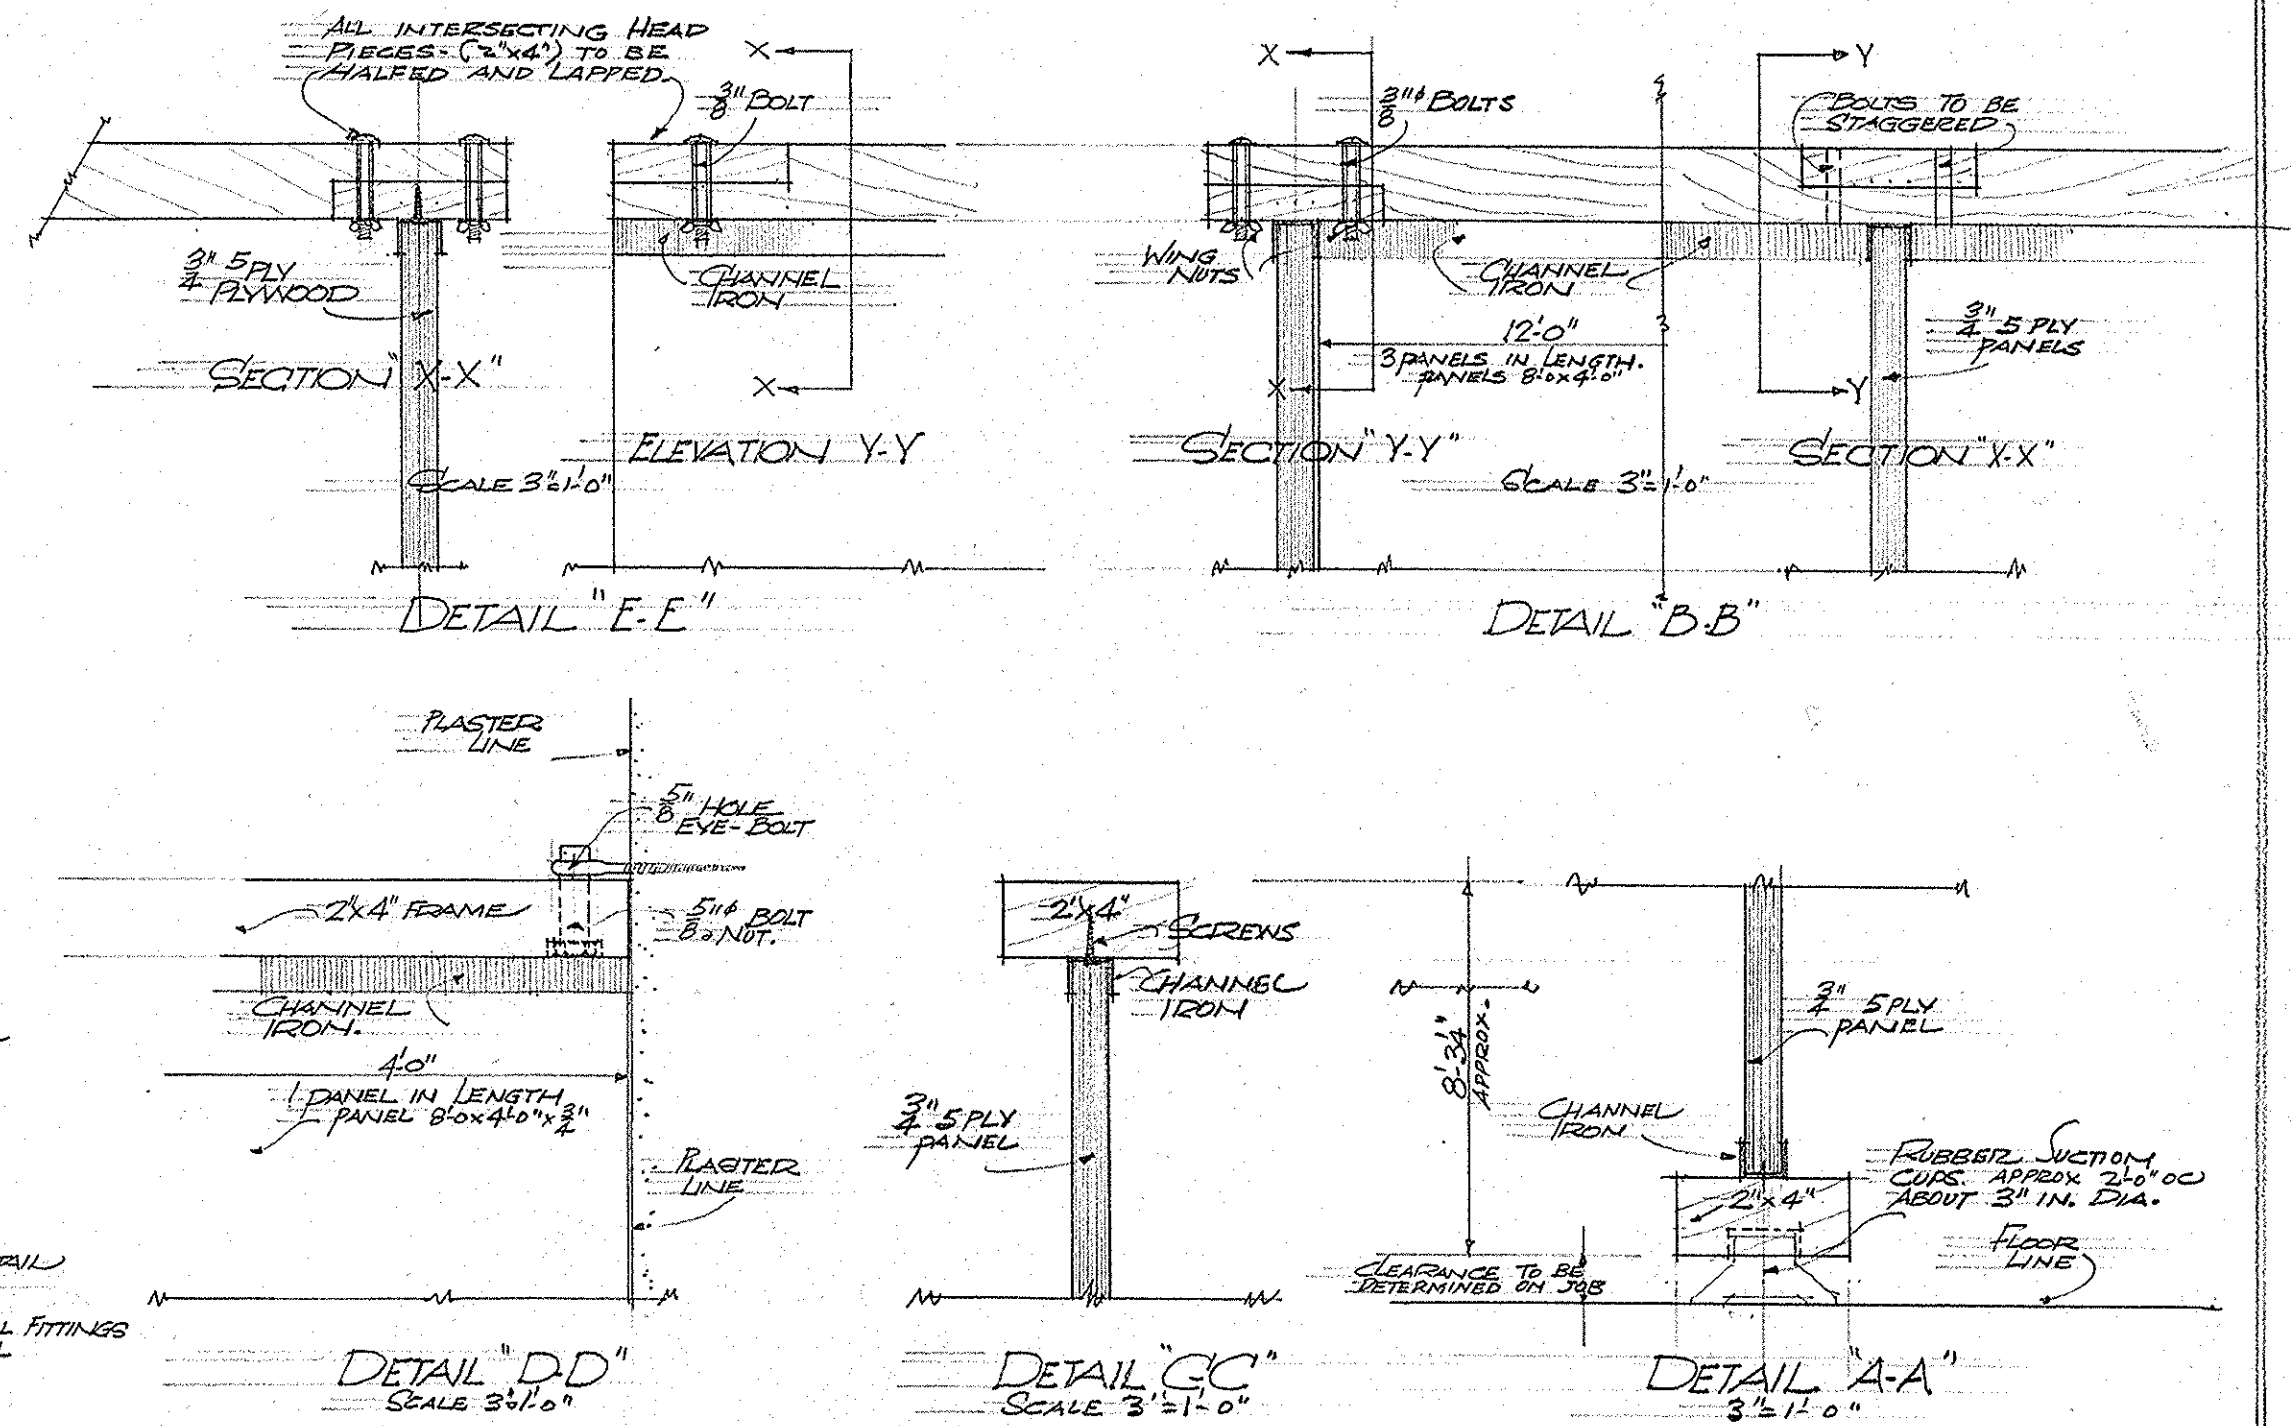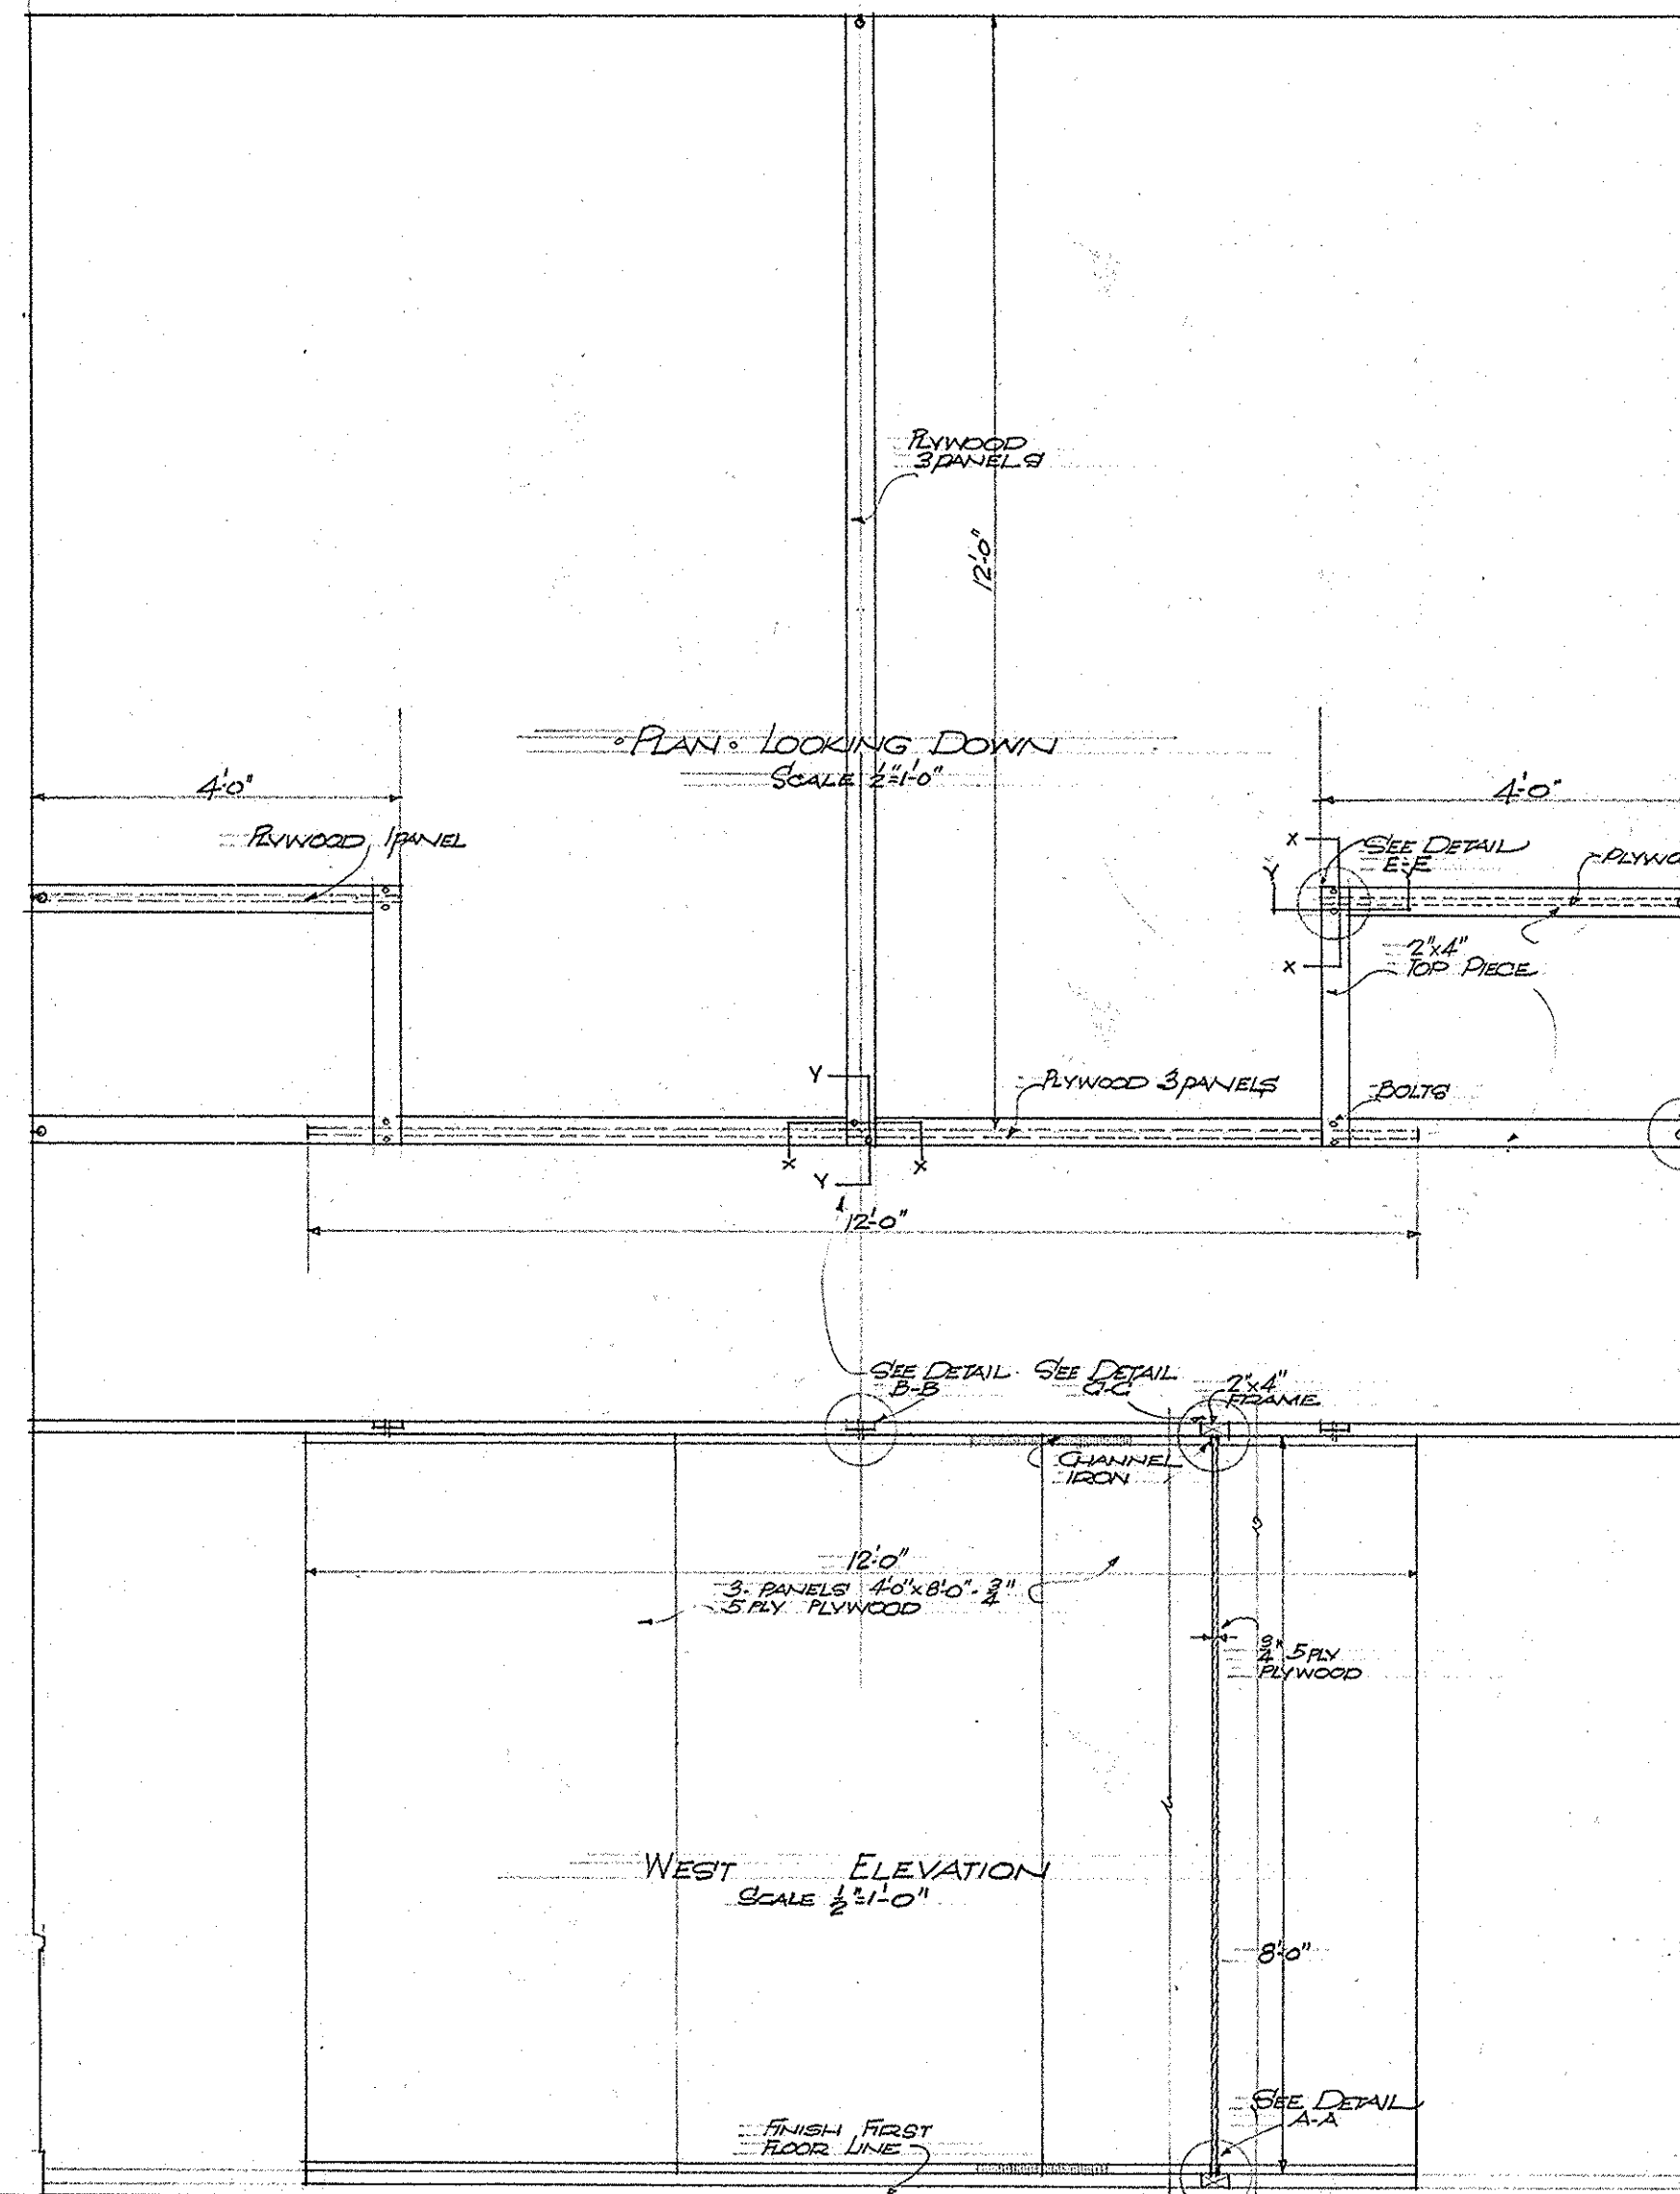


REMOVABLE PARTITIONS - DETAILS
LOCATED IN MEETING ROOM.
SCALE 3/4" = 1'-0"

WALKER SQUARE SHELTER HOUSE		PROJECT NO.
MILWAUKEE COUNTY REGIONAL PLANNING DEPARTMENT		
LANDSCAPE DESIGN SECTION <i>Alfred R. Brown</i> LANDSCAPE ARCHITECT	ENGINEERING DESIGN SECTION <i>Roy E. Behrens</i> SENIOR ASST ENGINEER	
ARCHITECTURAL DEPARTMENT		
ARCHITECT <i>William J. Zimmard</i> SUPERVISING ARCHITECT	APPROVED..... SUPERVISING ENGINEER	
SHEET 1	DRAWN G. EGER	CHECKED DATE Nov. 23, 1941
APPROVED..... HIGHWAY COMMISSIONER & PLANNING ENGINEER		

45047

14-B-17-231 FILE NO. B-17

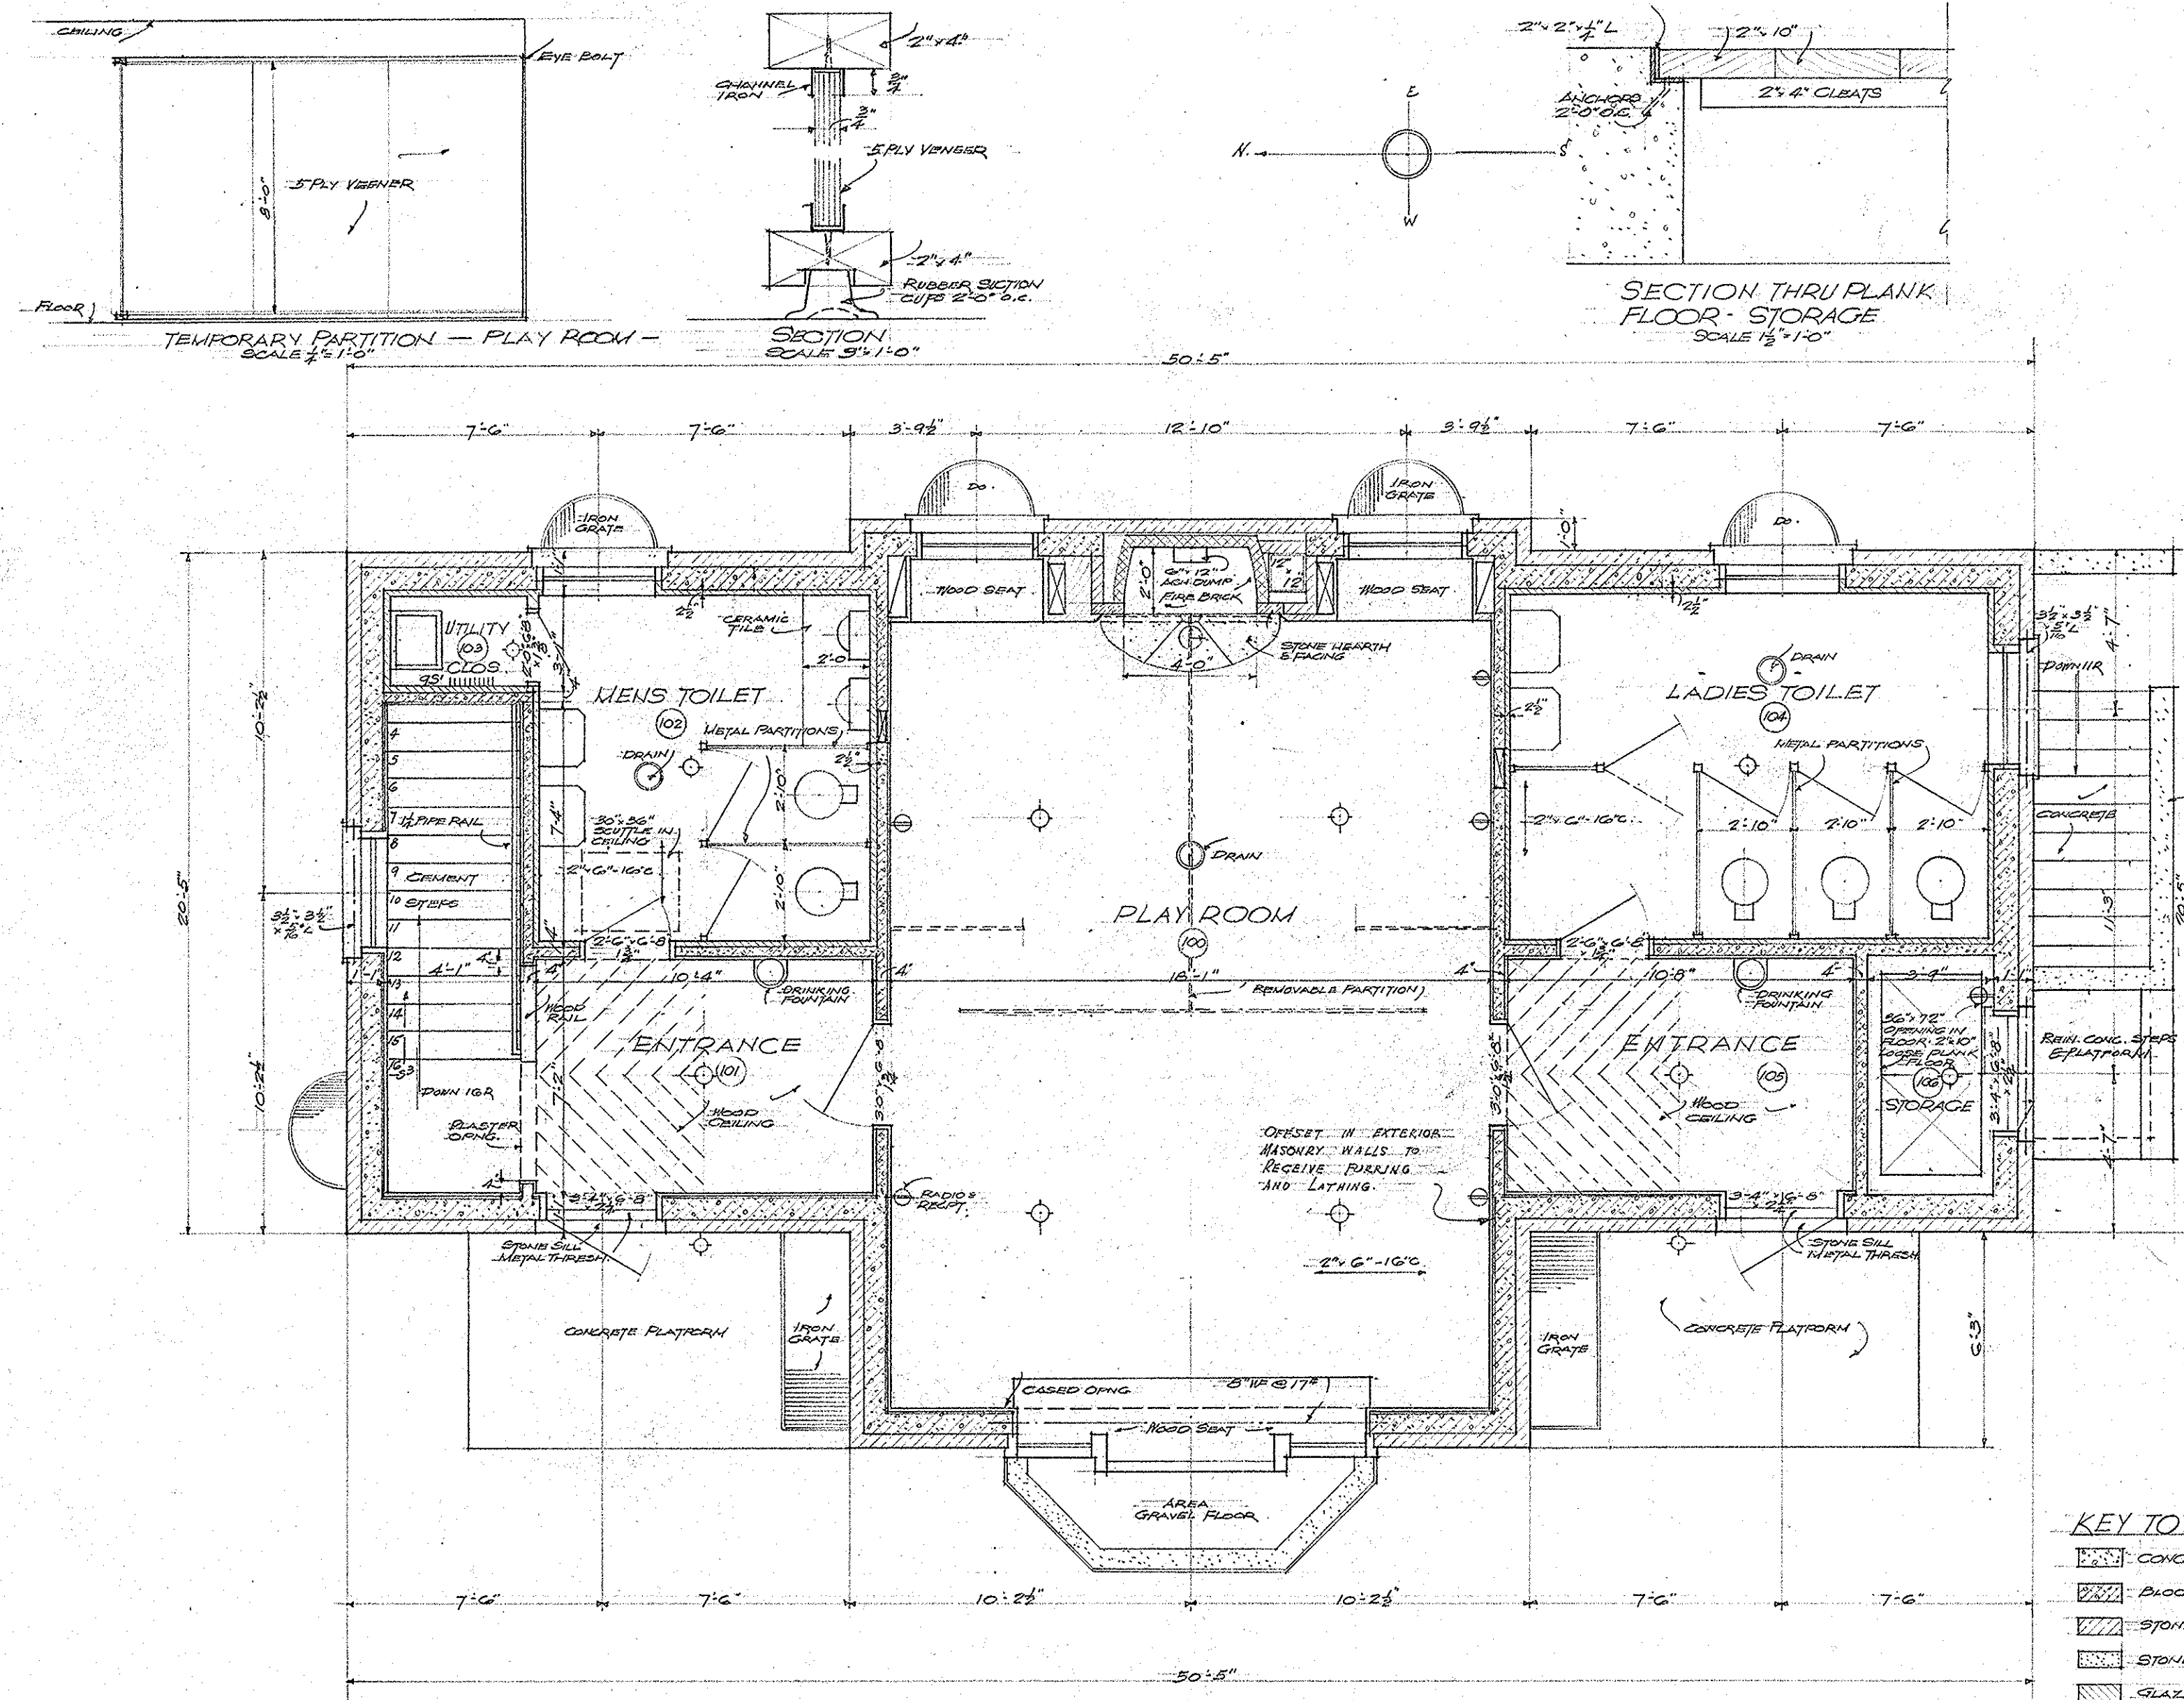

FIRST FLOOR
SCALE 1/2" = 1'-0"

KEY TO MATERIALS

CONCRETE

BLOCK BACK UP


STONE VENEER

STONE IN ELEV.

GLAZED TILE

FIRE BRICK

PROJECT NO.	
WALKER SQUARE SHELTER HOUSE	
MILWAUKEE COUNTY REGIONAL PLANNING DEPARTMENT	
LANDSCAPE DESIGN SECTION <i>Alfred Roemer</i> LANDSCAPE ARCHITECT	ENGINEERING DESIGN SECTION <i>Roy E. Behrens</i> SENIOR ASS'T ENGINEER
ARCHITECTURAL DEPARTMENT ARCHITECT <i>Joseph S. Smith</i> SUPERVISING ARCHITECT	APPROVED <i>Edmund J. 1/29/41</i> SUPERVISING ENGINEER
SHEET 2 DRAWN <i>J. J. Smith</i> TRACED	APPROVED DATE 1-29-41 HIGHWAY COMMISSIONER & PLANNING ENGINEER

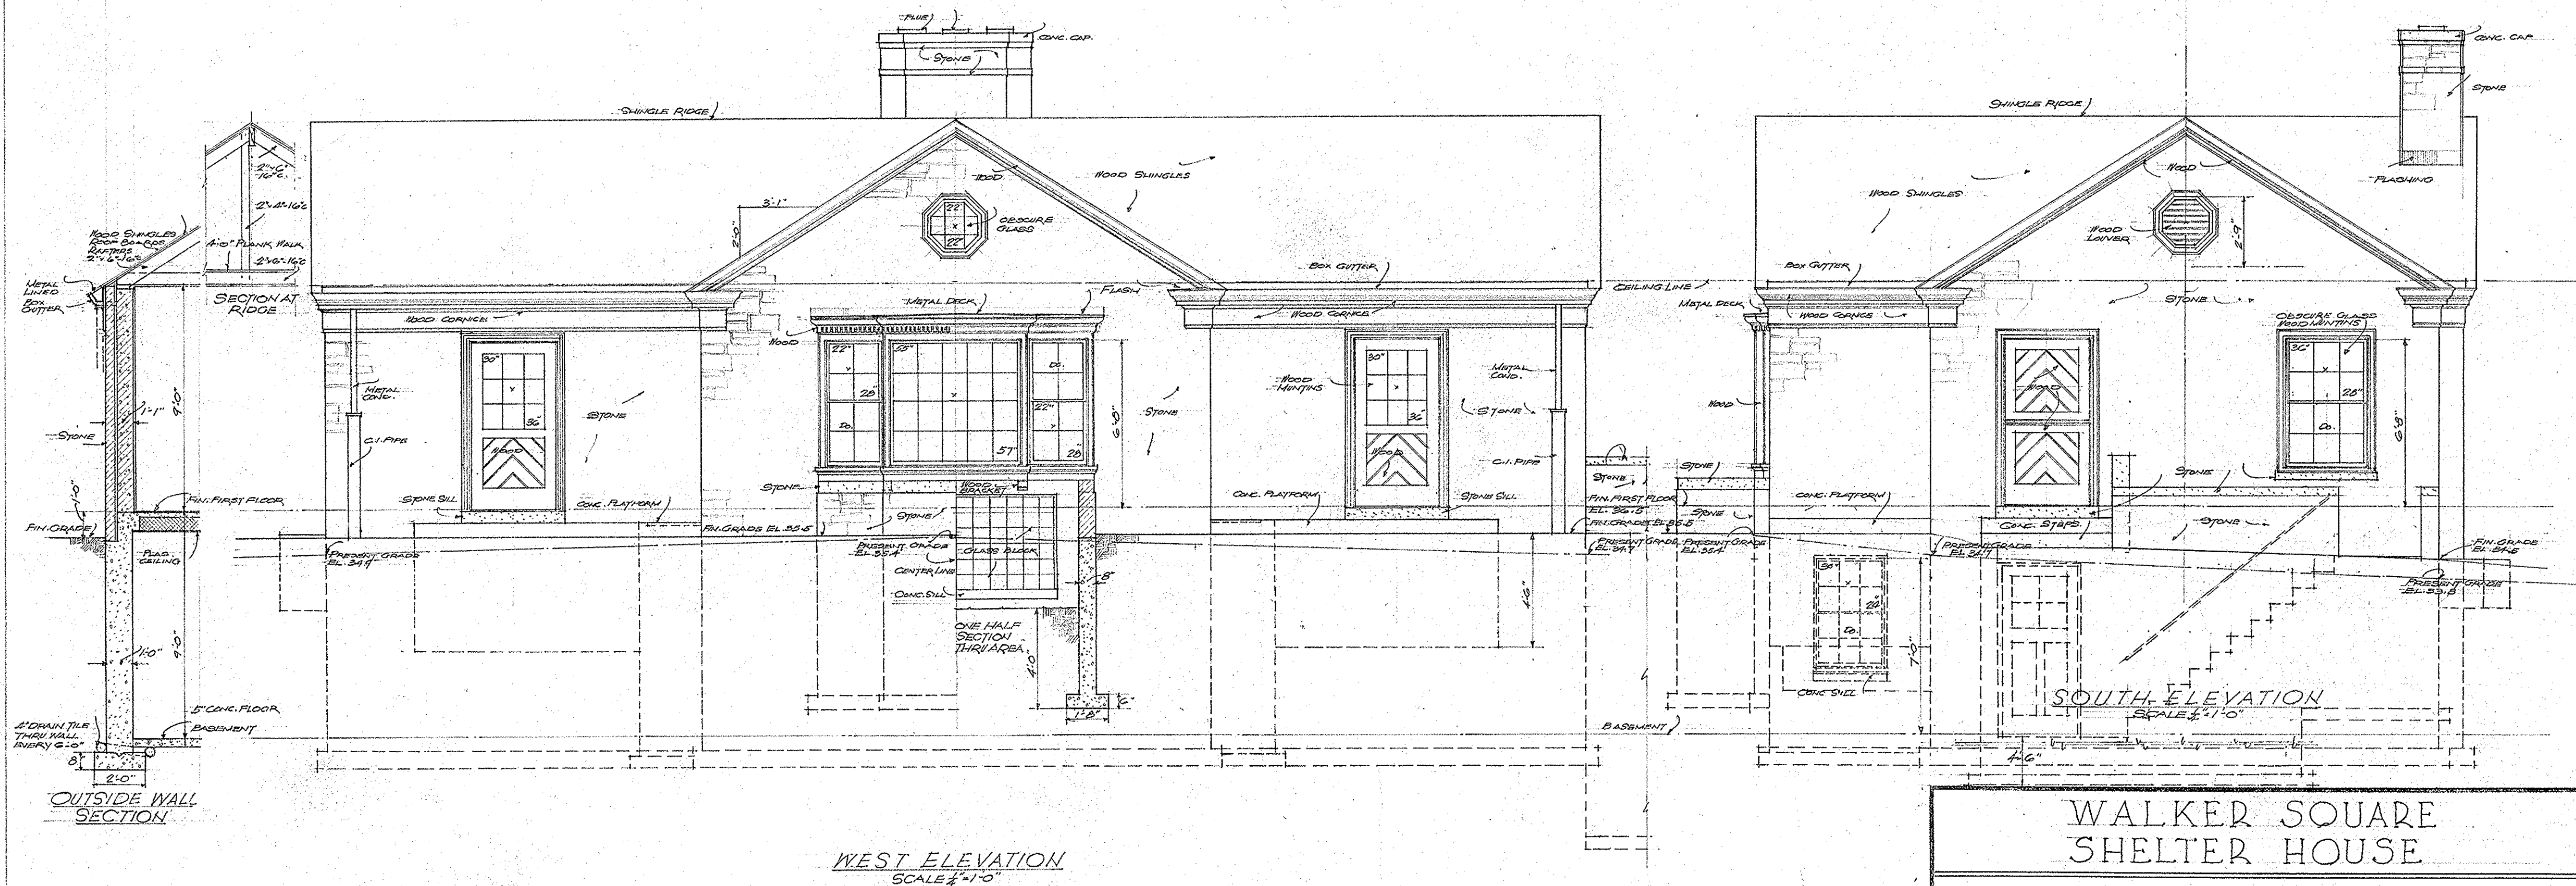


WALKER SQUARE SHELTER HOUSE		PROJECT NO.
MILWAUKEE COUNTY REGIONAL PLANNING DEPARTMENT		
LANDSCAPE DESIGN SECTION <i>Alfred J. Bower</i> LANDSCAPE ARCHITECT	ENGINEERING DESIGN SECTION <i>R. E. Schrems</i> SENIOR ASST ENGINEER	
ARCHITECTURAL DEPARTMENT ARCHITECT <i>George J. Spaw</i> SUPERVISING ARCHITECT	APPROVED <i>E. Howard</i> 1/29/41 SUPERVISING ENGINEER	
SHEET 3	DRAWN <i>J. J. Rischhoff</i> TRACED	CHECKED DATE 1-29-41
		APPROVED HIGHWAY COMMISSIONER & PLANNING ENGINEER

45059

14-B-17-243


INTERIOR ROOM FINISH SCHEDULE - FIRST FLOOR-

Rm. NO.	Rm. Name	FLOORS		BASE	WAINSCOT	CORNER	WALLS	CEILINGS	RM. TRIM	STAIR	PAINTING										REMARKS	
		CERAMIC TILE	WOOD CONC								TRIM	WALL	CEILING	WAINSCOT	DOORS	FLOORS	WOOD CONC	WOOD CONC	WOOD CONC	WOOD CONC	
		CEMENT (PLAIN)	CERAMIC (GROINED)	SPONGE	CERAMIC TILE	COMPOSITION	OAK	CEMENT	CHARCOAL	CERAMIC TILE	GLAZED TILE	WOOD	

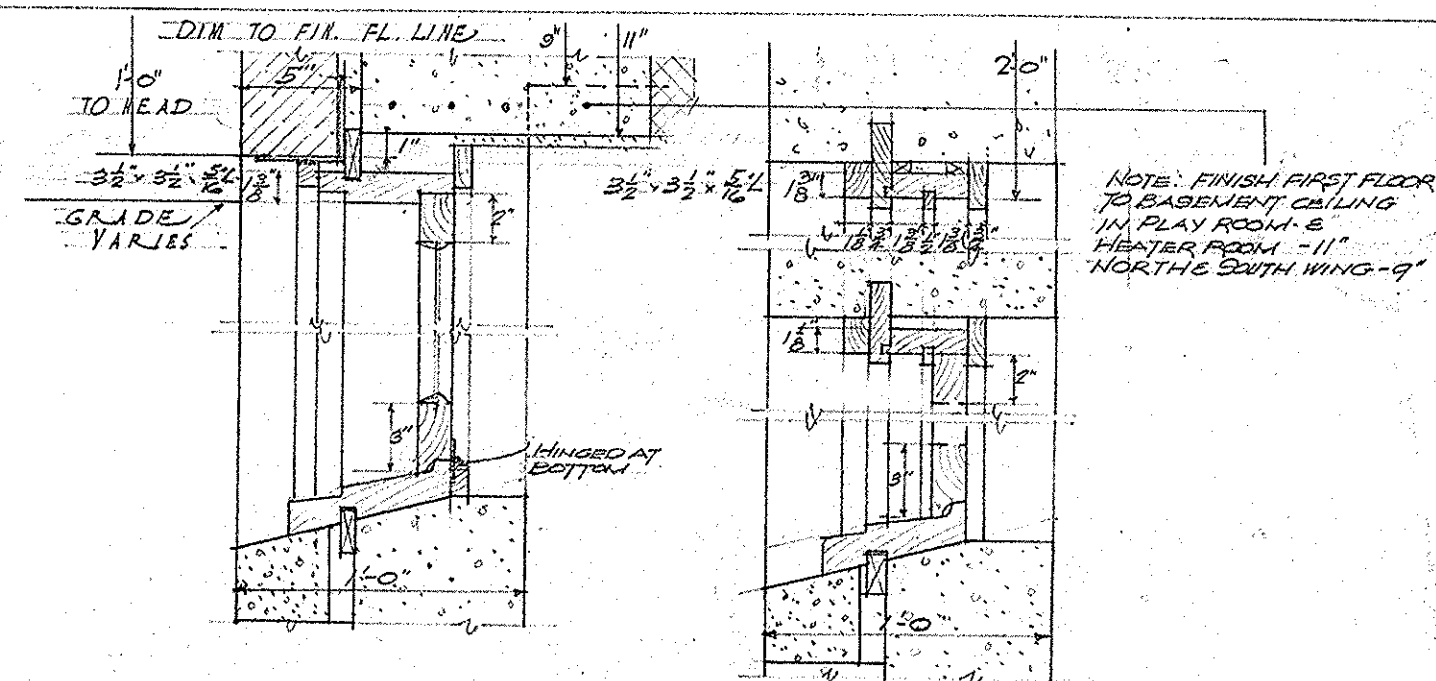


SINGLE SASH WINDOWS
HEATER RM.
(NORTH & SOUTH WING SIMILAR)

TYPICAL DOUBLE HUNG
WINDOWS
SCALE 1/2" = 1'-0"

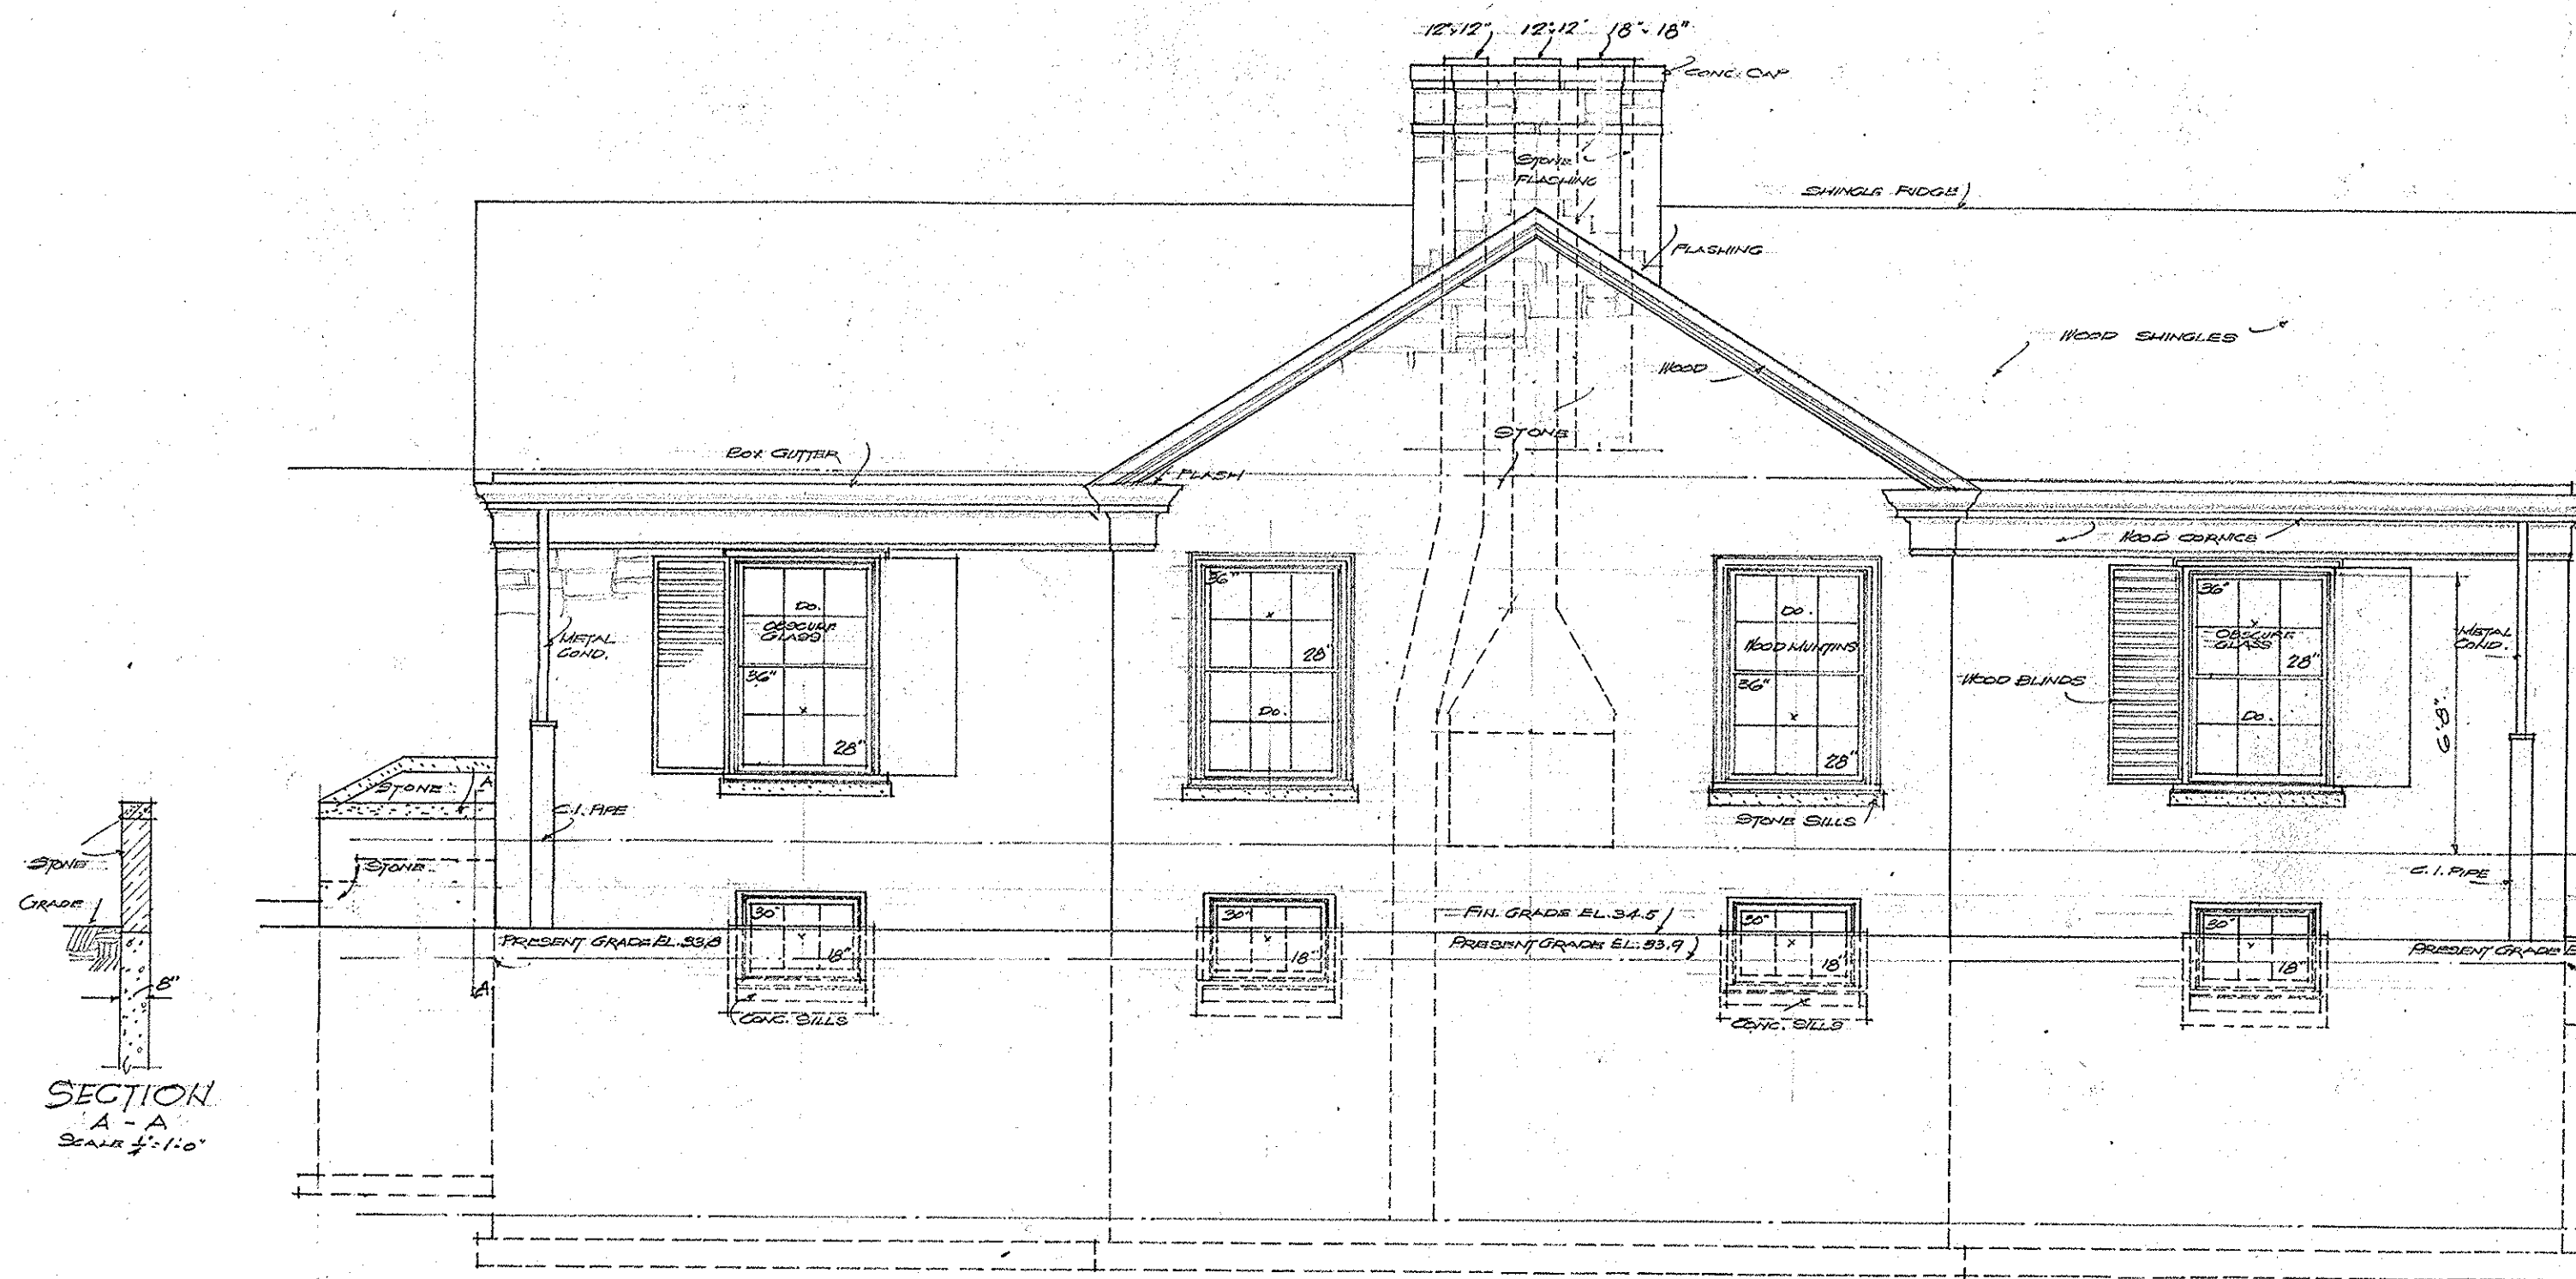


EAST ELEVATION
SCALE 1/4" = 1'-0"

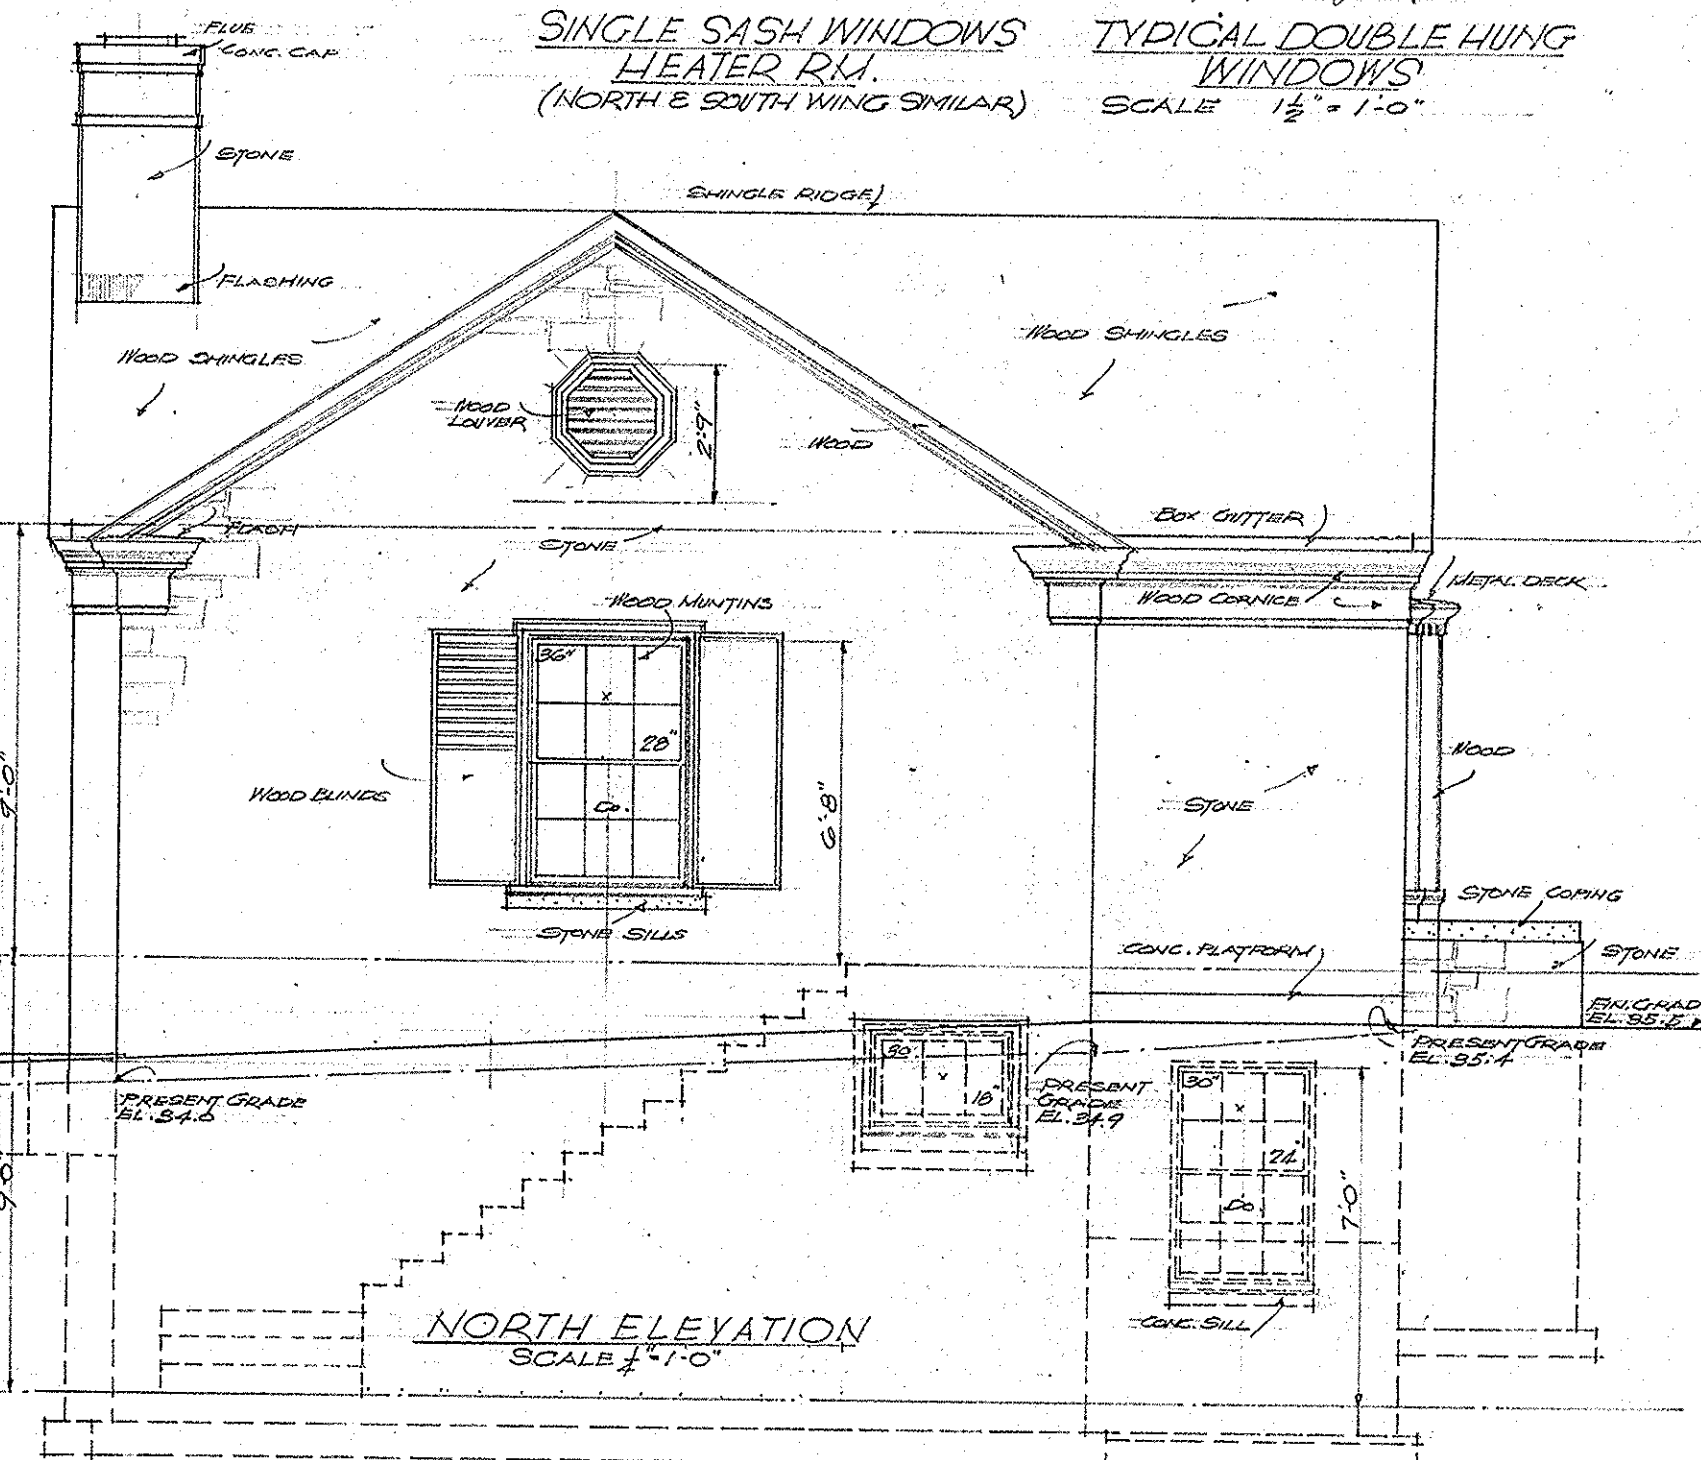



NORTH ELEVATION
SCALE 1/4" = 1'-0"

WALKER SQUARE SHELTER HOUSE		PROJECT NO.
MILWAUKEE COUNTY REGIONAL PLANNING DEPARTMENT		
LANDSCAPE DESIGN SECTION <i>Robert Brown</i> LANDSCAPE ARCHITECT	ENGINEERING DESIGN SECTION <i>John J. Schramm</i> SENIOR ASST ENGINEER	
ARCHITECTURAL DEPARTMENT ARCHITECT <i>James J. Spente</i> SUPERVISING ARCHITECT	APPROVED <i>Edmund J. Schramm</i> 1/29/41 SUPERVISING ENGINEER	
SHEET 4	DRAWN <i>J. J. Schramm</i> TRACED	CHECKED DATE 1-29-41
		APPROVED HIGHWAY COMMISSIONER & PLANNING ENGINEER

20X

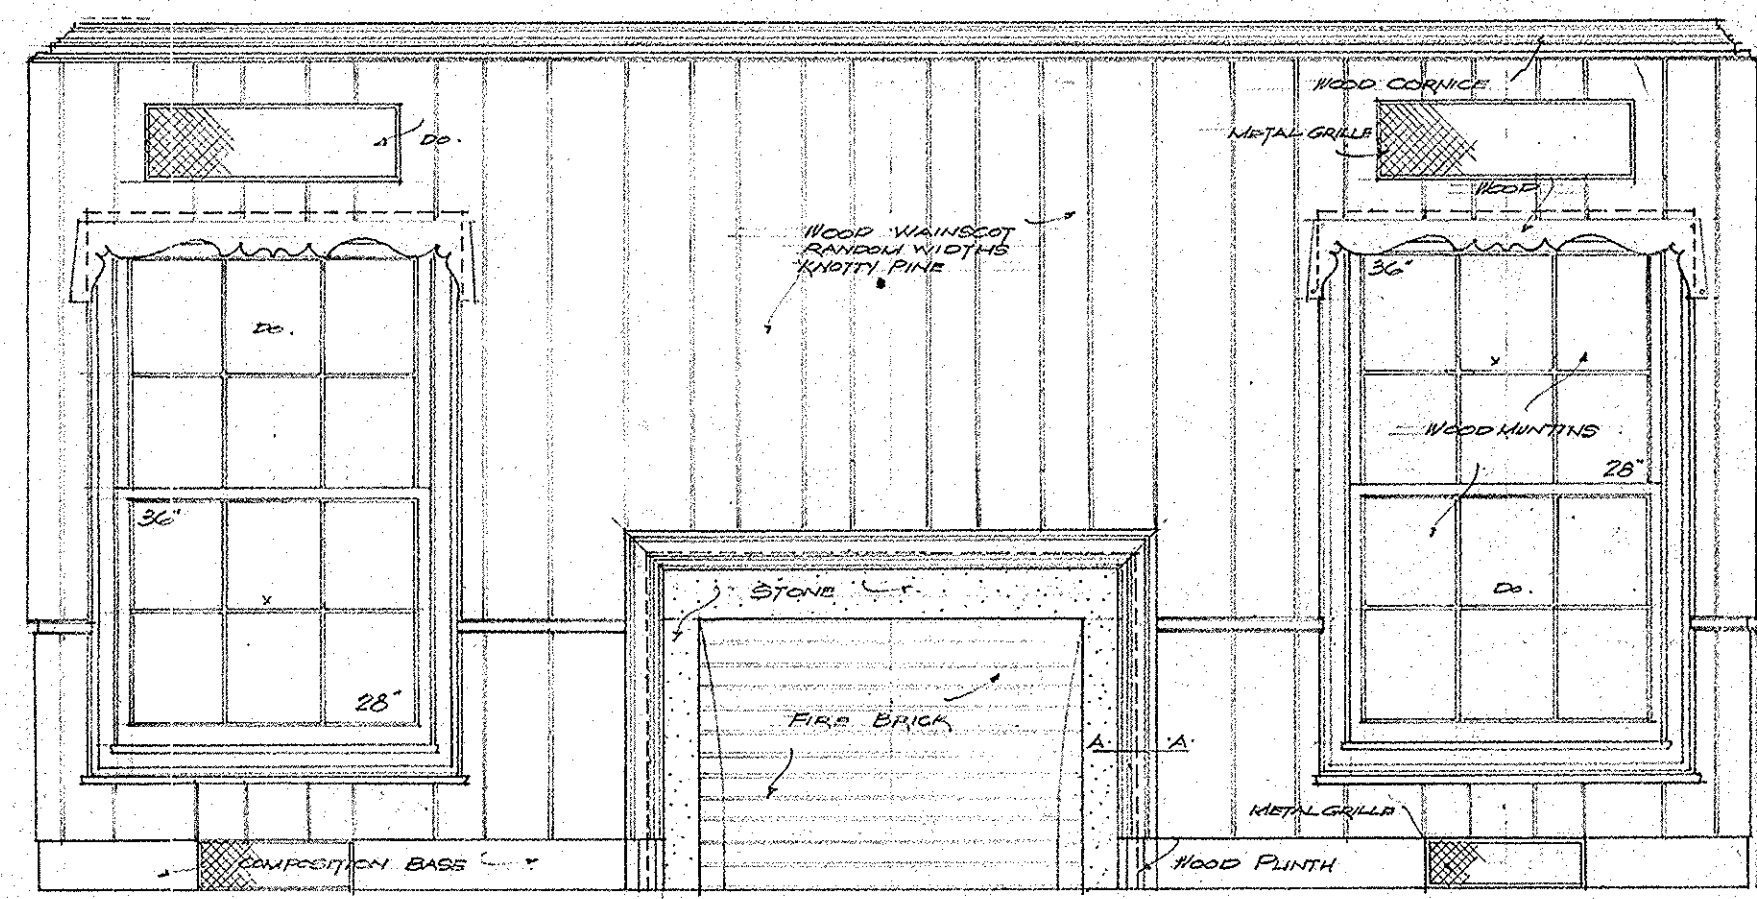


EAST WALL

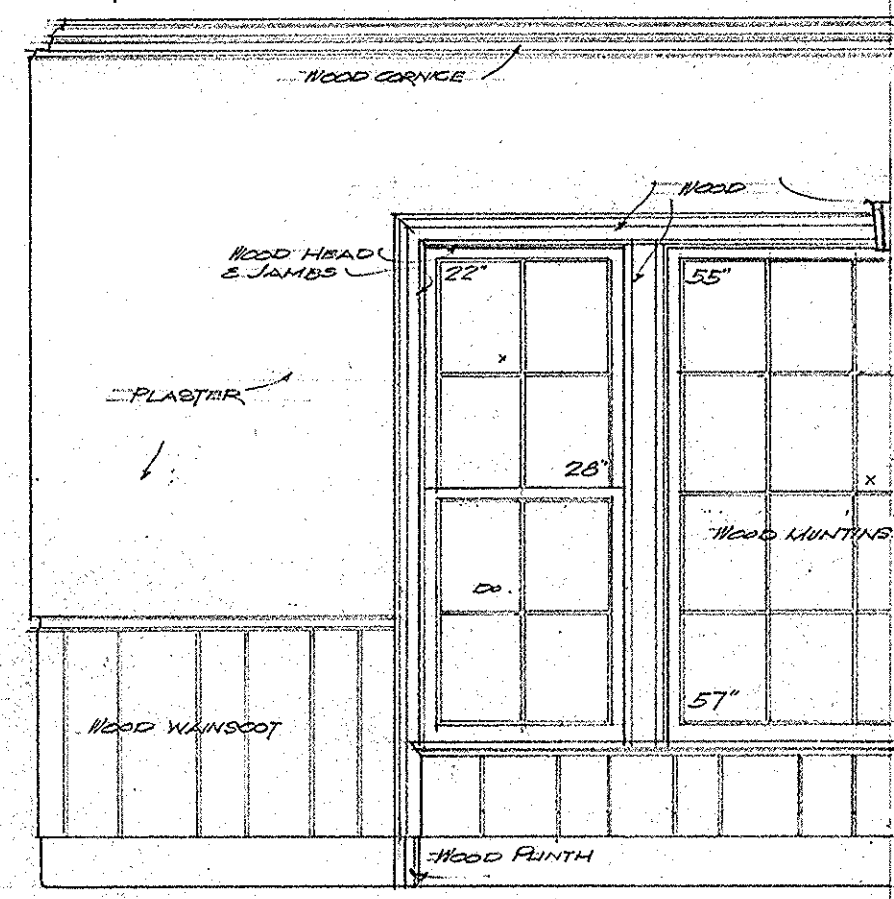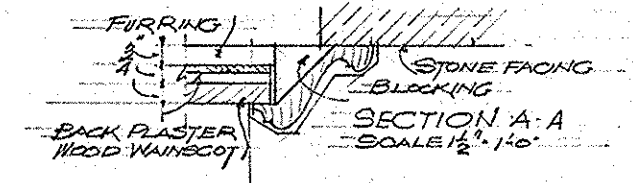


WEST WALL

PLAY ROOM - FIRST FLOOR


SCALE 1/2" = 1'-0"

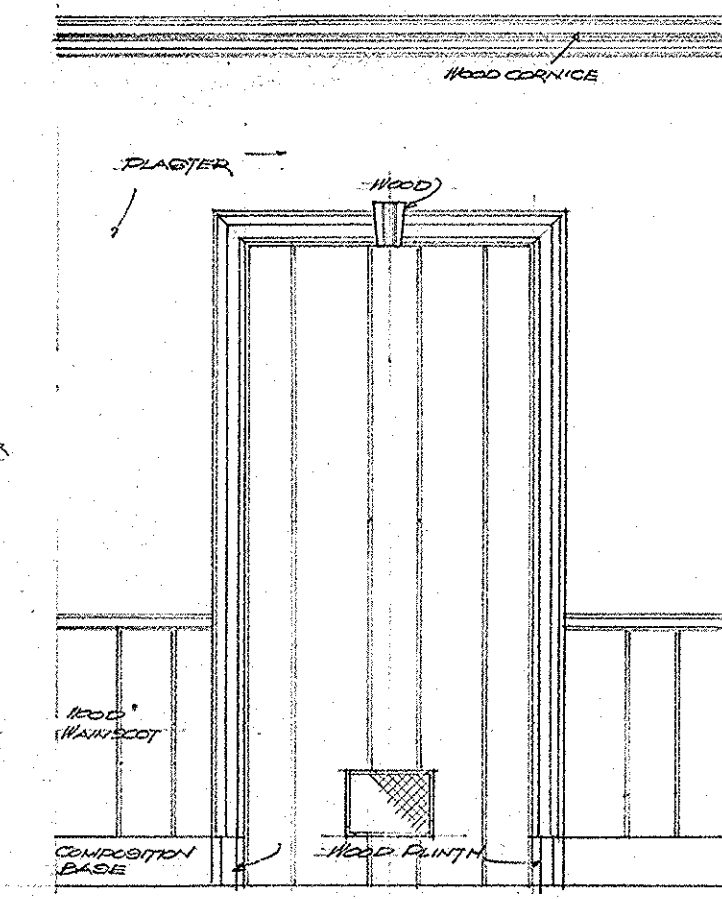


TYPICAL DOOR

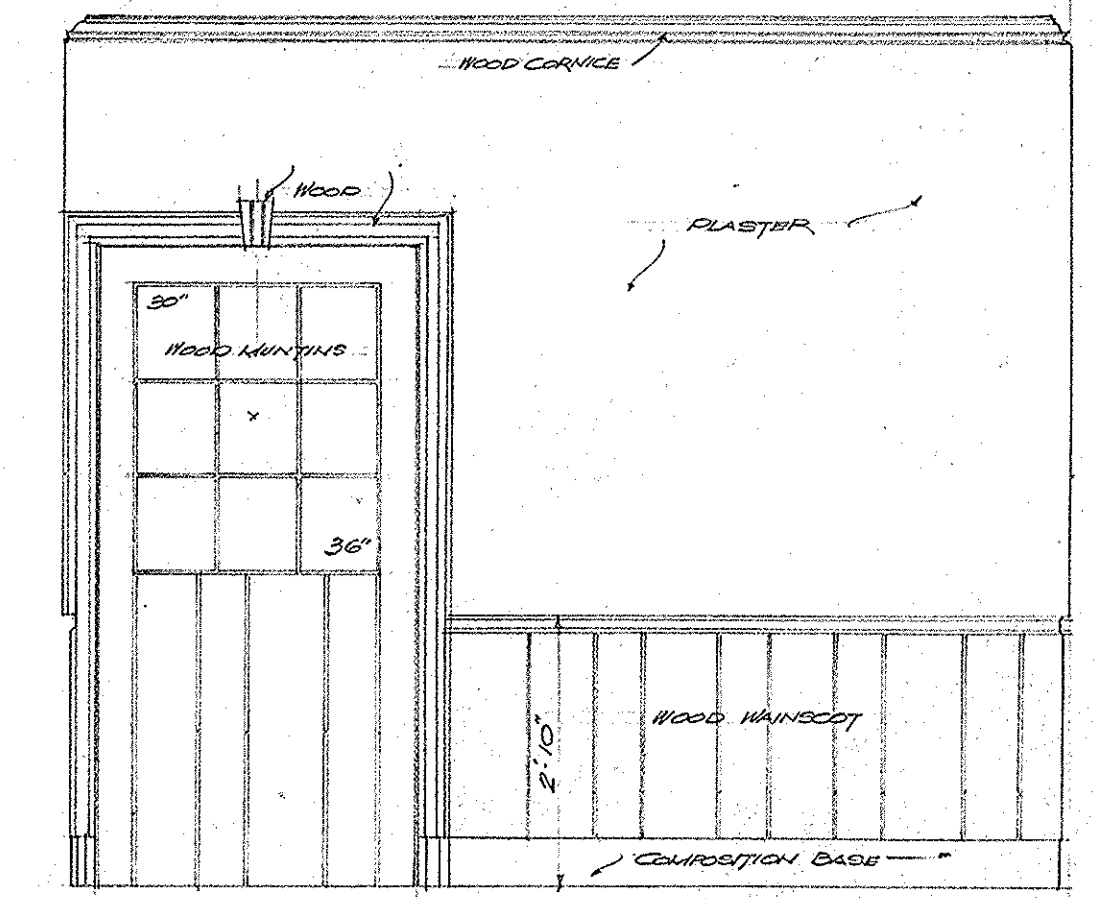


WEST WALL ENTRANCE

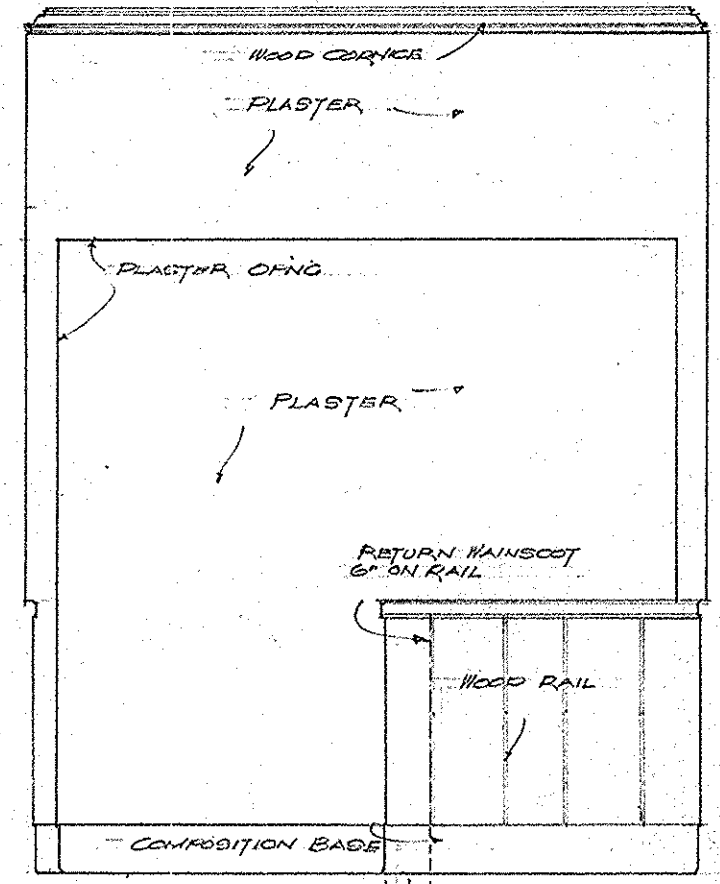

NORTH WALL ENTRANCE TO BASEMENT

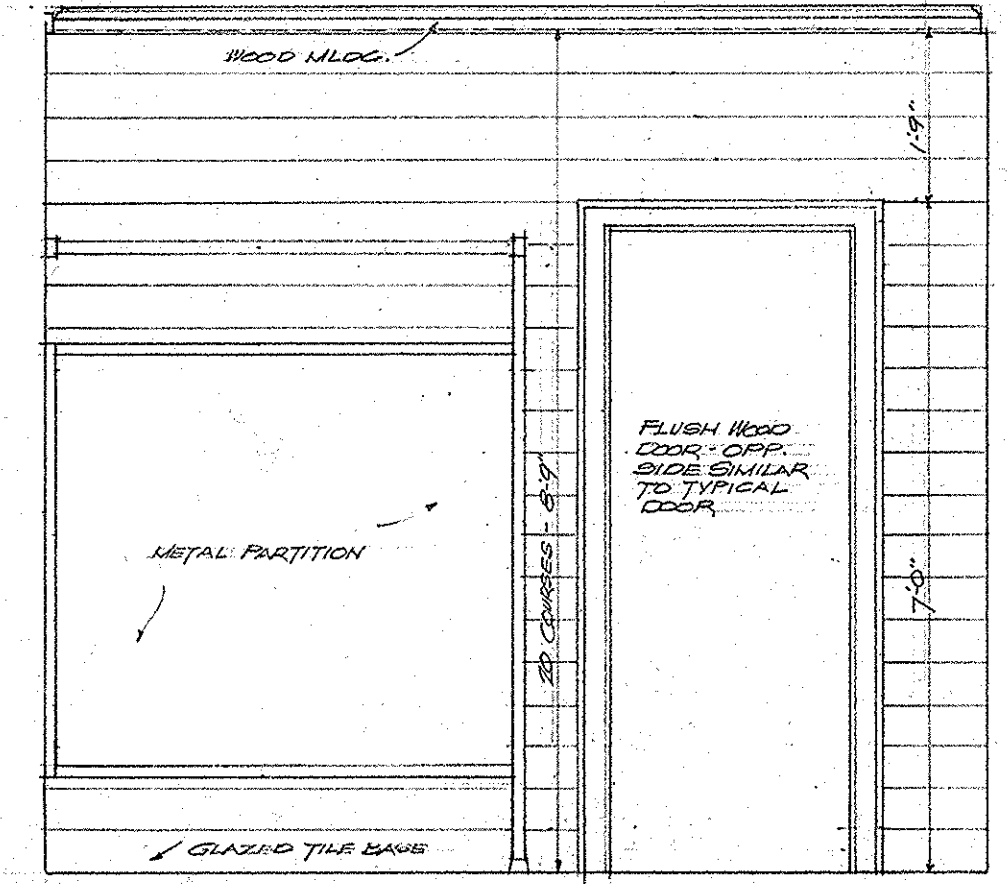


TYPICAL TOILET RM. PARTITIONS

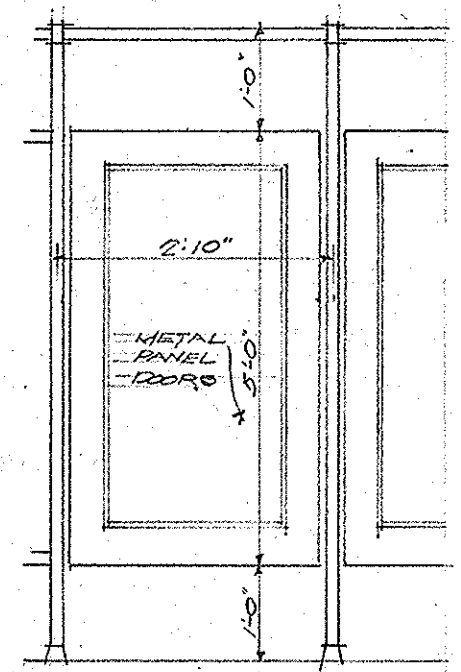

TYPICAL DOOR BASEMENT


INTERIOR DETAILS

SCALE 1/2" = 1'-0"

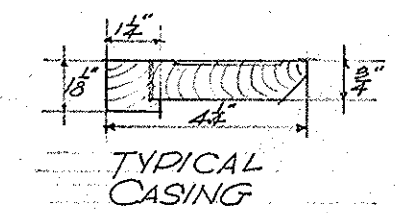


TYPICAL CASING

SCALE 3/4" = 1'-0"

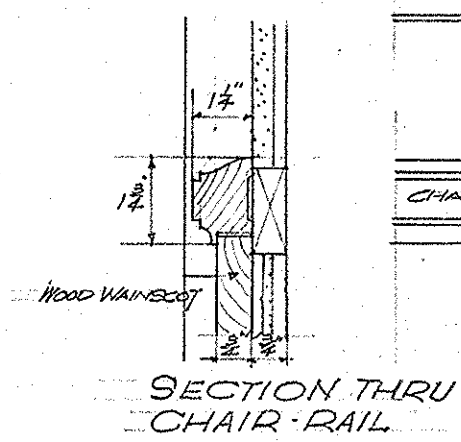


SECTION THRU CHAIR RAIL

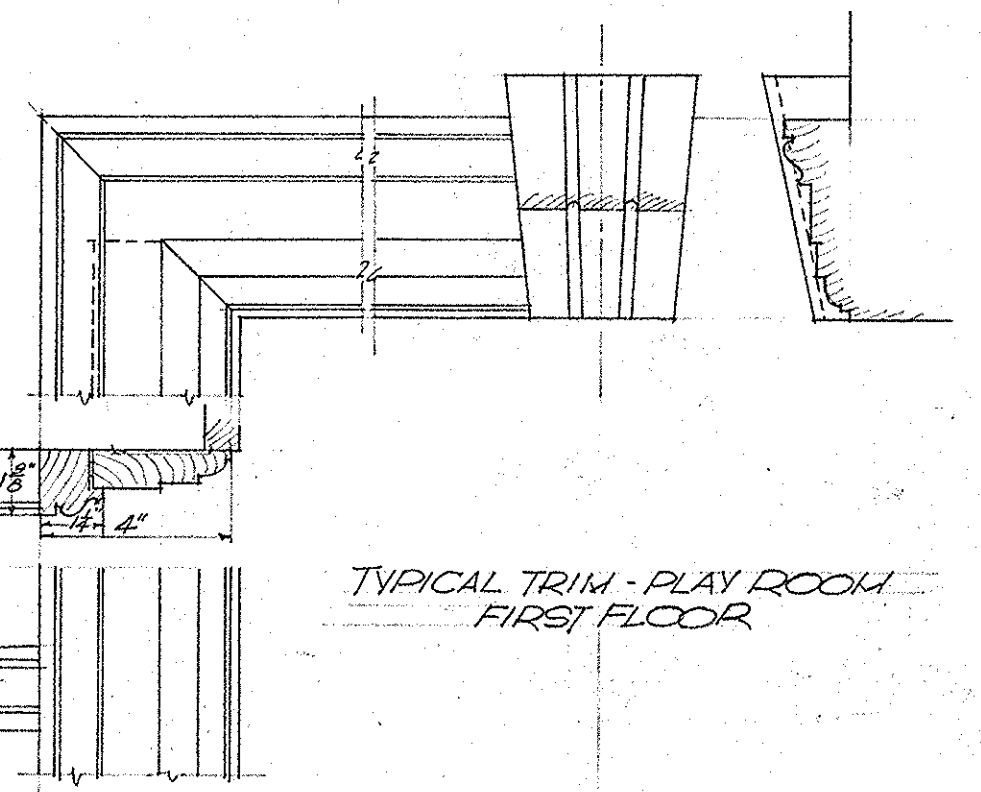

TYPICAL TRIM - PLAY ROOM FIRST FLOOR

WALKER SQUARE SHELTER HOUSE		PROJECT NO.
MILWAUKEE COUNTY REGIONAL PLANNING DEPARTMENT		
LANDSCAPE DESIGN SECTION <i>Repro & Bourn</i> LANDSCAPE ARCHITECT	ENGINEERING DESIGN SECTION <i>Ray E. Behrens</i> SENIOR ASS'T ENGINEER	
ARCHITECTURAL DEPARTMENT ARCHITECT <i>James A. Smith</i> SUPERVISING ARCHITECT		APPROVED <i>E. M. Brown</i> 1/29/41 SUPERVISING ENGINEER
SHEET 5	DRAWN <i>J. B. Smith</i> TRACED	CHECKED DATE 1-29-41
		APPROVED HIGHWAY COMMISSIONER & PLANNING ENGINEER

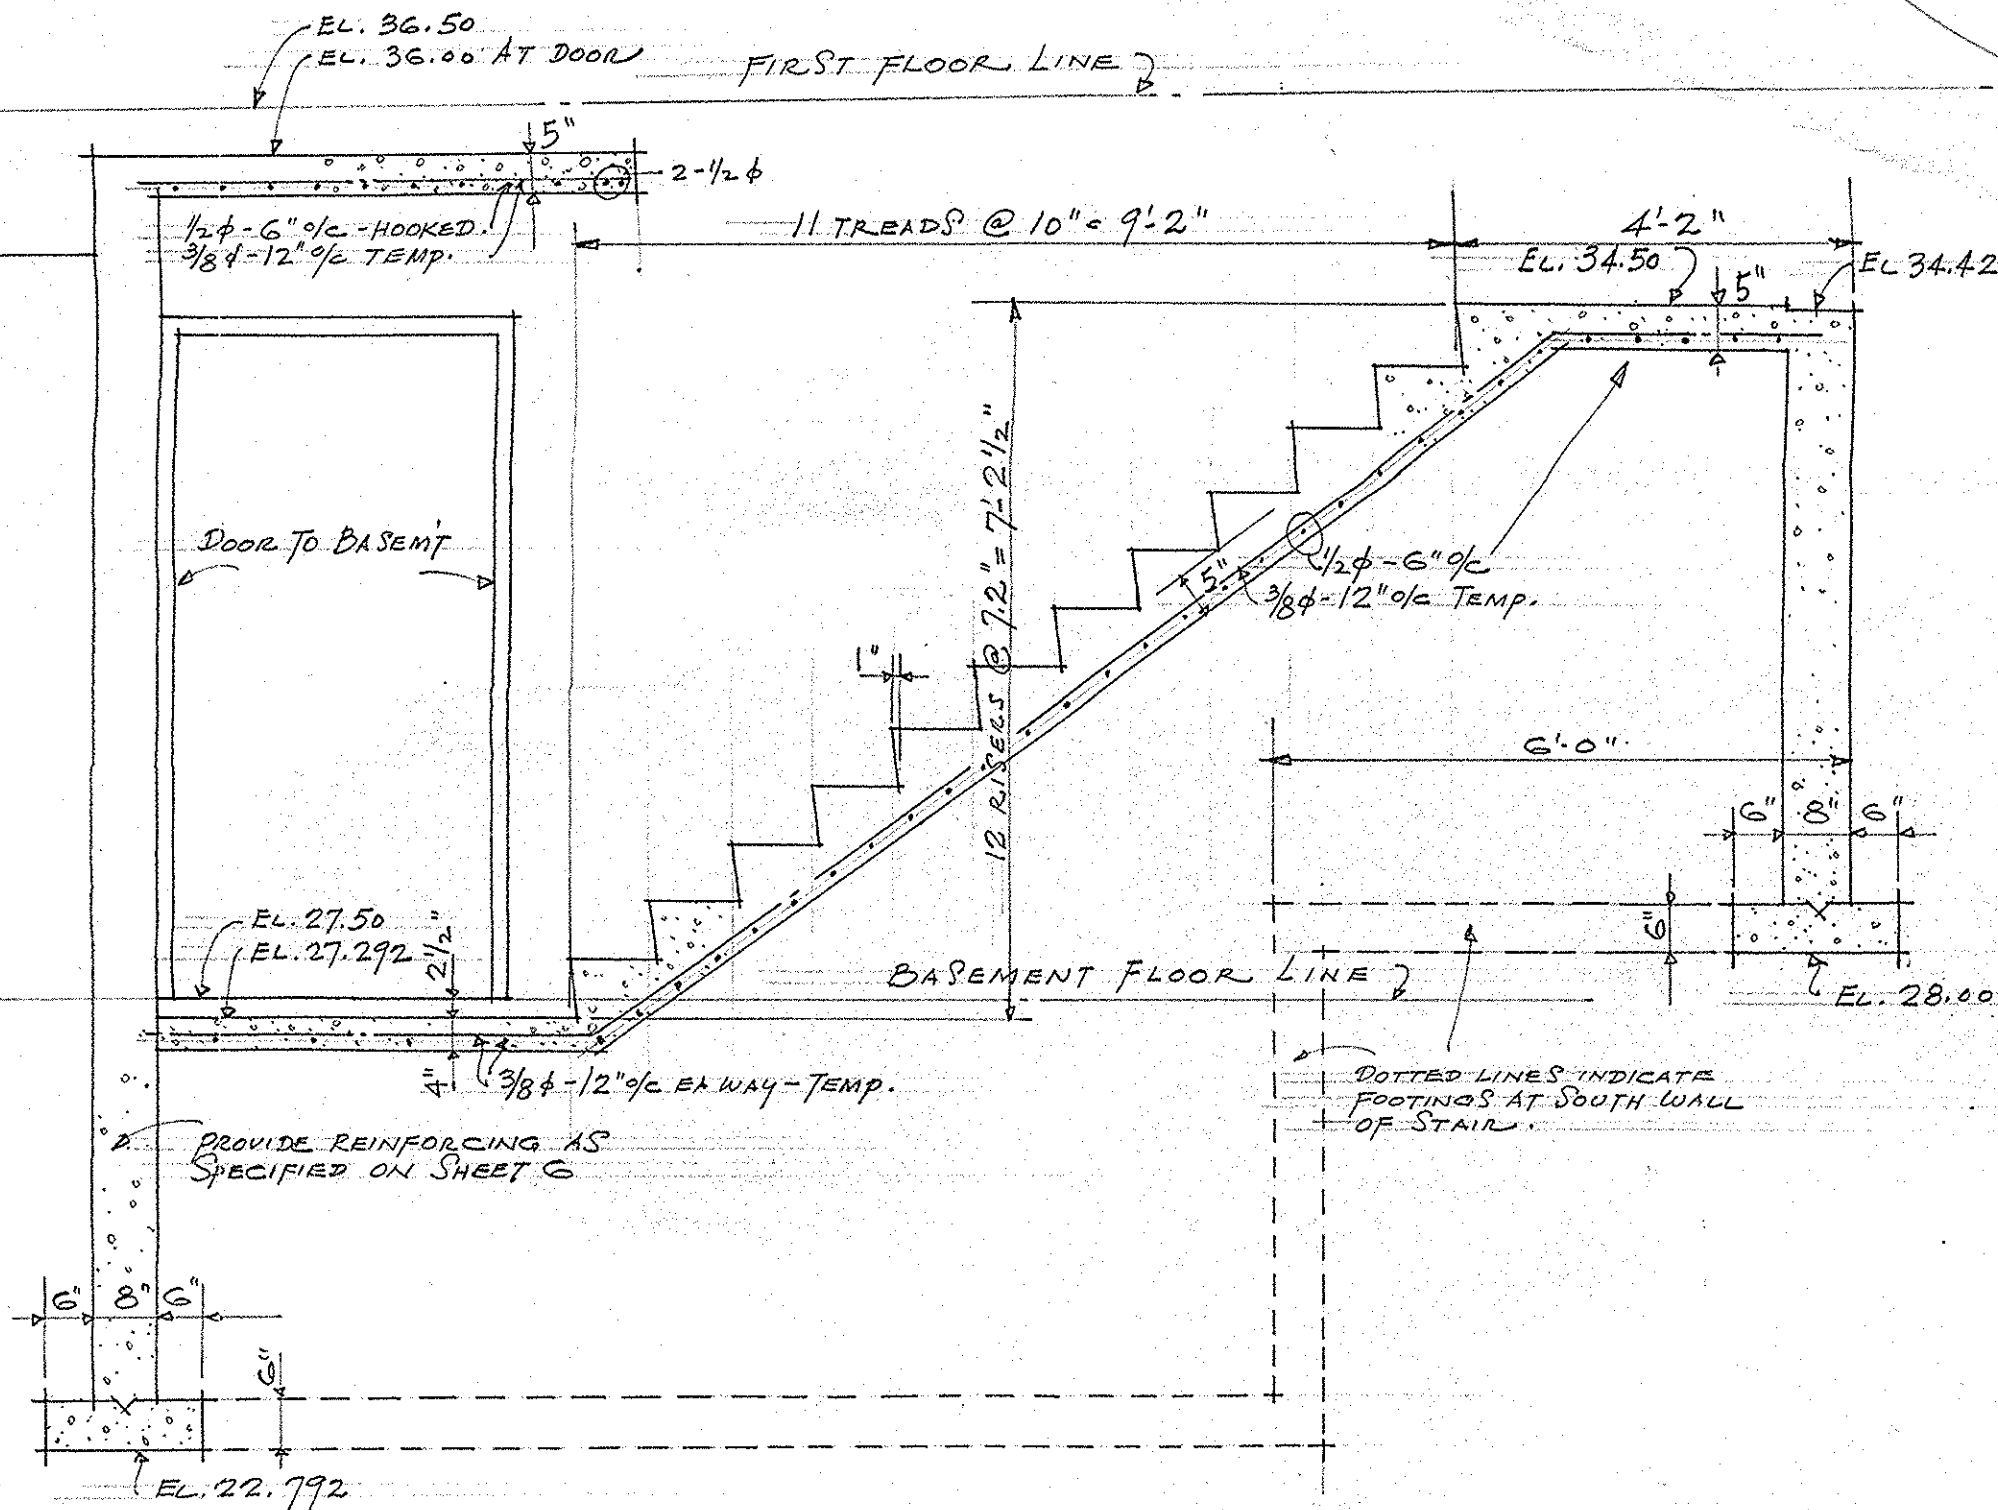


SECTION THRU OUTSIDE STAIR
SCALE 1/2" = 1'-0"

SHELTER HOUSE WALKER SQUARE		PROJECT NO.
MILWAUKEE COUNTY REGIONAL PLANNING DEPARTMENT		
LANDSCAPE DESIGN SECTION	ENGINEERING DESIGN SECTION	
LANDSCAPE ARCHITECT	Ralph Behrens SENIOR ASST ENGINEER	
ARCHITECTURAL DEPARTMENT	APPROVED <i>[Signature]</i> SUPERVISING ENGINEER	
ARCHITECT <i>[Signature]</i> SUPERVISING ARCHITECT	APPROVED _____ HIGHWAY COMMISSIONER & PLANNING ENGINEER	
SHEET 6 A	DRAWN <i>[Signature]</i> TRACED	CHECKED DATE 8-8-41

45055


14-B-17-239

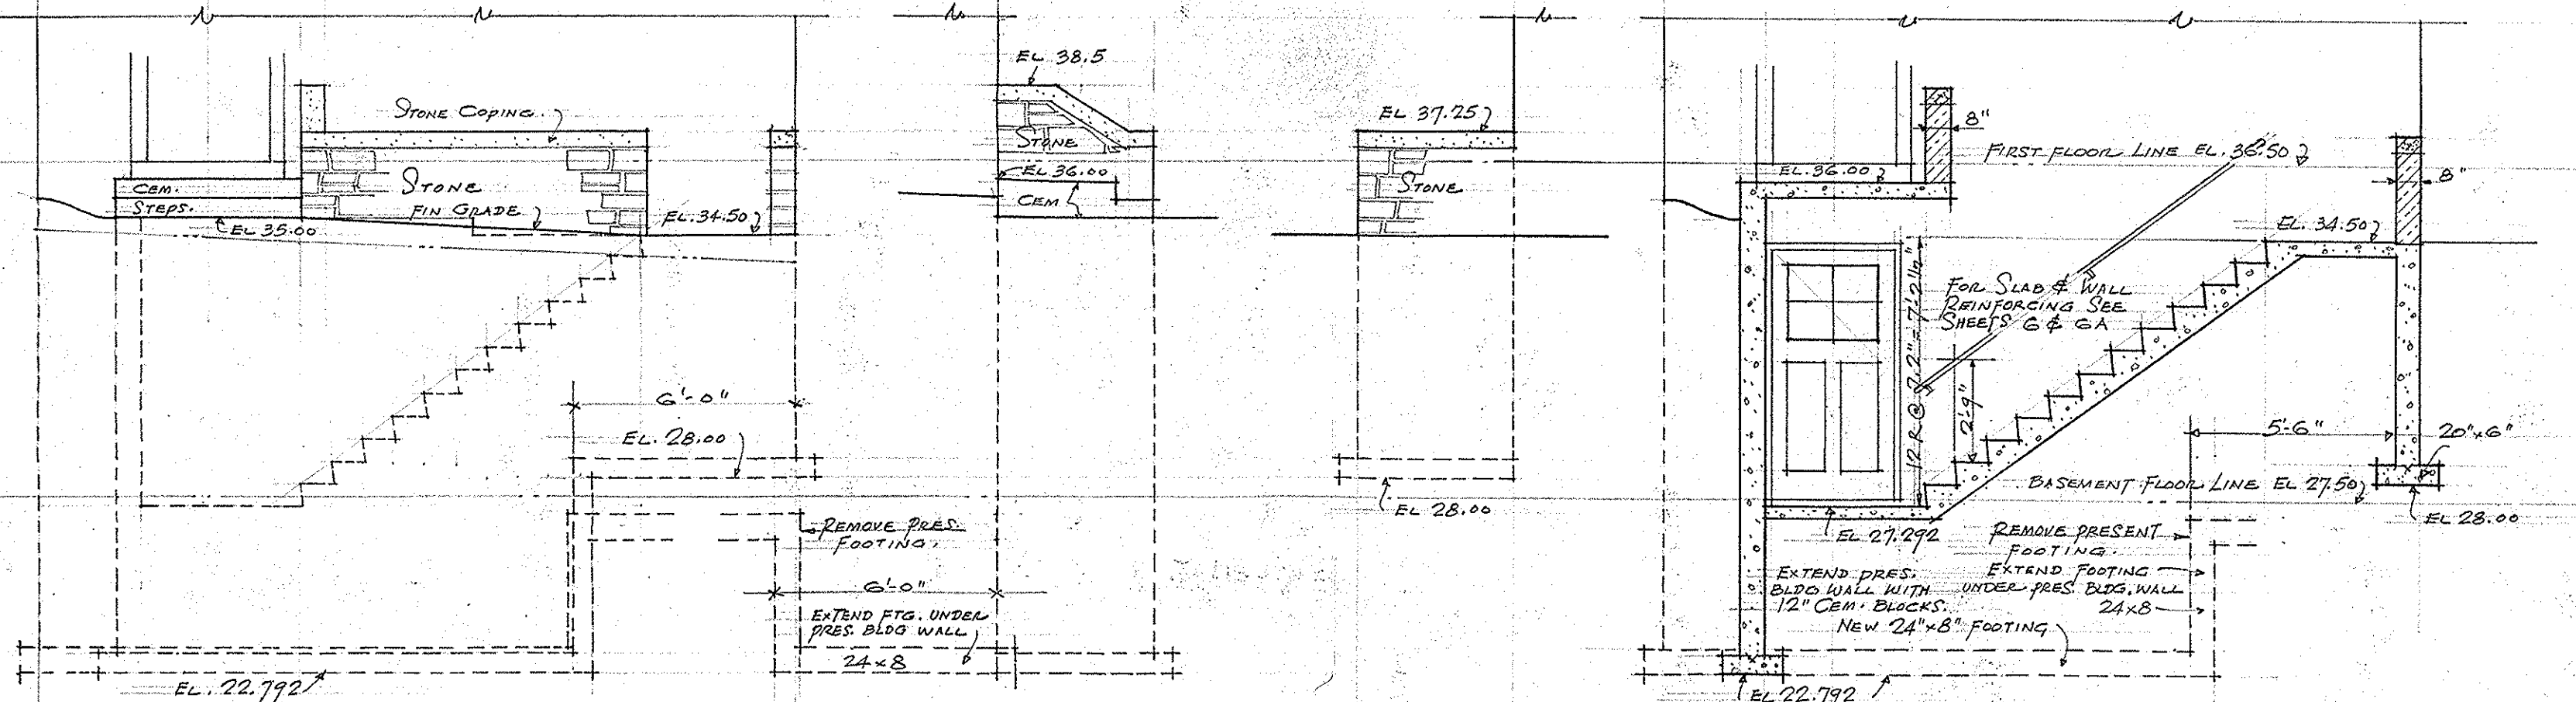


SOUTH ELEVATION

WEST ELEVATION EAST ELEVATION

SECTION A-A

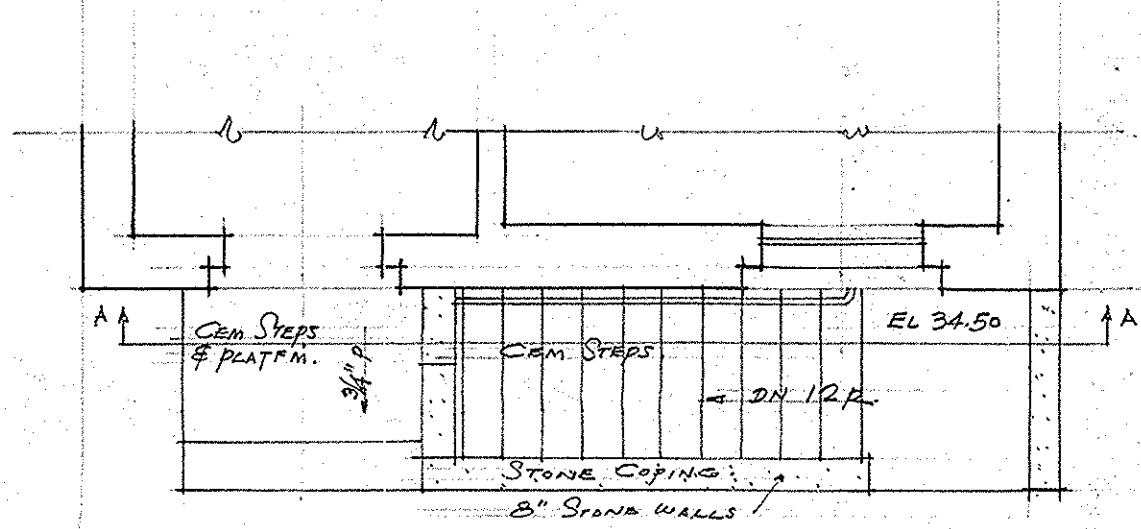

FIRST FLOOR PLAN

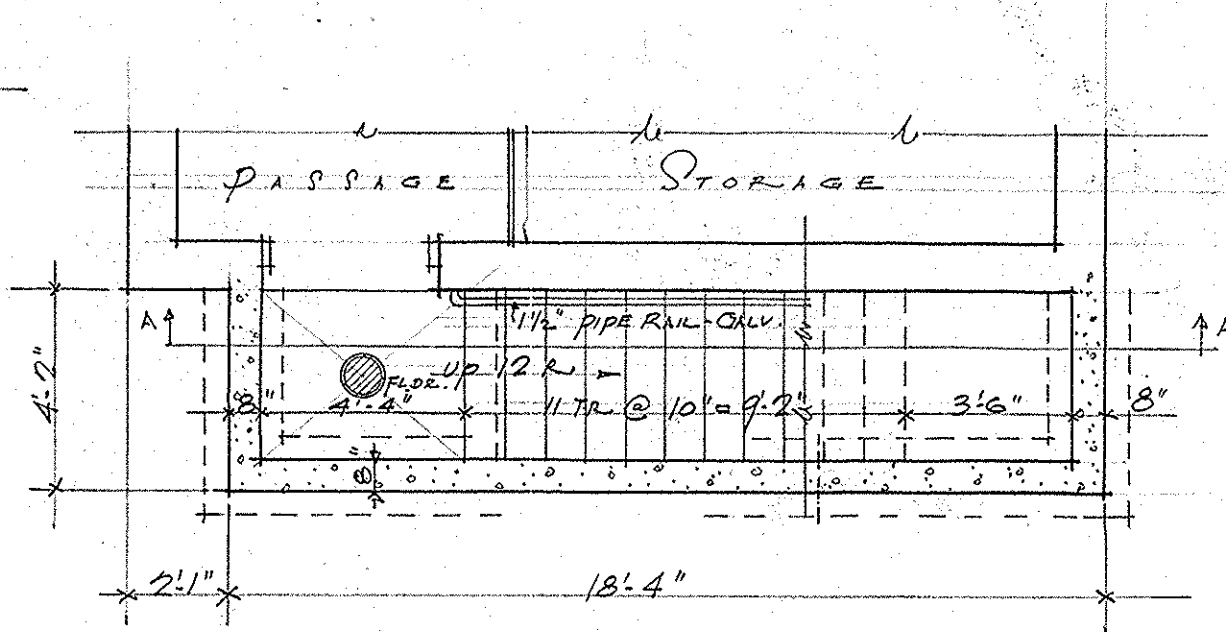

BASEMENT FLOOR PLAN


SHELTER HOUSE WALKER SQUARE		PROJECT NO.
MILWAUKEE COUNTY REGIONAL PLANNING DEPARTMENT		
LANDSCAPE DESIGN SECTION	ENGINEERING DESIGN SECTION	
LANDSCAPE ARCHITECT	ARCHITECT	
ARCHITECT	APPROVED	
SUPERVISING ARCHITECT	SUPERVISING ENGINEER	
SHEET G B	DRAWN HCH TRACED	CHECKED DATE 8-11-41
		APPROVED HIGHWAY COMMISSIONER & PLANNING ENGINEER

OUTSIDE STAIR DETAILS-SOUTH ELEVATION


16X

45054


14-B-17-238

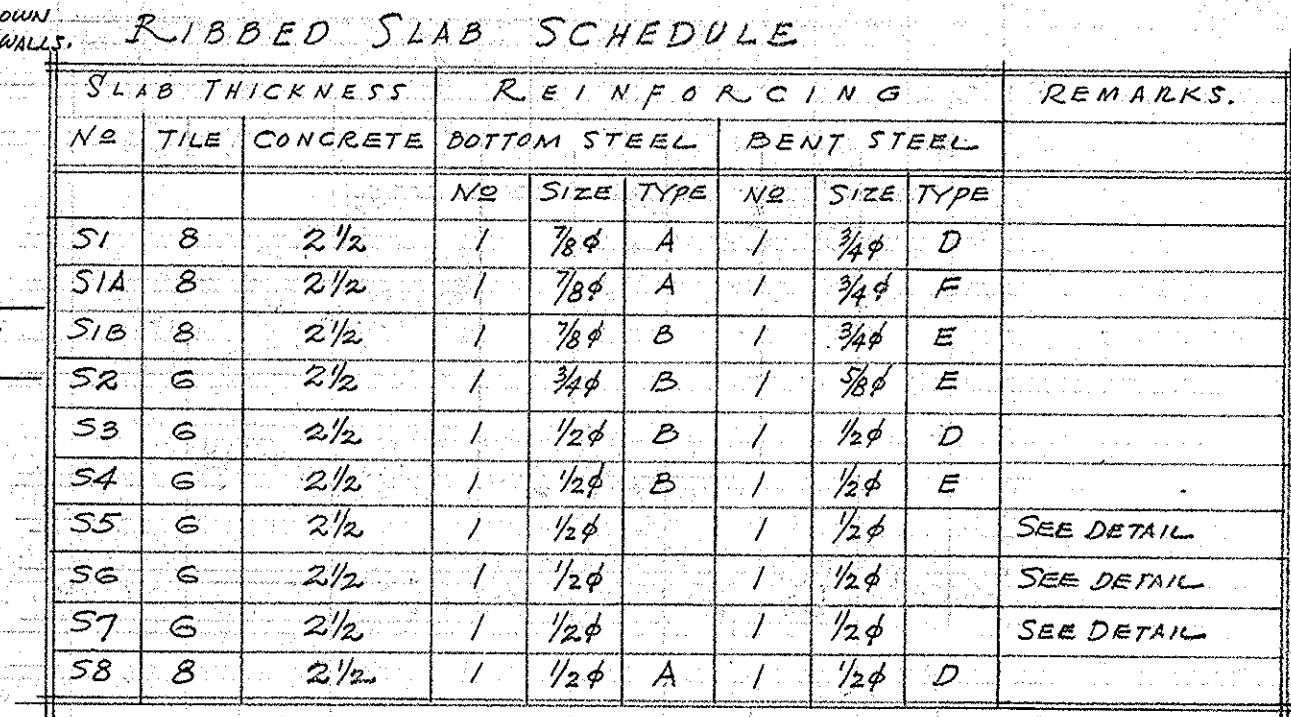

REVISED 8-7-41 (OUTSIDE STAIN) - HCH

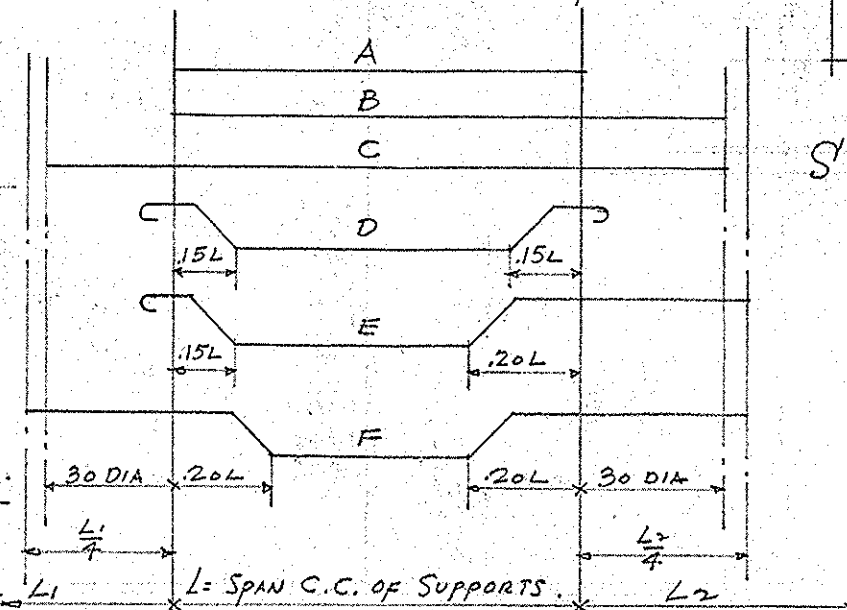


SECTION E-E

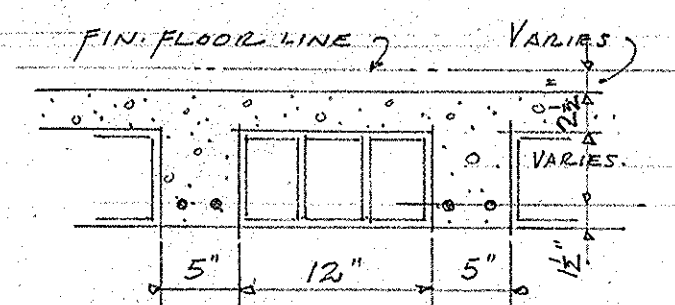

TYPICAL SLAB DETAIL
SCALE 1" = 1'-0"

WALKER SQUARE SHELTER HOUSE		PROJECT NO. _____
MILWAUKEE COUNTY REGIONAL PLANNING DEPARTMENT		
LANDSCAPE DESIGN SECTION <u>Deborah Bournier</u> LANDSCAPE ARCHITECT ARCHITECTURAL DEPARTMENT ARCHITECT <u>CP Melch</u> <u>Seamus S. Smith</u> SUPERVISING ARCHITECT	ENGINEERING DESIGN SECTION <u>Ray E. Behrens</u> SENIOR ASST. ENGINEER APPROVED <u>E. M. Brown 1/24/41</u> SUPERVISING ENGINEER	
SHEET 6 DRAWN <u>CP Melch</u> TRACED	CHECKED <u>CP Melch</u> DATE <u>1-29-41</u>	APPROVED _____ HIGHWAY COMMISSIONER & PLANNING ENGINEER

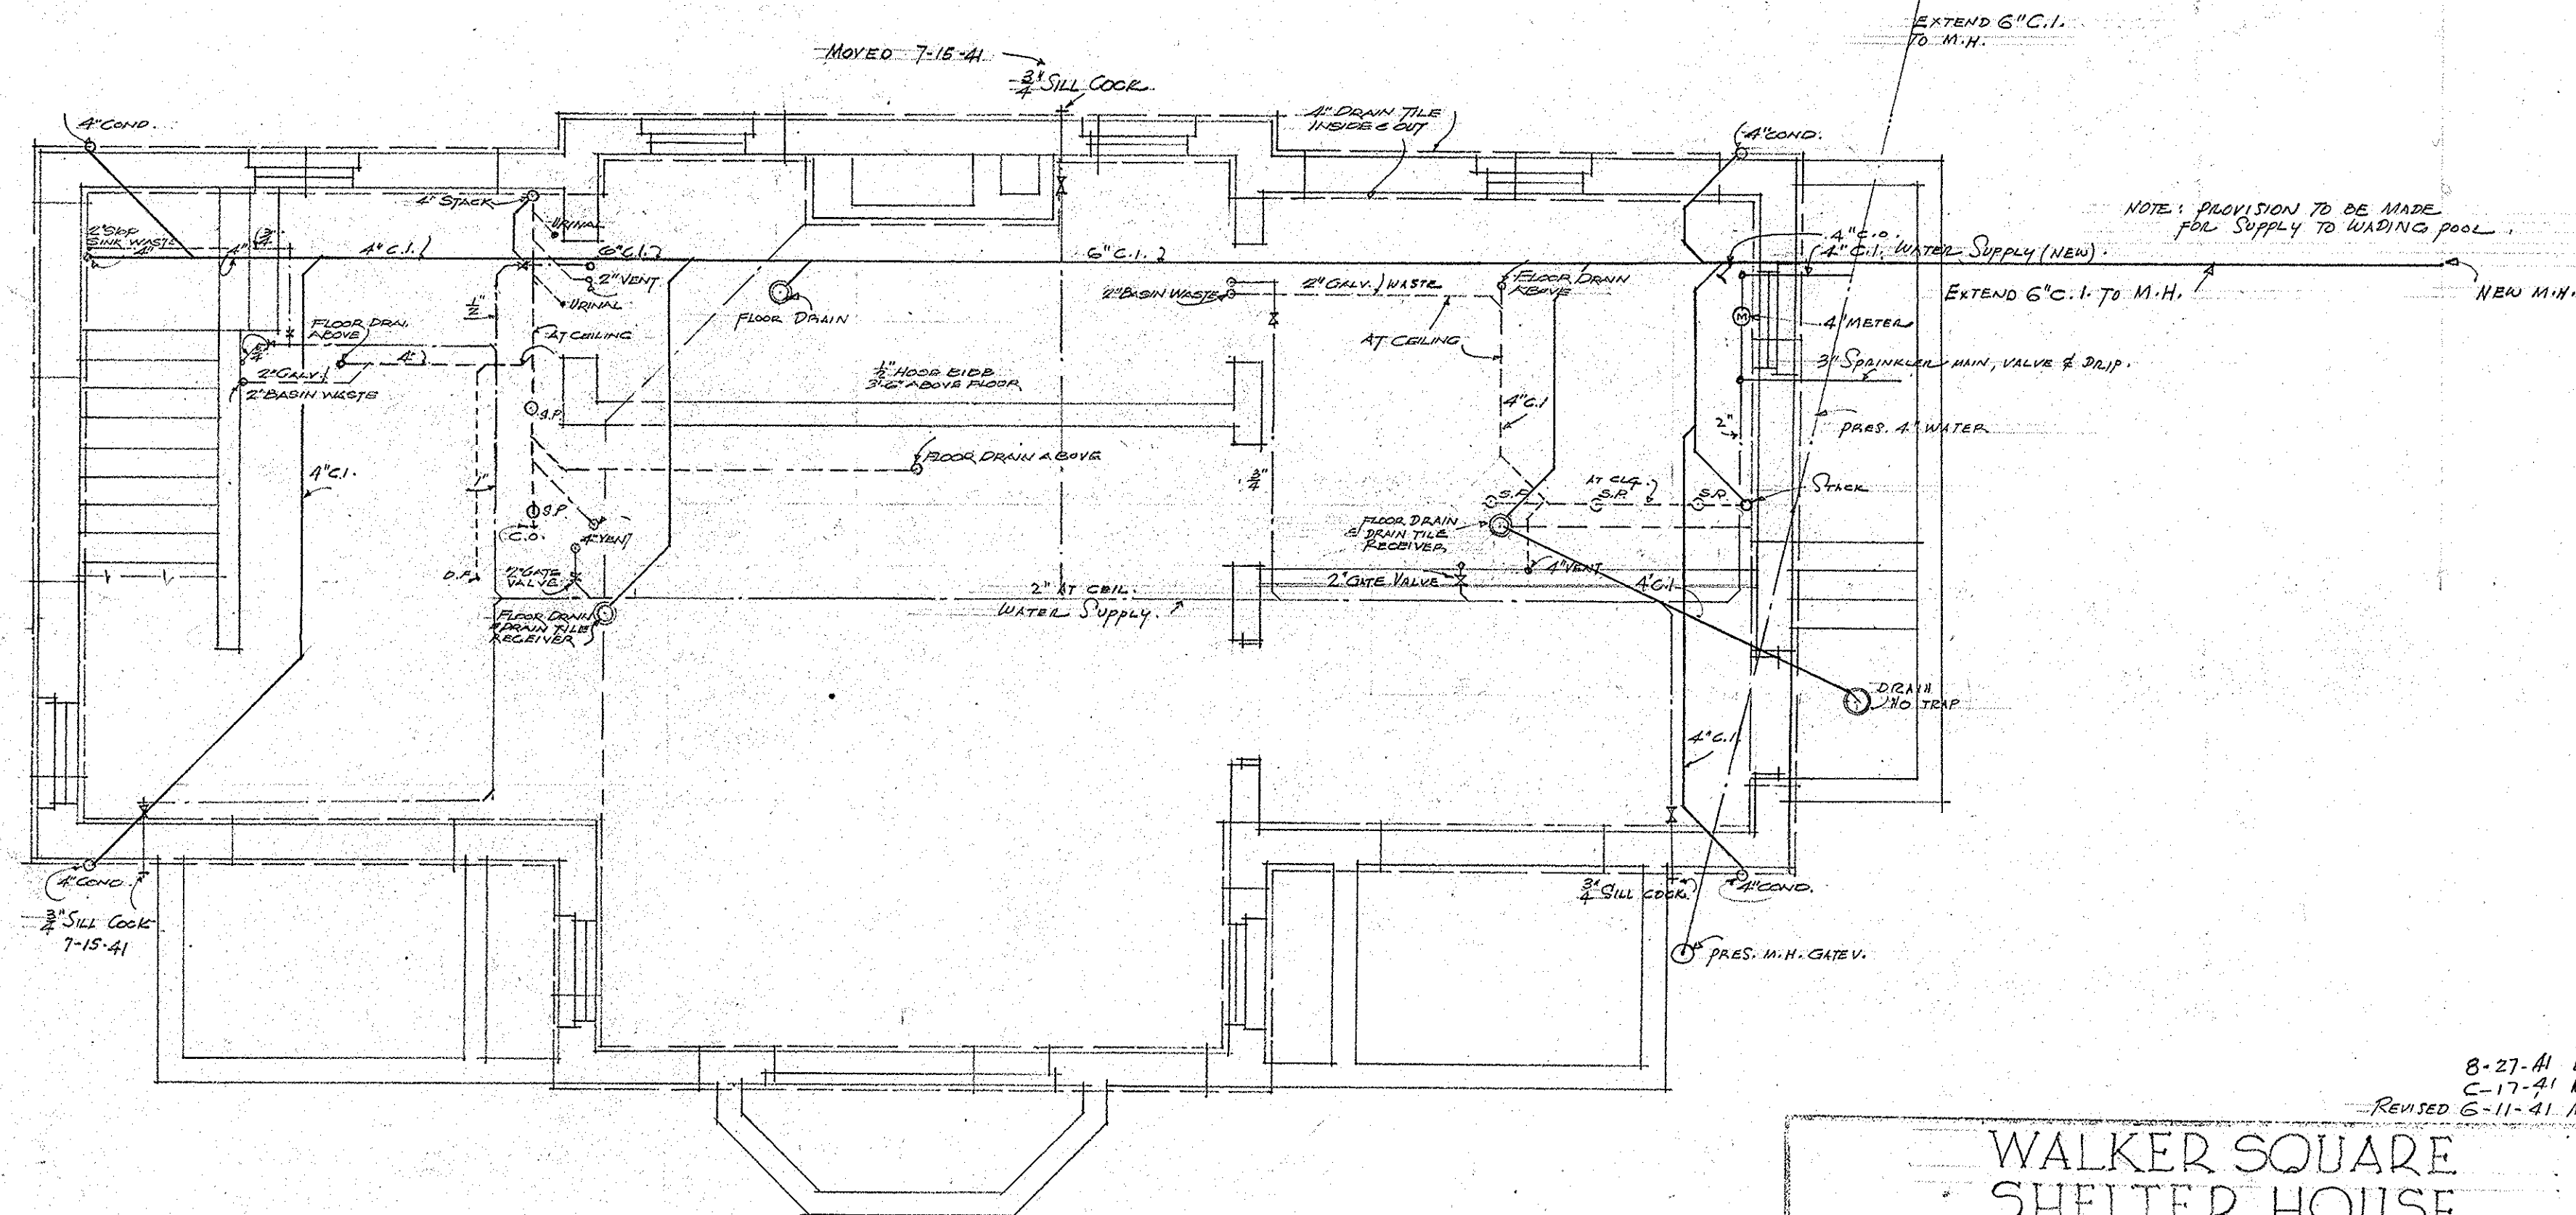


BASEMENT PLUMBING PLAN
SCALE 1/4" = 1'-0"

WALKER SQUARE SHELTER HOUSE		PROJECT NO.
MILWAUKEE COUNTY REGIONAL PLANNING DEPARTMENT		
LANDSCAPE DESIGN SECTION <i>Rept. L. Bourn</i> LANDSCAPE ARCHITECT	ENGINEERING DESIGN SECTION <i>Ray E. Rehrens</i> SENIOR ASS'T ENGINEER	
ARCHITECTURAL DEPARTMENT ARCHITECT <i>James J. J...</i> SUPERVISING ARCHITECT	APPROVED <i>E. M. Wood</i> 1/29/41 SUPERVISING ENGINEER	
SHEET 7	DRAWN _____ TRACED _____	CHECKED <i>J. L.</i> DATE 1-29-41
		APPROVED _____ HIGHWAY COMMISSIONER & PLANNING ENGINEER


8-27-41 G.F.E.)
C-17-41 MCH
REVISED 6-11-41 MCH. -7-15-41-GDG.

16X

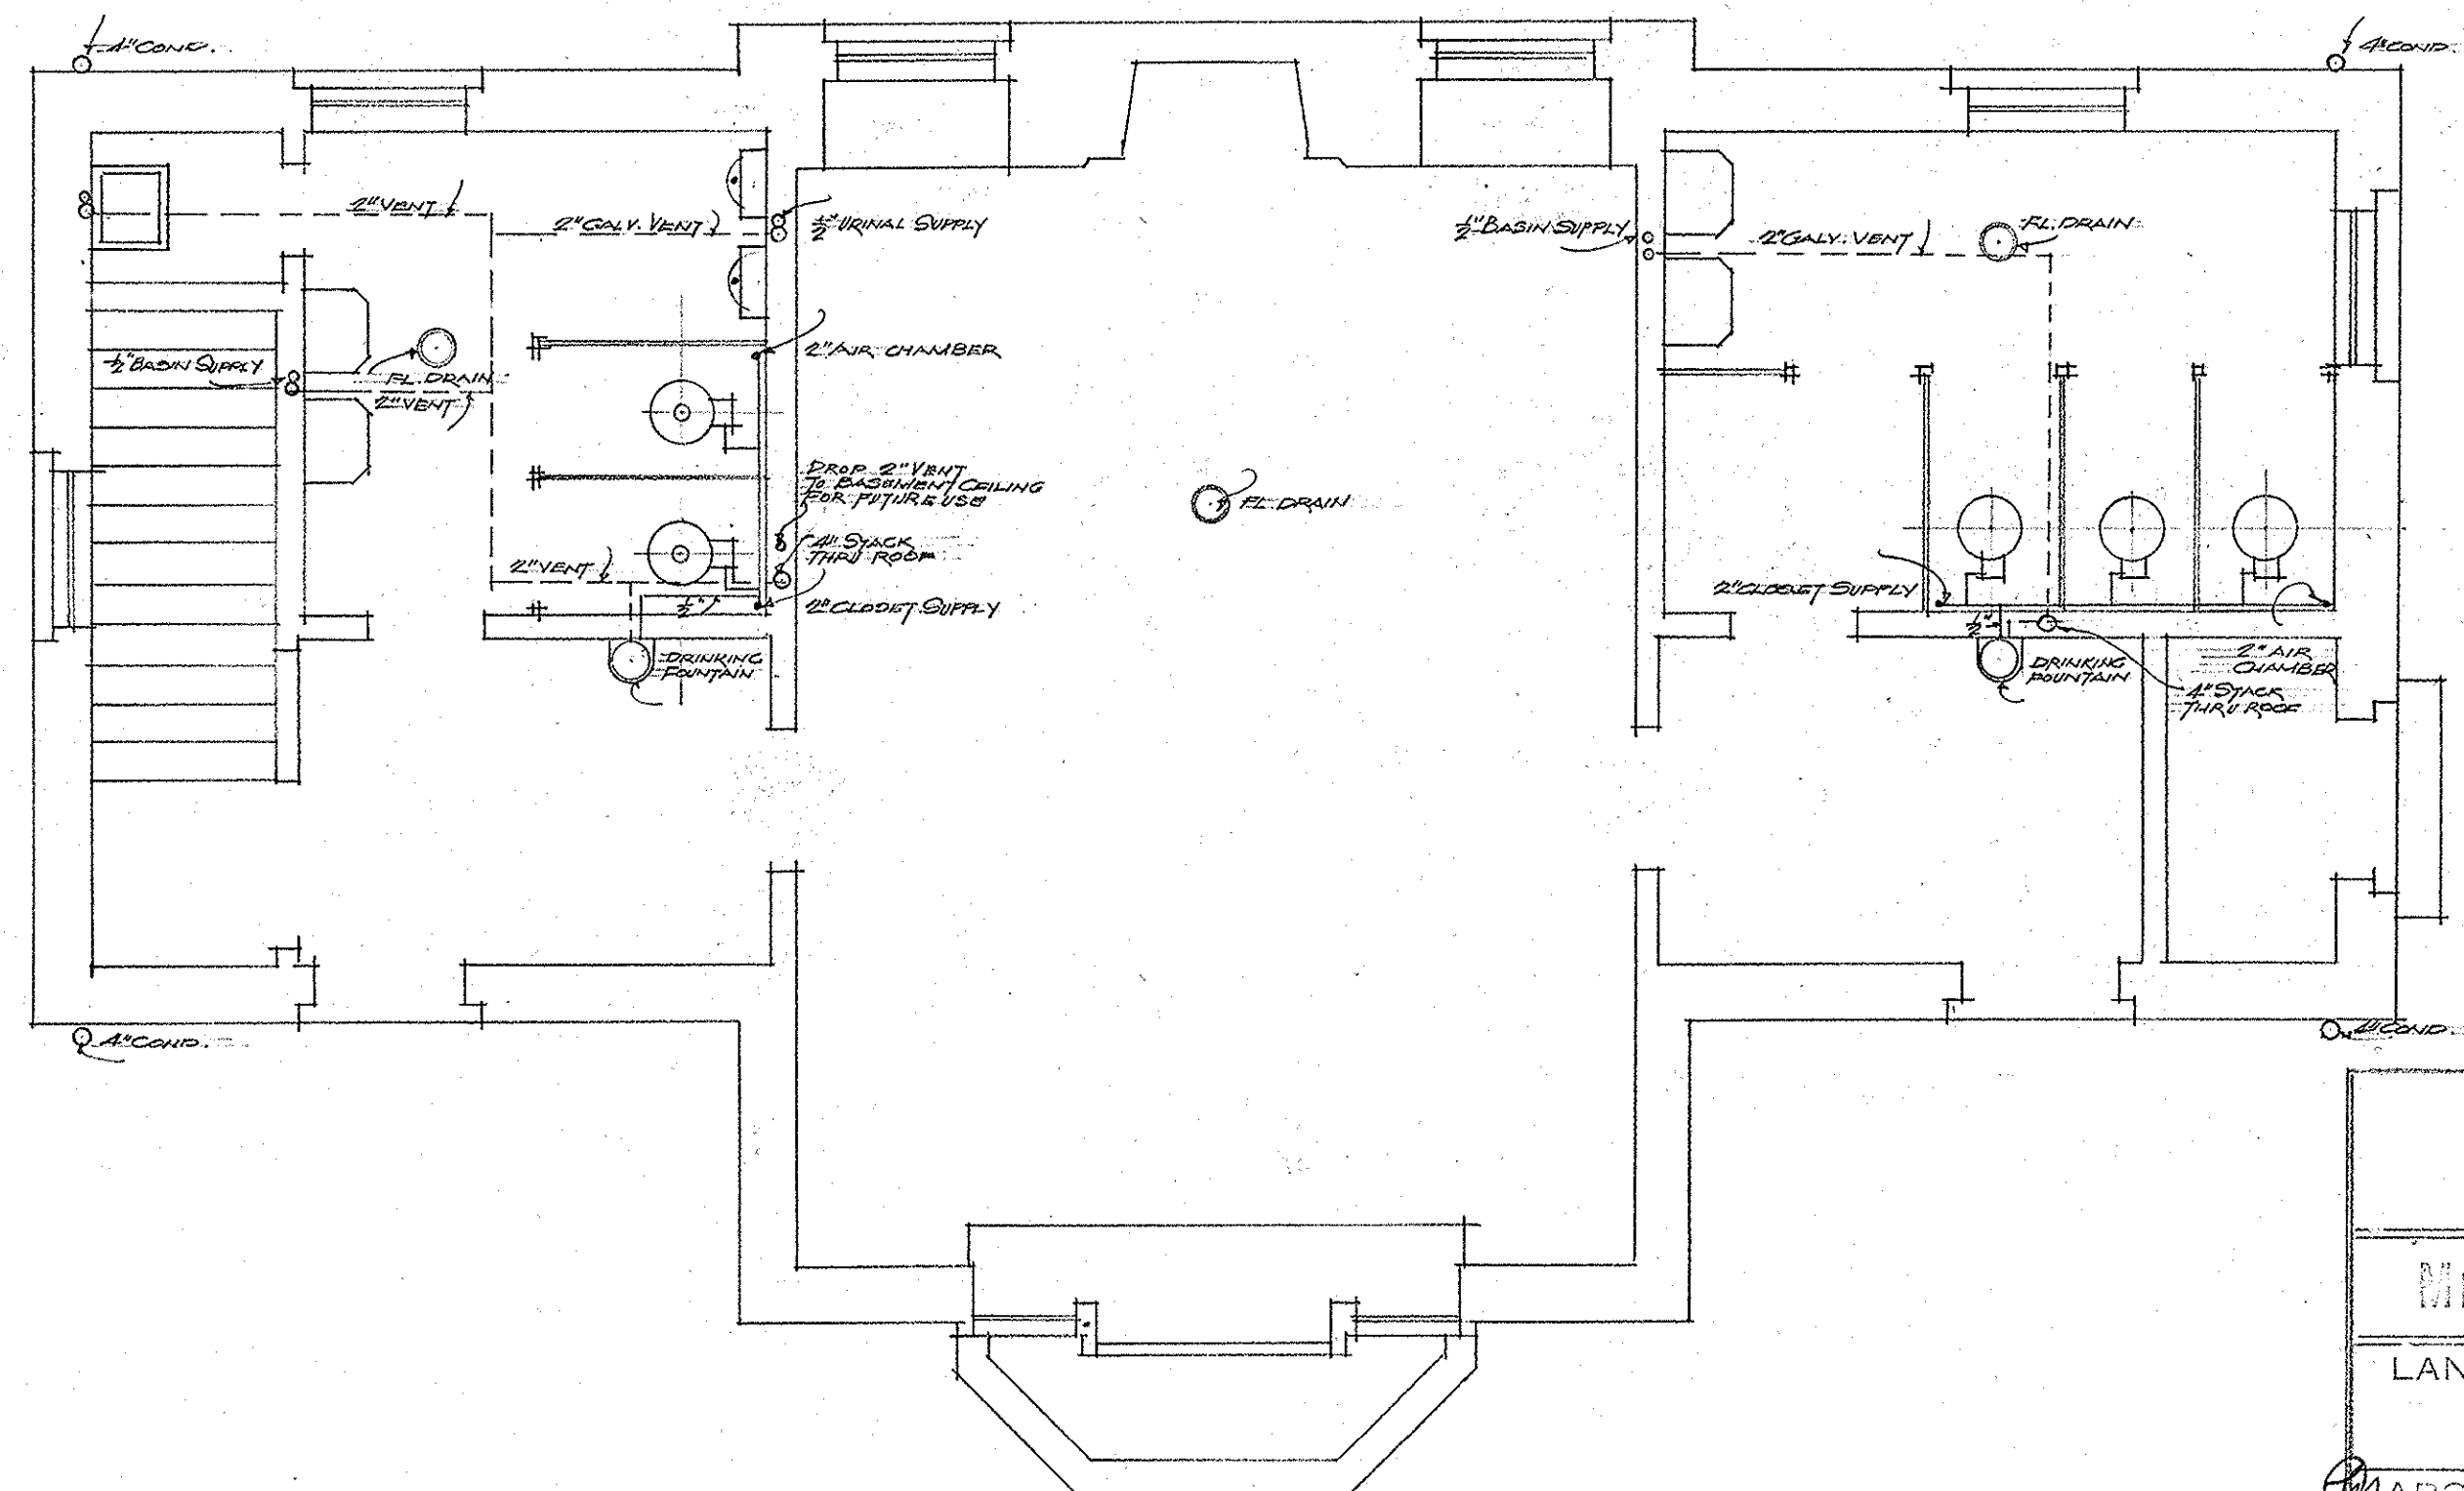

FIRST FLOOR PLUMBING PLAN
SCALE 1/4" = 1'-0"

WALKER SQUARE SHELTER HOUSE		PROJECT NO.
MILWAUKEE COUNTY REGIONAL PLANNING DEPARTMENT		
LANDSCAPE DESIGN SECTION	ENGINEERING DESIGN SECTION	
LANDSCAPE ARCHITECT	 SENIOR ASST ENGINEER	
ARCHITECTURAL DEPARTMENT	APPROVED 1/29/41	
ARCHITECT	SUPERVISING ENGINEER	
SHEET 8	DRAWN	APPROVED _____
TRACED	CHECKED	HIGHWAY COMMISSIONER & PLANNING ENGINEER
	DATE 1-29-41	

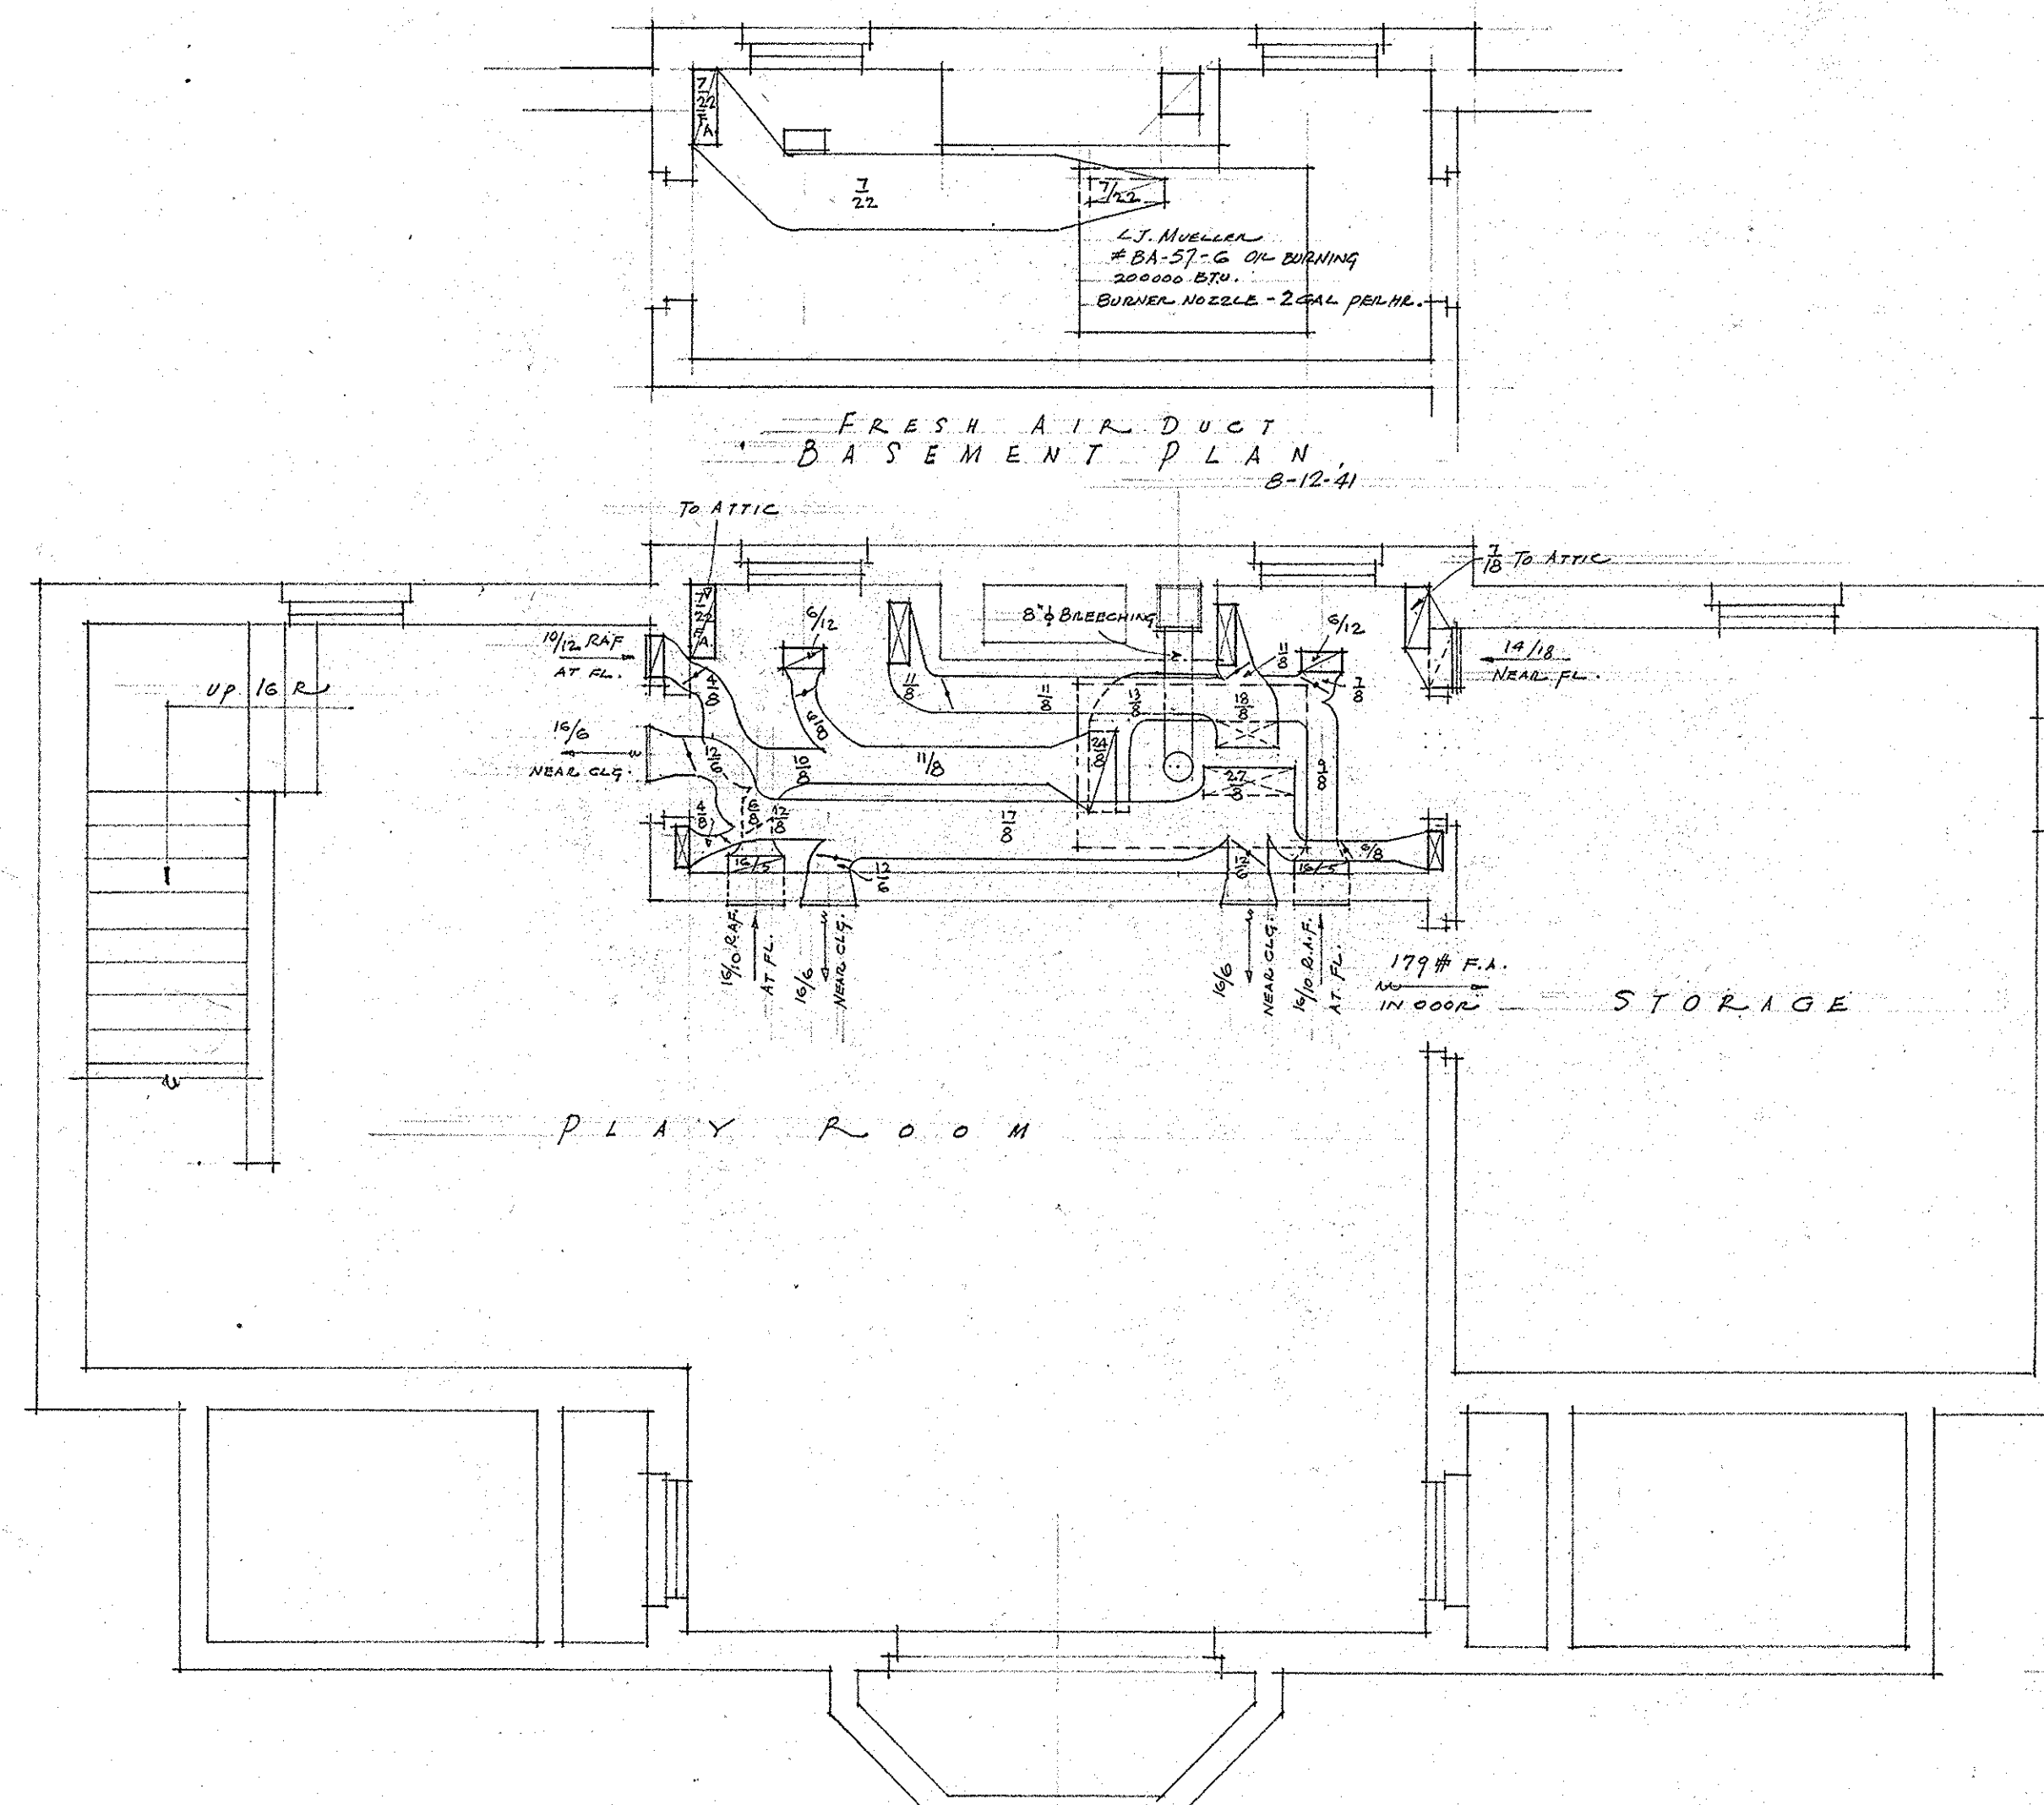


BASEMENT HEATING PLAN
SCALE 1/4" = 1'-0"

REV. 8-12-41 MGH (F.A. DUCT)

WALKER SQUARE SHELTER HOUSE		PROJECT NO.
MILWAUKEE COUNTY REGIONAL PLANNING DEPARTMENT		
LANDSCAPE DESIGN SECTION <i>Robert Boerner</i> LANDSCAPE ARCHITECT	ENGINEERING DESIGN SECTION <i>Ray E. Behrens</i> SENIOR ASST ENGINEER	
ARCHITECTURAL DEPARTMENT ARCHITECT <i>Edmond</i> SUPERVISING ARCHITECT <i>Edmond</i>	APPROVED <i>E. Edmond 1/29/42</i> SUPERVISING ENGINEER	
SHEET 9	DRAWN <i>Edmond</i> TRACED	CHECKED DATE 1-29-41 APPROVED <i>16X</i> HIGHWAY COMMISSIONER & PLANNING ENGINEER

45051


FILE NO. B-17 14-B-17-235

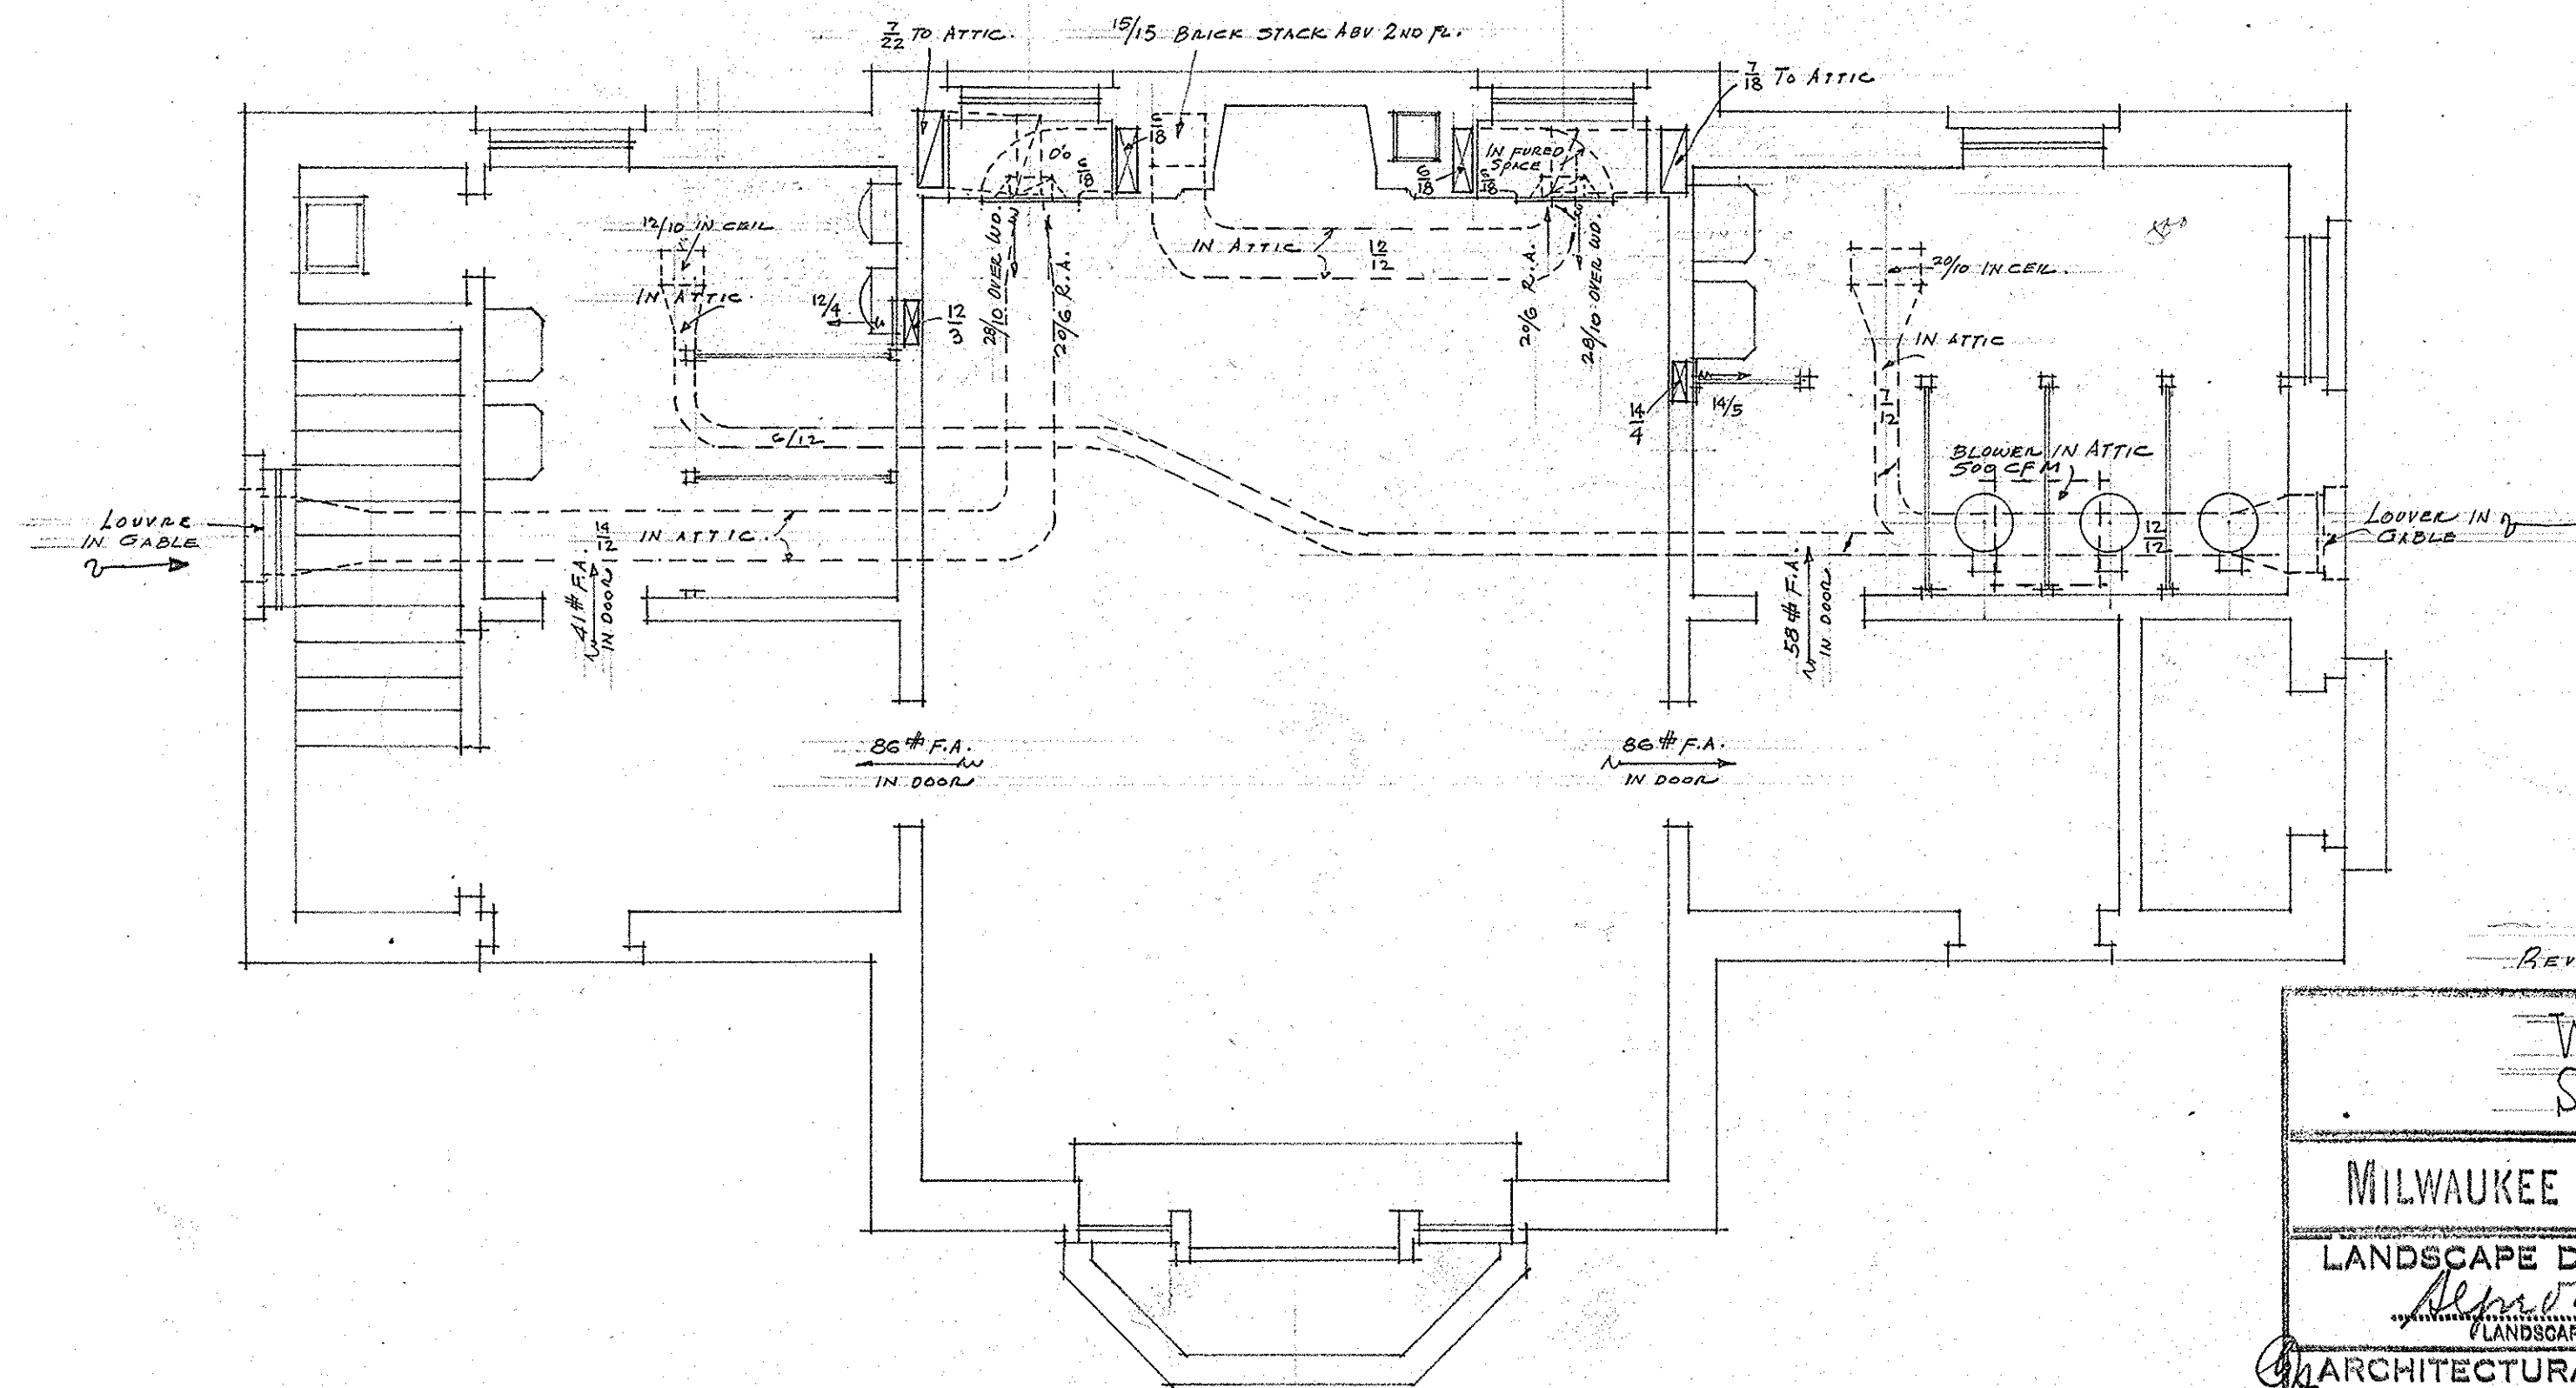


FIRST FLOOR HEATING PLAN
SCALE 1/4" = 1'-0"

8-13-41 MCH (T.R. BLOWER ADDED)
REVISED 7-24-41 MCH (LOUVER IN SOUTH GABLE ADDED.)

WALKER SQUARE SHELTER HOUSE.		PROJECT NO.
MILWAUKEE COUNTY REGIONAL PLANNING DEPARTMENT		
LANDSCAPE DESIGN SECTION <i>Alfred Z. Bormann</i> LANDSCAPE ARCHITECT	ENGINEERING DESIGN SECTION <i>Robert Behrens</i> SENIOR ASST ENGINEER	
ARCHITECTURAL DEPARTMENT ARCHITECT <i>Edmund J. Smith</i> SUPERVISING ARCHITECT	APPROVED <i>Edmund J. Smith</i> 8/29/41 SUPERVISING ENGINEER	
SHEET 10	DRAWN <i>Alfred Z. Bormann</i> CHECKED <i>Robert Behrens</i> DATE 1-29-41	APPROVED <i>16X</i> HIGHWAY COMMISSIONER & PLANNING ENGINEER


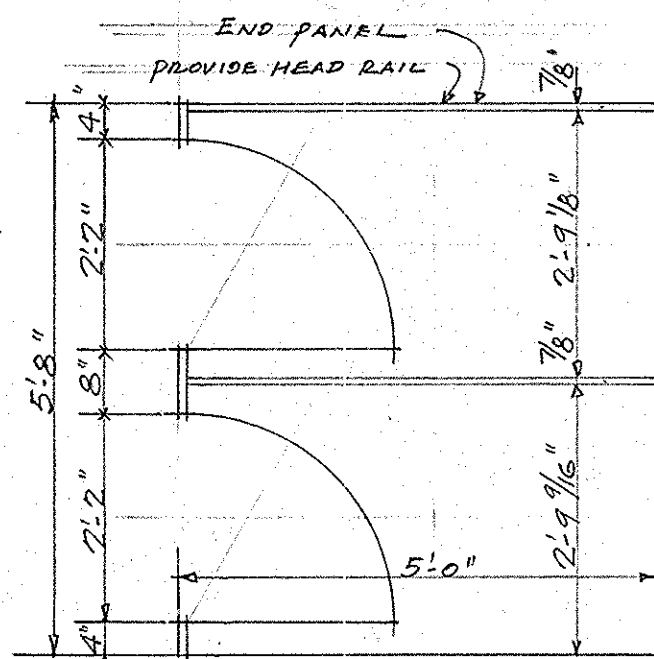


MEN'S TOILET

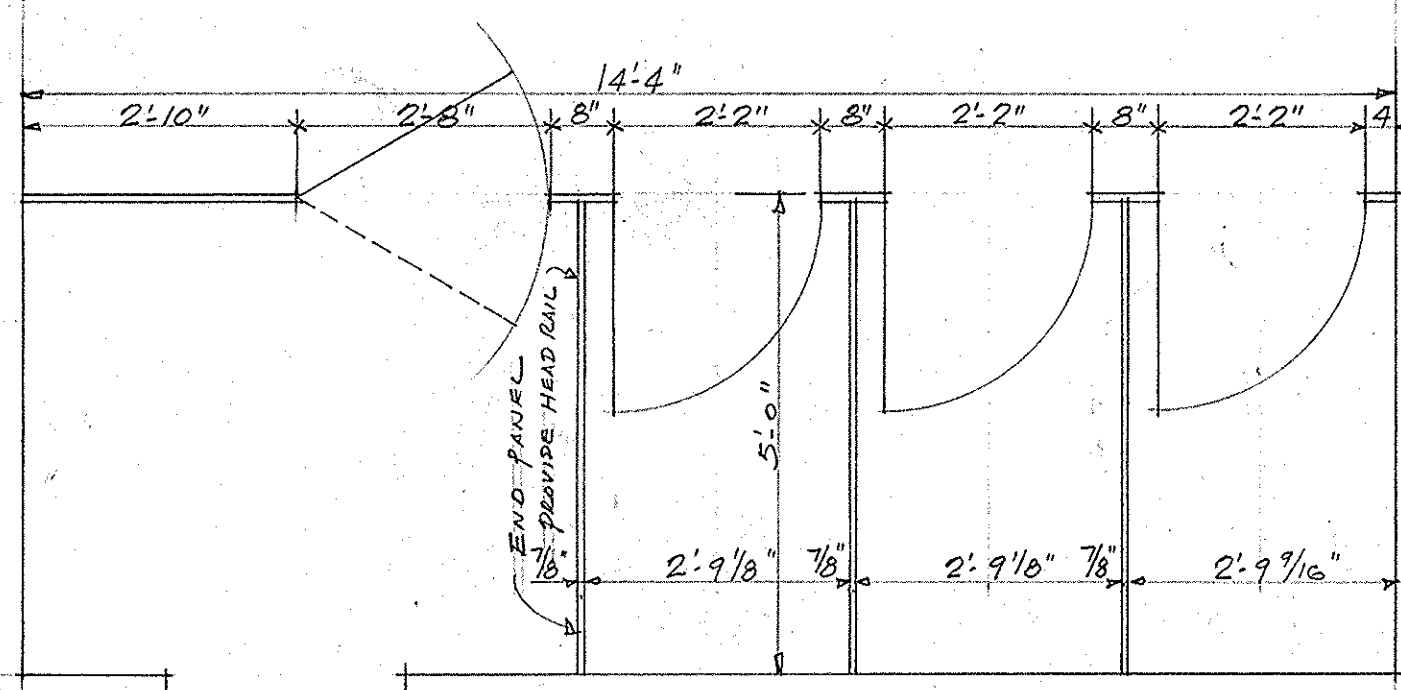

WOMEN'S TOILET


FLOOR PLAN

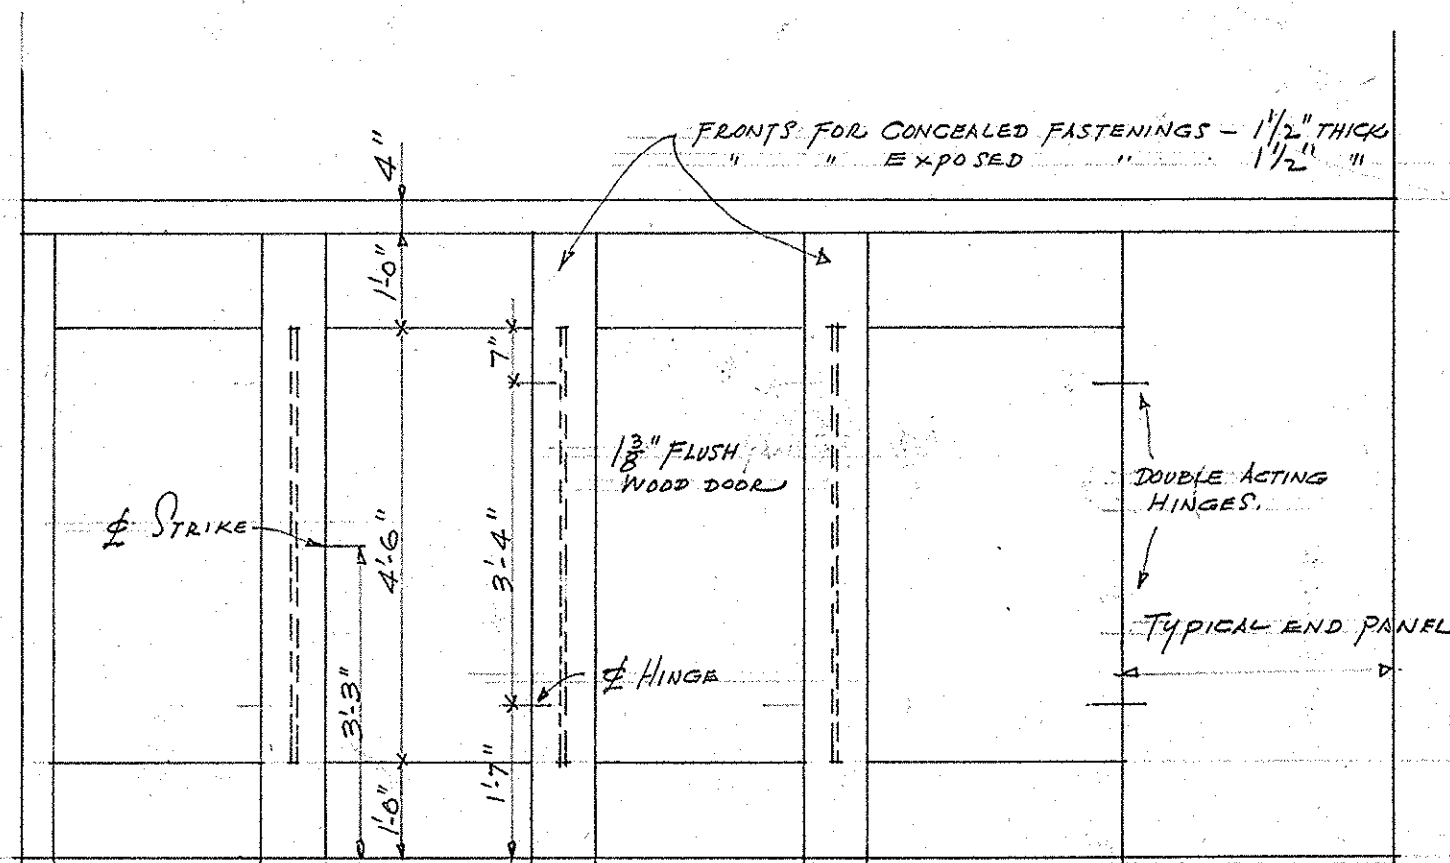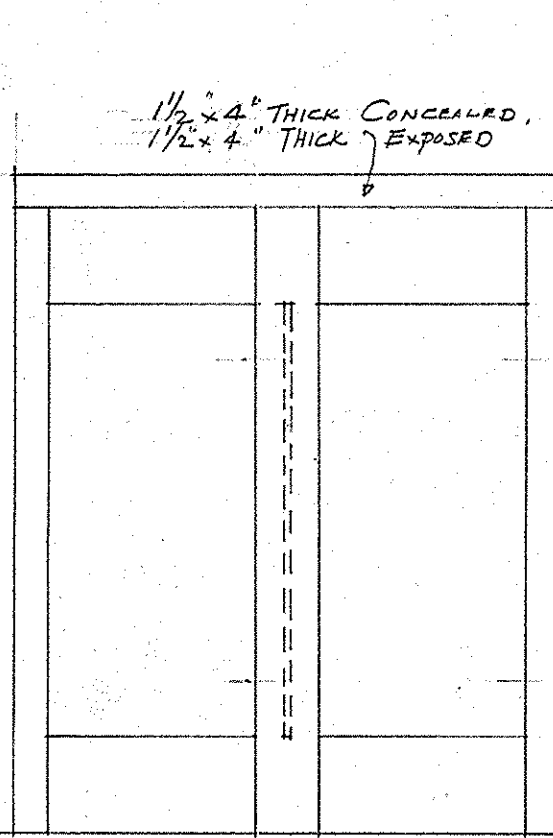

FRONT ELEVATIONS

NOTE:
VERIFY ALL MEASUREMENTS
AT BUILDING BEFORE PROCEEDING
WITH SHOP FABRICATION.

NOTE: BIDDER SHALL FURNISH ALTERNATE BID USING EXPOSED FASTENERS.
VERIFY MEASUREMENTS AT BUILDING AND SUBMIT SHOP DWGS FOR APPROVAL
MARBLE: SAME SHALL BE CARTHAGE OZARK FLEURY OR TENNESSEE MARBLE.
BIDDER SHALL STATE WHICH MARBLE, BID IS BASED ON. SELECTION SHALL BE MADE
FROM ABOVE NOTED MARBLE.

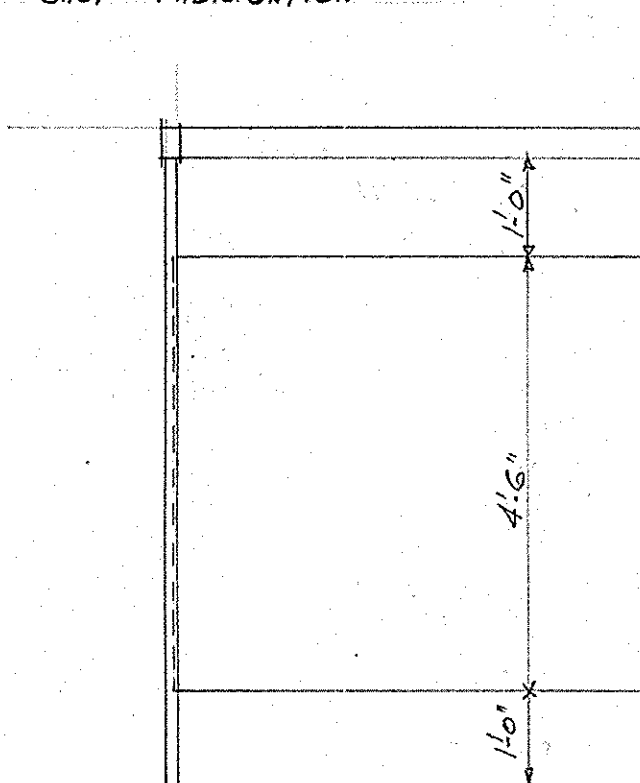

INTERMEDIATE PANEL

MARBLE TOILET STALL DETAILS

SCALE 1/2" = 1' 0"

SHELTER HOUSE WALKER SQUARE		PROJECT NO.
MILWAUKEE COUNTY REGIONAL PLANNING DEPARTMENT		
LANDSCAPE DESIGN SECTION		ENGINEERING DESIGN SECTION
LANDSCAPE ARCHITECT		SENIOR ASST ENGINEER
ARCHITECTURAL DEPARTMENT		APPROVED 7/31/41
ARCHITECT		SUPERVISING ENGINEER
SUPERVISING ARCHITECT		APPROVED
SHEET 10	DRAWN 11/11	CHECKED DATE 7-25-41
TRACED		HIGHWAY COMMISSIONER & PLANNING ENGINEER


Secondary Service Feeder - 4, 3 Conductor Cable buried 18" below Grade to W.E.P. Co. Pole. Lay in 1 1/2" C. below Sidewalk & run in 1 1/2" Elbow & 1 1/2" C. up Pole with 1 1/2" Service Entrance Fitting to a Point just below Crossarm.

Provide 3 1/2" Fibre Duct Sleeve 24" below Fin. grade; pitch down to outside. Extend 2" in Wall.

Secondary 220V, 3-Wire Meter

15A, 115V, S.P. Circ. Breaker for Exit Lights. Wire ahead of Cabt. 1A. Main Brkr.

Pullbox S.T. 7'x12'x6"

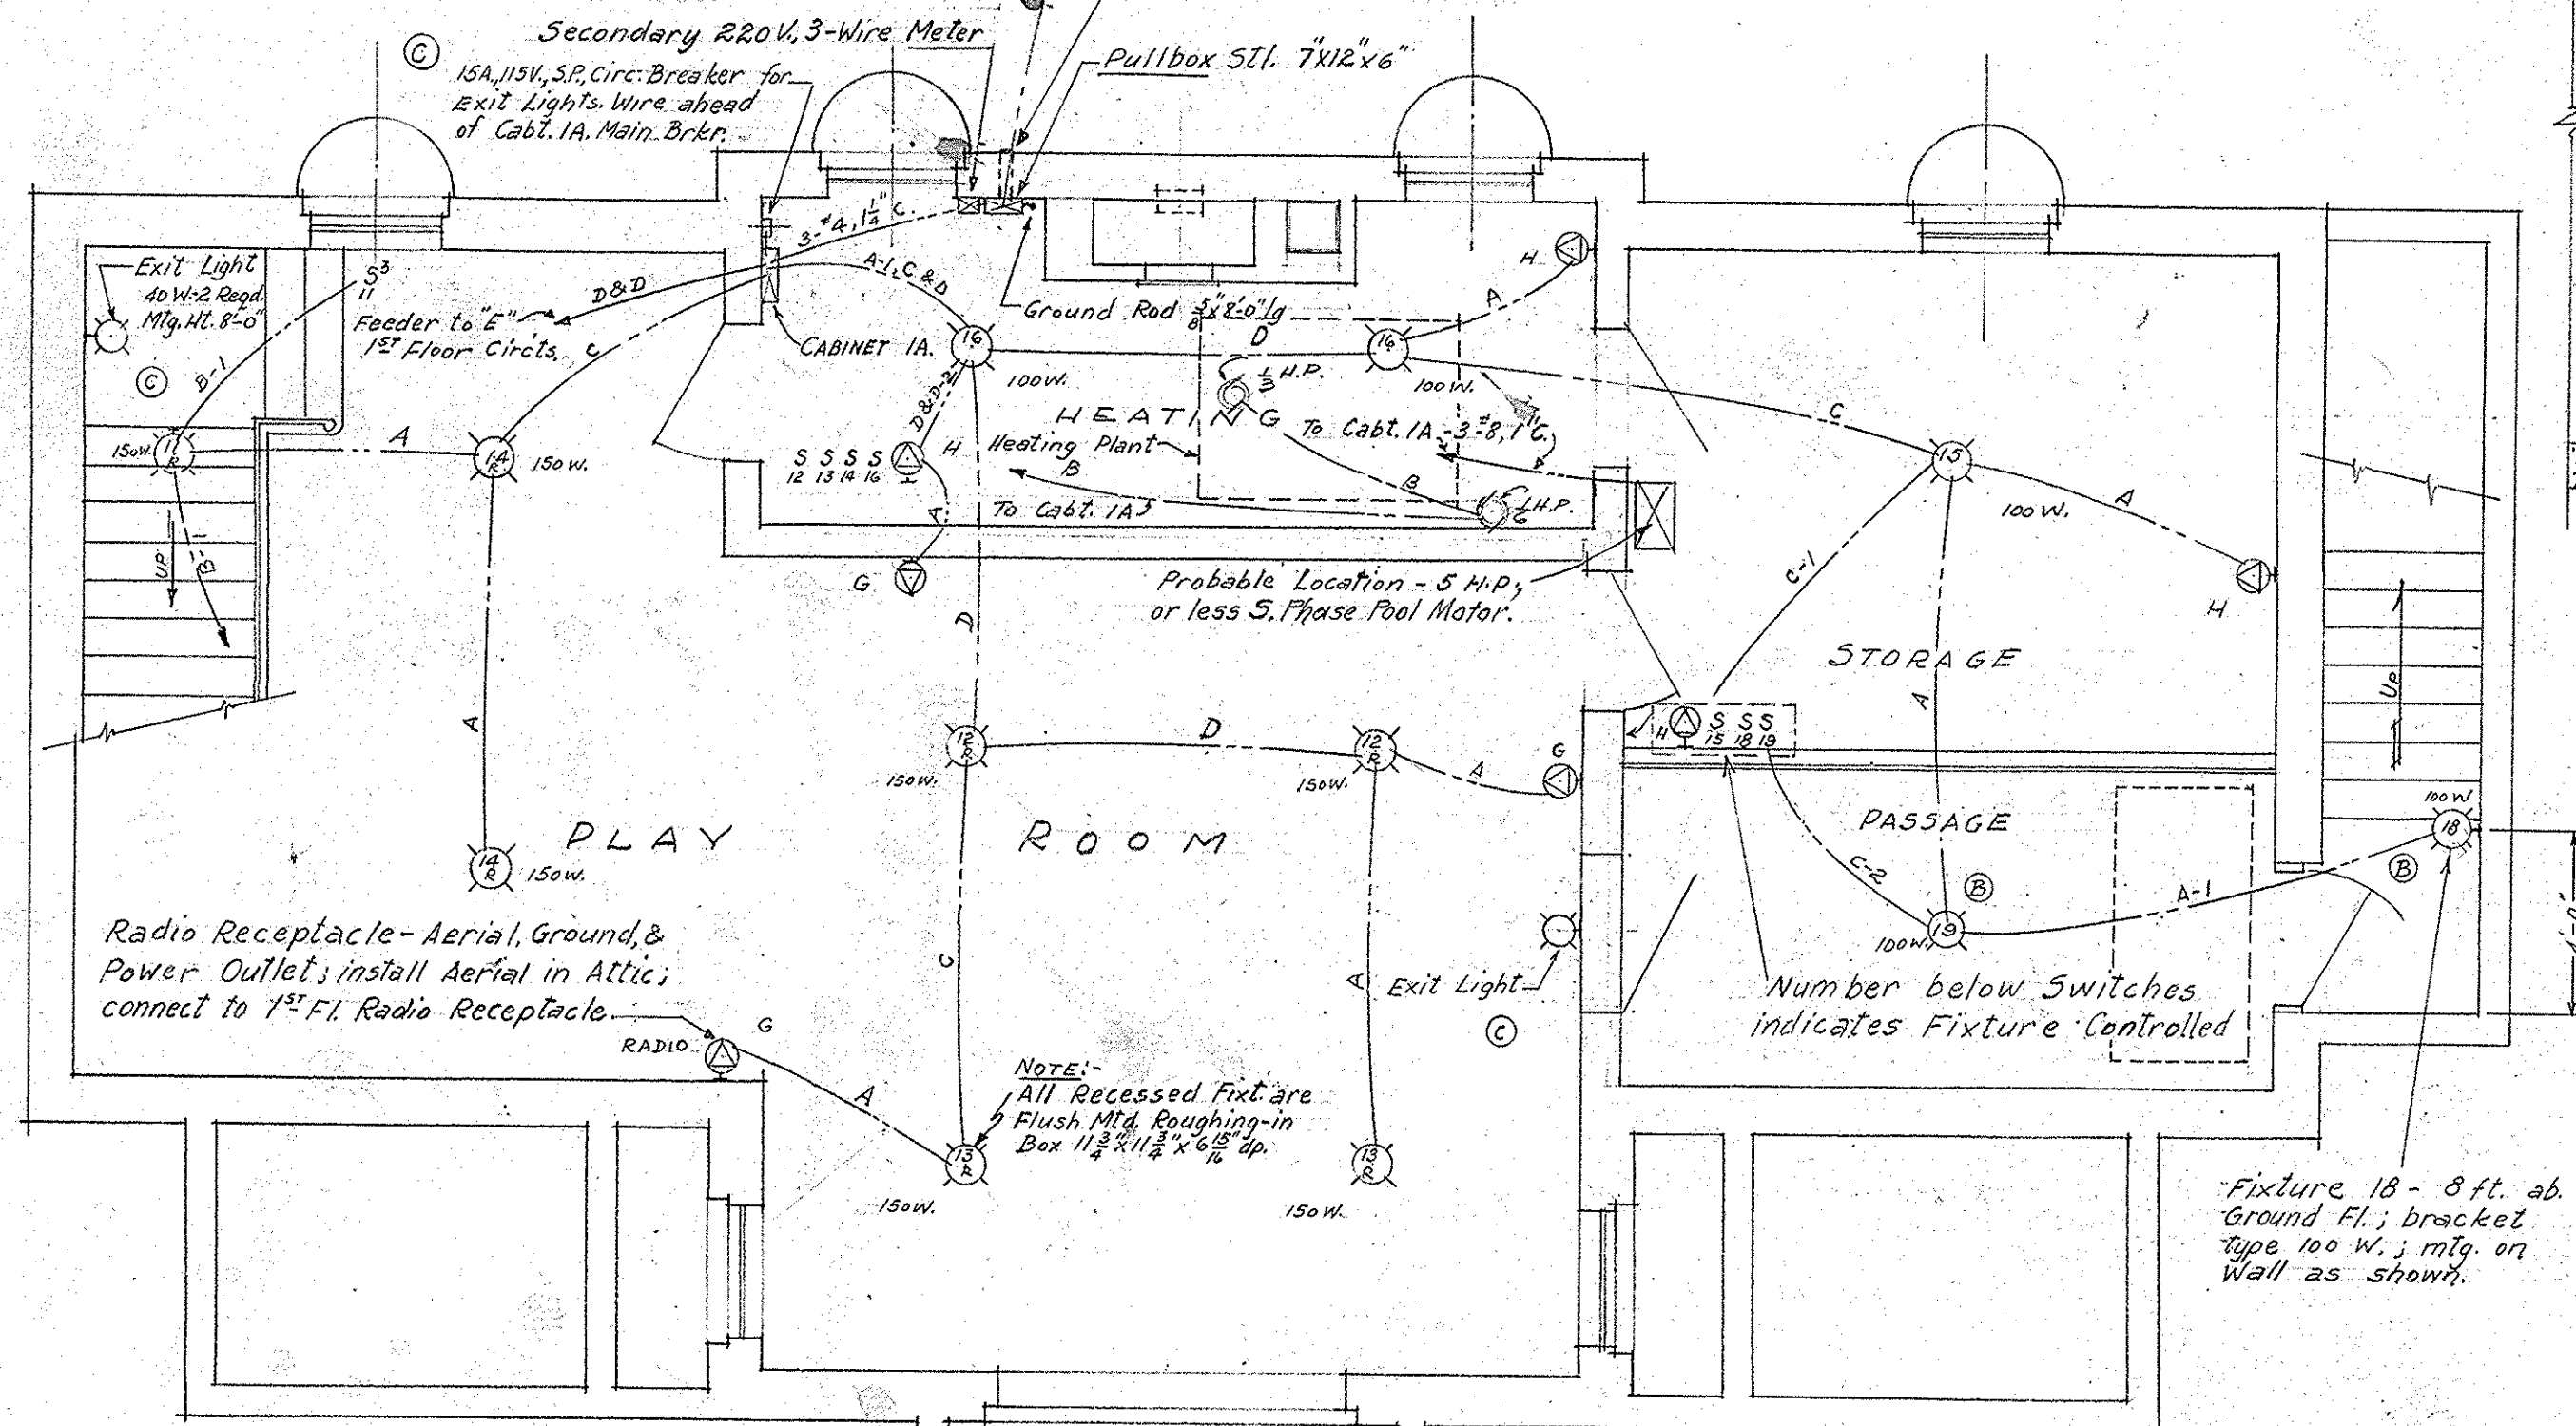

Radio Receptacle - Aerial, Ground, & Power Outlet; install Aerial in Attic; connect to 1st Fl. Radio Receptacle

NOTE: All Recessed Fixt. are Flush Mtg. Roughing-in Box 11 1/2" x 11 1/2" x 6 3/8" dp.

Fixture 18 - 8 ft. ab. Ground Fl.; bracket type 100 W.; mtg. on Wall as shown.

PLAN OF CIRCUITS


- | CIRCUIT | USE |
|---------|---|
| 1. | Fixtures - 1, 2, 3, 4. (1st Fl.) |
| 2. | Receptacles - "F". (1st Fl.) |
| 3. | Fixtures - 5, 6, 7, 8, 9, & 10. (1st Fl.) & 17. (Attic) |
| 4. | Fixtures - 11, 15, & 16. |
| 5. | Fixtures - 12, 13, & 14. |
| 6. | Receptacles - "G" |
| 7. | Receptacles - "H" |
| 8. | Clock |
- CABINET 1A: - "MB" Circuit Breaker Panel, Surface Mtg. Type with 10-15A, S.P., 115V. & 2-50A., 2 P., 115/230V. Circuit Breakers & 100A., 115/230V. Mains. Circuits; 1 to 8 use 15A., S.P. Circ. Breakers; A-15A., S.P. Spare Circ. Breakers. 1-50A., D.P. as Main Circ. Brkr. 1-50A., D.P. Circ. Brkr. for 5 H.P. Motor.

GROUND FLOOR PLAN

SCALE: 1/4" = 1'-0"

- Circuit - Conduit & Wires as Indicated.
- | | |
|---|--|
| A | 2 - 12, 1/2" C. A = 1 White (W) & 1 Black (B), 1/2" C.; A-1 = 2 B. |
| B | 3 - 12, 1/2" C. B = 2 B & 1 W.; B-1 = 3 B. |
| C | 4 - 12, 3/4" C. C = 2 B & 2 W.; C-1 = 3 B & 1 W.; C-2 = 4 B. |
| D | 5 - 12, 3/4" C. D = 3 B & 2 W.; D-1 = 4 B & 1 W.; D-2 = 5 B. |
- (19) Fixture - ceiling Mtg. (20) Recessed Fixture; Number identifies Fixture.
- (11) Fixture - wall mtg.; (12) Pull Chain Type; Number identifies Fixture.
- S Tumbler Switch; S = Single Pole; S-3 = 3-Way.
- (18) Duplex Receptacle - 3 Pole, 10A, 125V. (19) Radio & Power Receptacle.

1st Floor El. 36.5

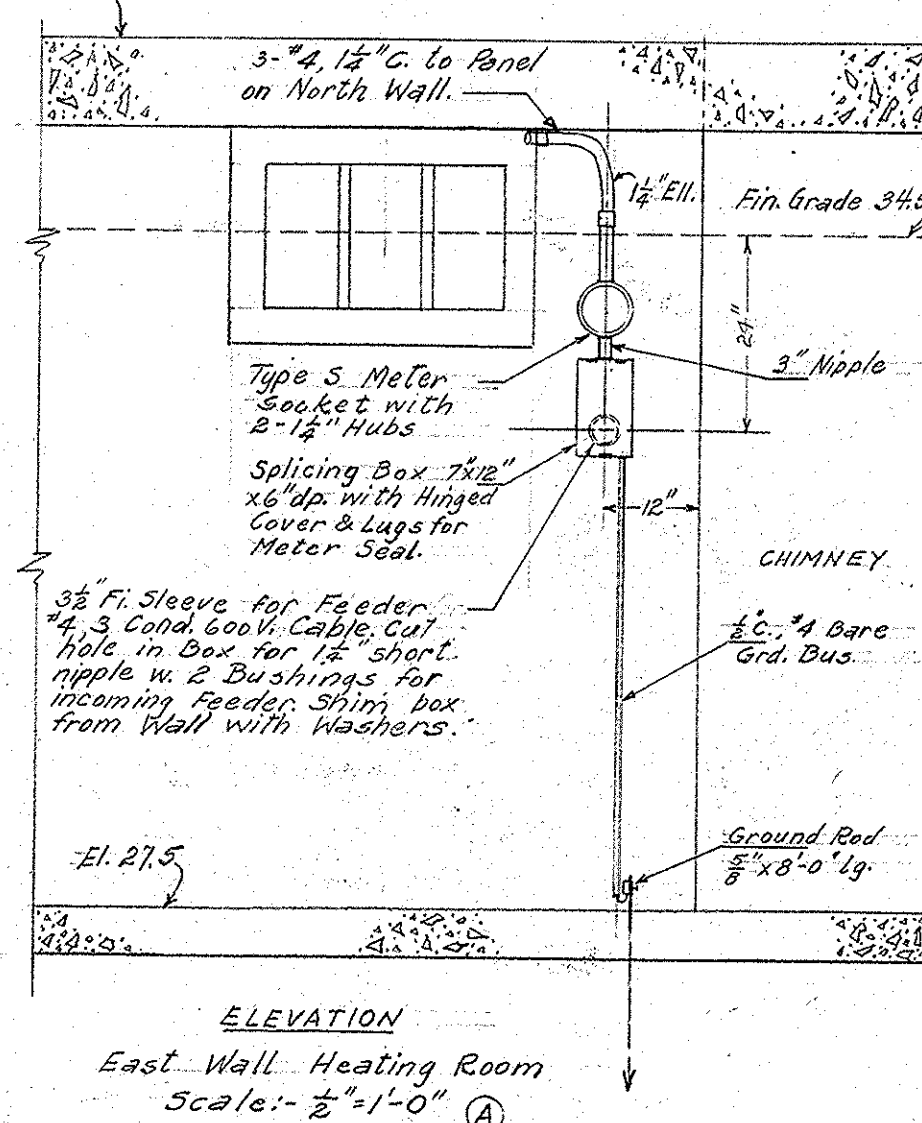


- (C) Added Exit Lights Circuit. DE. 8-29-41 @ 10/3/41
- (B) Fixt. N° 19 Relocated; Fixt. N° 18 added; 5 Stairs added DE 8-5-41 @ 10/3/41
- (A) Added Meter & Service Detail Elevation DE. 6-13-41 @

MILWAUKEE COUNTY REGIONAL PLANNING DEPARTMENT


WALKER SQUARE SHELTER BUILDING ELECTRIC WIRING PLAN - SINGLE PHASE CIRCUITS

SCALE: AS SHOWN		JANUARY 13 1941	
LANDSCAPE DESIGN SECTION		ENGINEERING DESIGN SECTION	
Landscape Architect		Senior Ass't. Civil Engineer	
Survey	Approved: <i>[Signature]</i>	Date: 1/29/41	
Plan	Supervising Engineer		
Tracing	Approved: <i>[Signature]</i>	Date:	
Checked: <i>[Signature]</i>	Highway Commissioner & Planning Engineer		

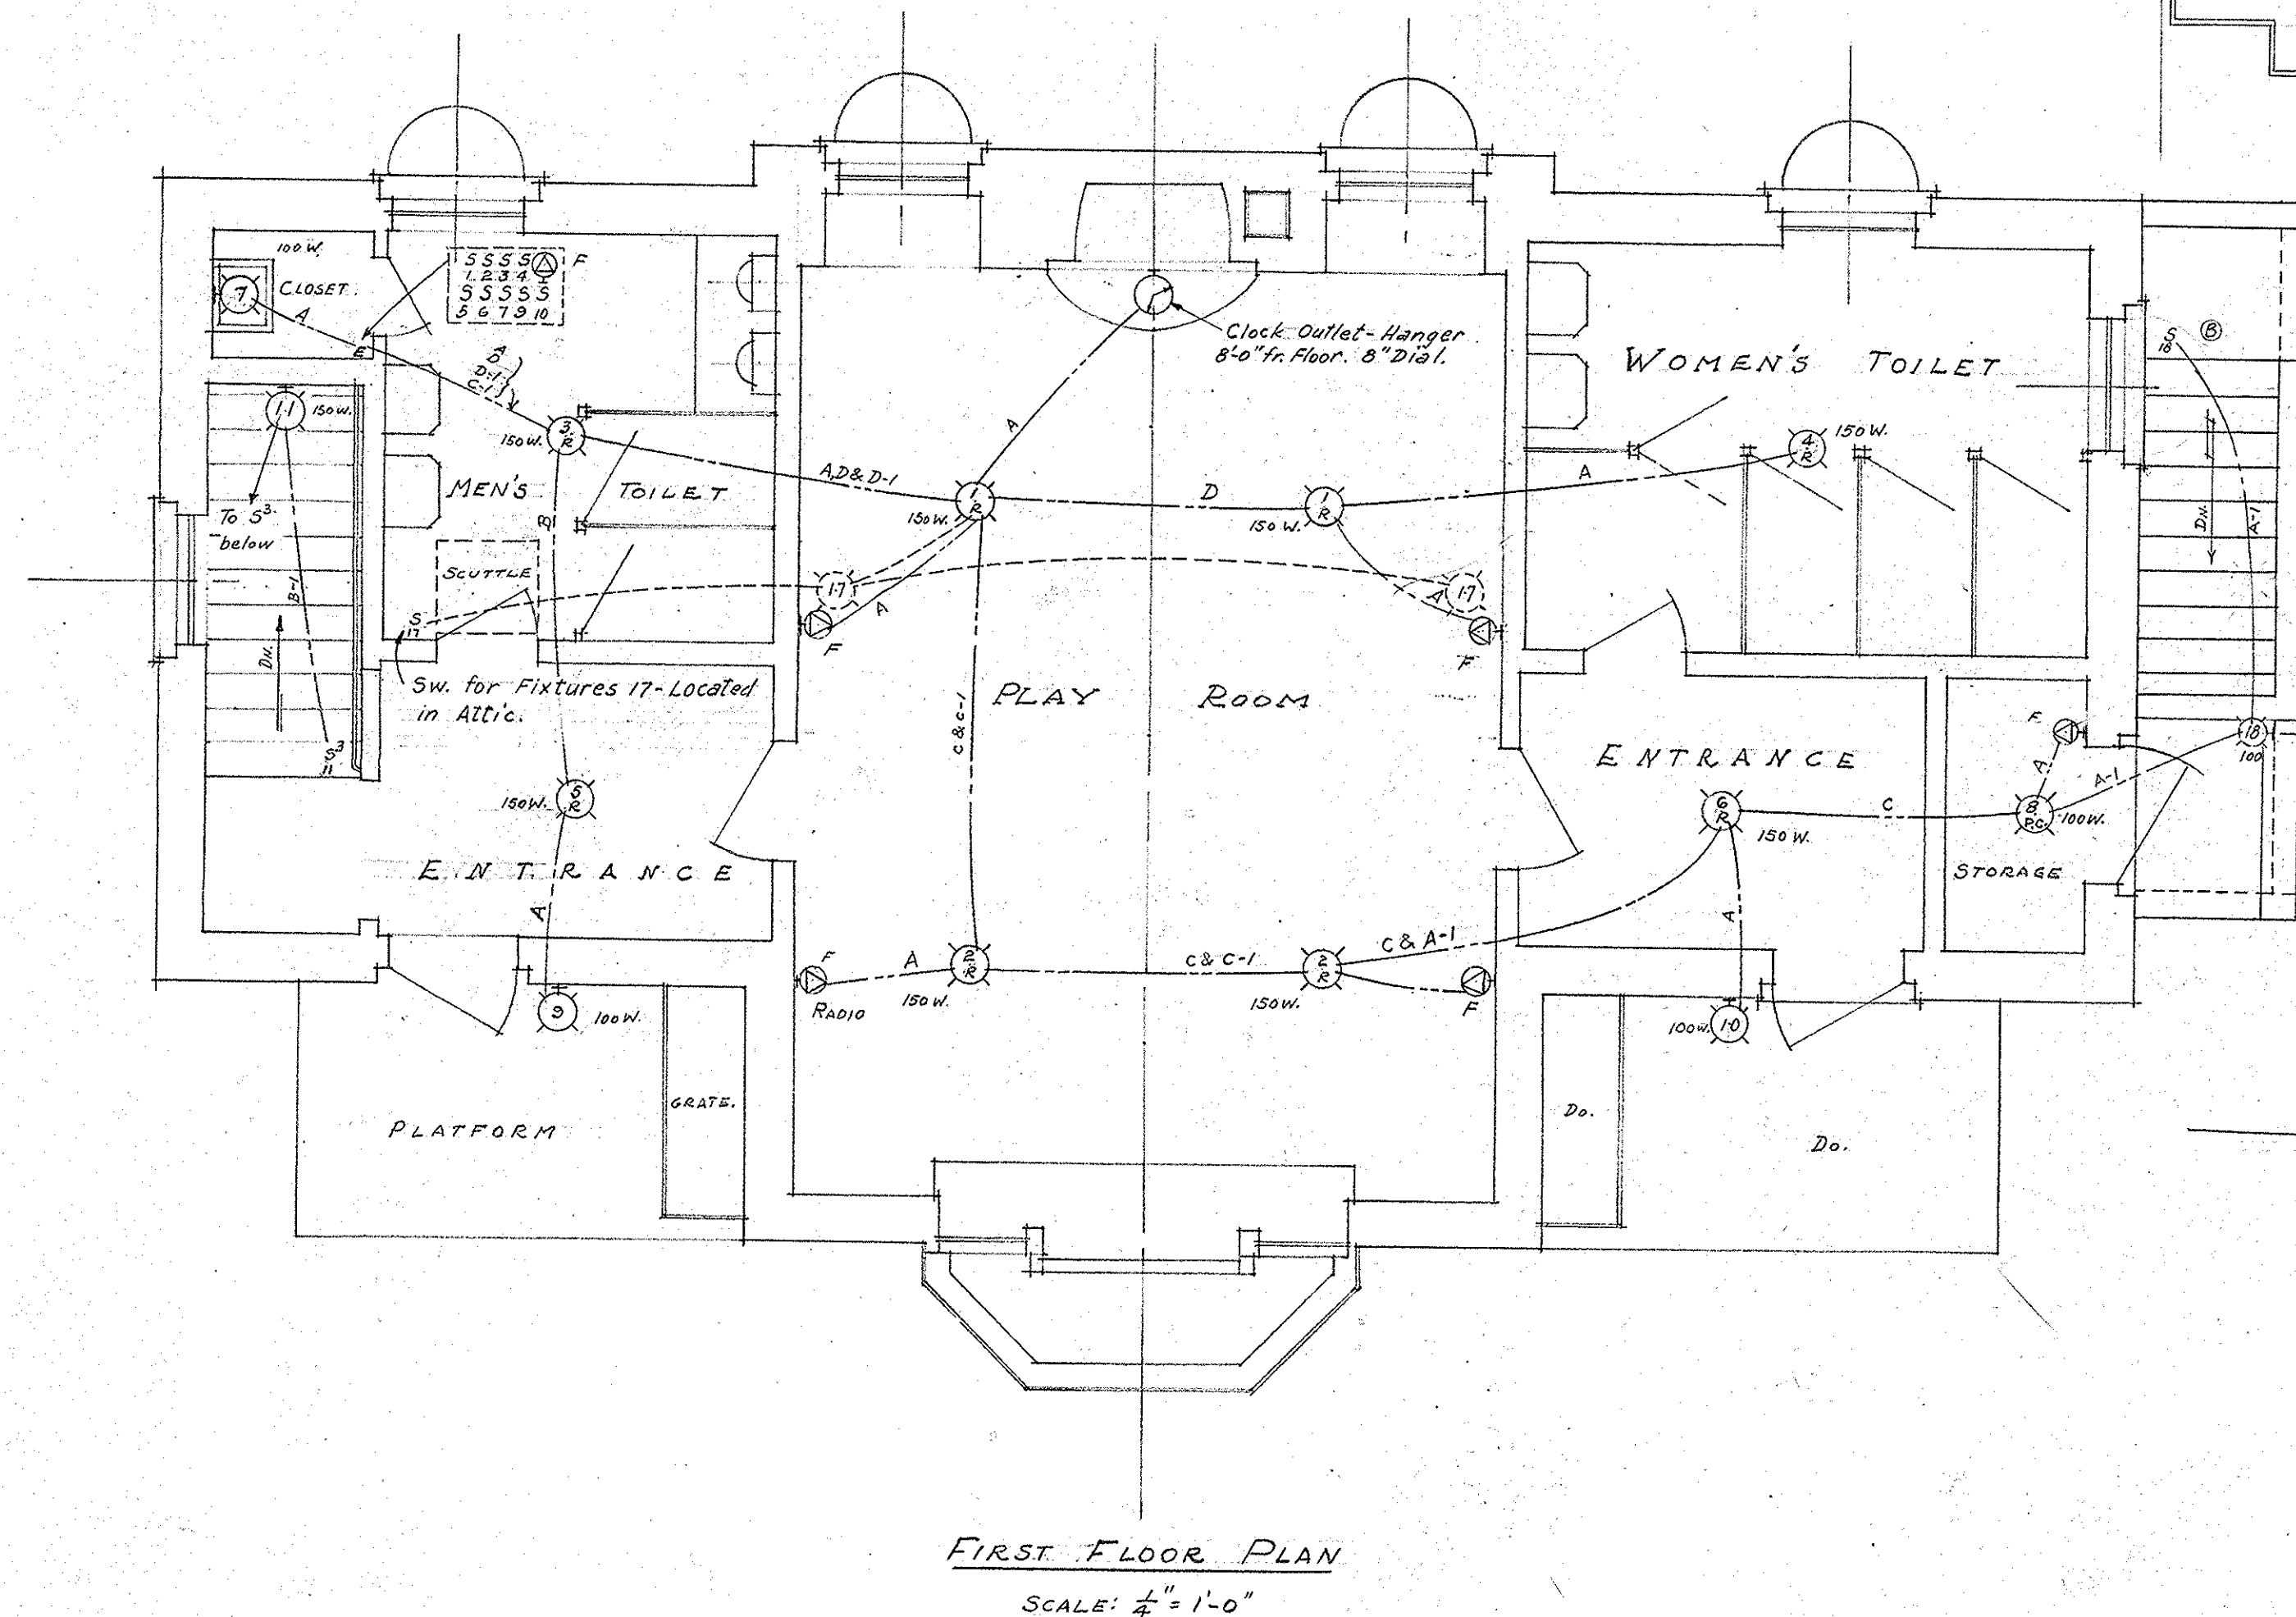

FOR NOTES & SYMBOLS REFER TO SHEET 1

© Added Fixture No. 18 & Sw. for New Stairs to Ground Floor
BE 8-5-41

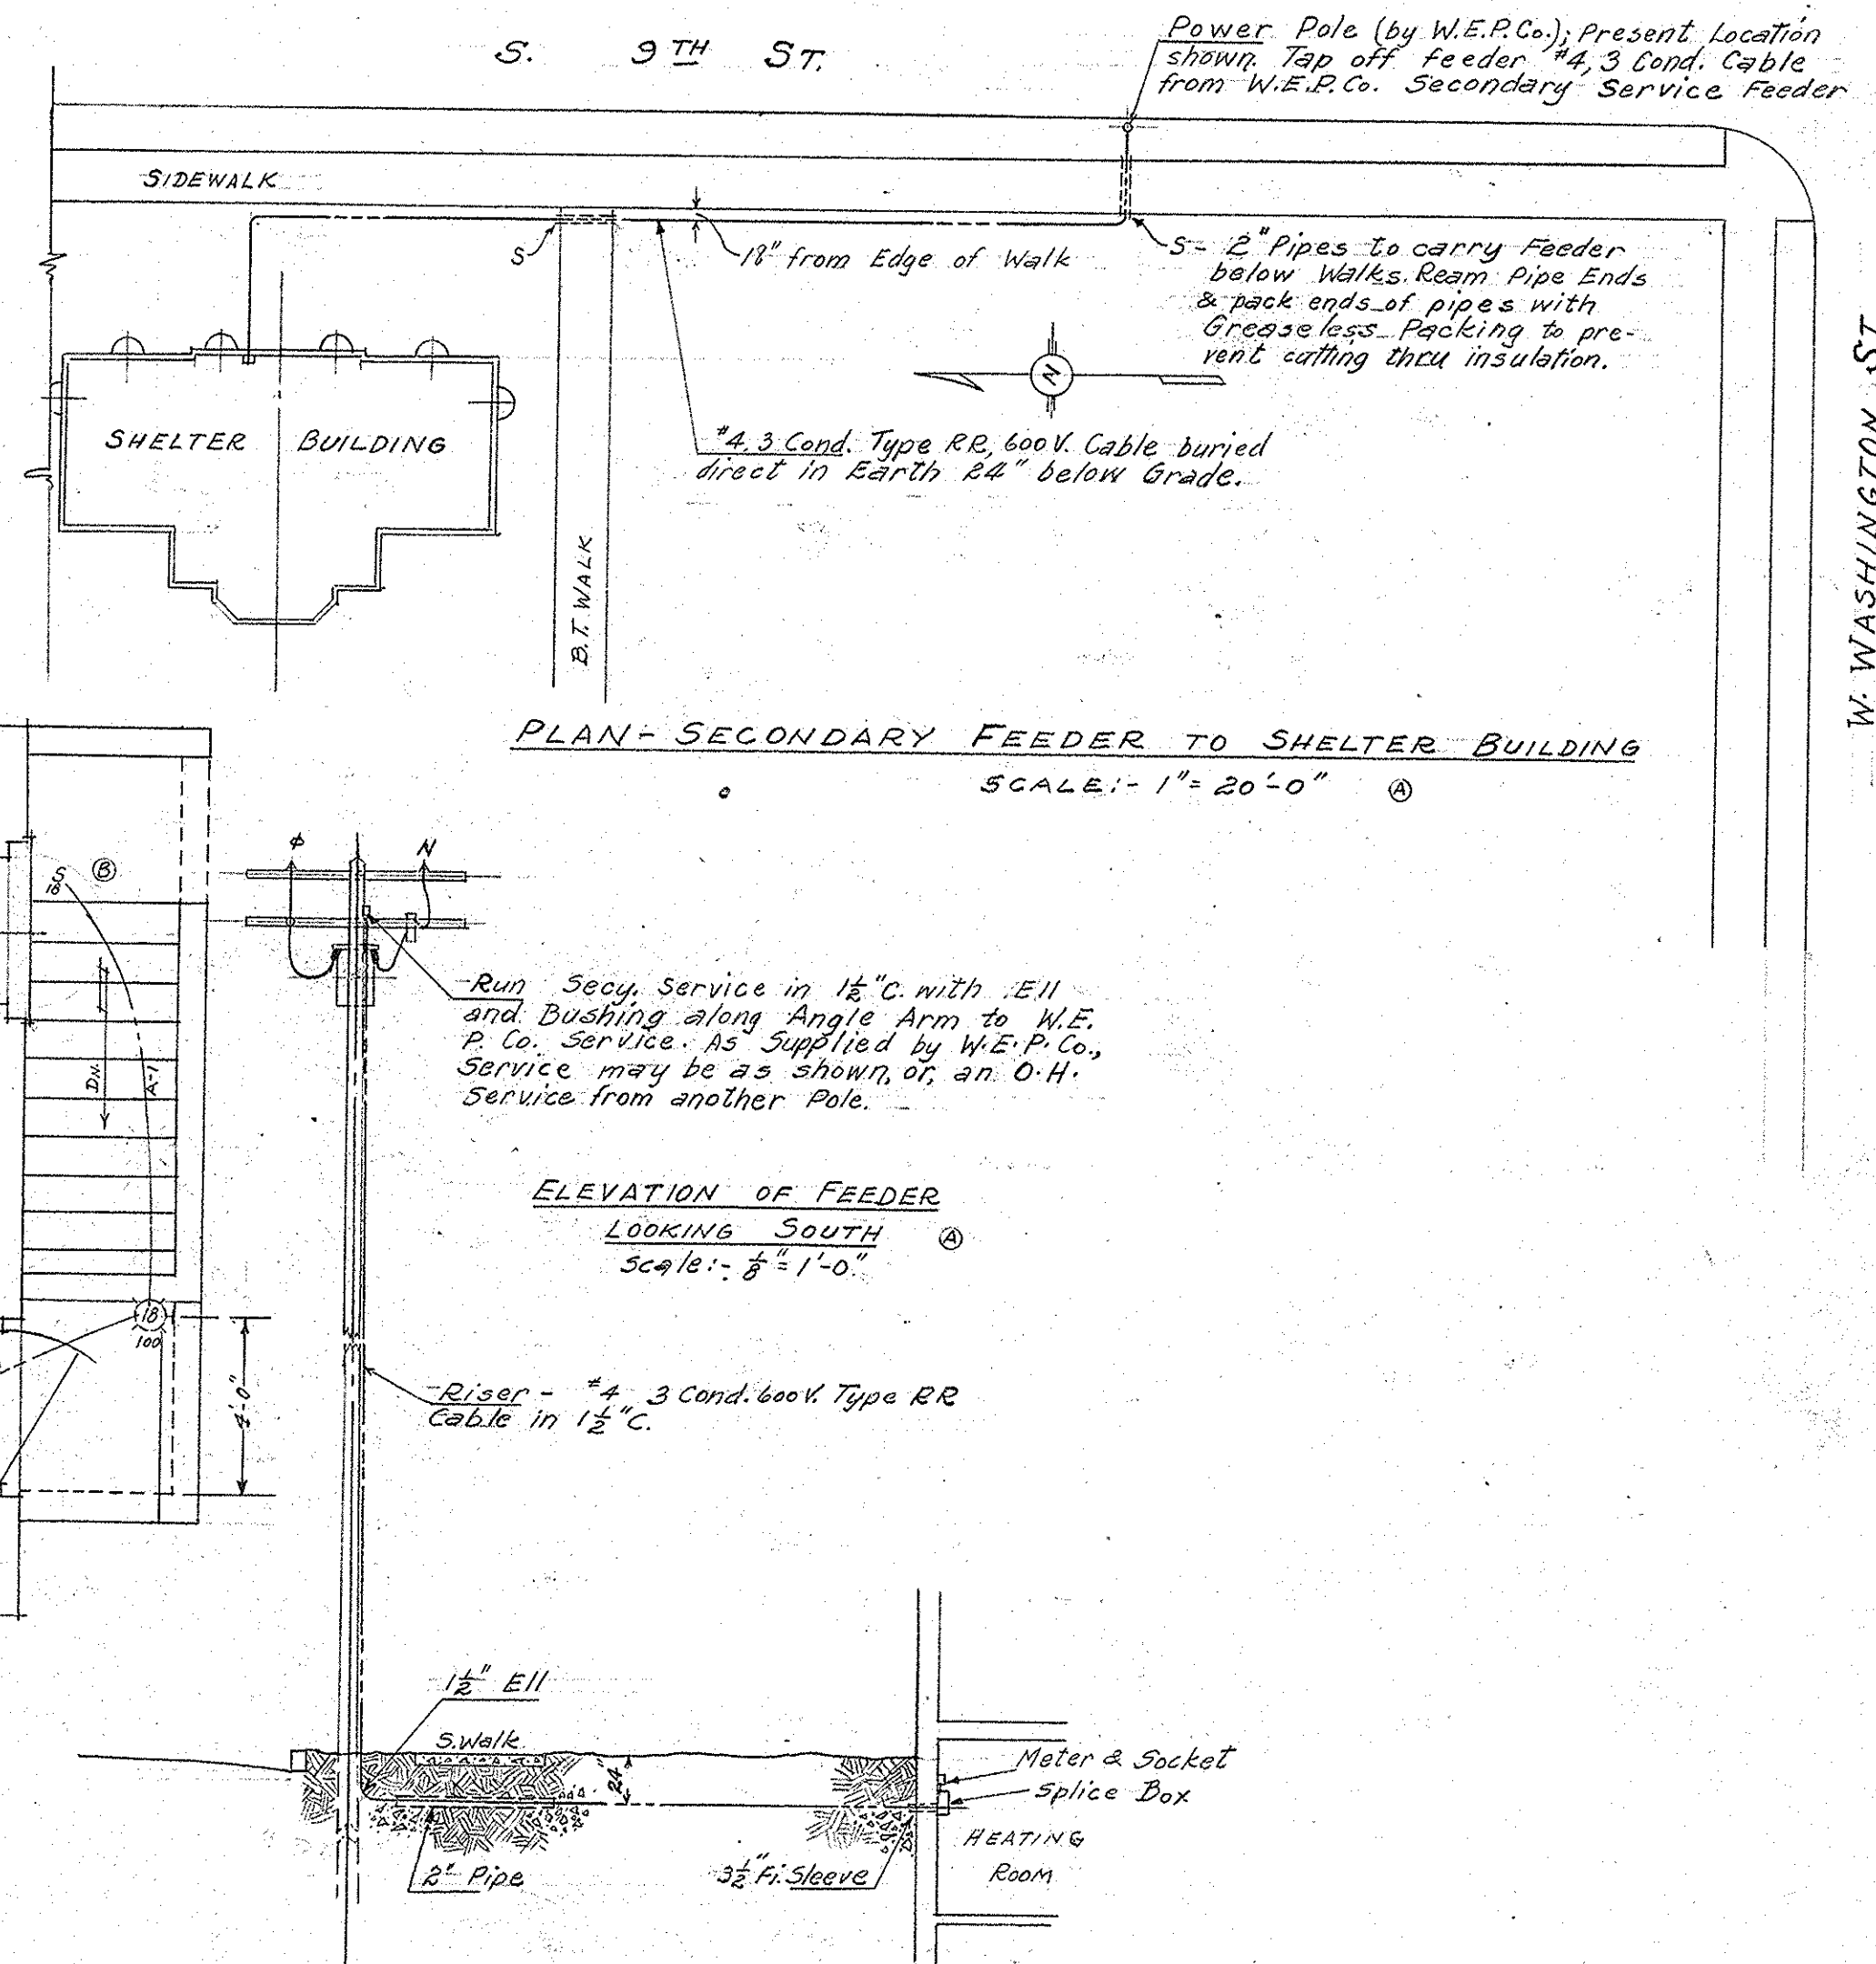

MILWAUKEE COUNTY REGIONAL PLANNING DEPARTMENT

WALKER SQUARE
SHELTER BUILDING ELECTRIC WIRING
PLAN - SINGLE PHASE CIRCUITS

SCALE: AS SHOWN

JANUARY 13 1941

LANDSCAPE DESIGN SECTION

ENGINEERING DESIGN SECTION

Alfred L. Brown
Landscape Architect

Ray B. Brown
Senior Asst. Civil Engineer


Survey.....
Plan.....

Approved: *E. M. Brown* Date: 1/29/41
Supervising Engineer

Tracing.....
Checked: *W. J. Brown* 1/15/41

Approved: _____ Date: _____
Highway Commissioner & Planning Engineer


SHEET 12 OF 11 SHEETS

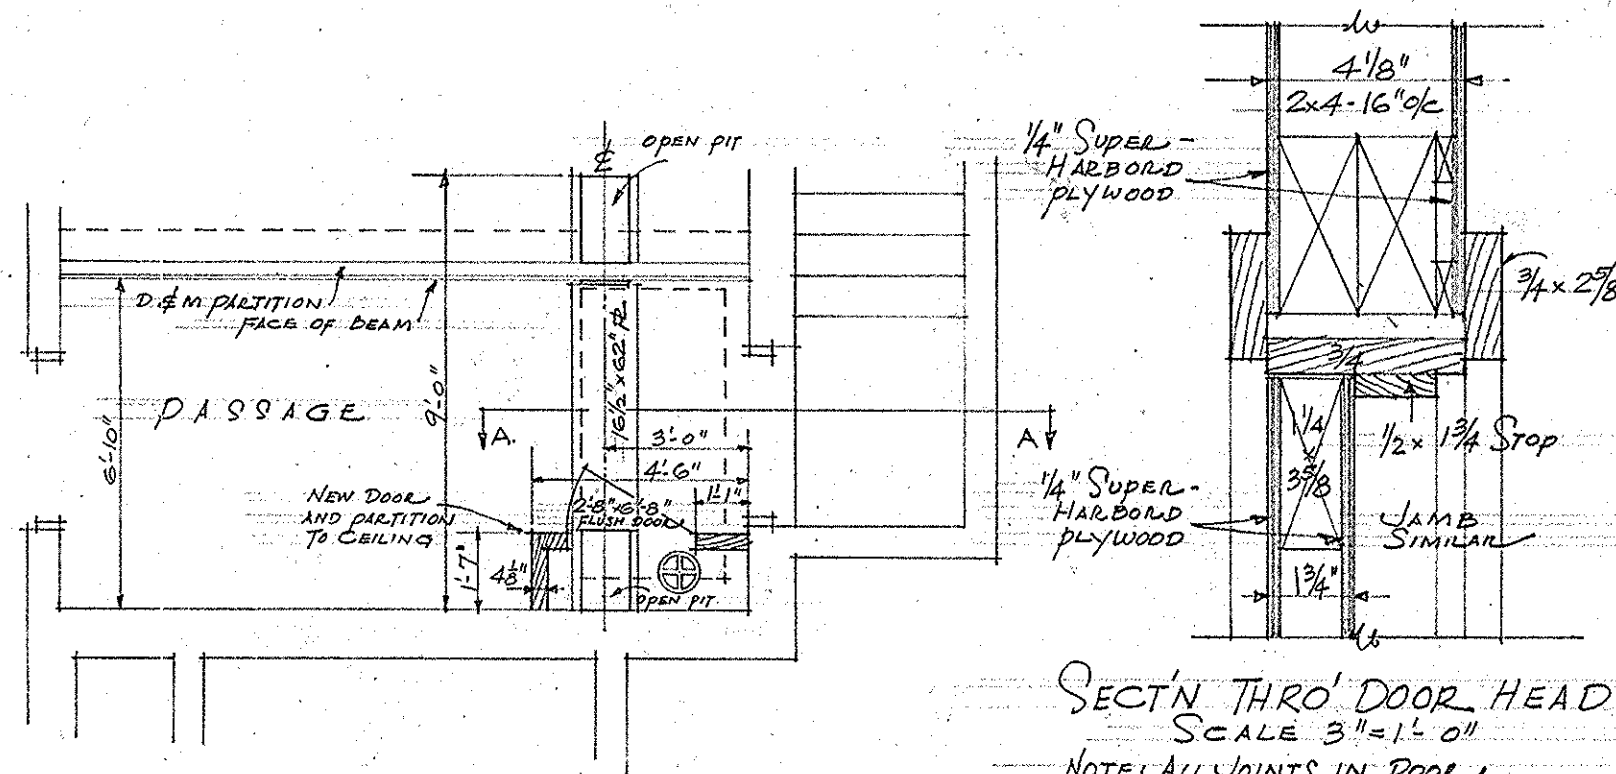

SECT'N THRO' DOOR HEAD.
SCALE 3" = 1'-0"

NOTE: ALL JOINTS IN DOOR
TO BE MOITISE & TENON.


N BASEMENT PLAN
SCALE 1/4" = 1'-0"

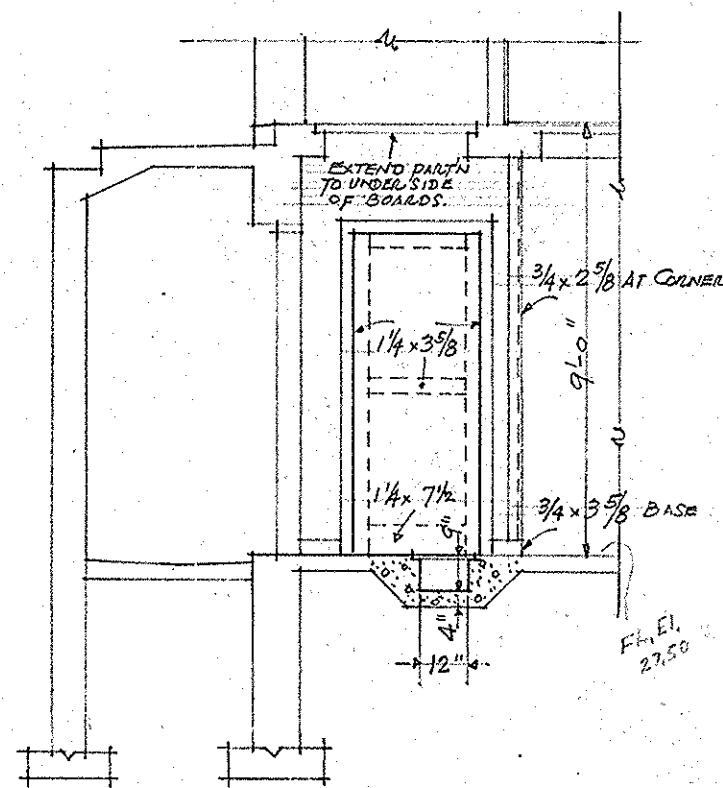


SECTION A-A

DETAIL OF CLOSET PARTITION IN BASEMENT

WALKER SQUARE SHELTER HOUSE		PROJECT NO.
MILWAUKEE COUNTY REGIONAL PLANNING DEPARTMENT		
LANDSCAPE DESIGN SECTION	ENGINEERING DESIGN SECTION	
LANDSCAPE ARCHITECT	<i>Ray Behrens</i> SENIOR ASS'T ENGINEER	
ARCHITECTURAL DEPARTMENT	APPROVED..... SUPERVISING ENGINEER	
ARCHITECT <i>William C. Hermann</i> <i>Gilbert O. Hermann</i> SUPERVISING ARCHITECT	APPROVED..... HIGHWAY COMMISSIONER & PLANNING ENGINEER	
SHEET 13	DRAWN <i>M.C.H.</i> TRACED.....	CHECKED..... DATE 10-6-41

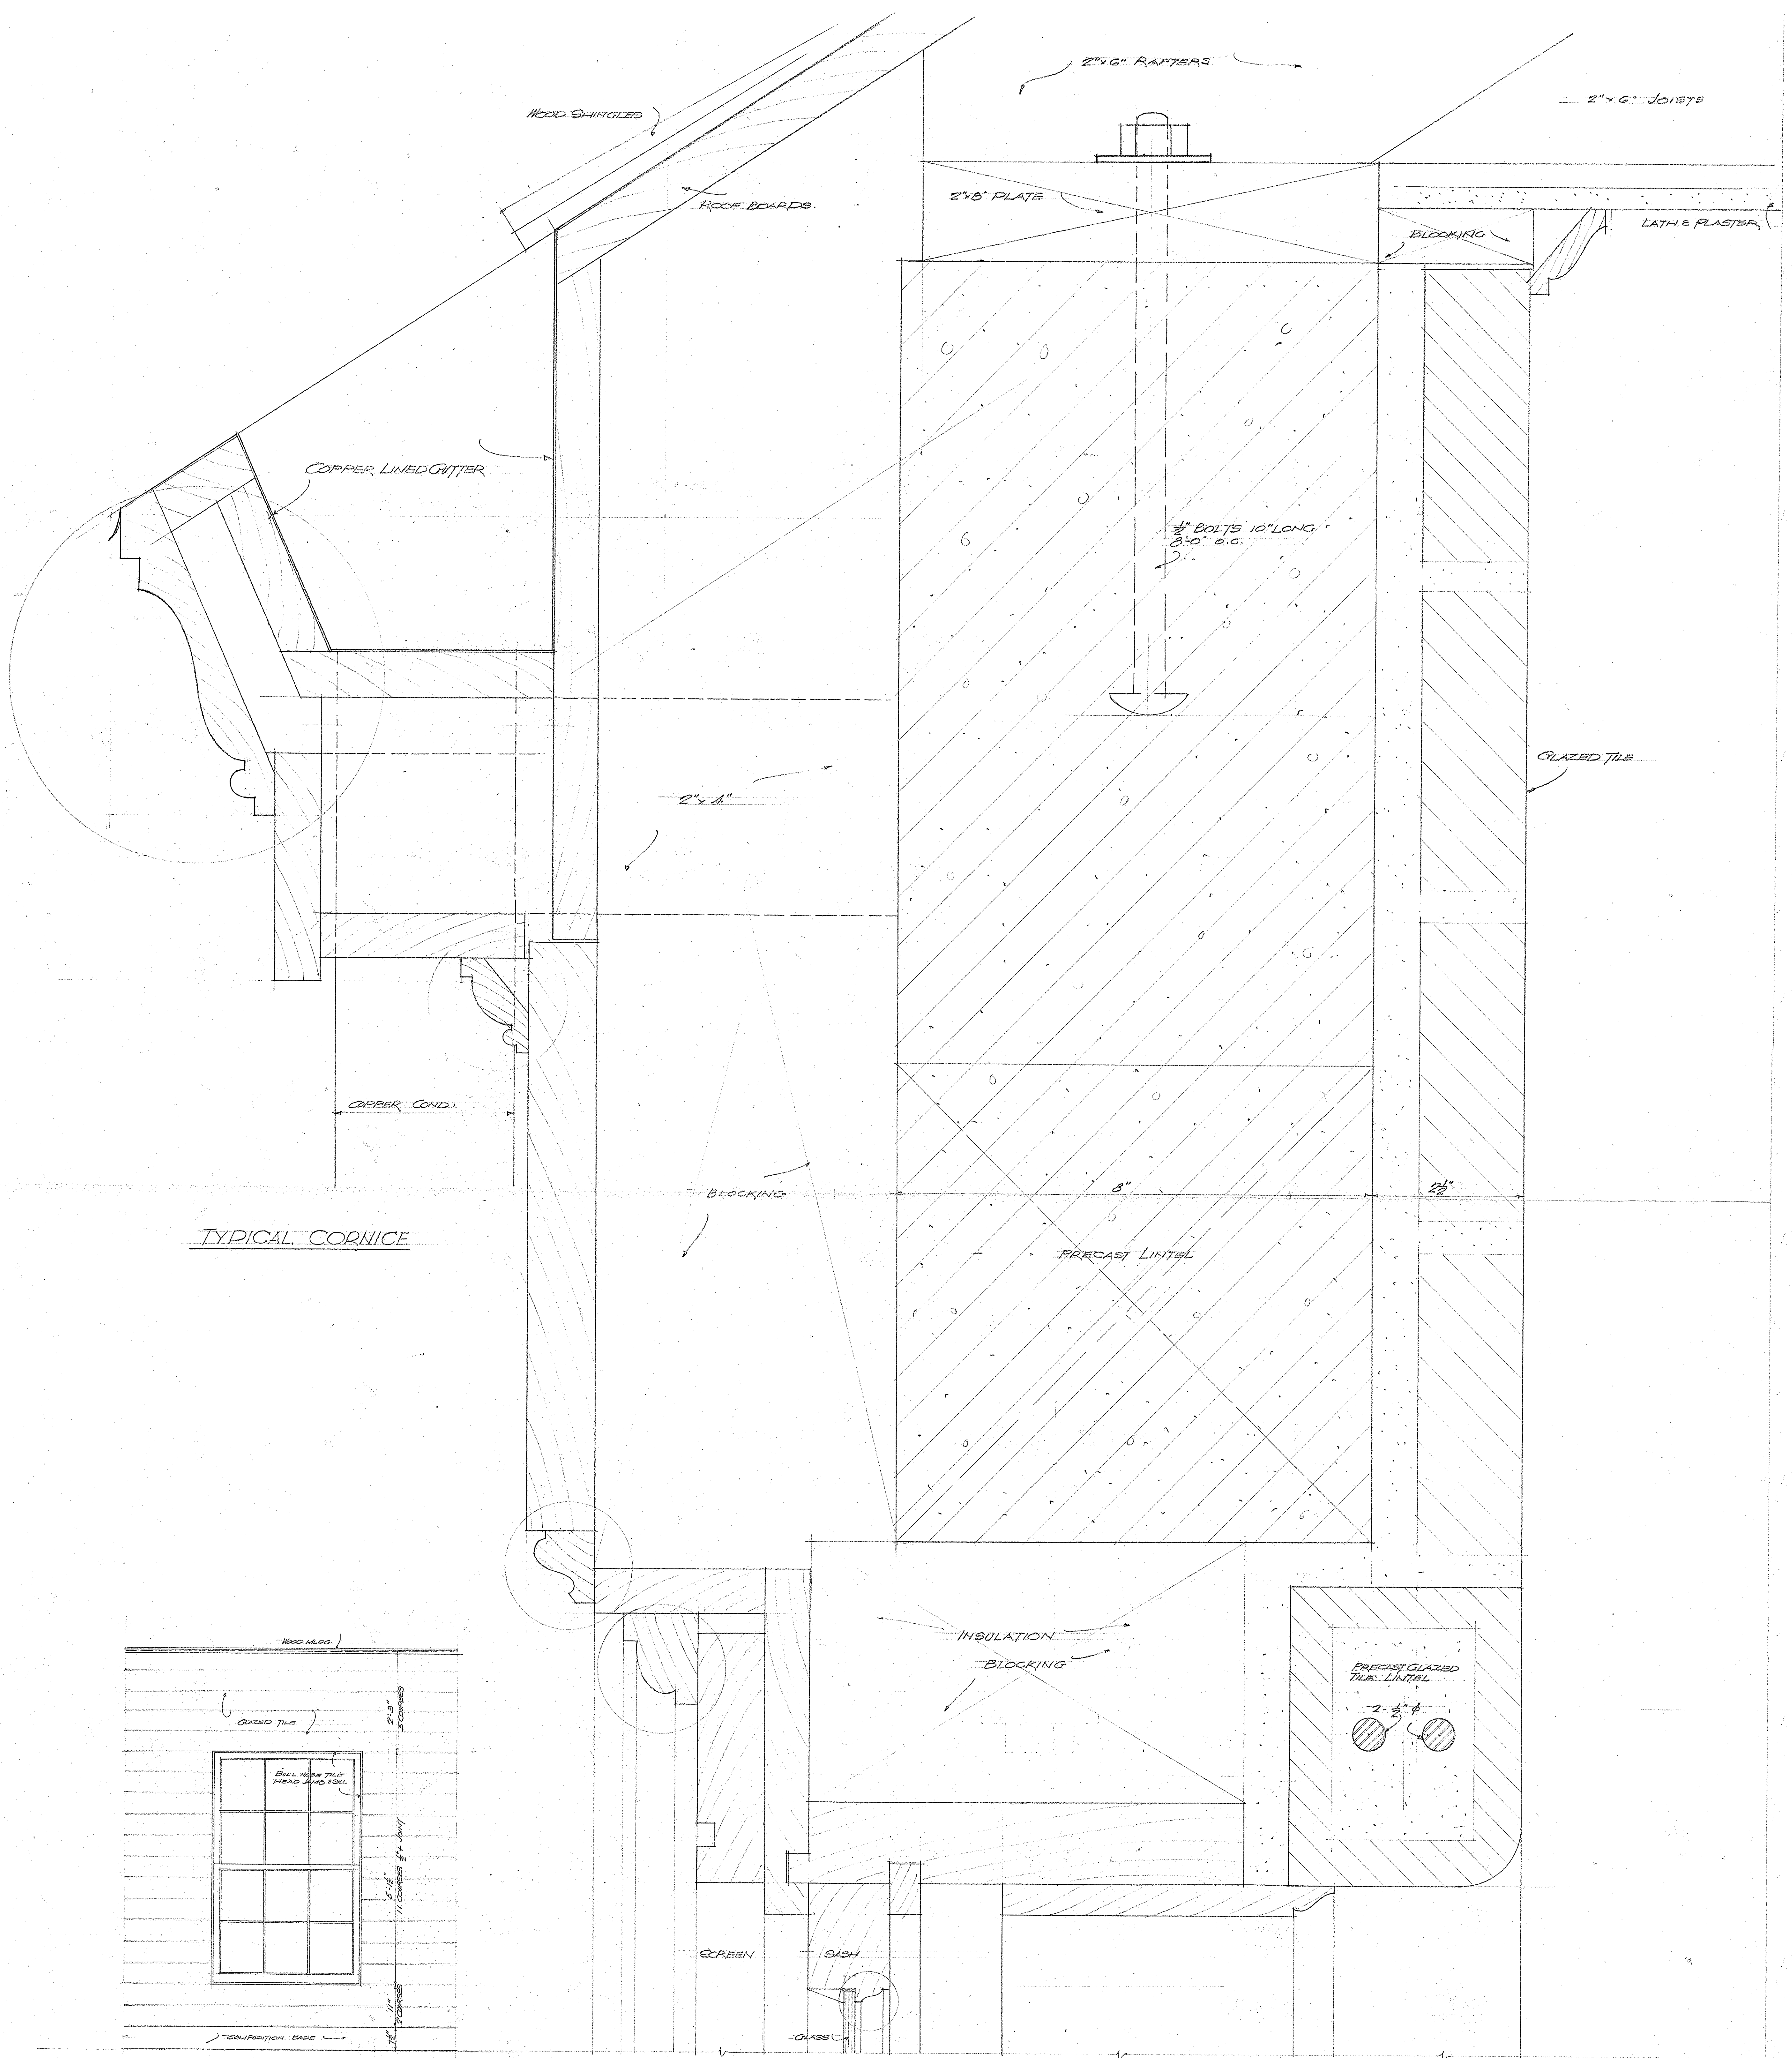

TYPICAL CORNICE




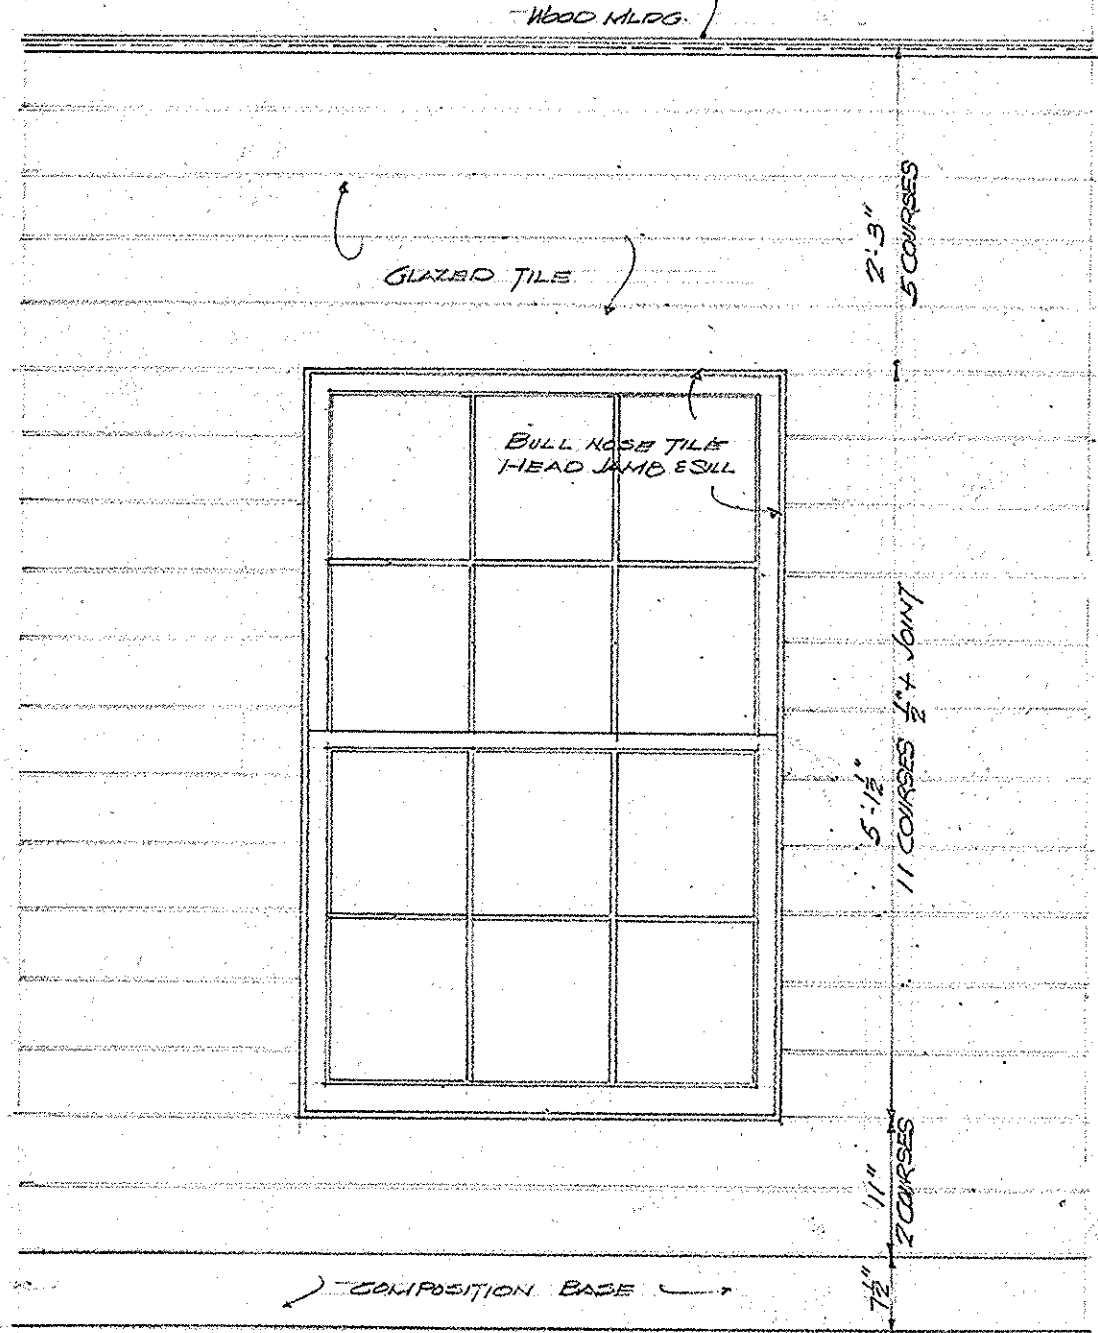


TYPICAL GLAZED TILE WALLS
SCALE 3/4" = 1'-0"

TYPICAL CORNICE


SECTION THRU WINDOW HEAD

WALKER SQUARE SHELTER HOUSE		PROJECT NO.
MILWAUKEE COUNTY REGIONAL PLANNING DEPARTMENT		
LANDSCAPE DESIGN SECTION	ENGINEERING DESIGN SECTION	
LANDSCAPE ARCHITECT	SENIOR ASST ENGINEER	
ARCHITECTURAL DEPARTMENT		
ARCHITECT <i>[Signature]</i>	APPROVED _____	
SUPERVISING ARCHITECT	SUPERVISING ENGINEER	
SHEET FS-1	DRAWN <i>[Signature]</i>	CHECKED _____
TRACED _____	DATE _____	APPROVED _____
		HIGHWAY COMMISSIONER & PLANNING ENGINEER

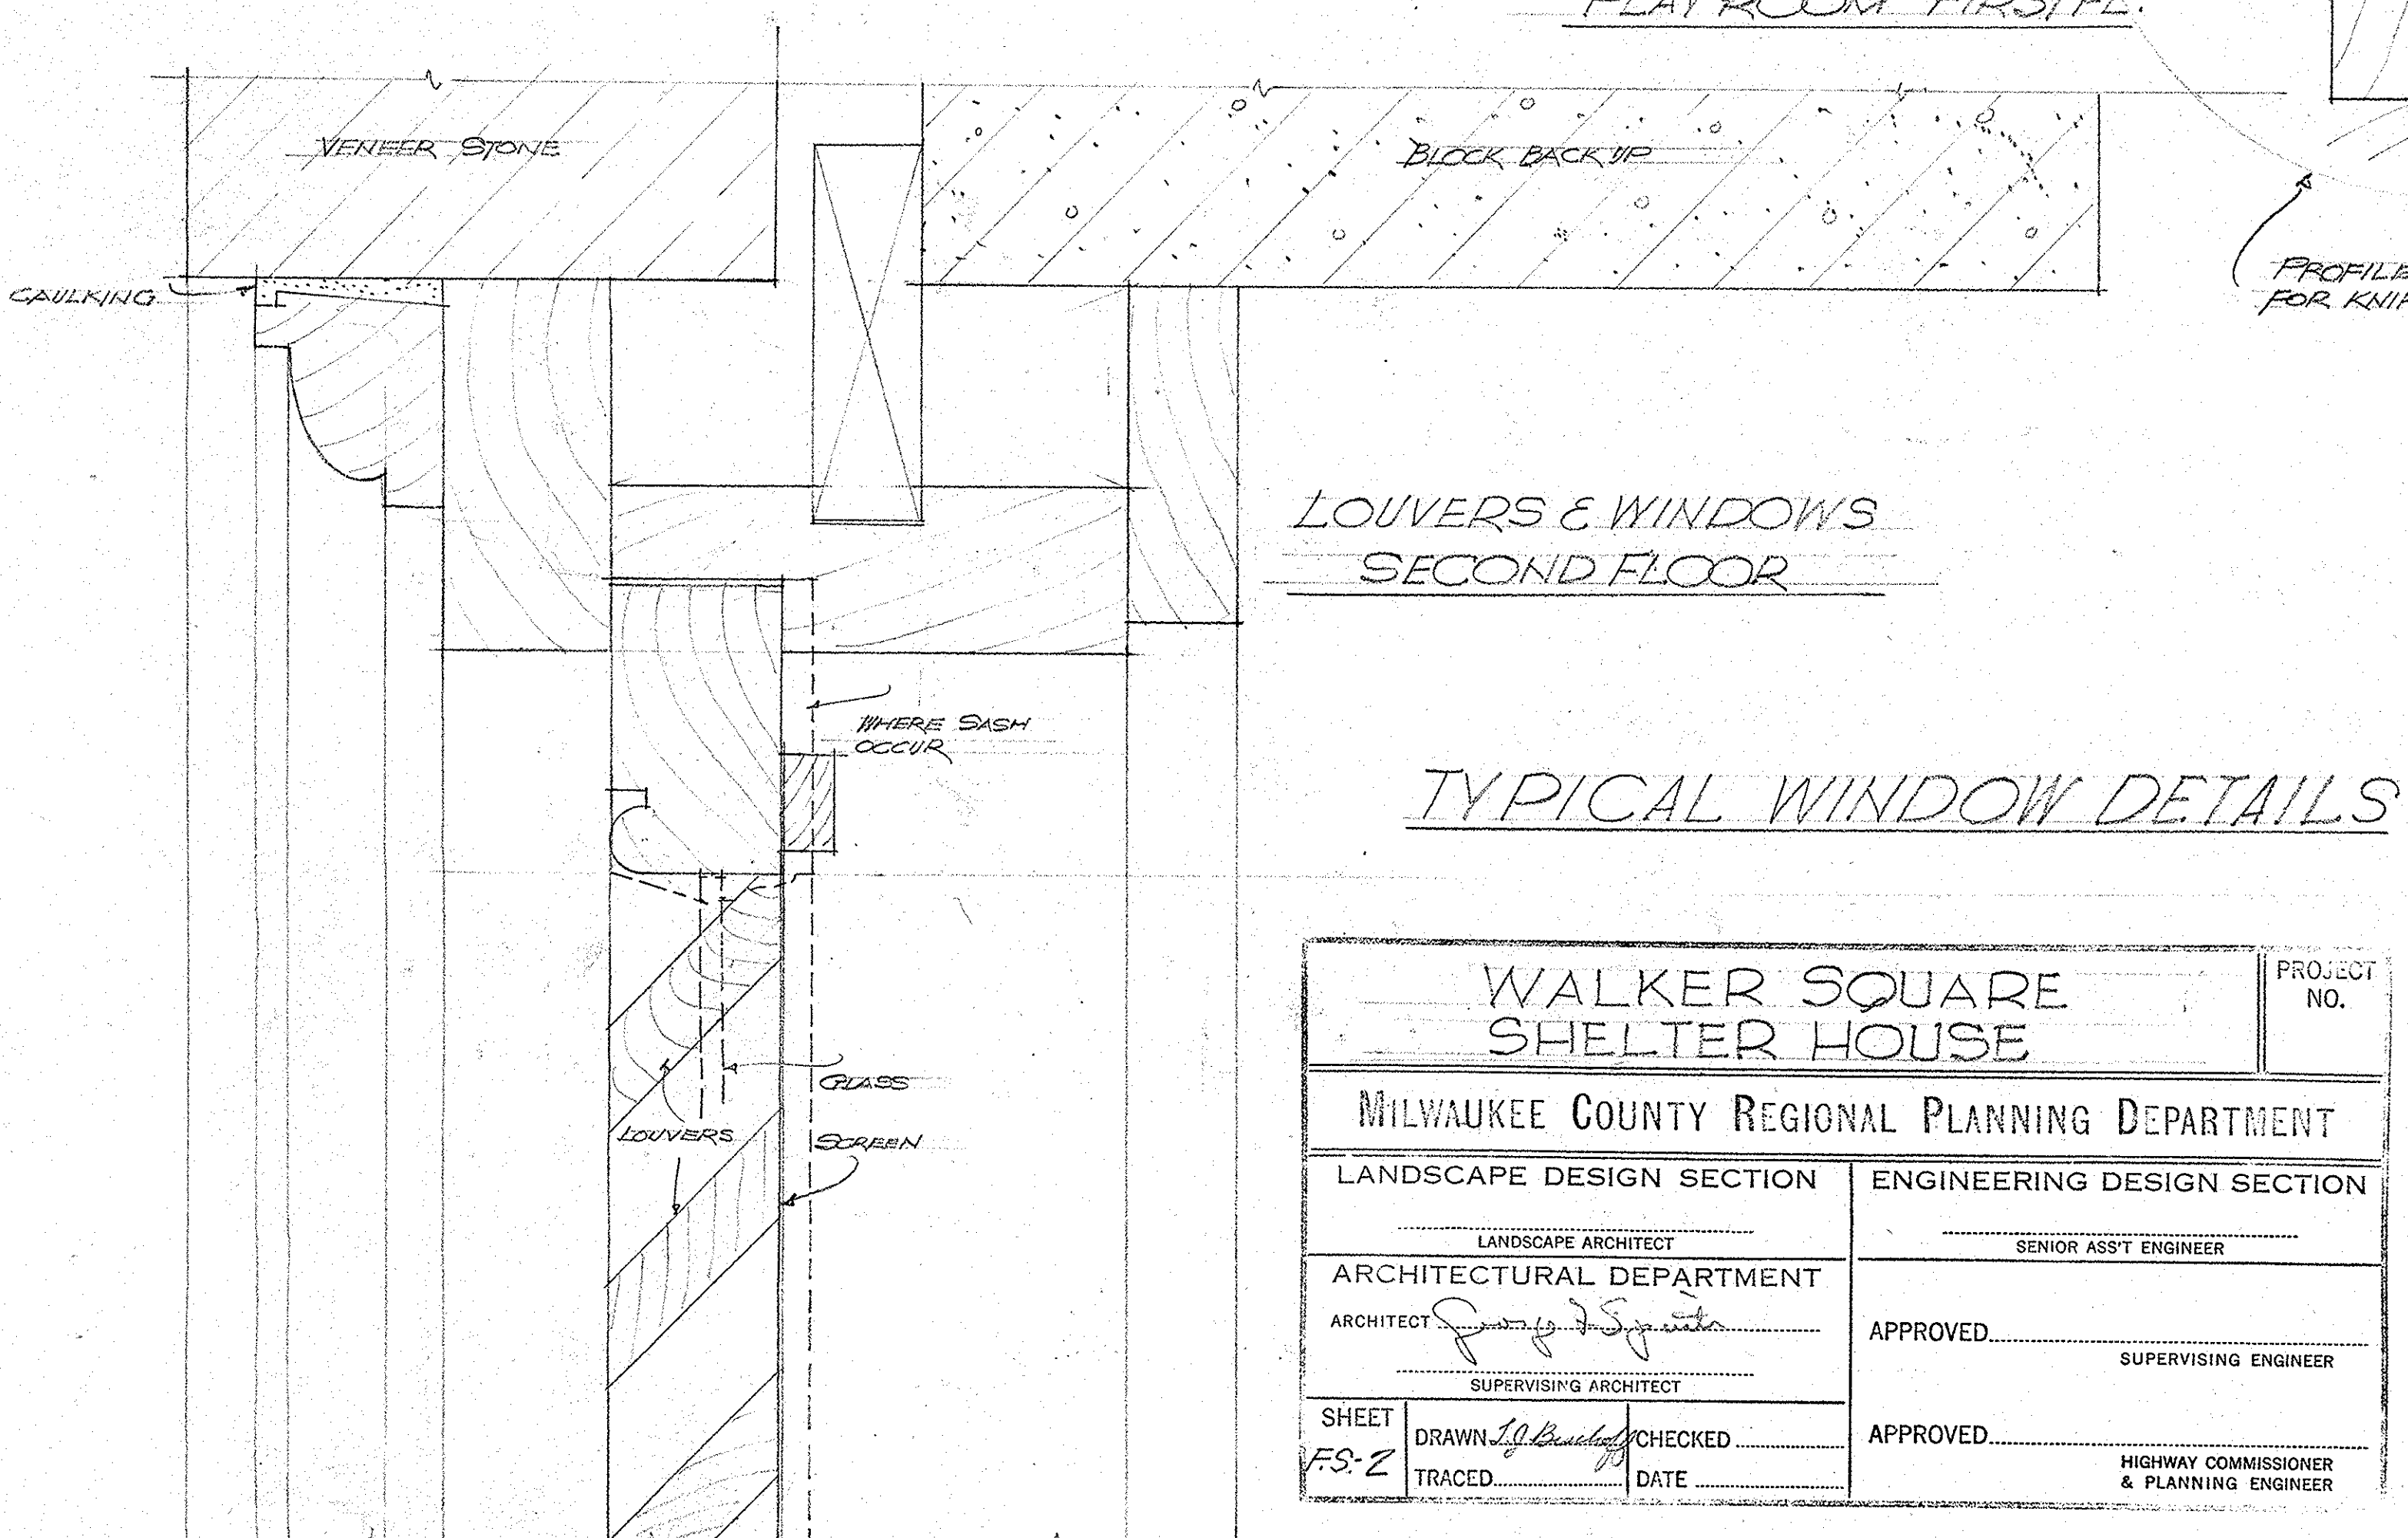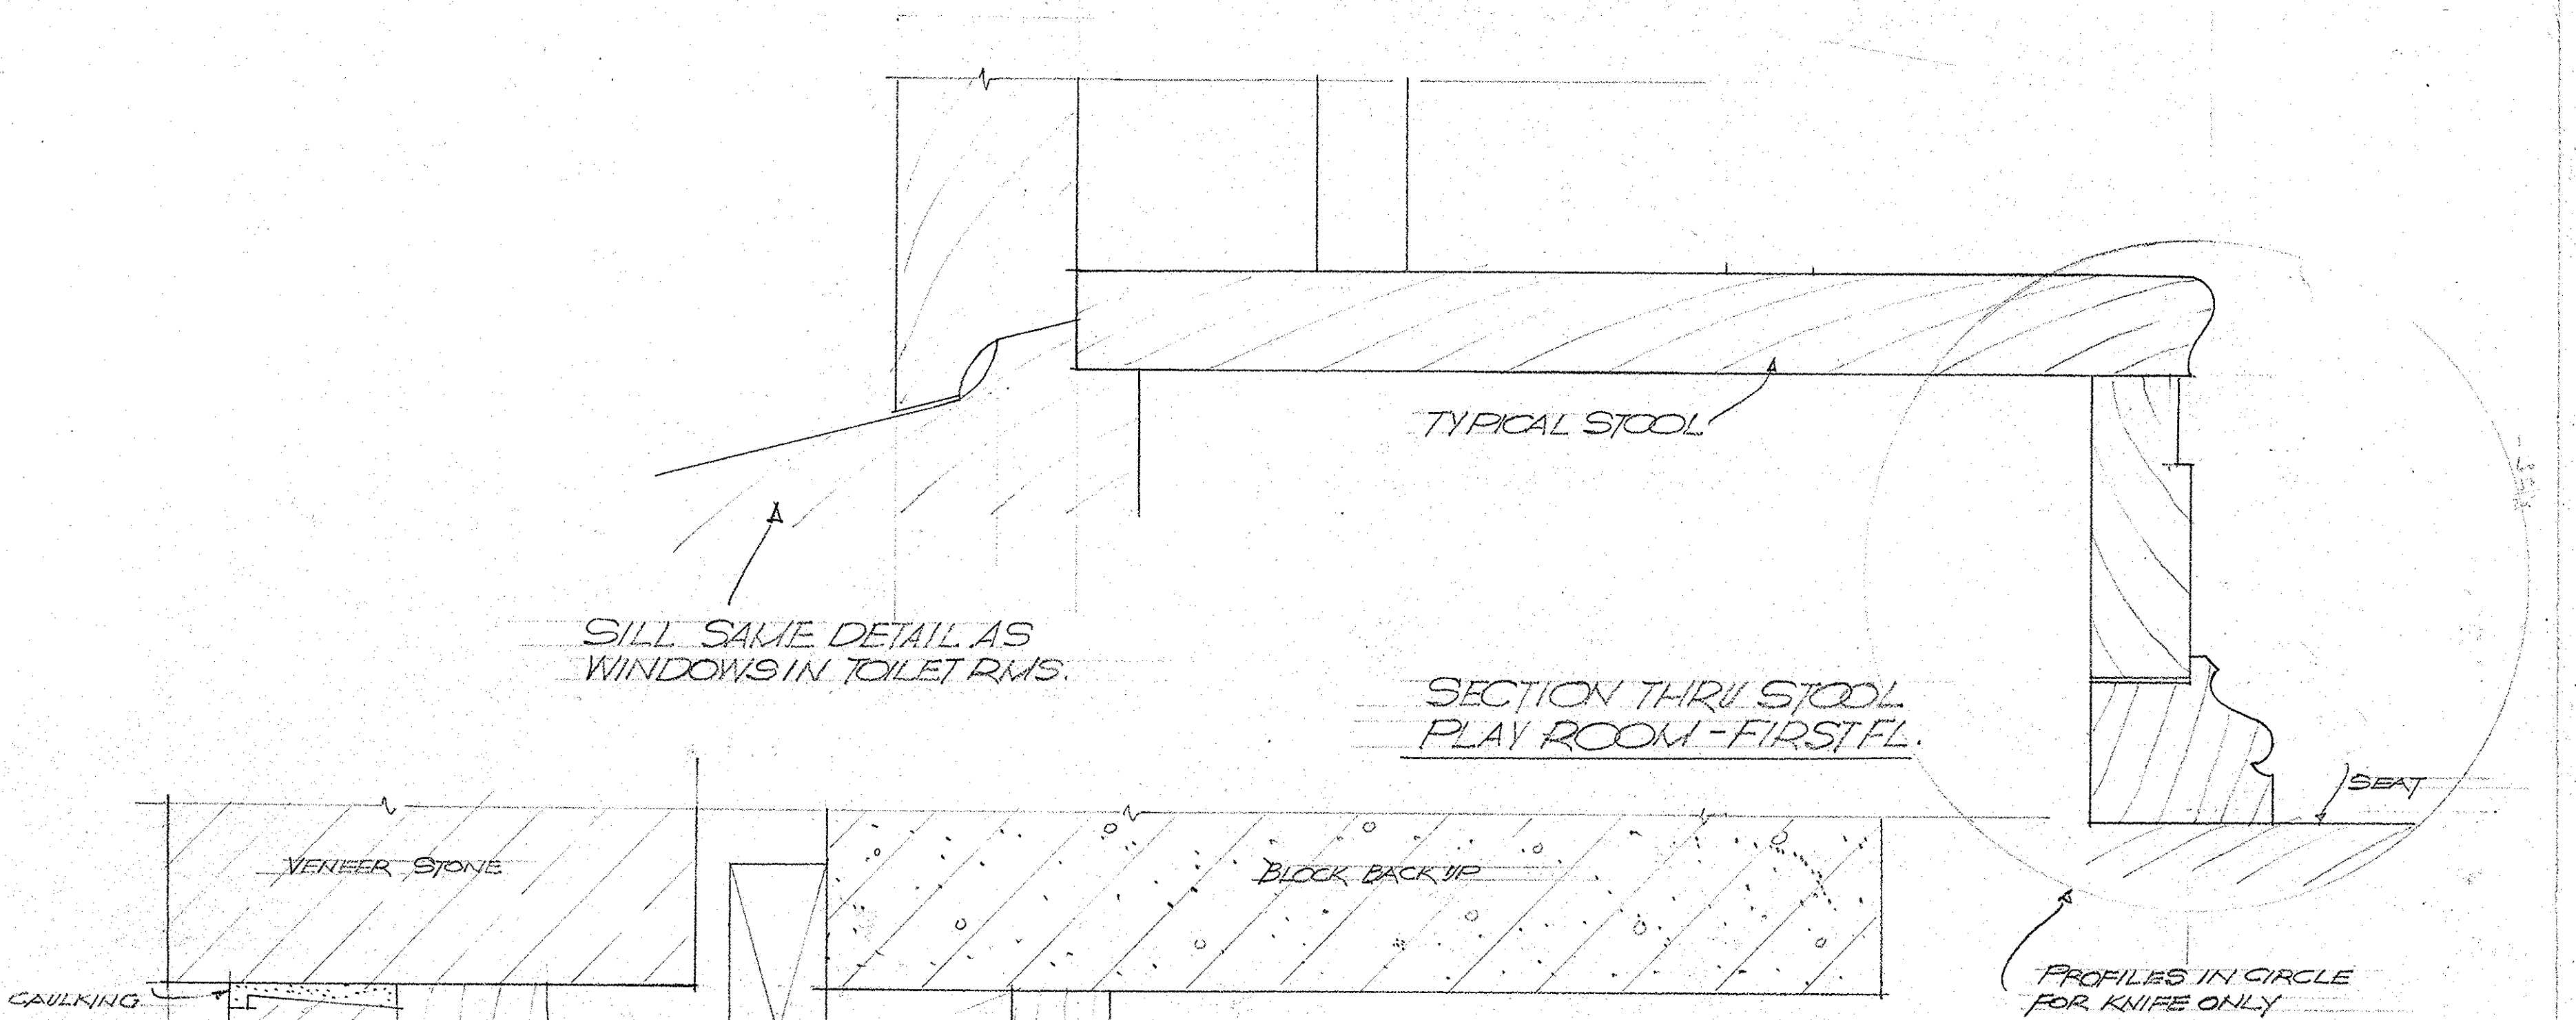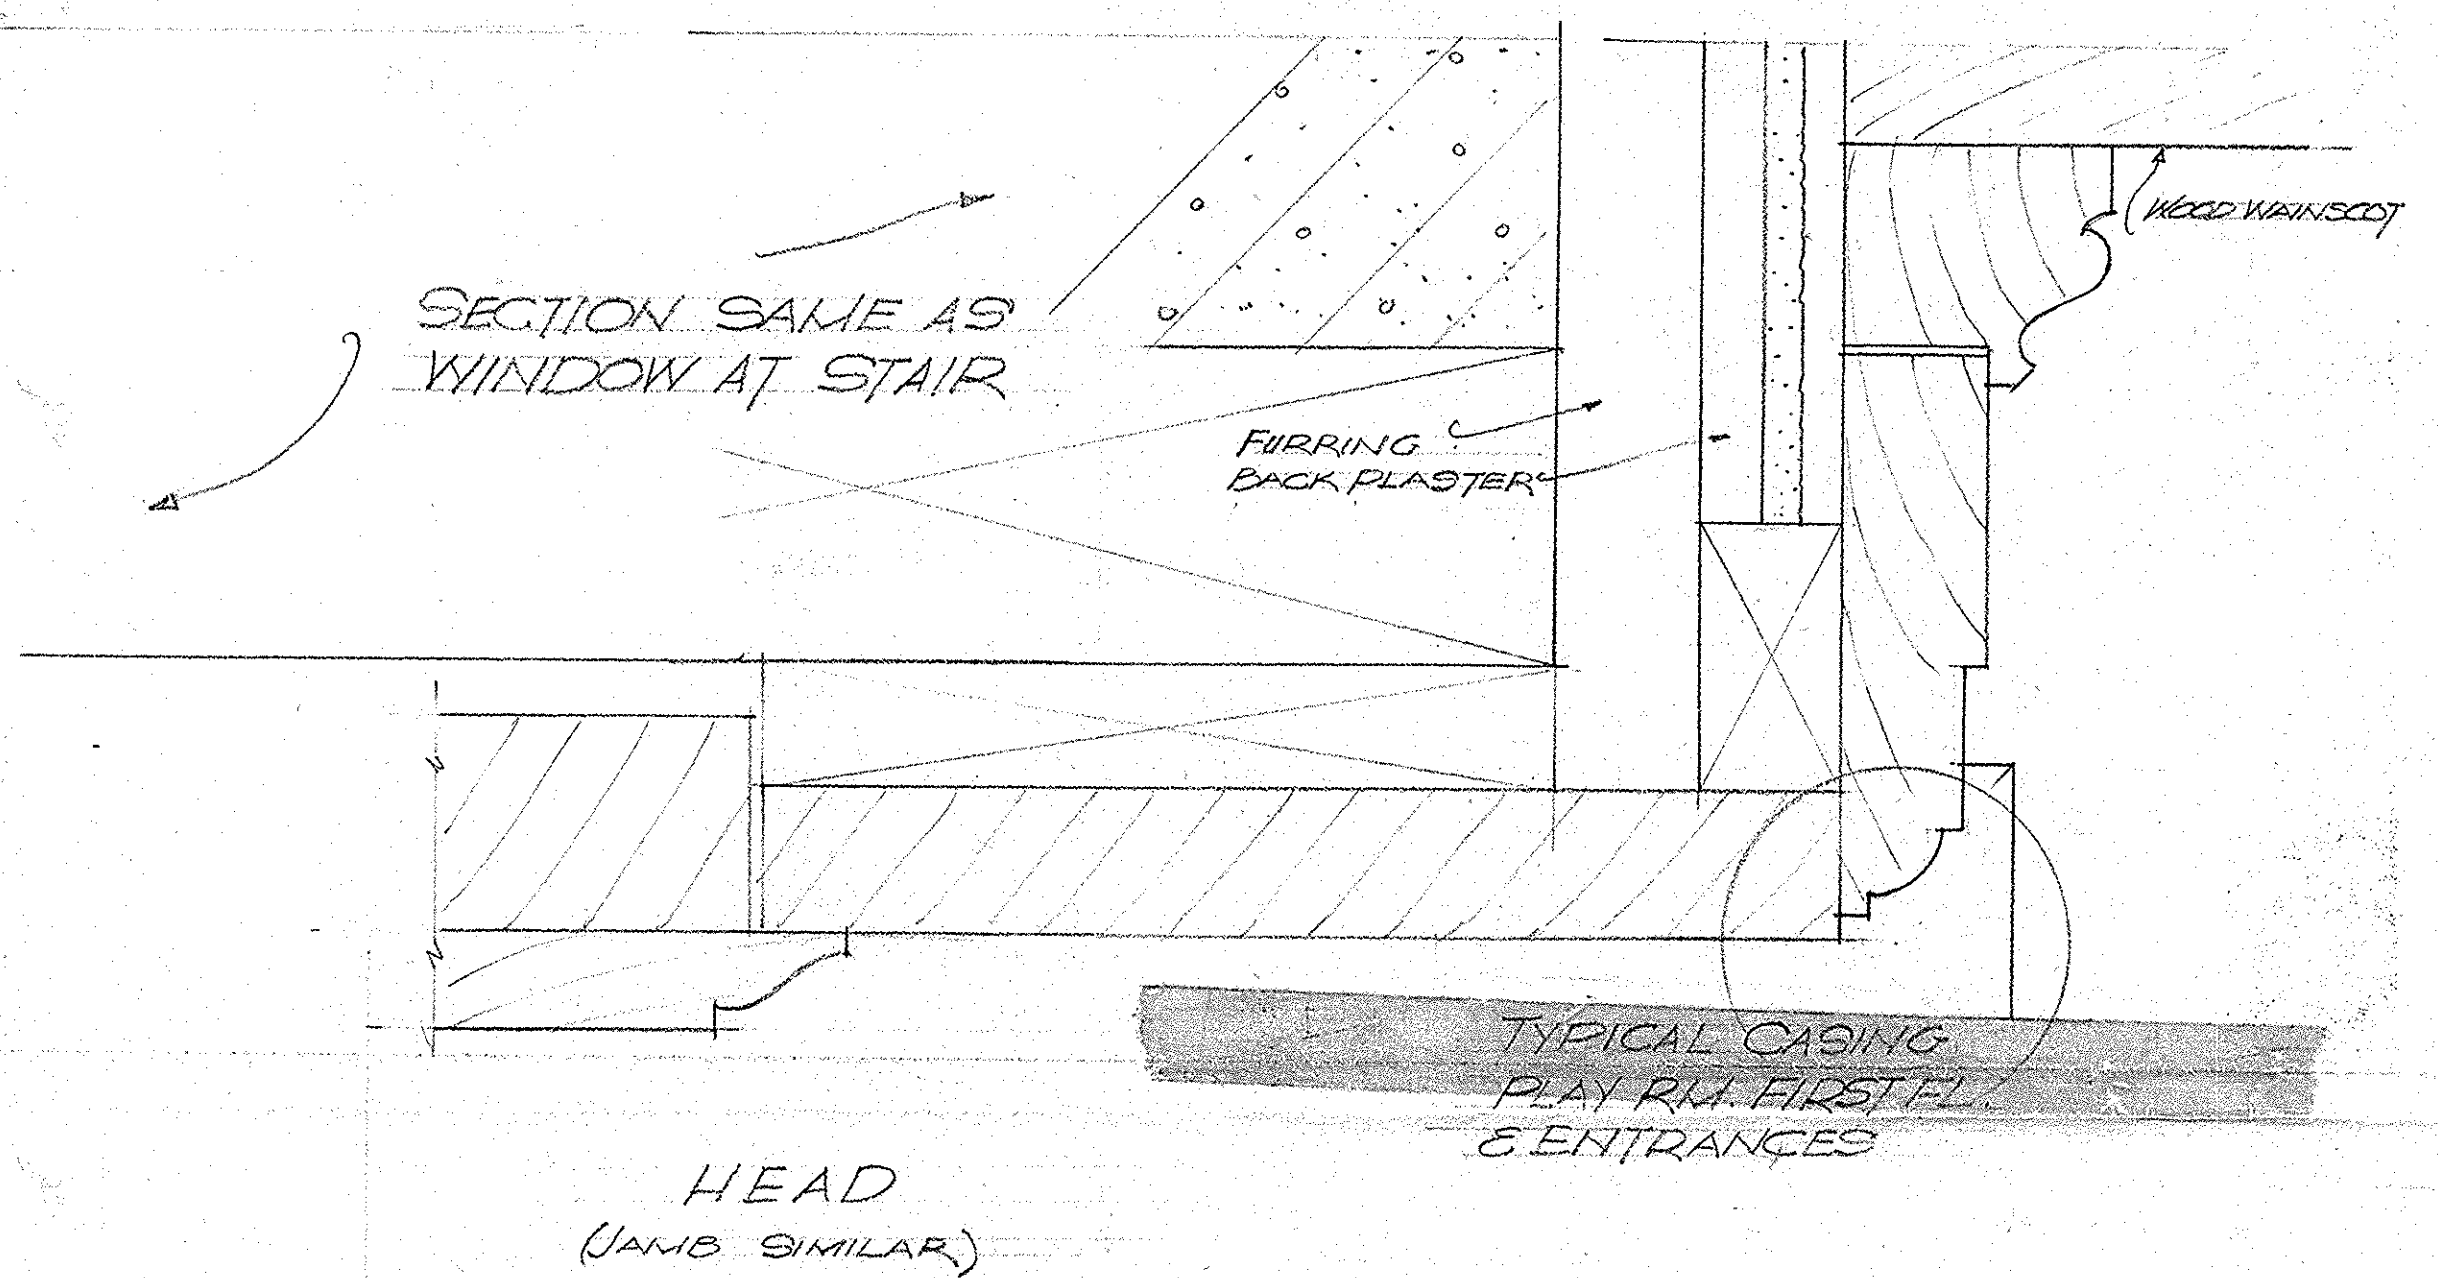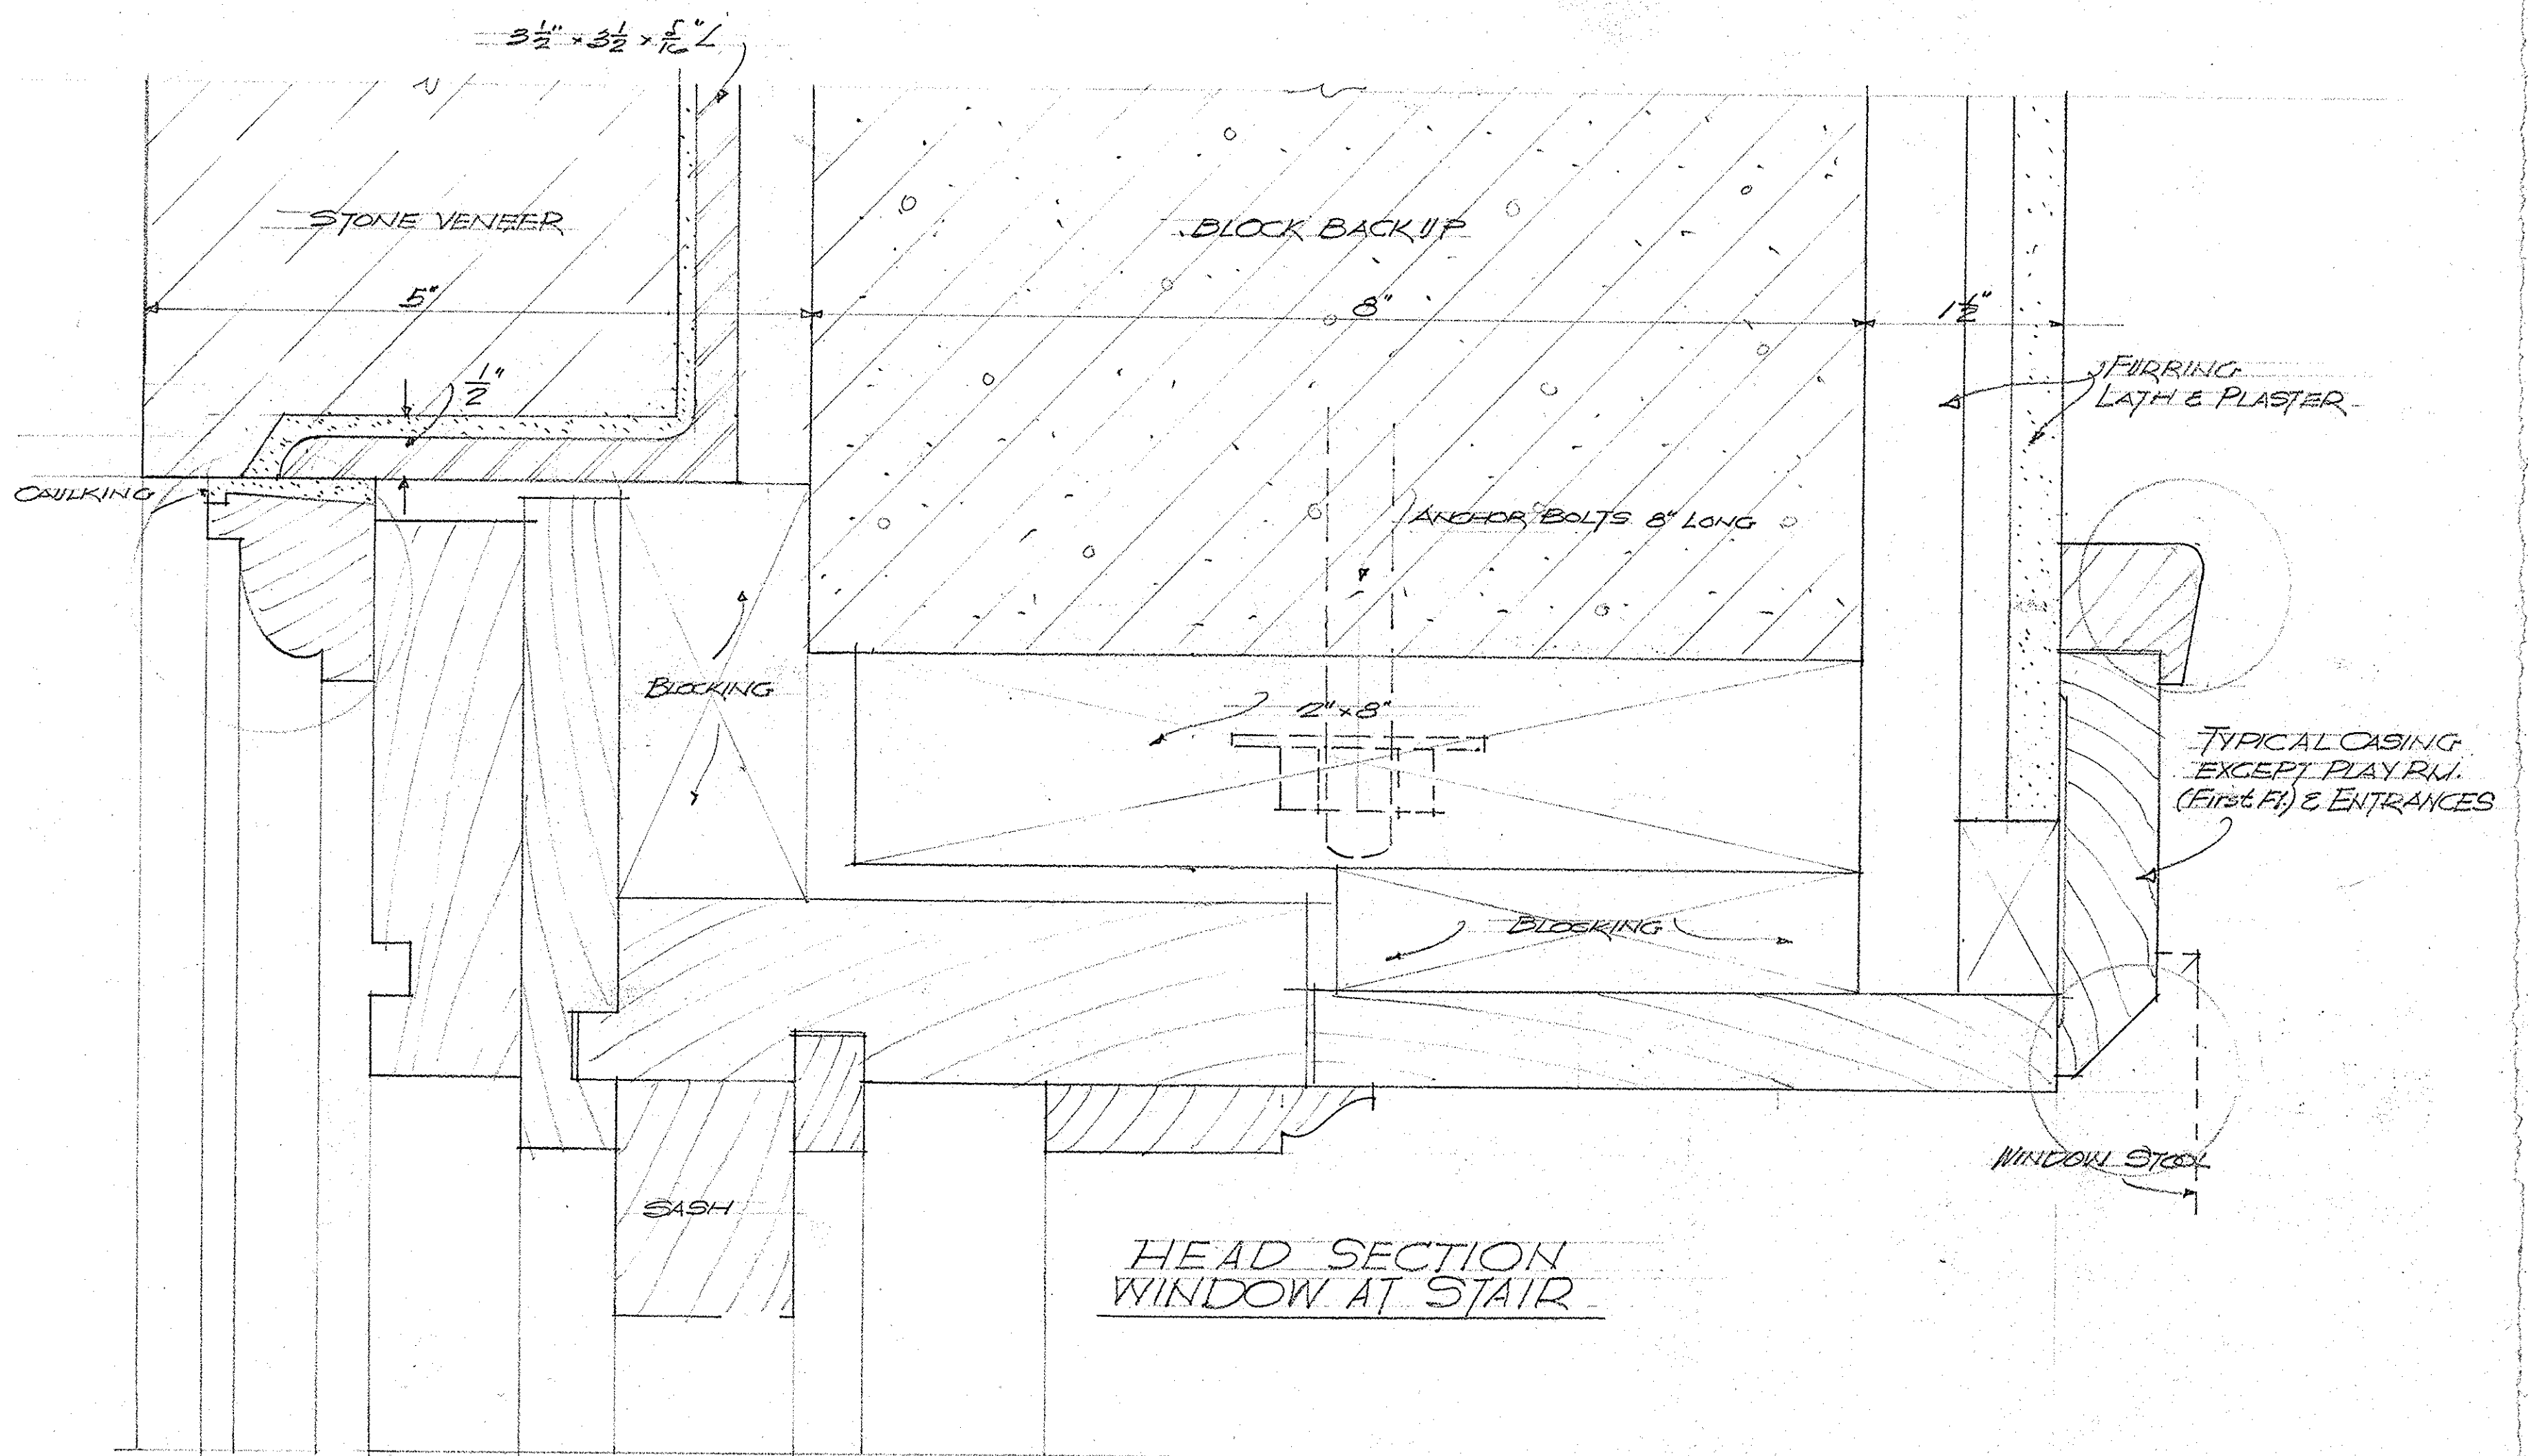

WALKER SQUARE SHELTER HOUSE		PROJECT NO.
MILWAUKEE COUNTY REGIONAL PLANNING DEPARTMENT		
LANDSCAPE DESIGN SECTION	ENGINEERING DESIGN SECTION	
LANDSCAPE ARCHITECT	SENIOR ASST ENGINEER	
ARCHITECTURAL DEPARTMENT	APPROVED.....	
ARCHITECT <i>[Signature]</i>	SUPERVISING ENGINEER	
SUPERVISING ARCHITECT	APPROVED.....	
SHEET FS-2	DRAWN <i>[Signature]</i> TRACED.....	CHECKED..... DATE.....
		HIGHWAY COMMISSIONER & PLANNING ENGINEER

SEE F.S. DETAIL OF
CORNICE FOR HEAD

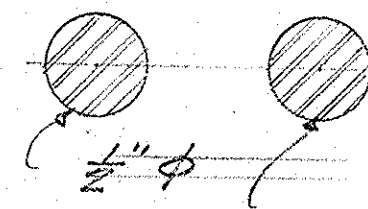

SCREEN

SASH

HEAD

CRULKING

2"x6"

GLAZED TILE

2"

JAMB

CHECK RAIL
(TYPICAL)

3"

STILL

GLAZED TILE


2"x6"

STONE SILL

STONE VENEER

TOILET ROOM WINDOWS

WALKER SQUARE SHELTER HOUSE		PROJECT NO.
MILWAUKEE COUNTY REGIONAL PLANNING DEPARTMENT		
LANDSCAPE DESIGN SECTION		ENGINEERING DESIGN SECTION
LANDSCAPE ARCHITECT		SENIOR ASST ENGINEER
ARCHITECTURAL DEPARTMENT		
ARCHITECT <i>James J. Spaulding</i>		APPROVED _____ SUPERVISING ENGINEER
SHEET F3-3	DRAWN <i>J. Spaulding</i>	APPROVED _____ HIGHWAY COMMISSIONER & PLANNING ENGINEER
TRACED	CHECKED _____ DATE	

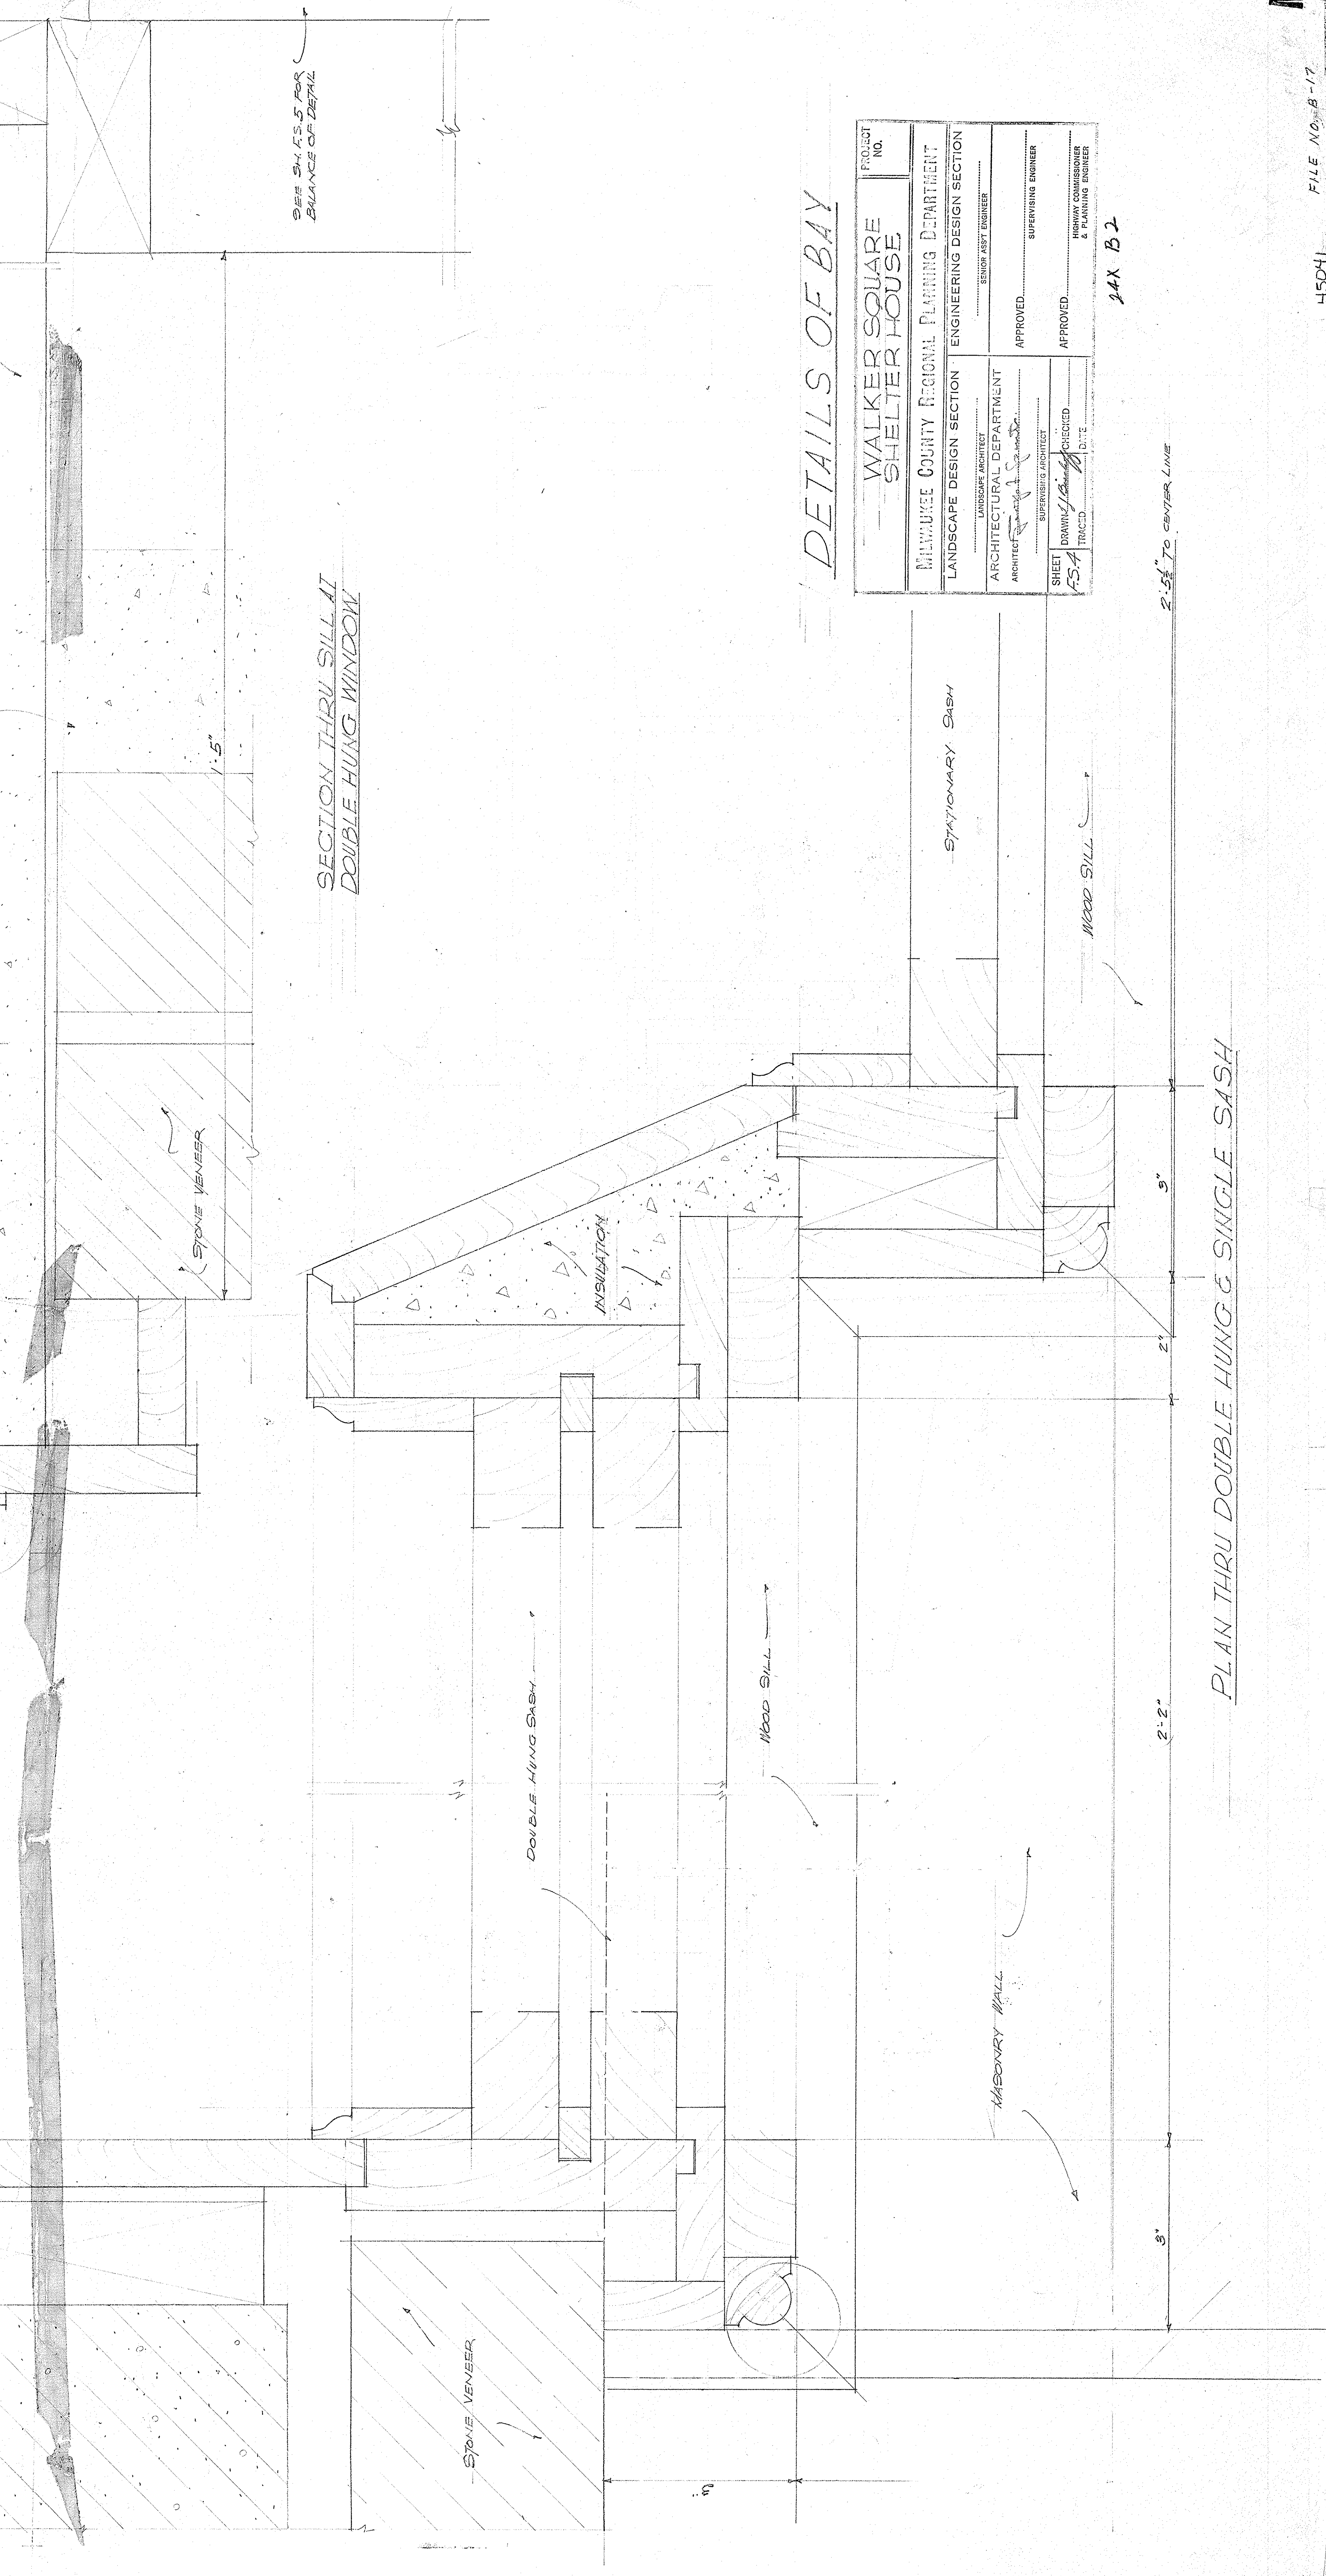


DETAILS OF BAY

PROJECT NO.	
WALKER SQUARE SHELTER HOUSE	
MILWAUKEE COUNTY REGIONAL PLANNING DEPARTMENT	
LANDSCAPE DESIGN SECTION	ENGINEERING DESIGN SECTION
LANDSCAPE ARCHITECT	SENIOR ASST. ENGINEER
ARCHITECTURAL DEPARTMENT	ARCHITECT
APPROVED	APPROVED
SUPERVISING ARCHITECT	SUPERVISING ENGINEER
SHEET FS-4	DRAWING TRACED
CHECKED	DATE
HIGHWAY COMMISSIONER & PLANNING ENGINEER	


24X 132

PLAN THRU DOUBLE HUNG & SINGLE SASH


24X 12
FS4

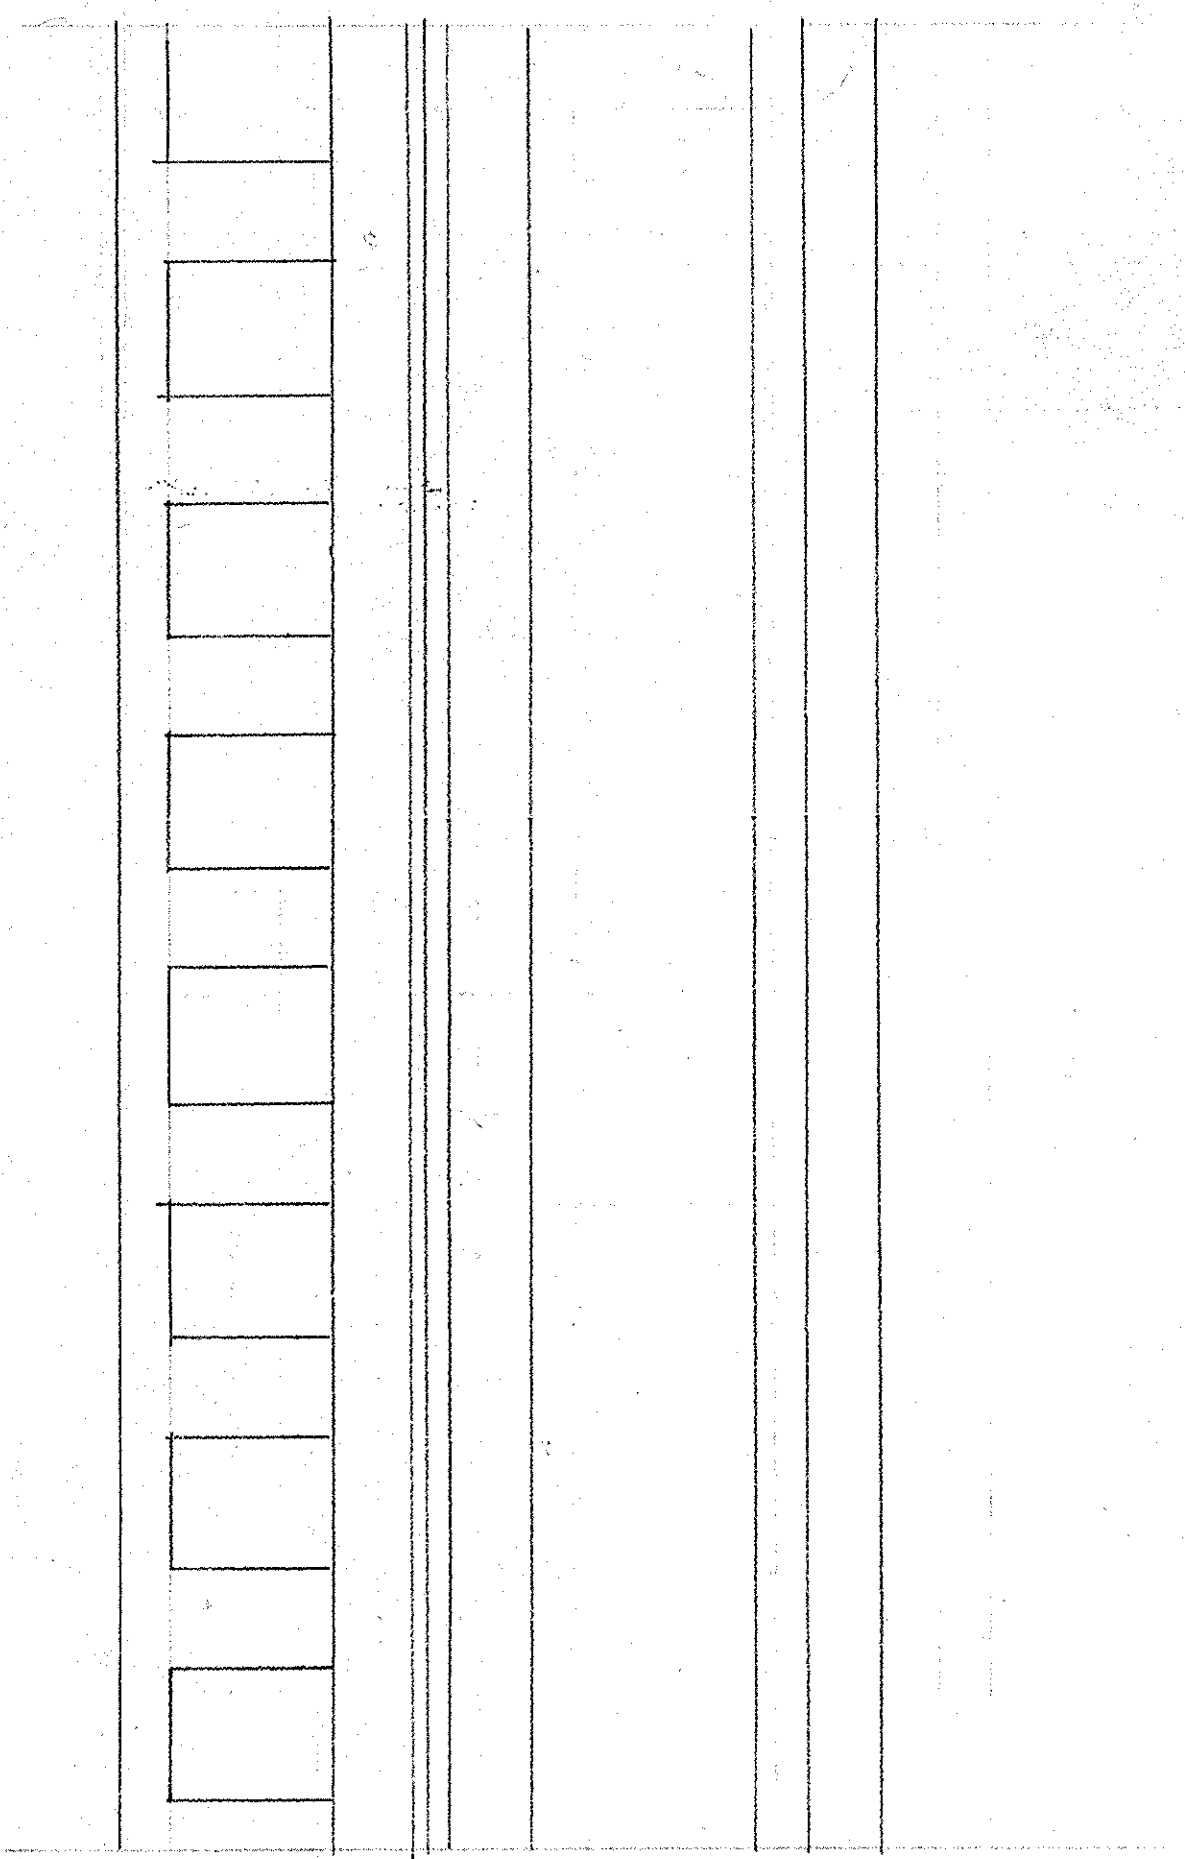

ELEV. OF CORNICE

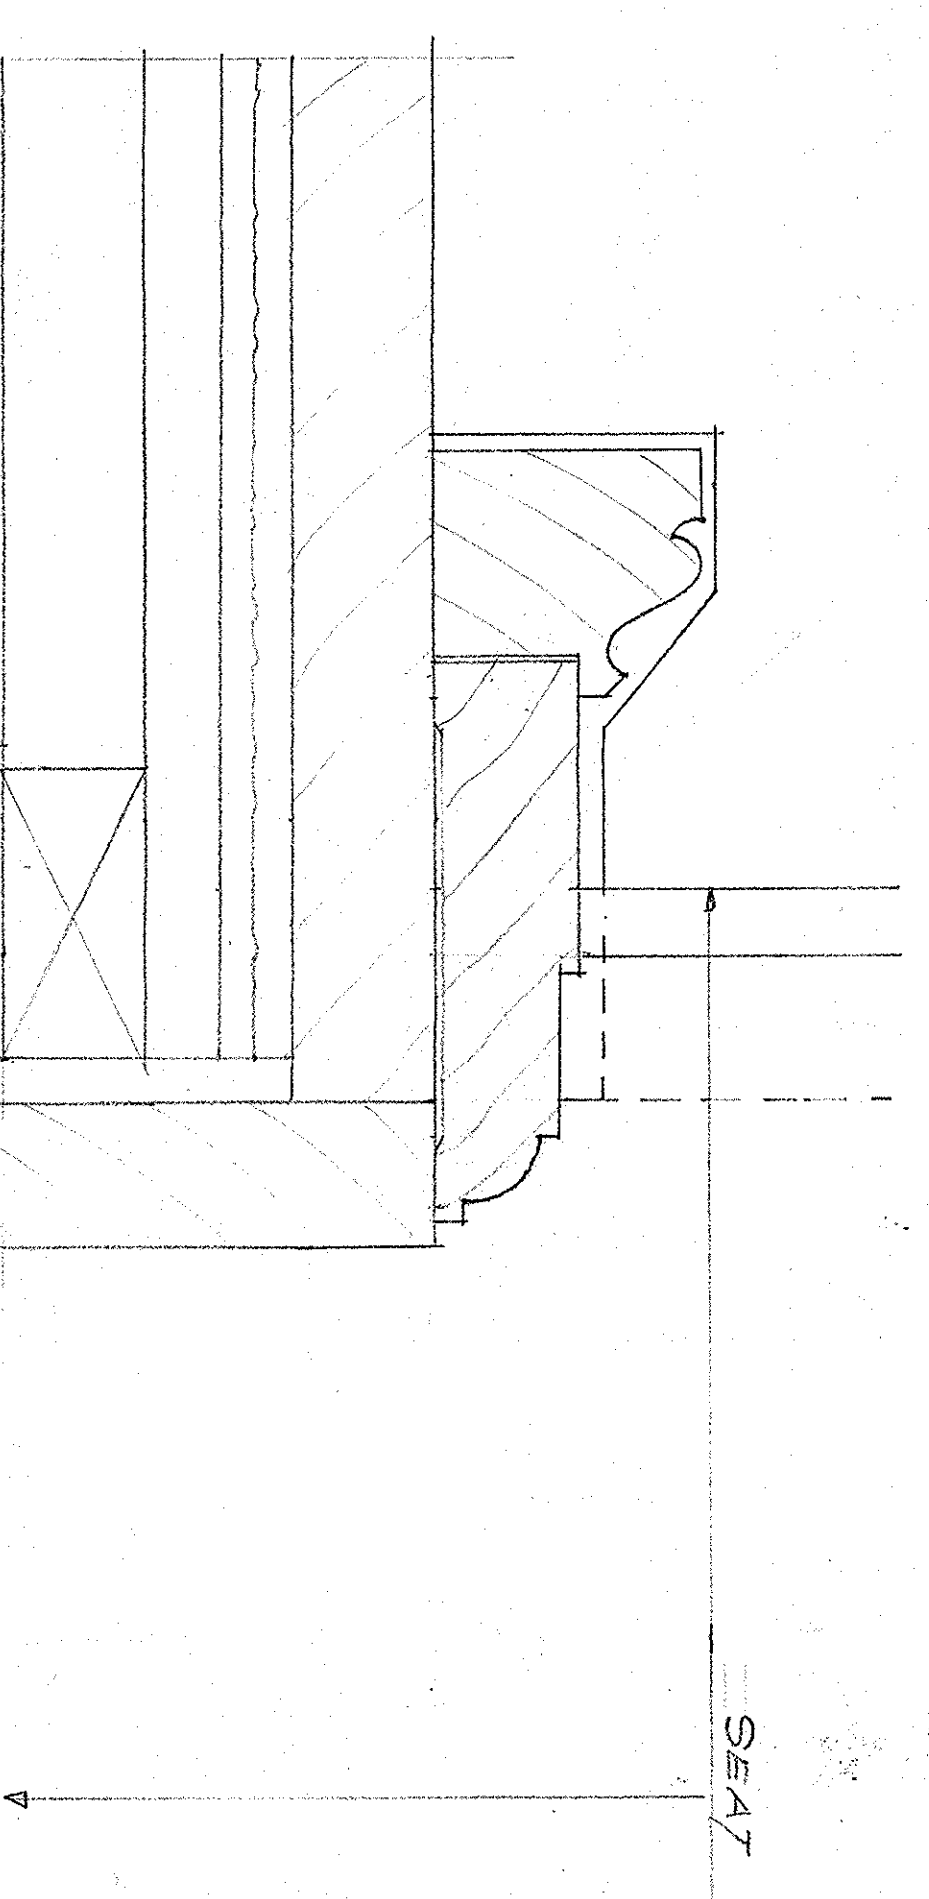


SEAT


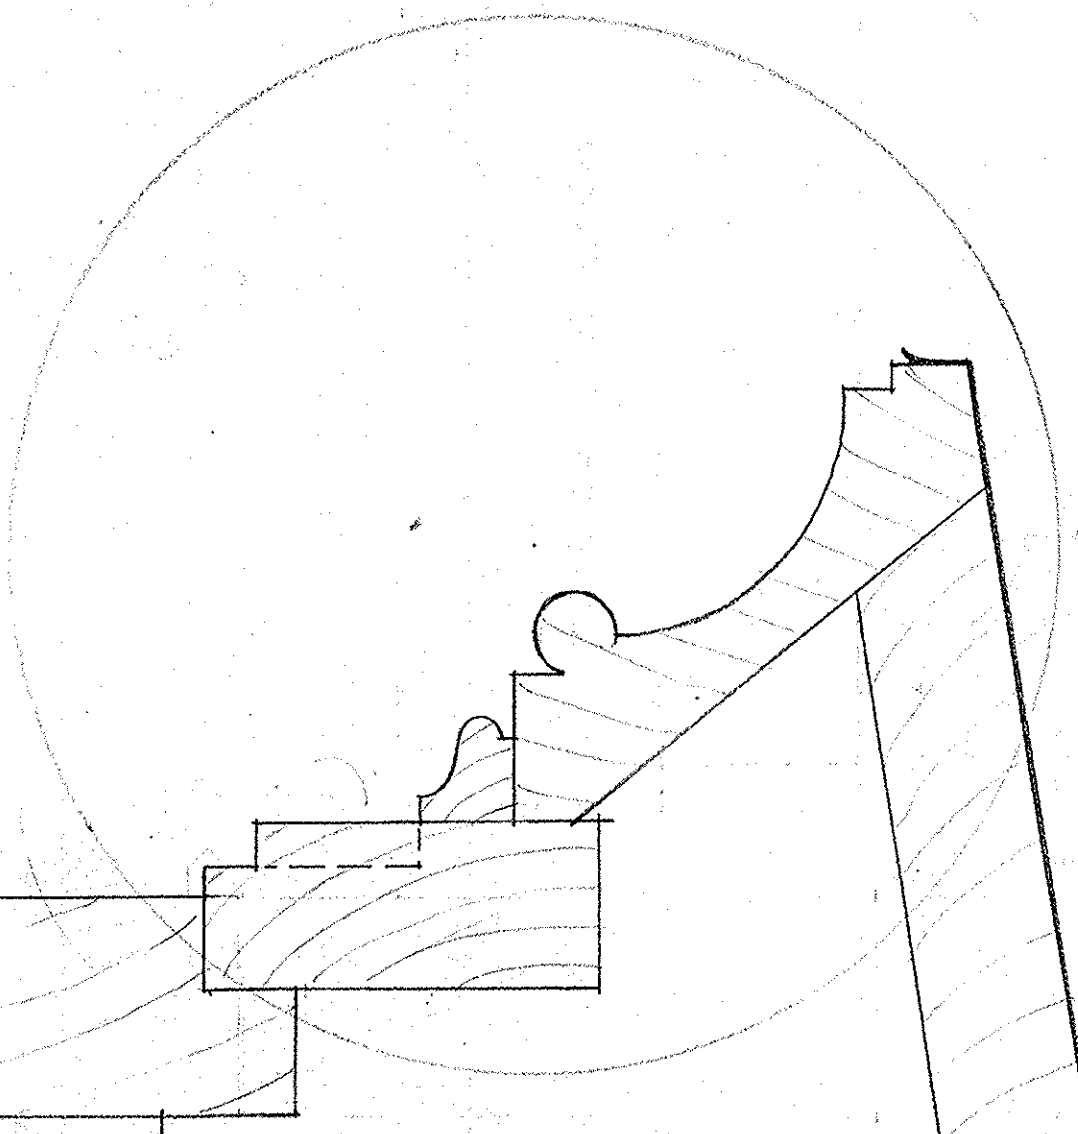


SECTION THRU
CORNICE & DOUBLE
HUNG WINDOW





PROFILE IN CIRCLE

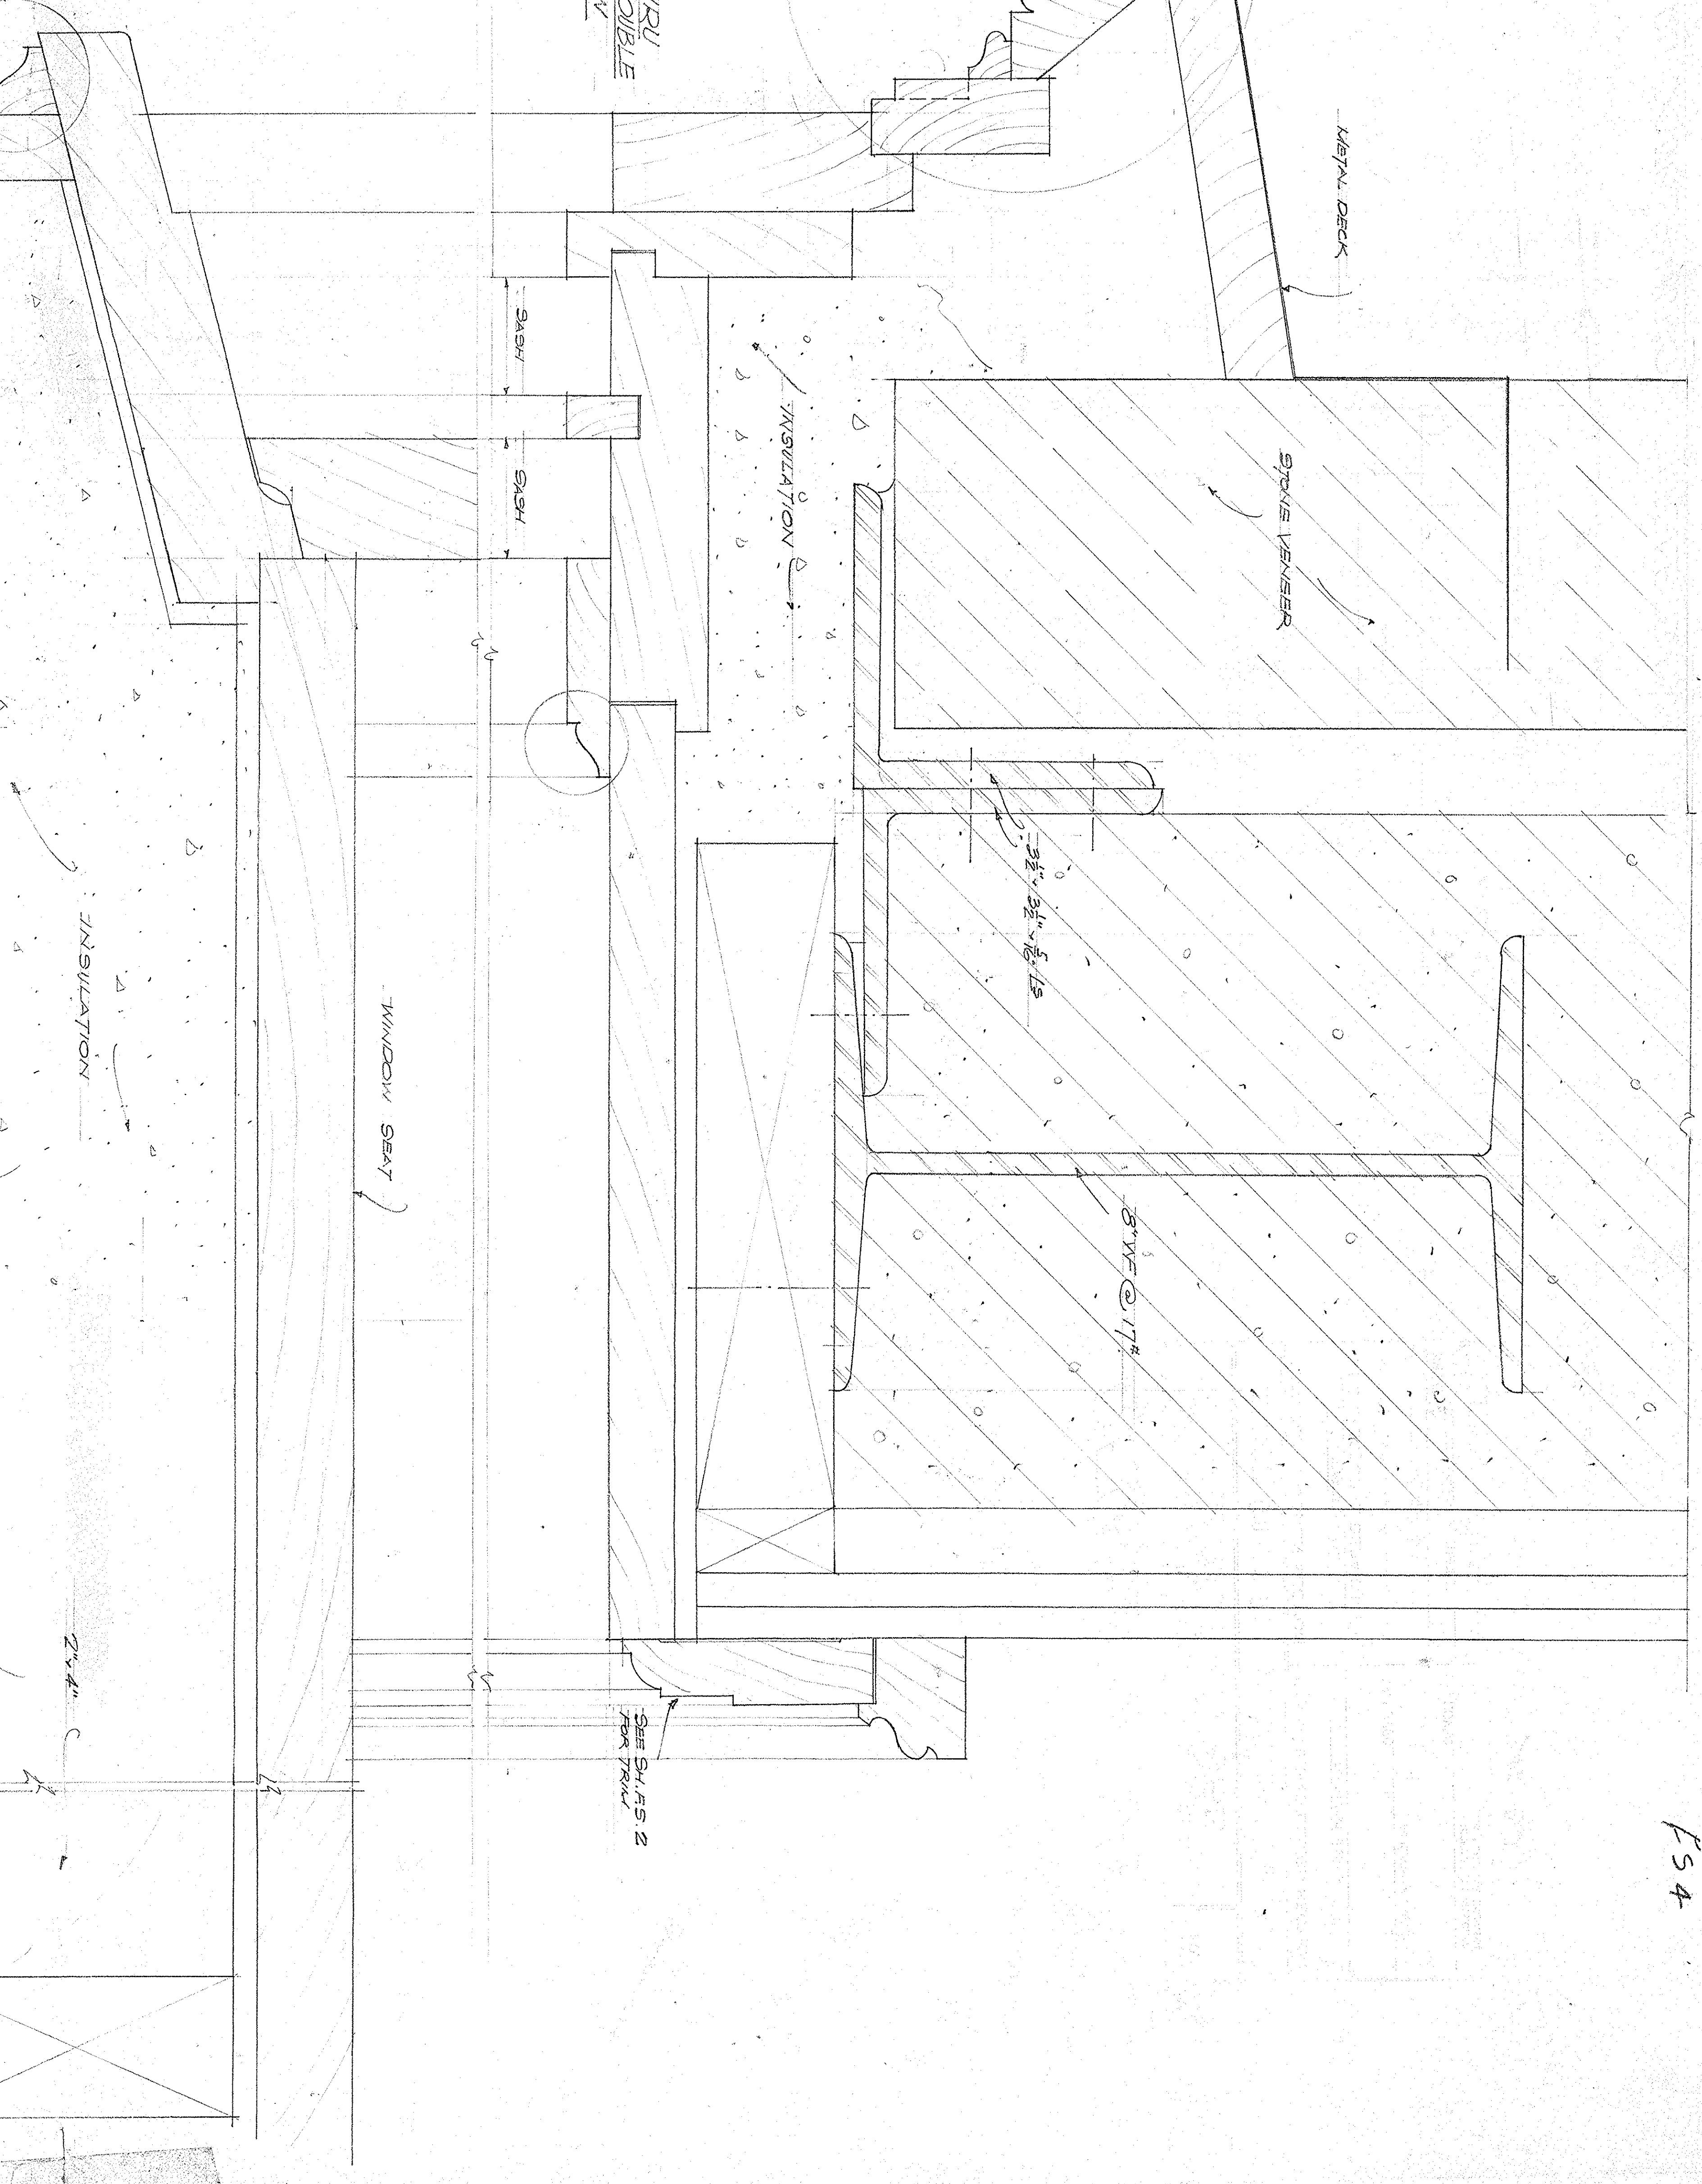

24X A2
SH F55

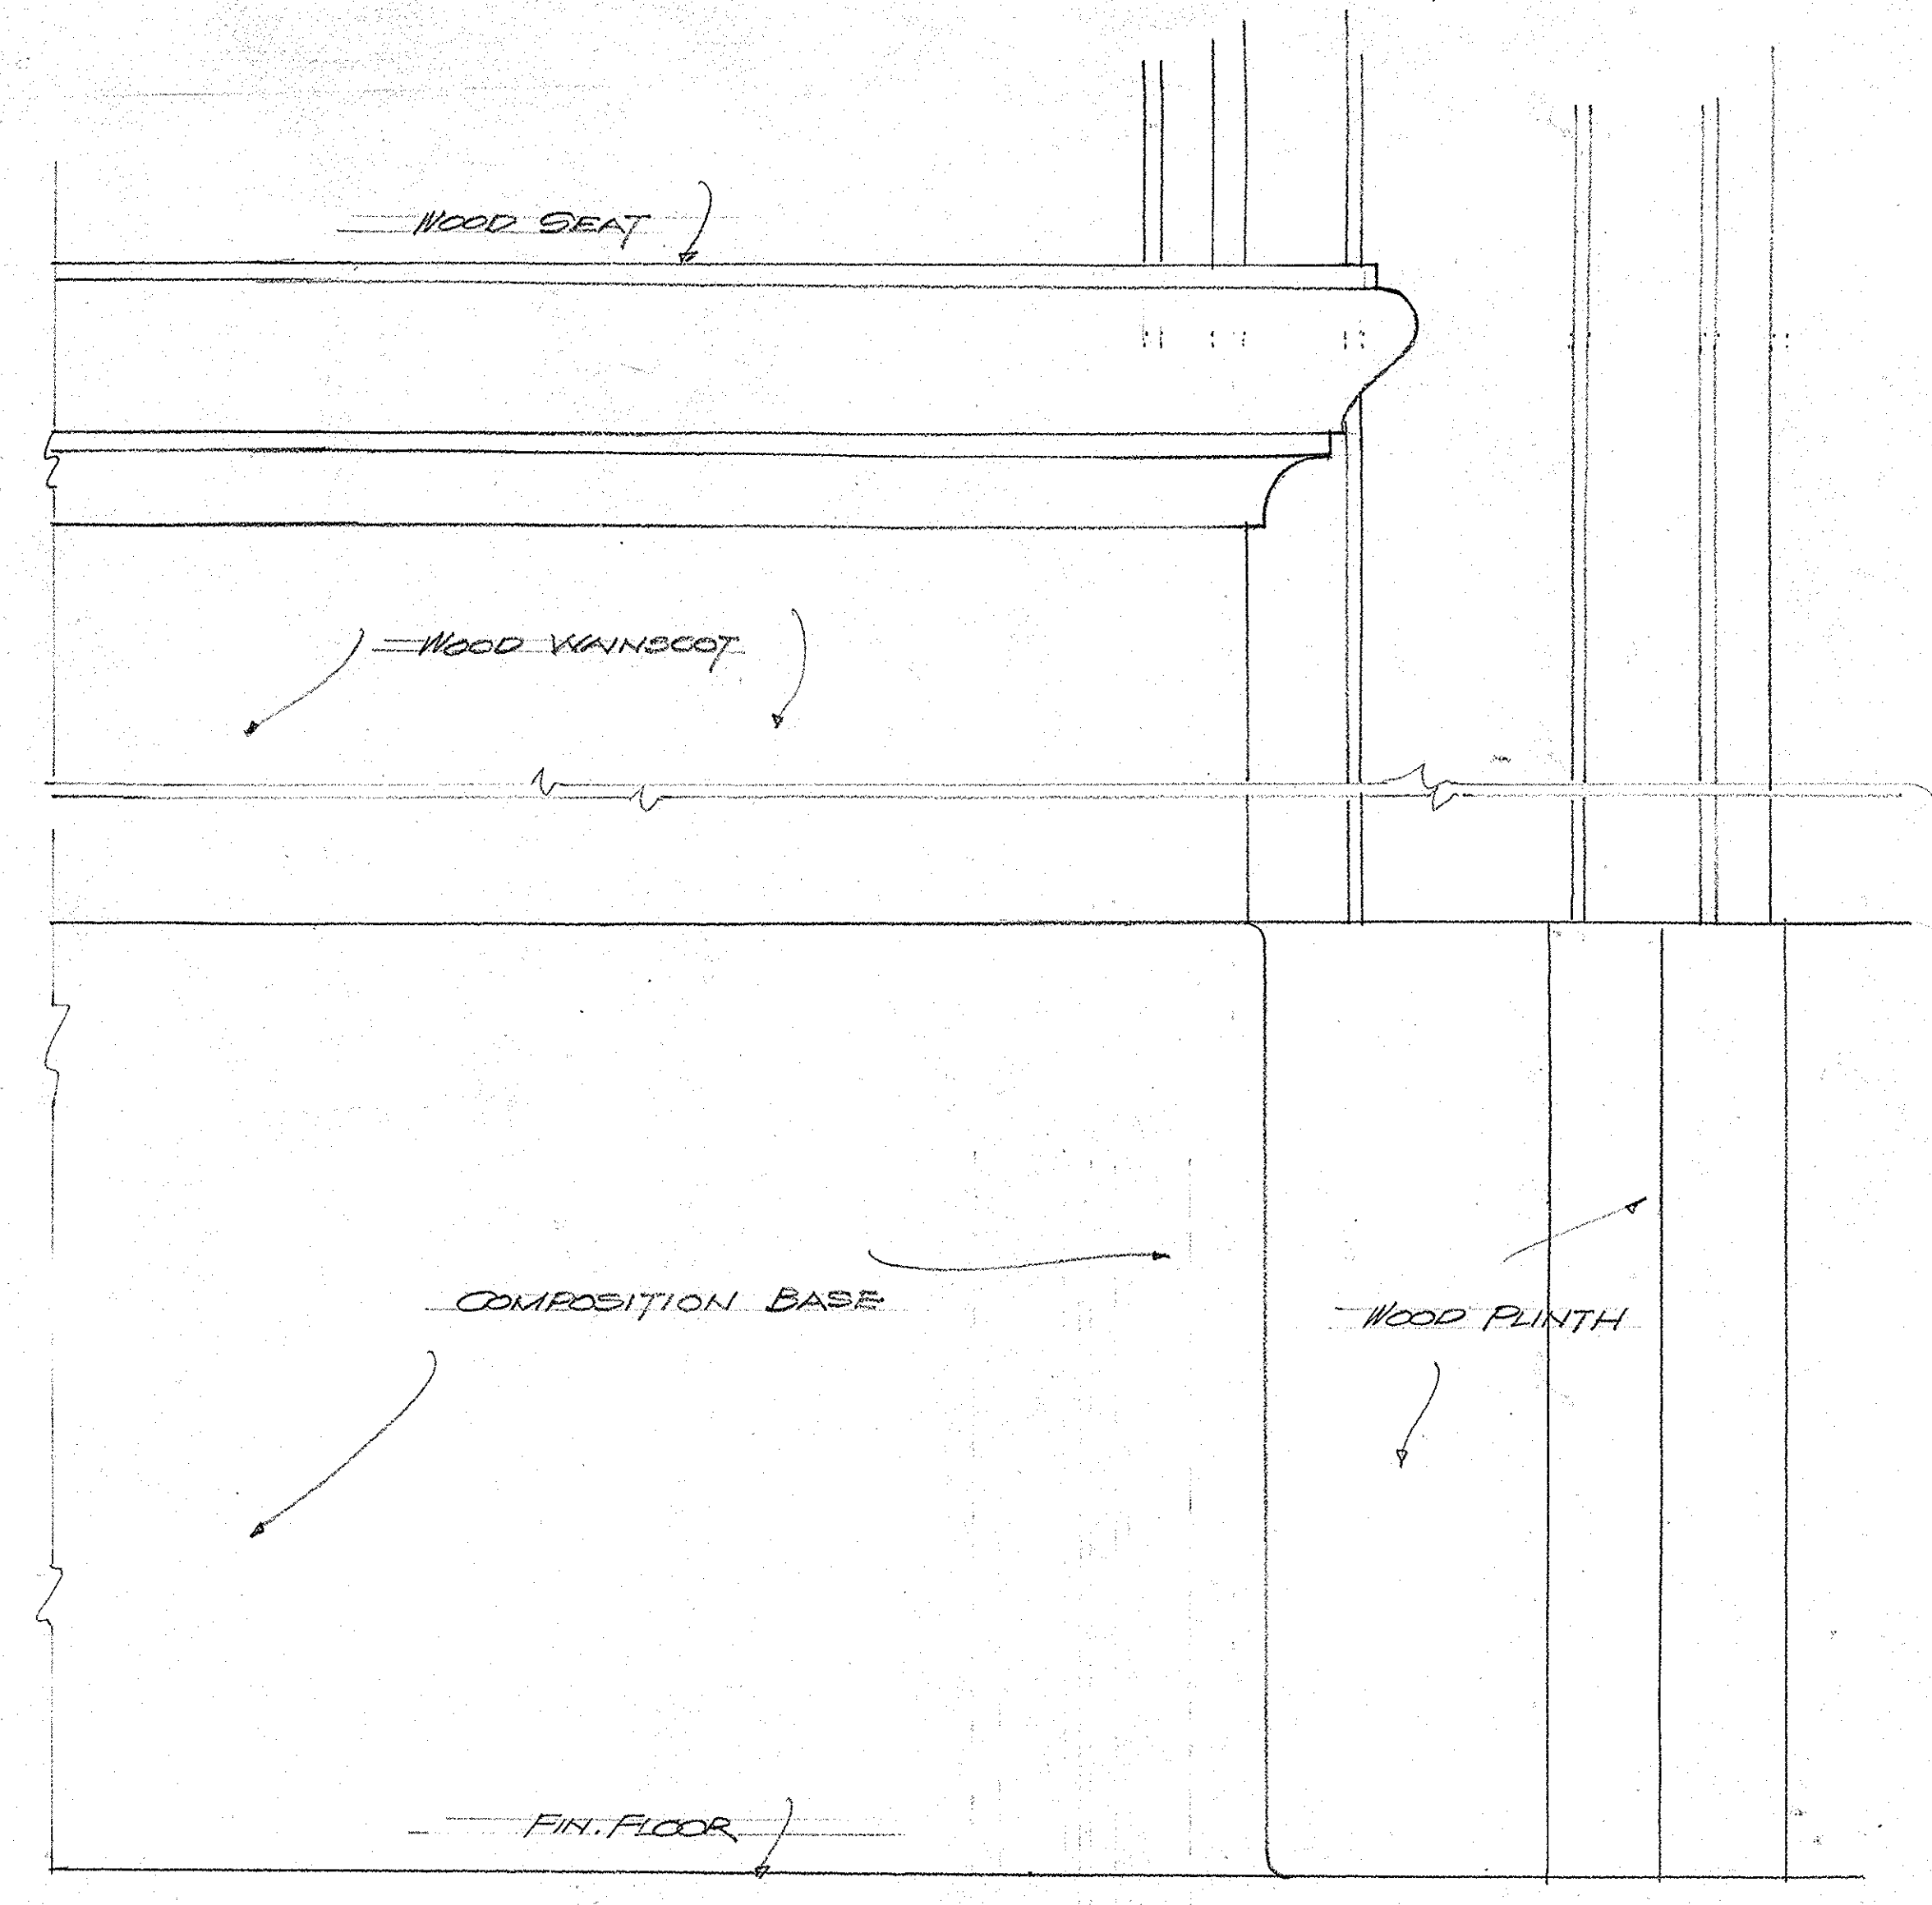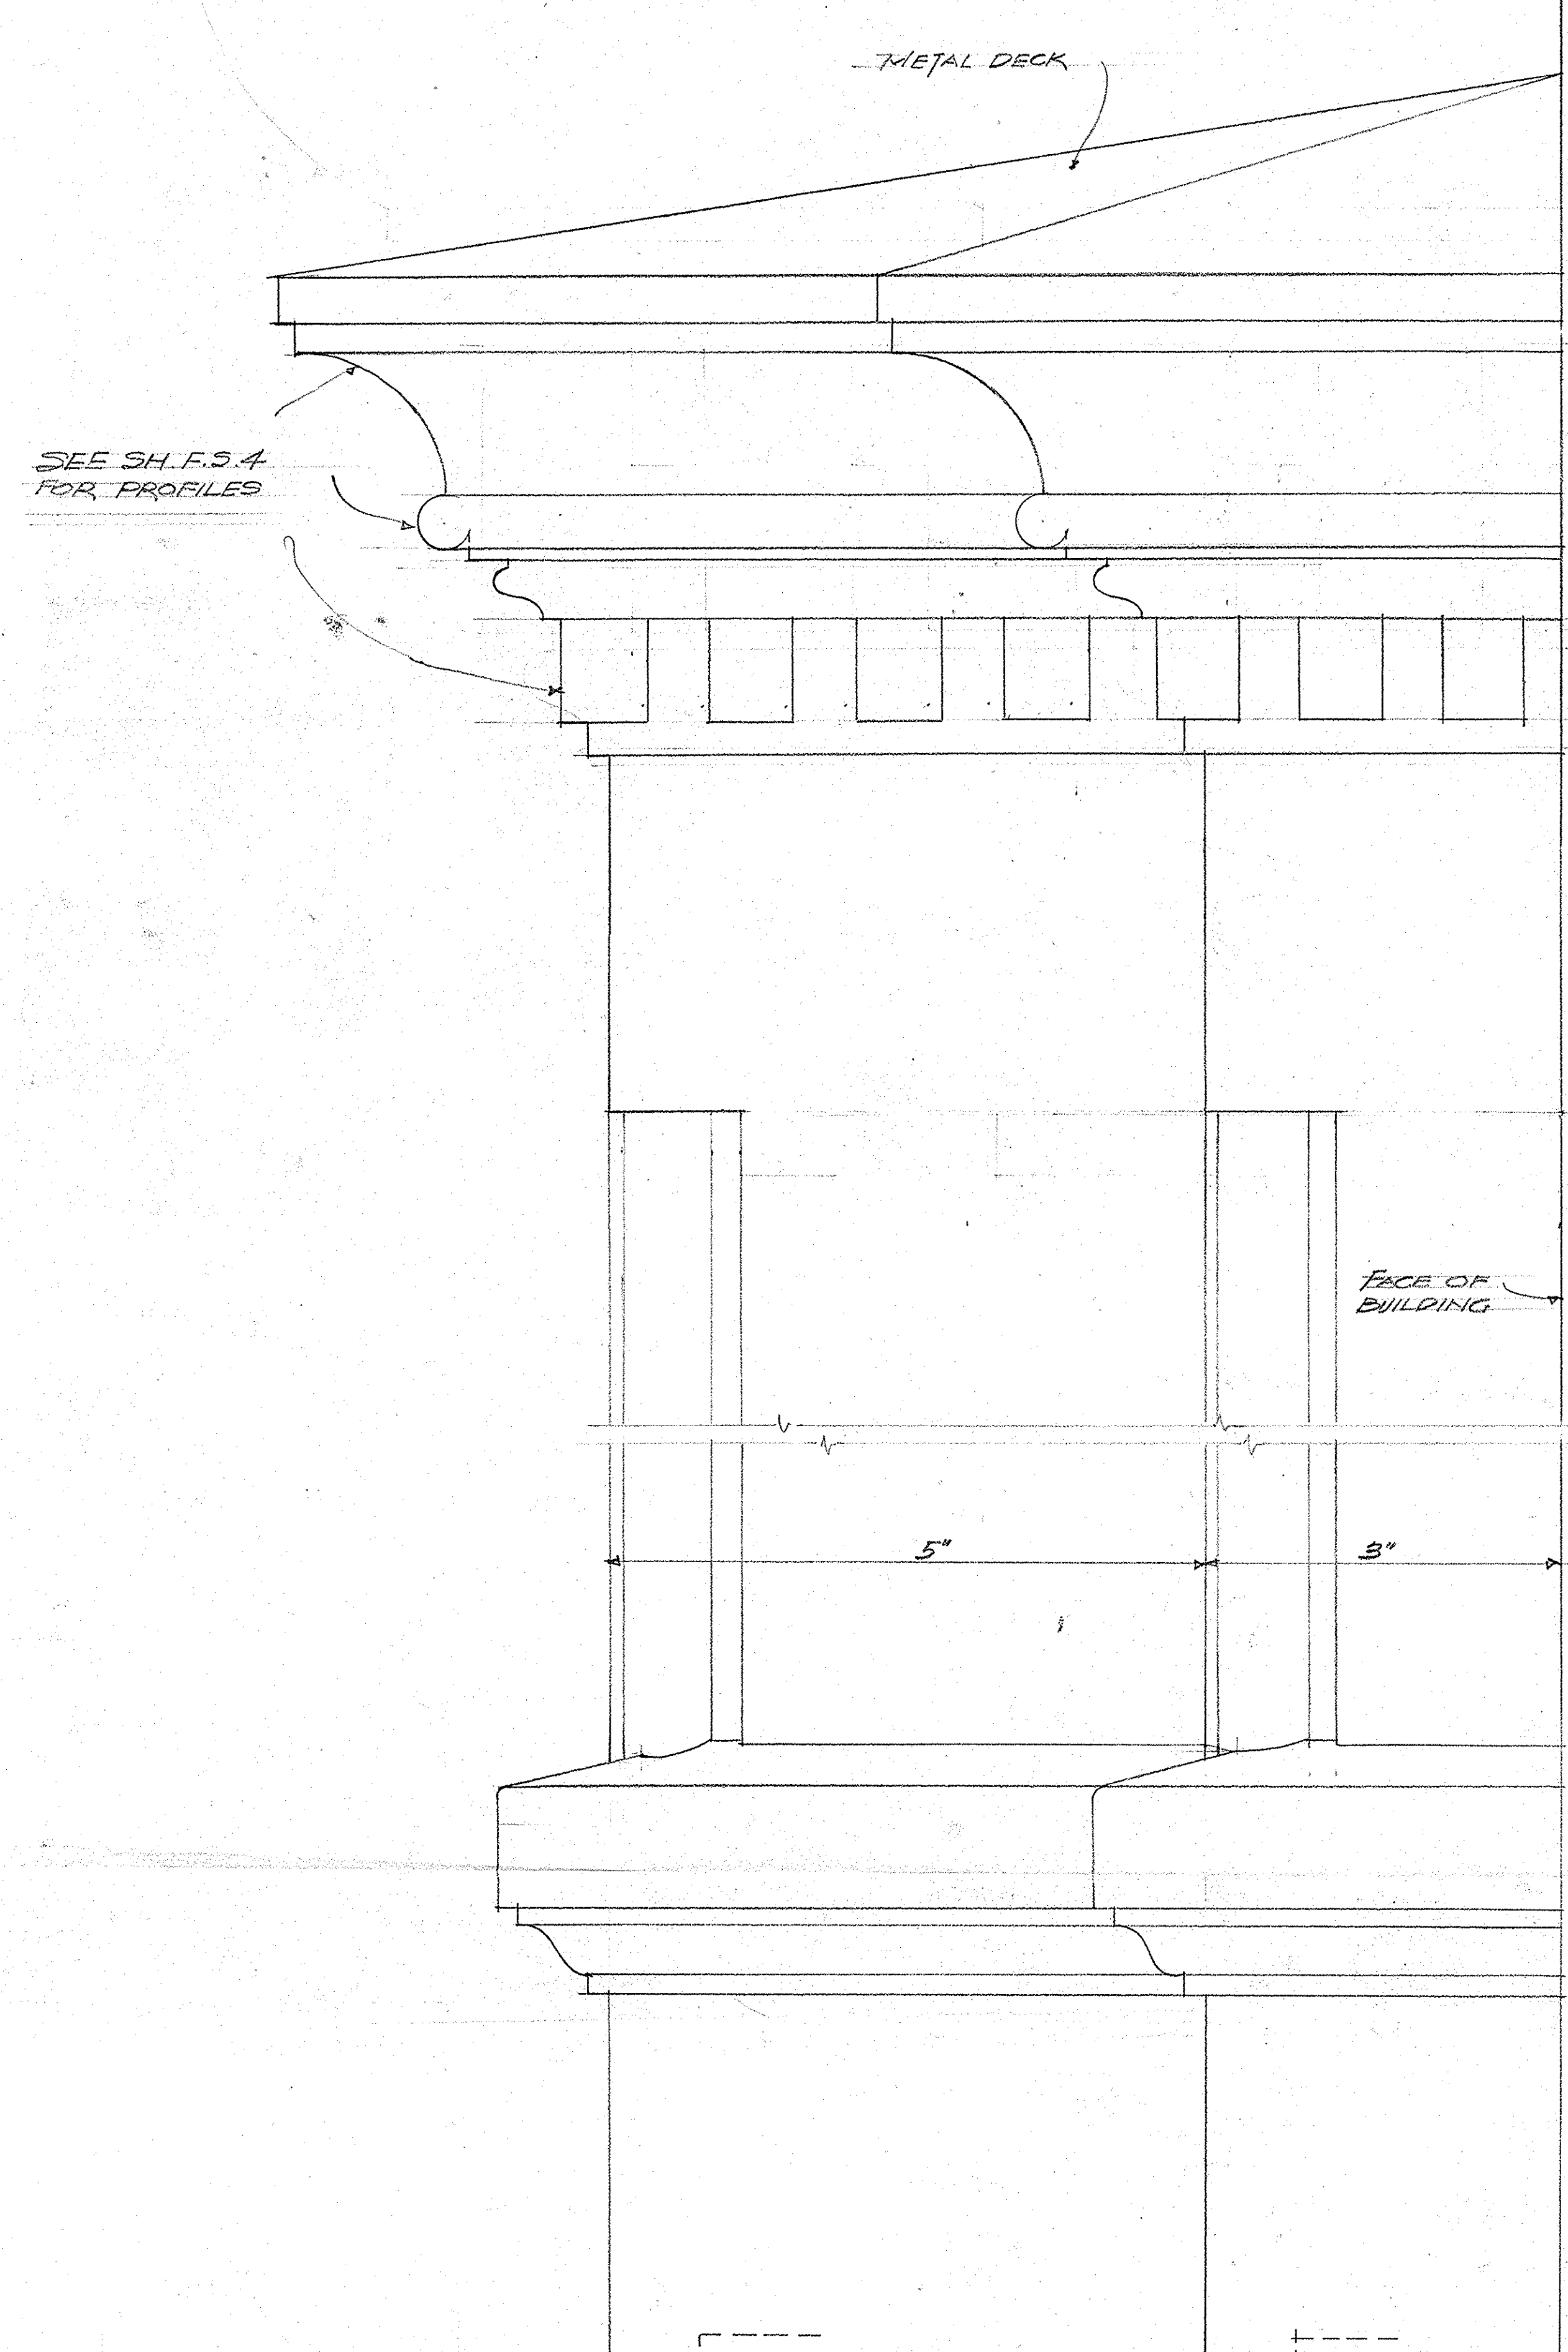



ELEV. OF SEAT - BAY

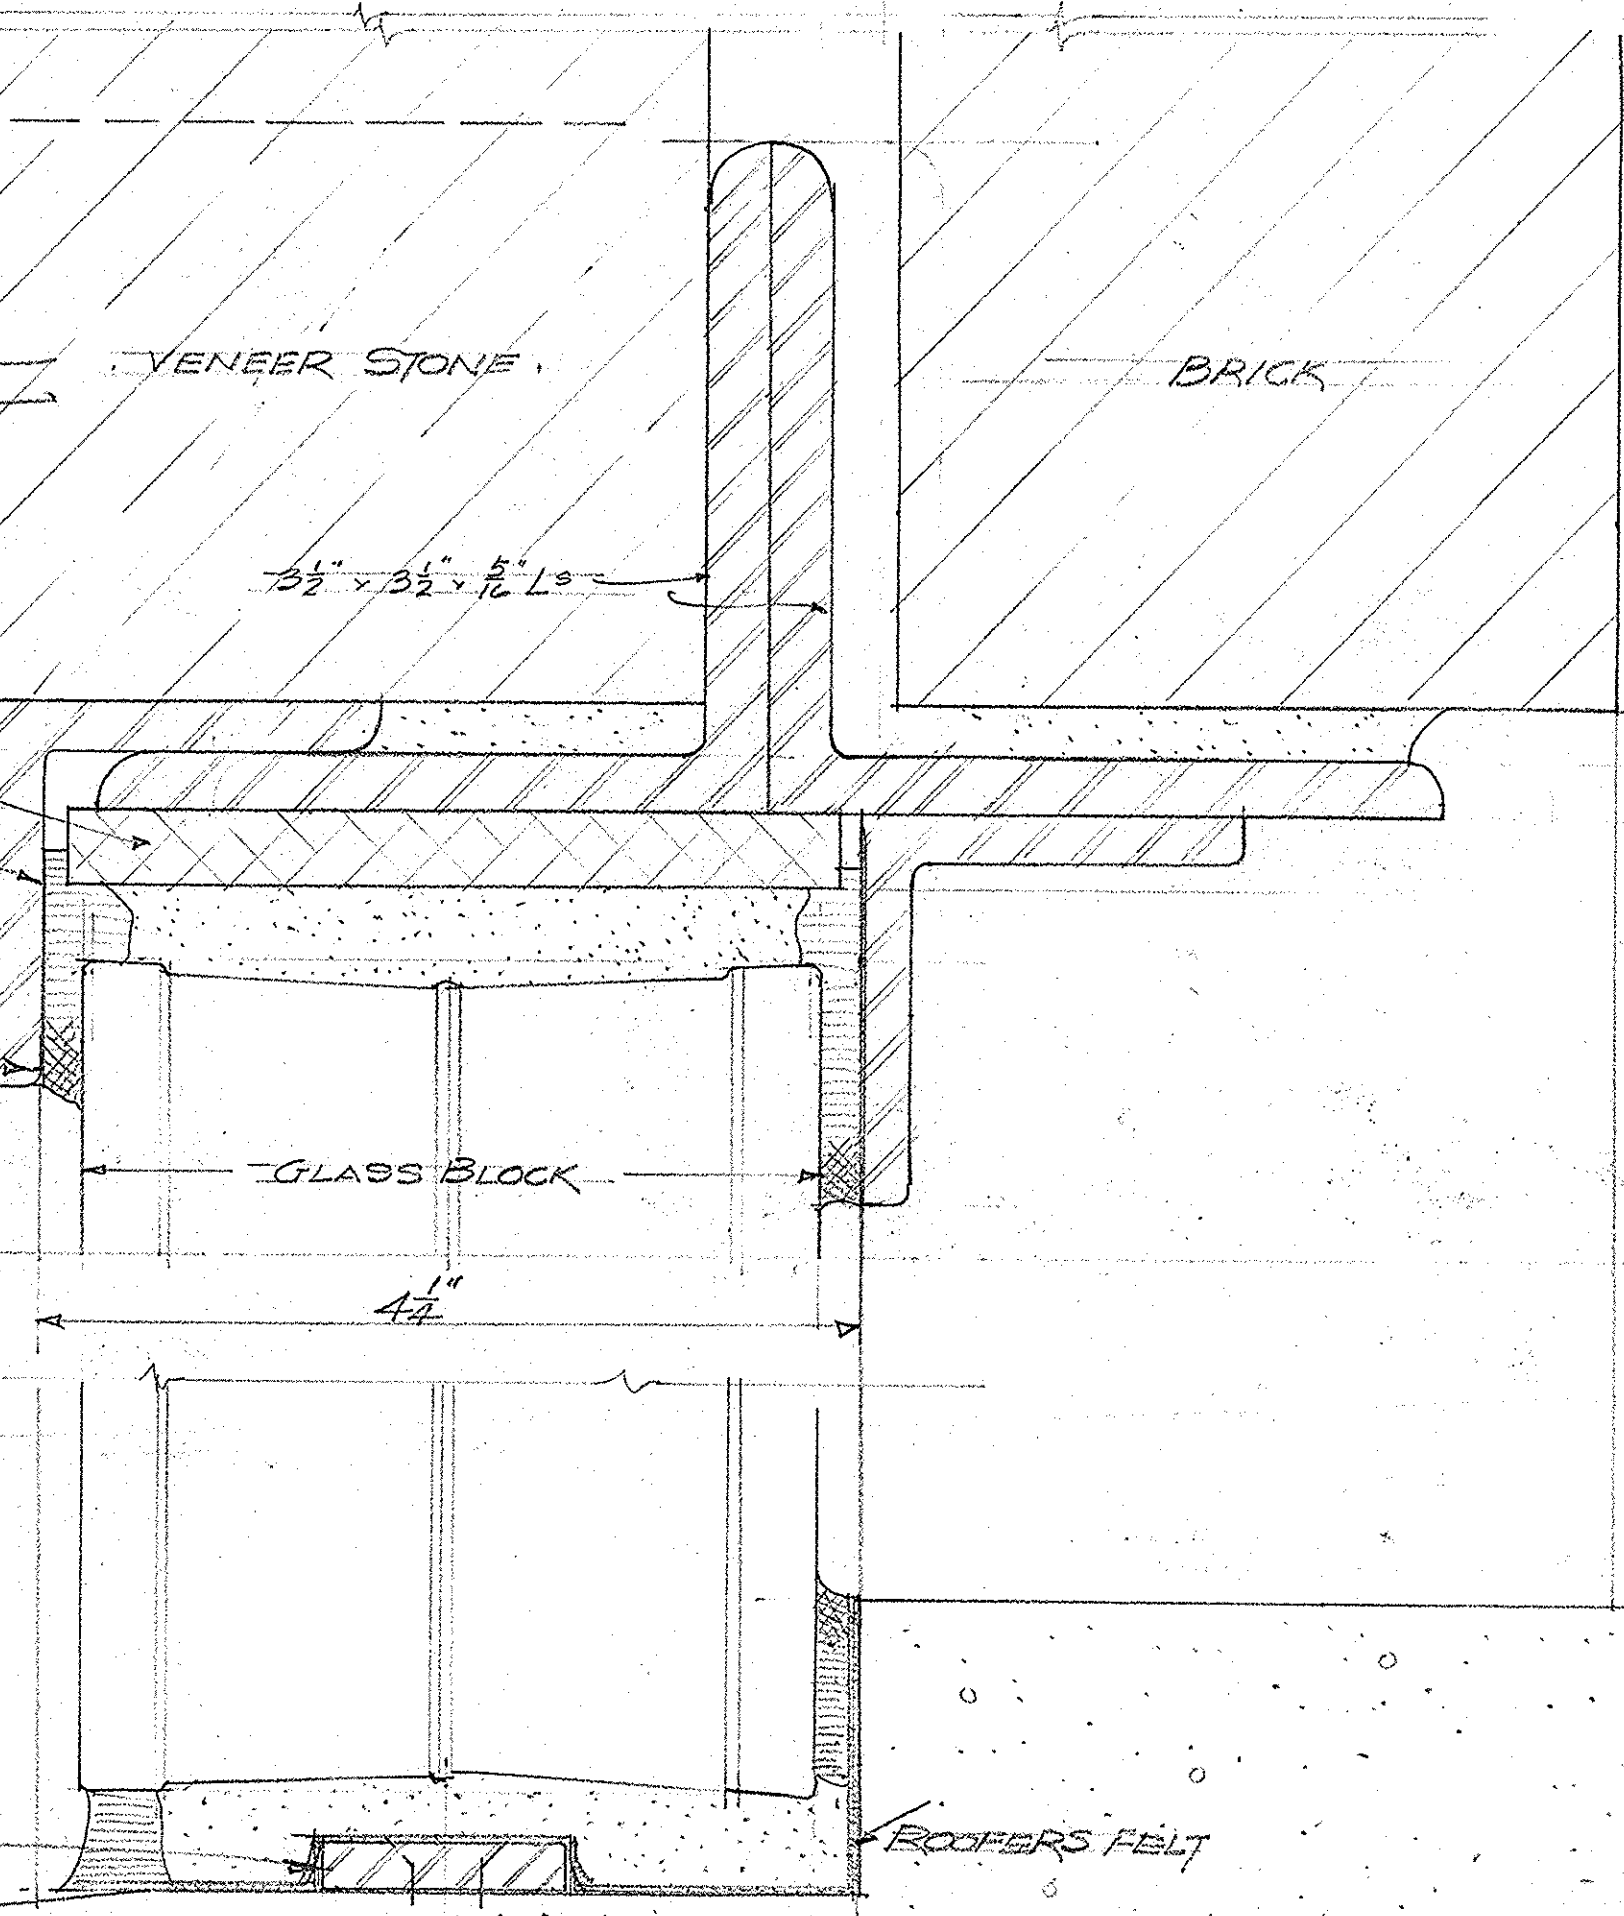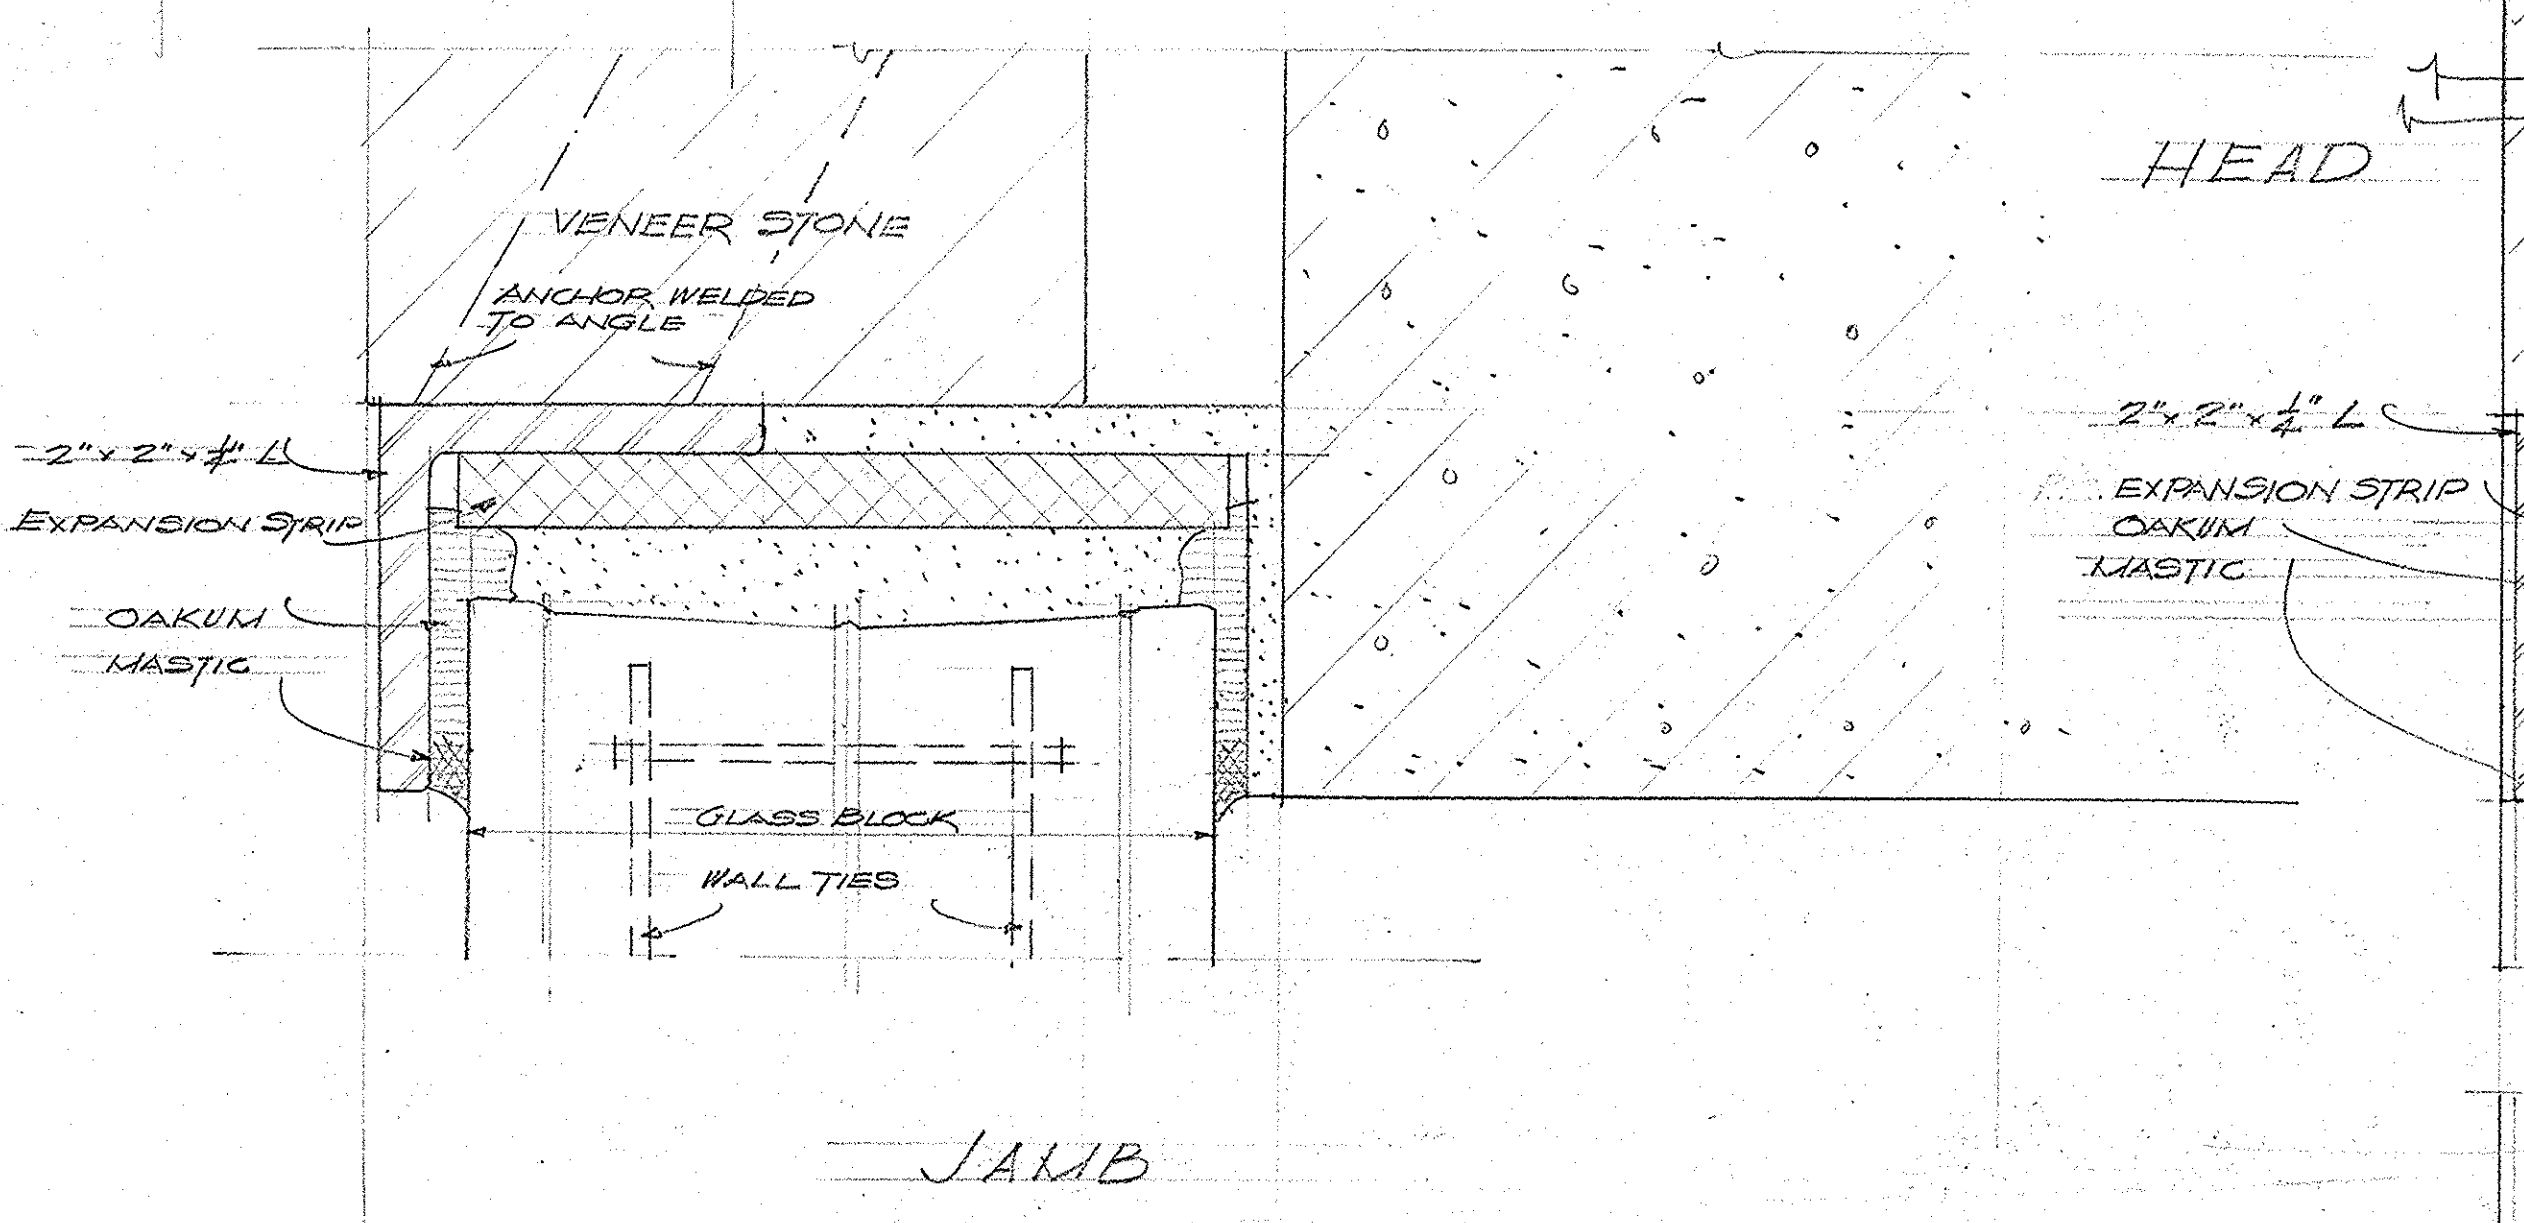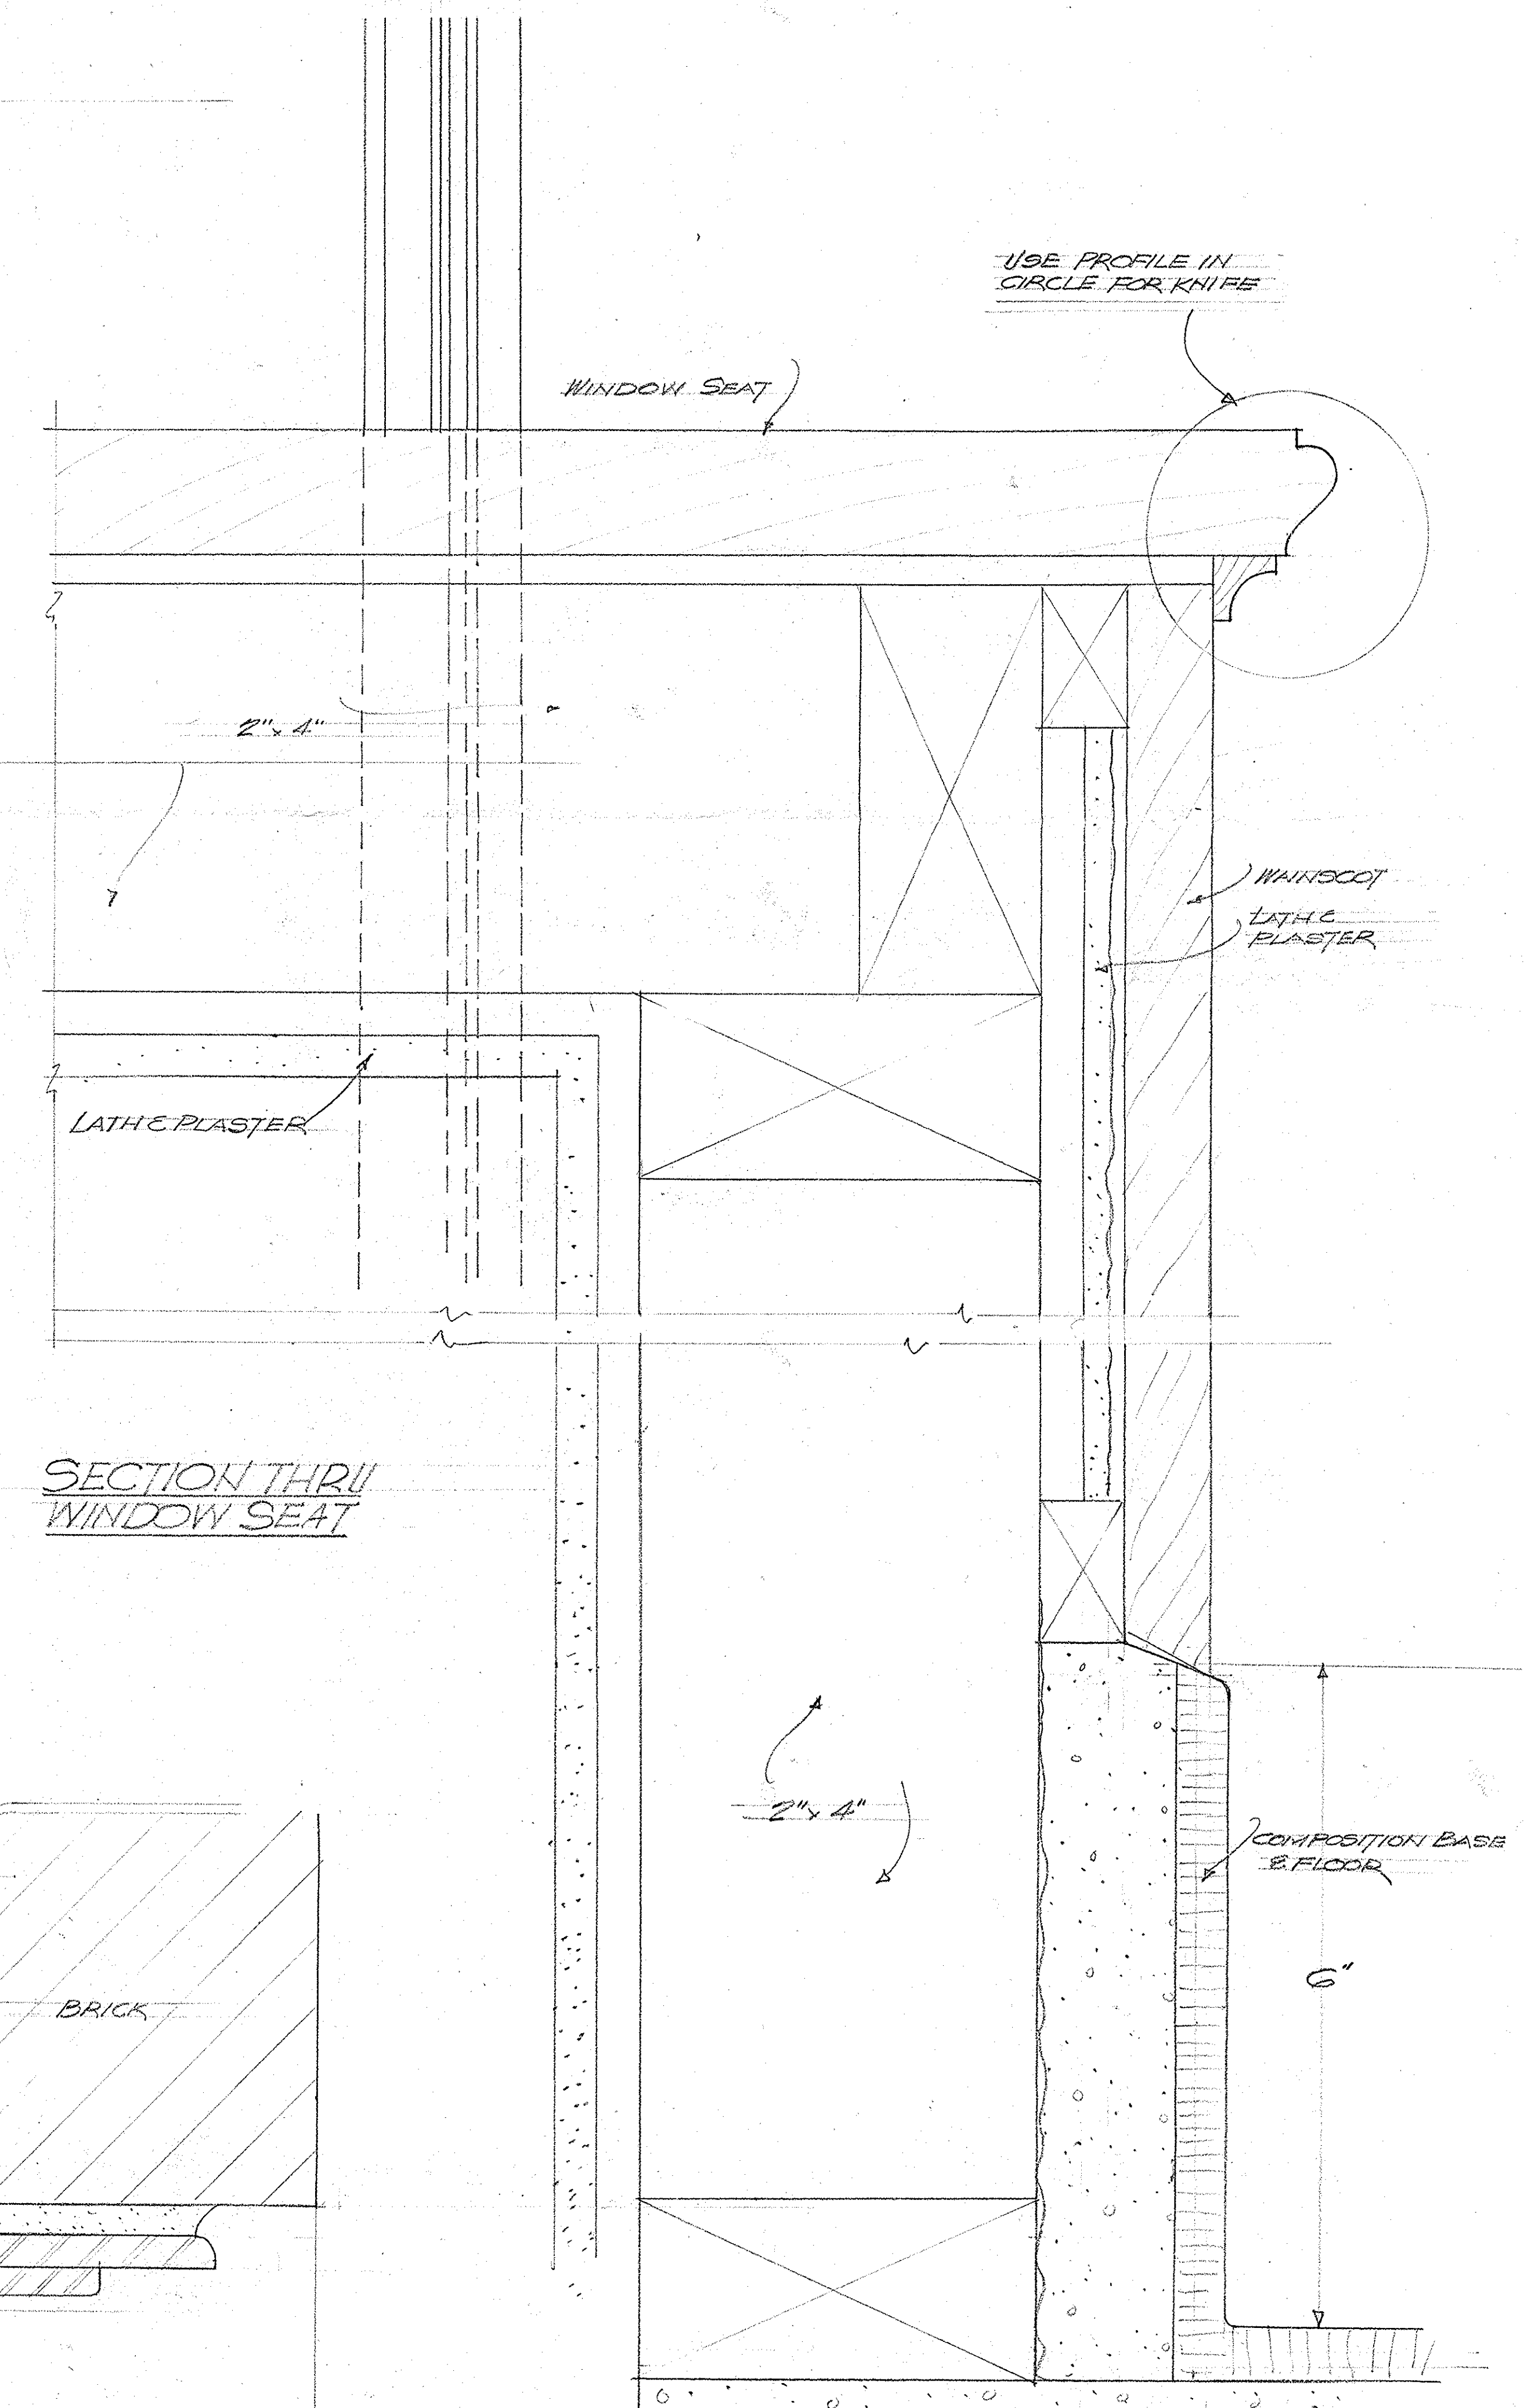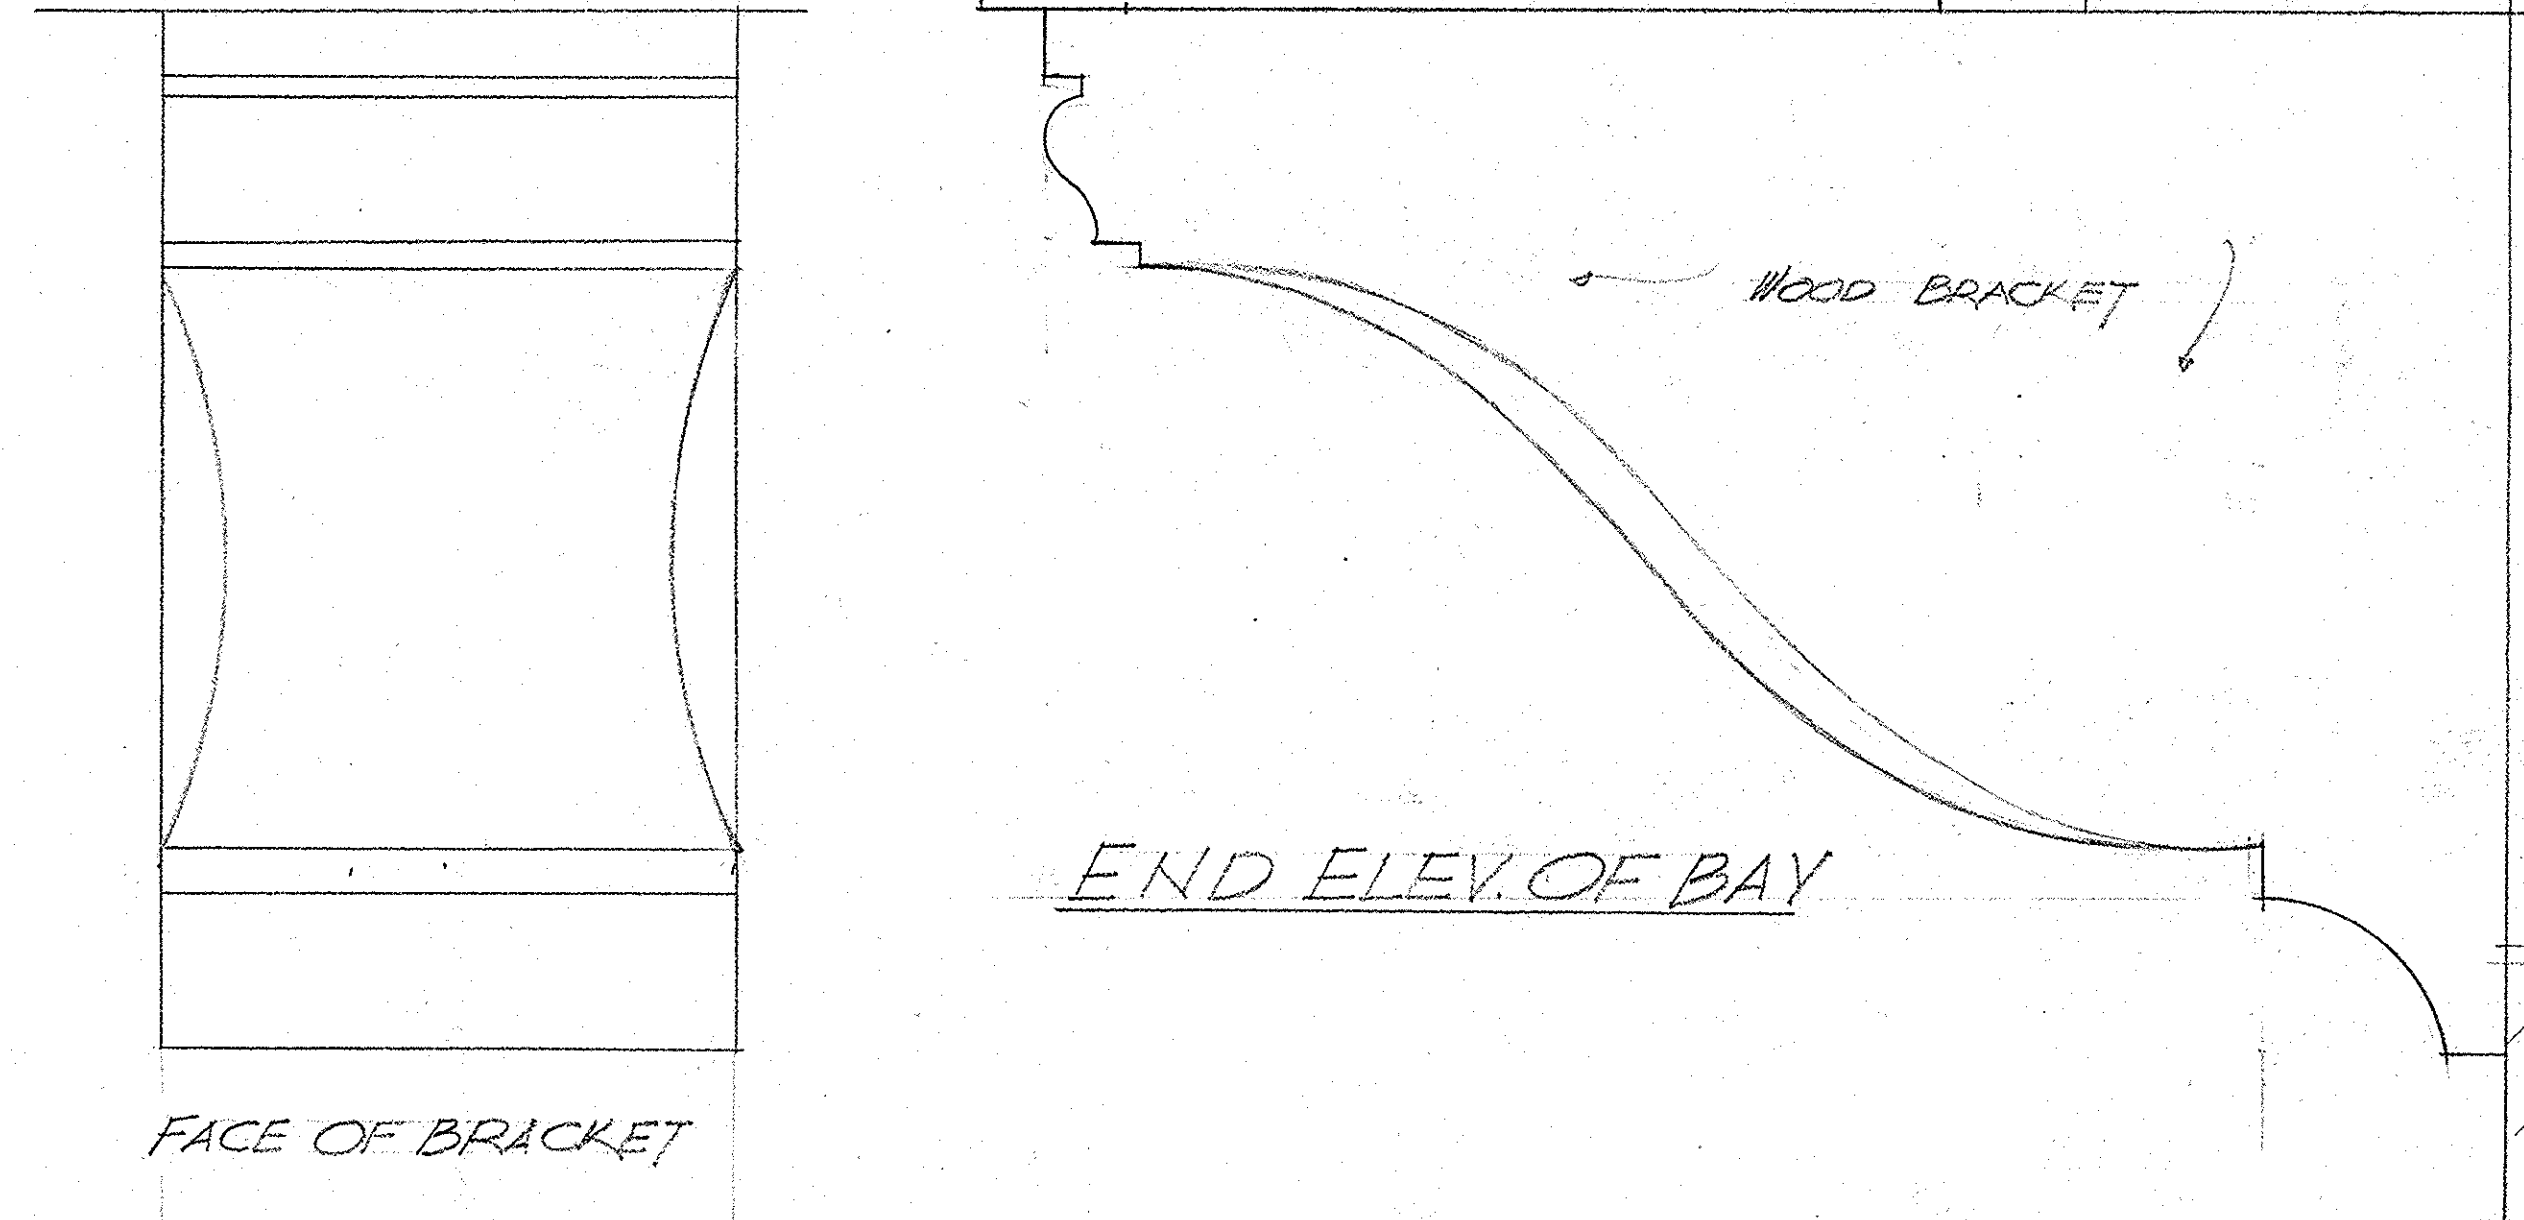

BAY & GLASS BLOCK DETAILS

WALKER SQUARE SHELTER HOUSE		PROJECT NO.
MILWAUKEE COUNTY REGIONAL PLANNING DEPARTMENT		
LANDSCAPE DESIGN SECTION	ENGINEERING DESIGN SECTION	
ARCHITECTURAL DEPARTMENT	SENIOR ASST ENGINEER	
ARCHITECT: [Signature]	APPROVED: [Signature]	
SUPERVISING ARCHITECT	SUPERVISING ENGINEER	
SHEET F55	DRAWN: [Signature]	CHECKED: [Signature]
DATE	APPROVED: [Signature]	
HIGHWAY COMMISSIONER & PLANNING ENGINEER		

24X B2

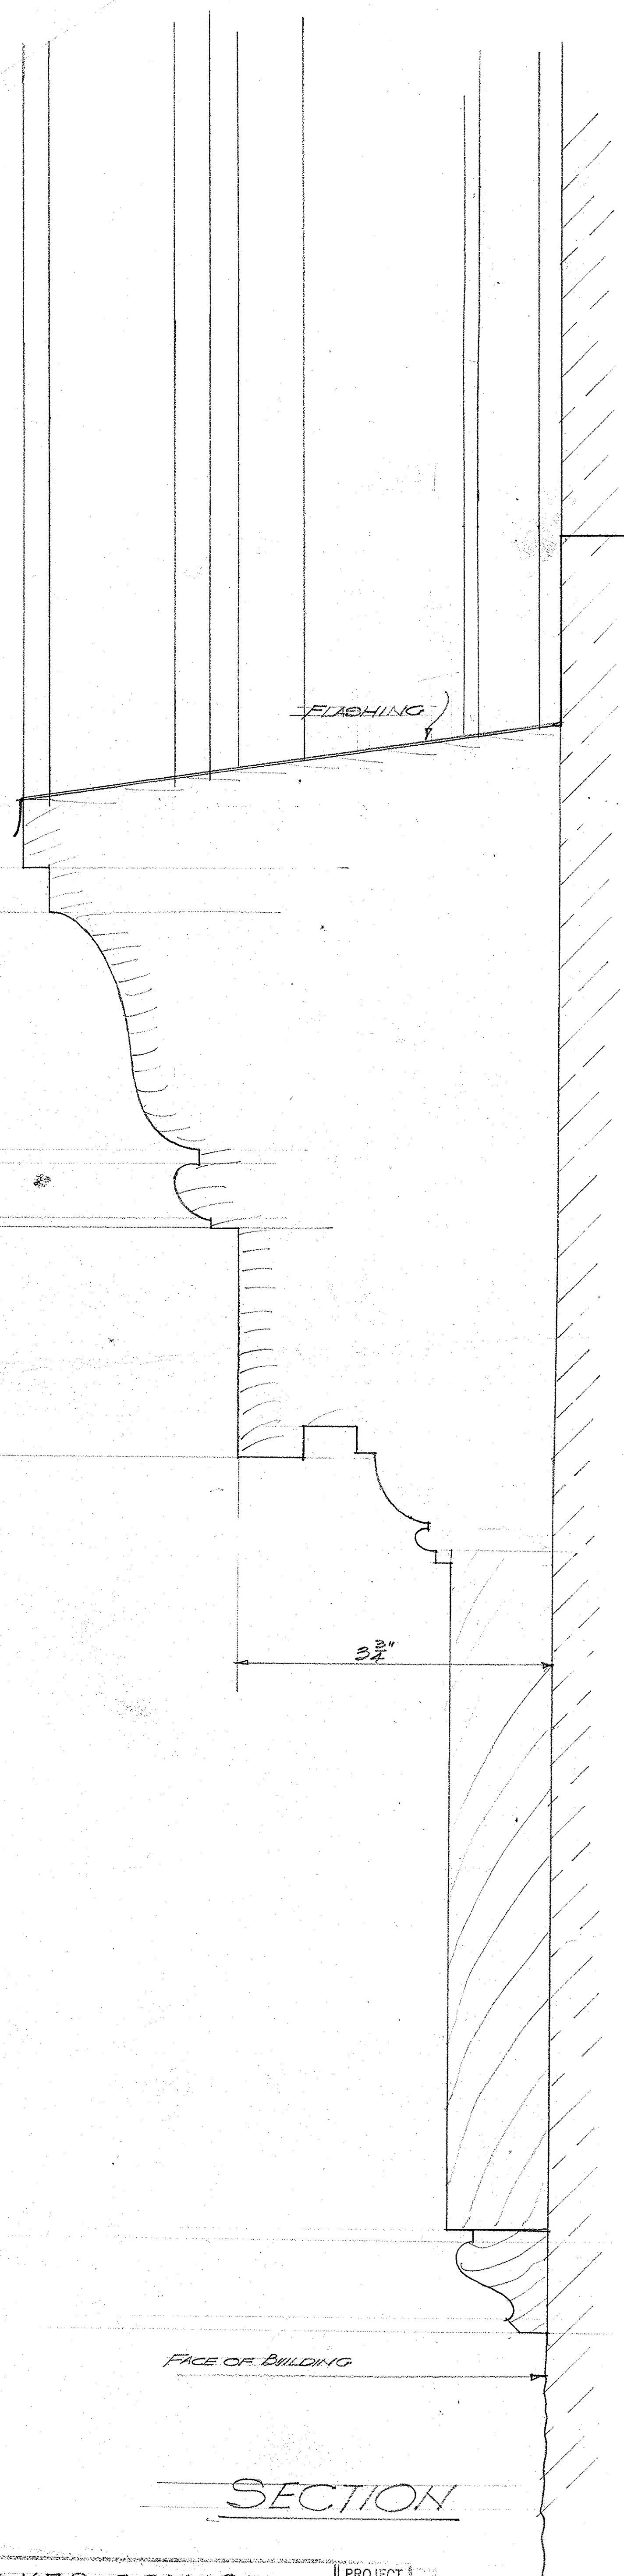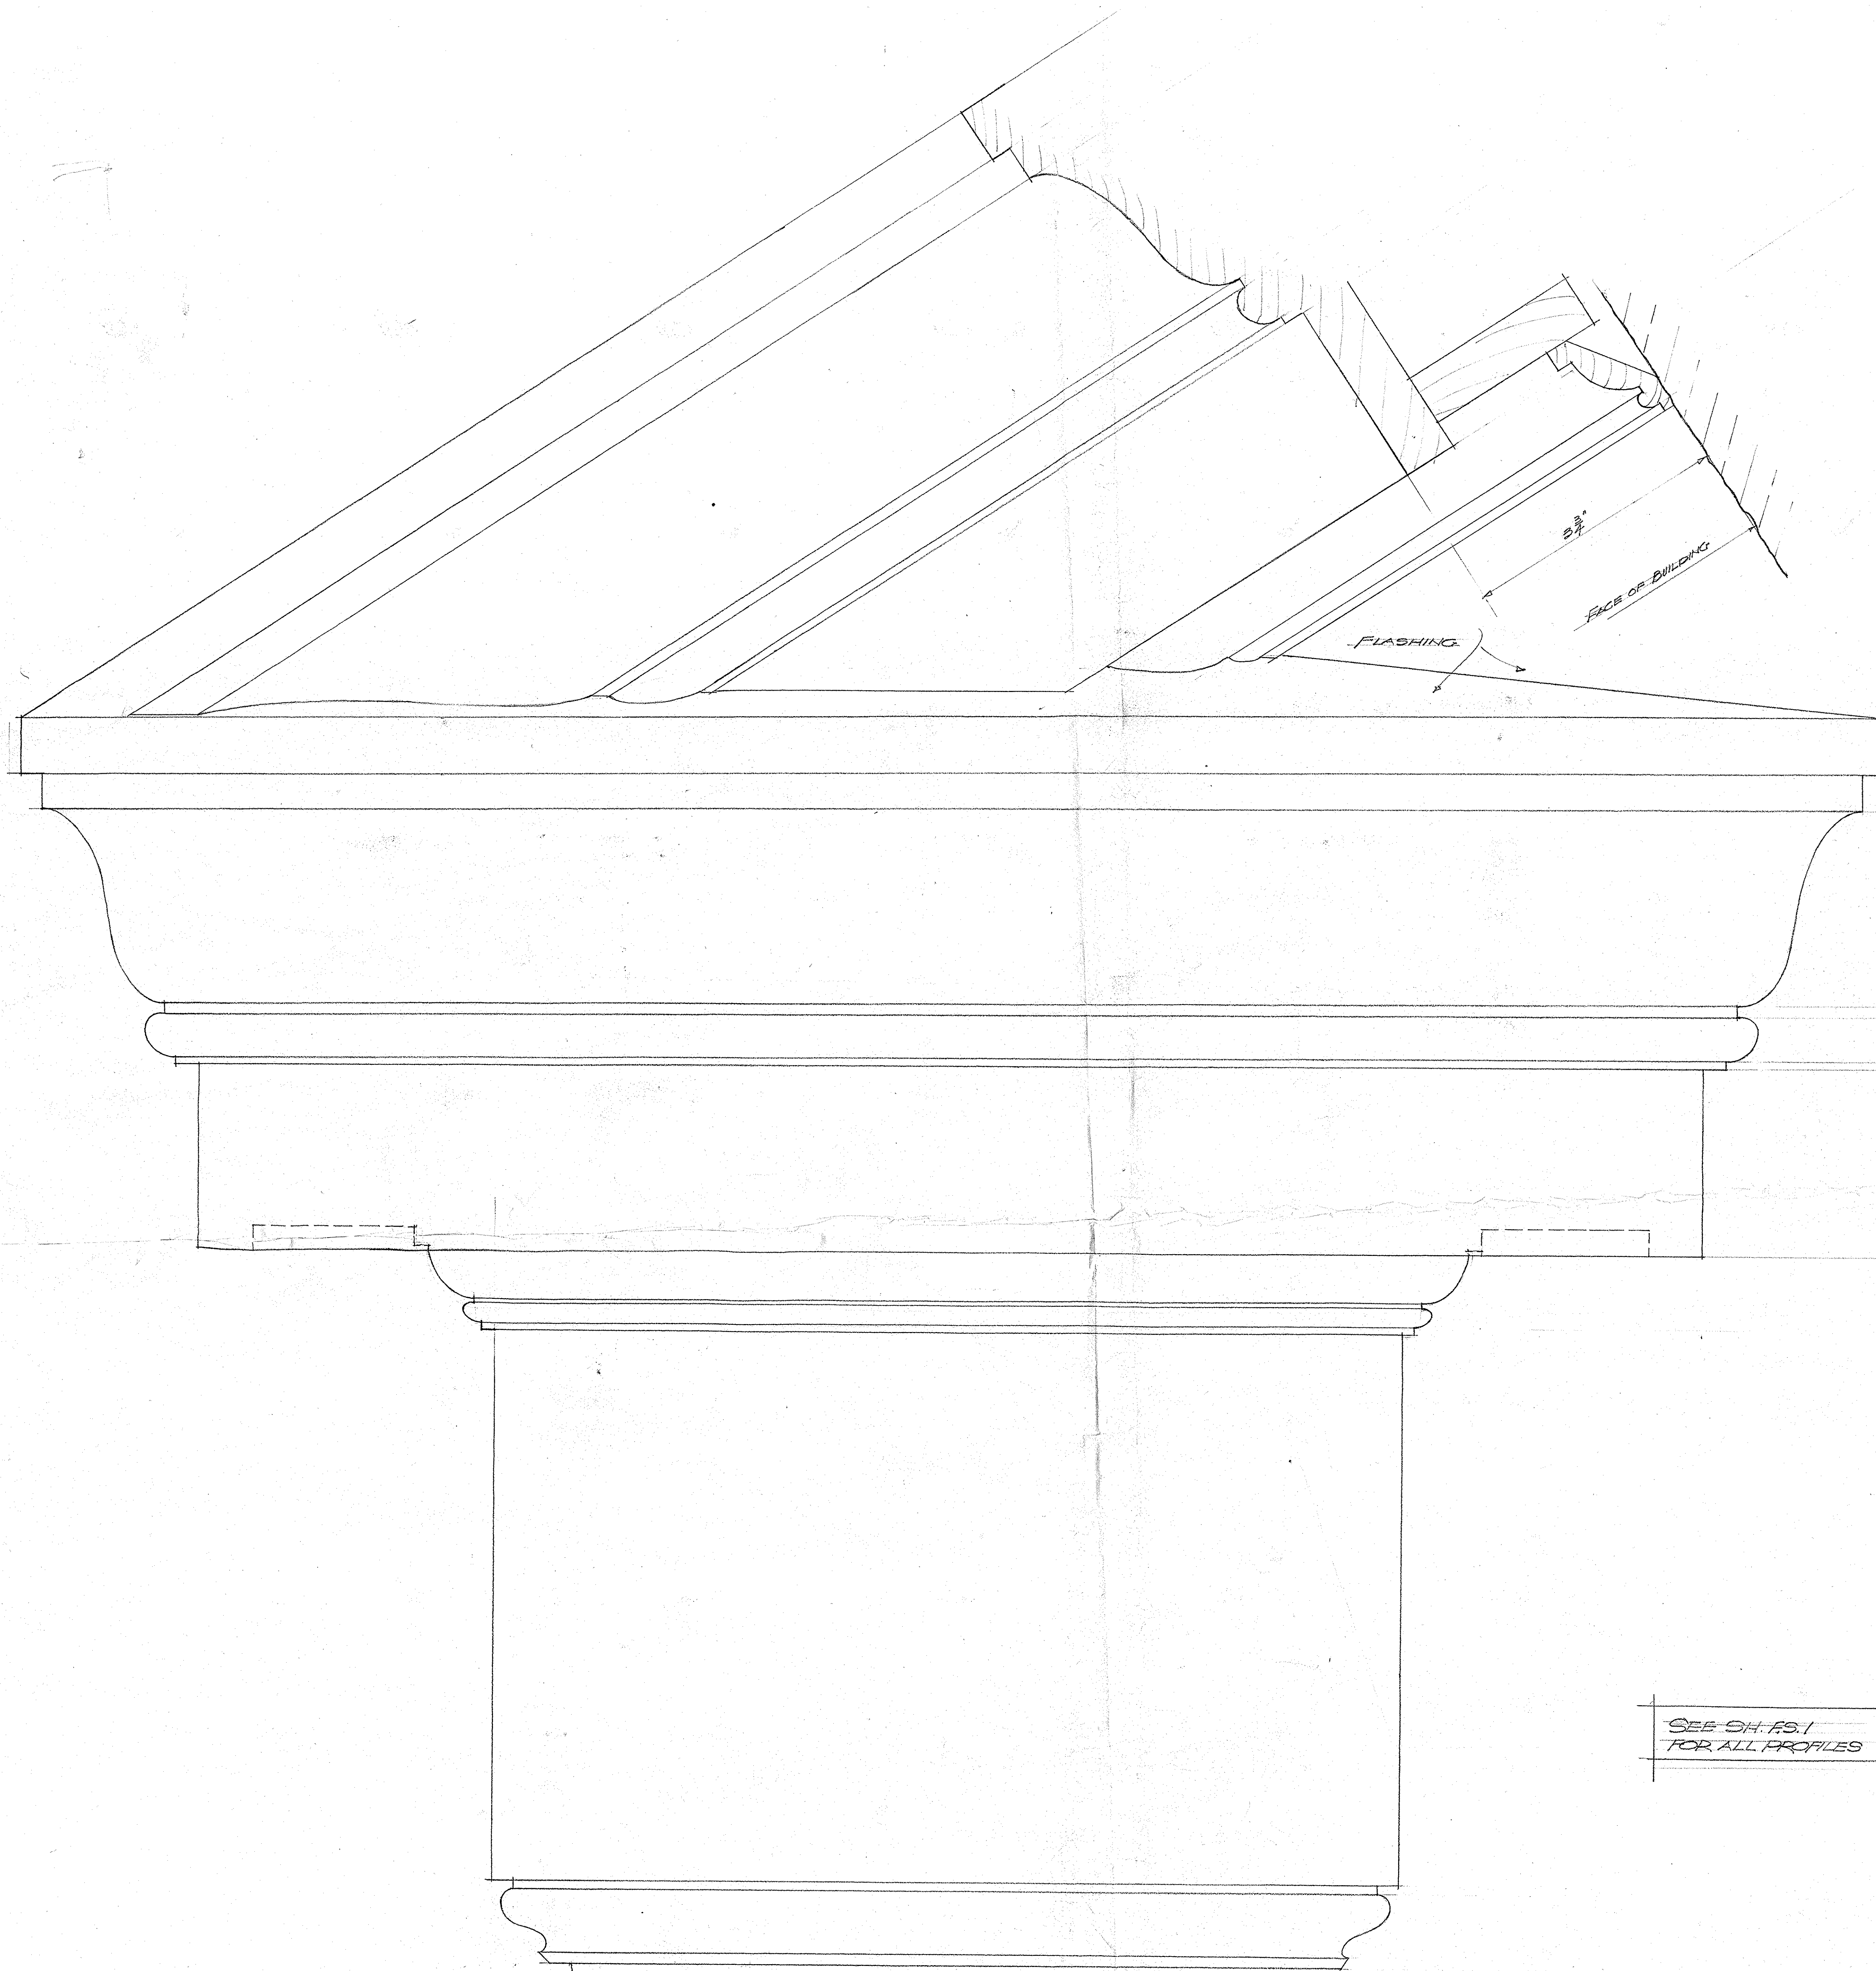


SEE SH-FS-1
FOR ALL PROFILES

ELEV. OF CORNICE RETURN

SECTION

WALKER SQUARE SHELTER HOUSE		PROJECT NO. 30
MILWAUKEE COUNTY REGIONAL PLANNING DEPARTMENT		
LANDSCAPE DESIGN SECTION	ENGINEERING DESIGN SECTION	
LANDSCAPE ARCHITECT	SENIOR ASST. ENGINEER	
ARCHITECTURAL DEPARTMENT	APPROVED _____	
ARCHITECT _____	SUPERVISING ENGINEER	
SHEET _____	APPROVED _____	
DATE _____	HIGHWAY COMMISSIONER & PLANNING ENGINEER	
TRACED _____	DATE _____	


30X

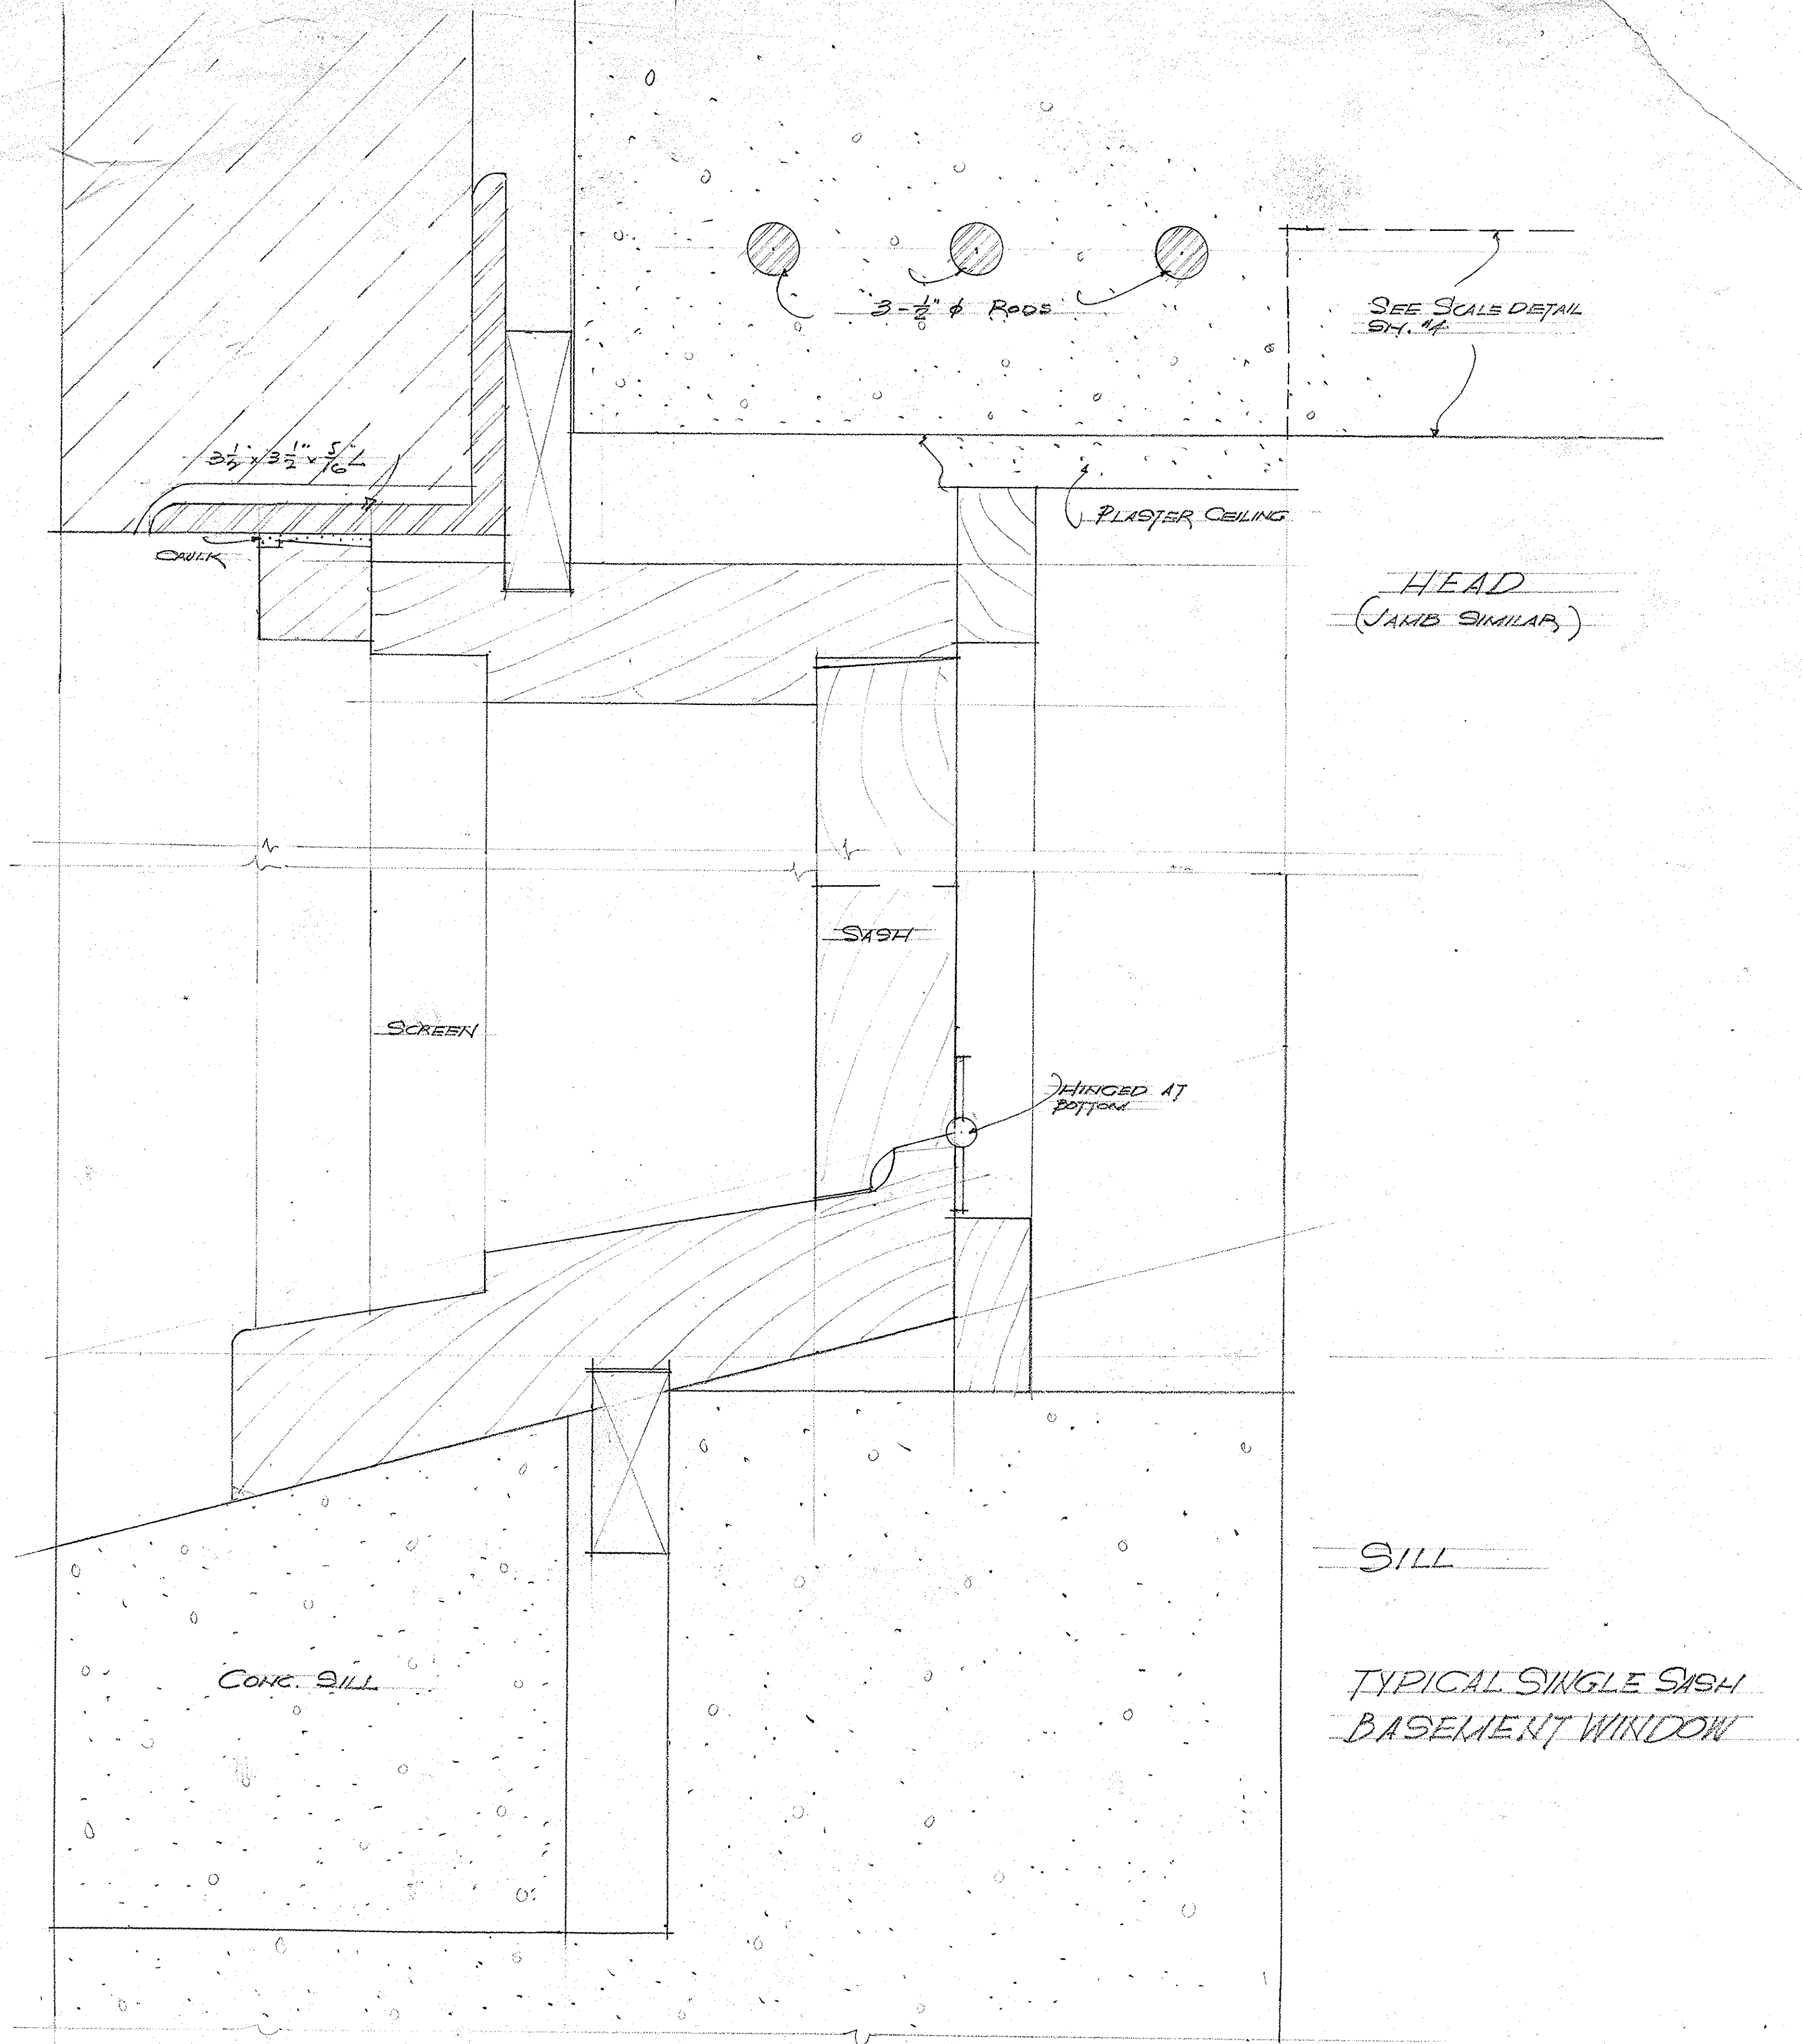

HEAD
(JAMB SIMILAR)

SILL

TYPICAL SINGLE SASH
BASEMENT WINDOW

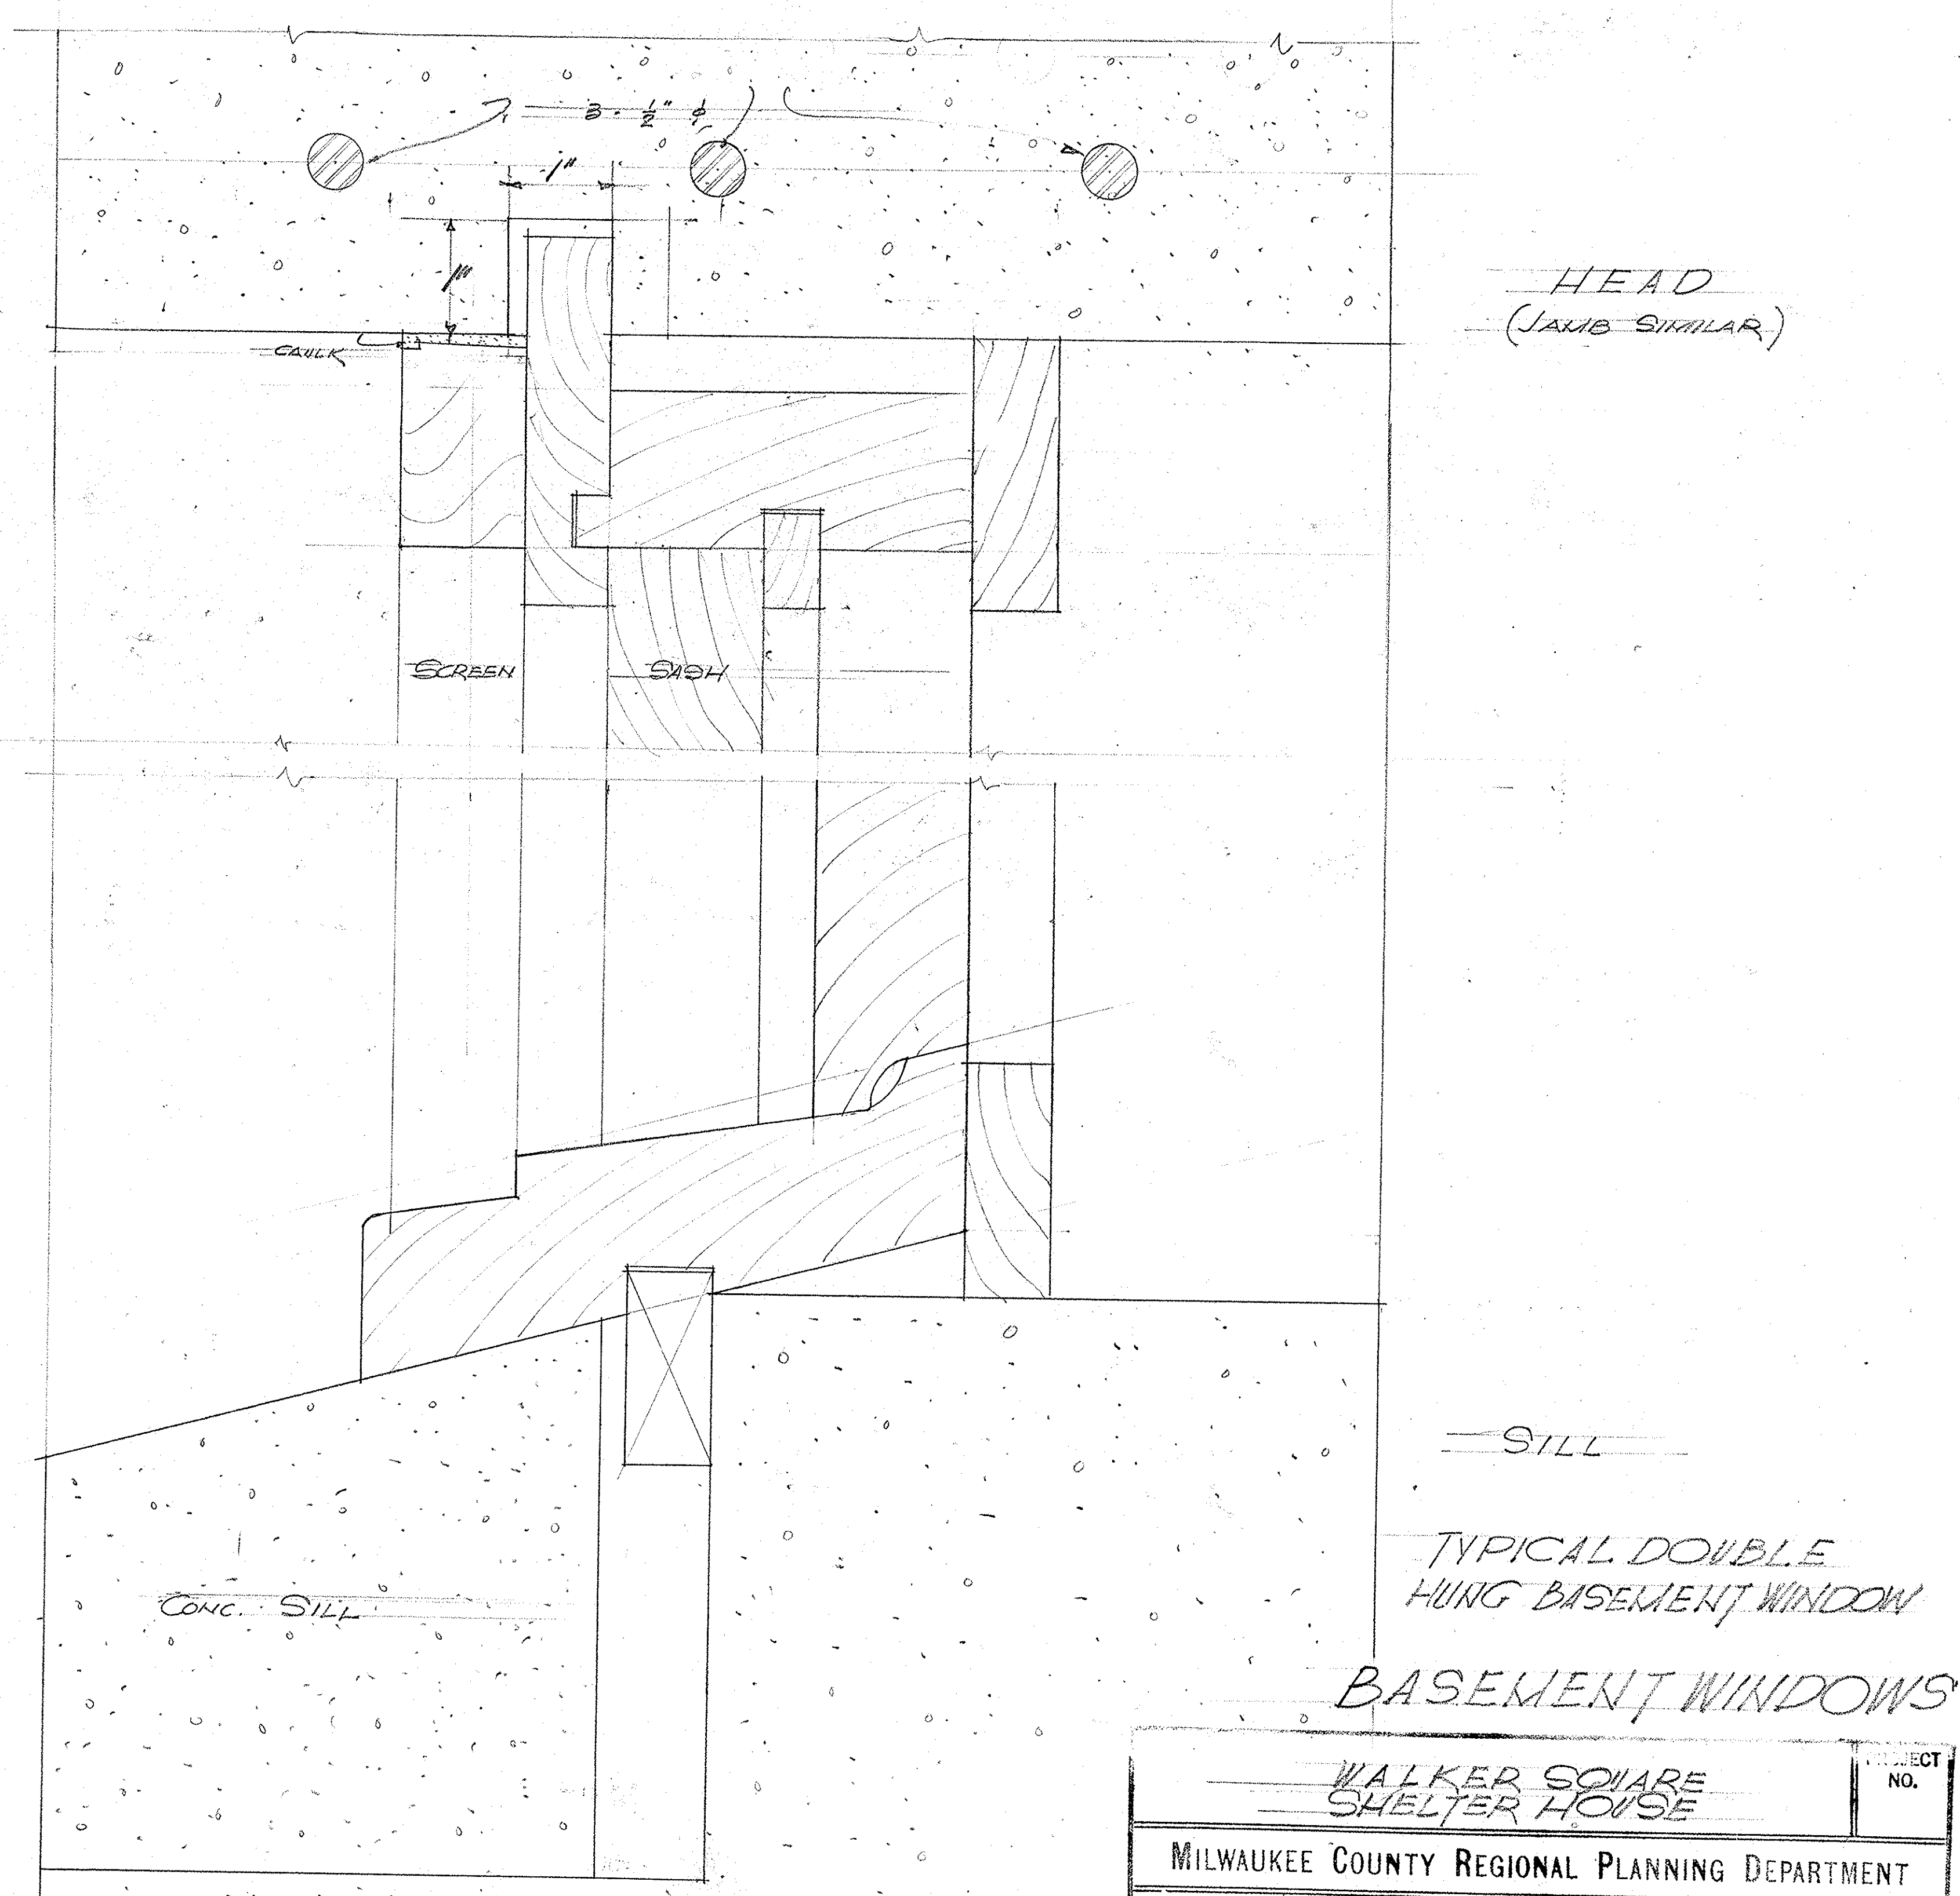






HEAD
(JAMB SIMILAR)

SILL

TYPICAL DOUBLE
HUNG BASEMENT WINDOW

BASEMENT WINDOWS


WALKER SQUARE SHELTER HOUSE		PROJECT NO.
MILWAUKEE COUNTY REGIONAL PLANNING DEPARTMENT		
LANDSCAPE DESIGN SECTION	ENGINEERING DESIGN SECTION	
LANDSCAPE ARCHITECT	SENIOR ASS'T ENGINEER	
ARCHITECTURAL DEPARTMENT		
ARCHITECT	APPROVED	
SUPERVISING ARCHITECT	SUPERVISING ENGINEER	
SHEET 7	DRAWN	CHECKED
TRACED	DATE	APPROVED
		HIGHWAY COMMISSIONER & PLANNING ENGINEER

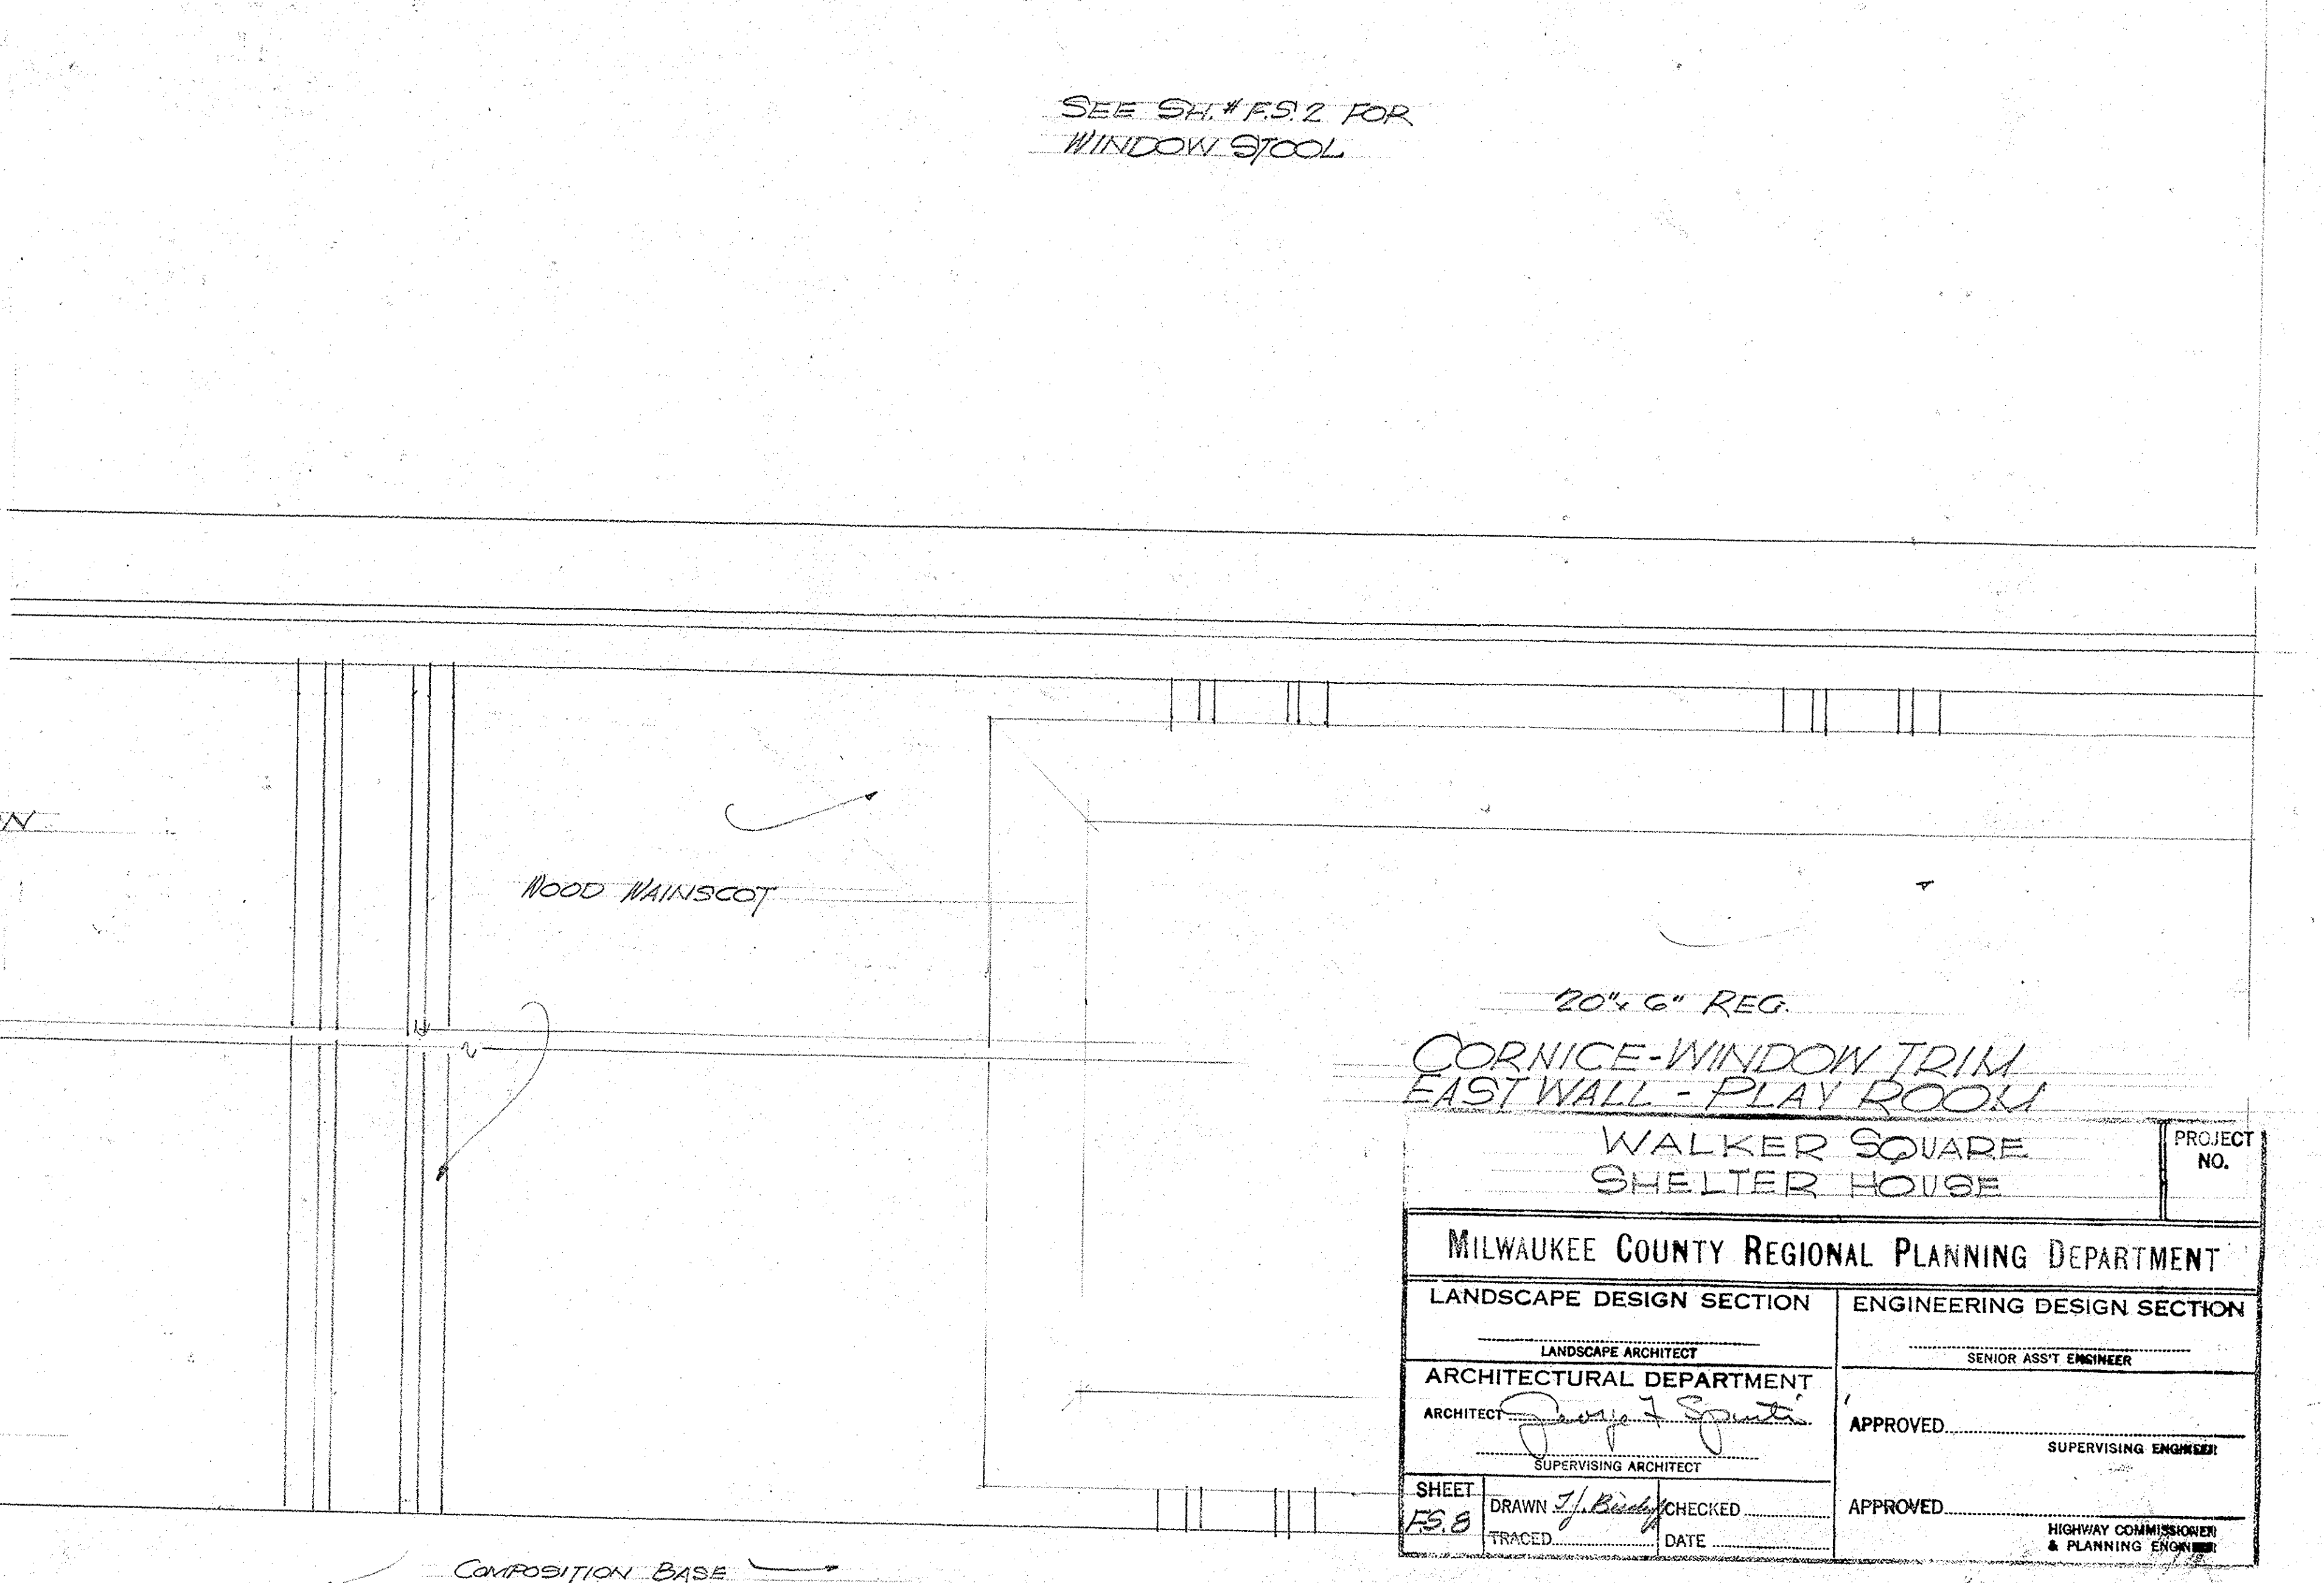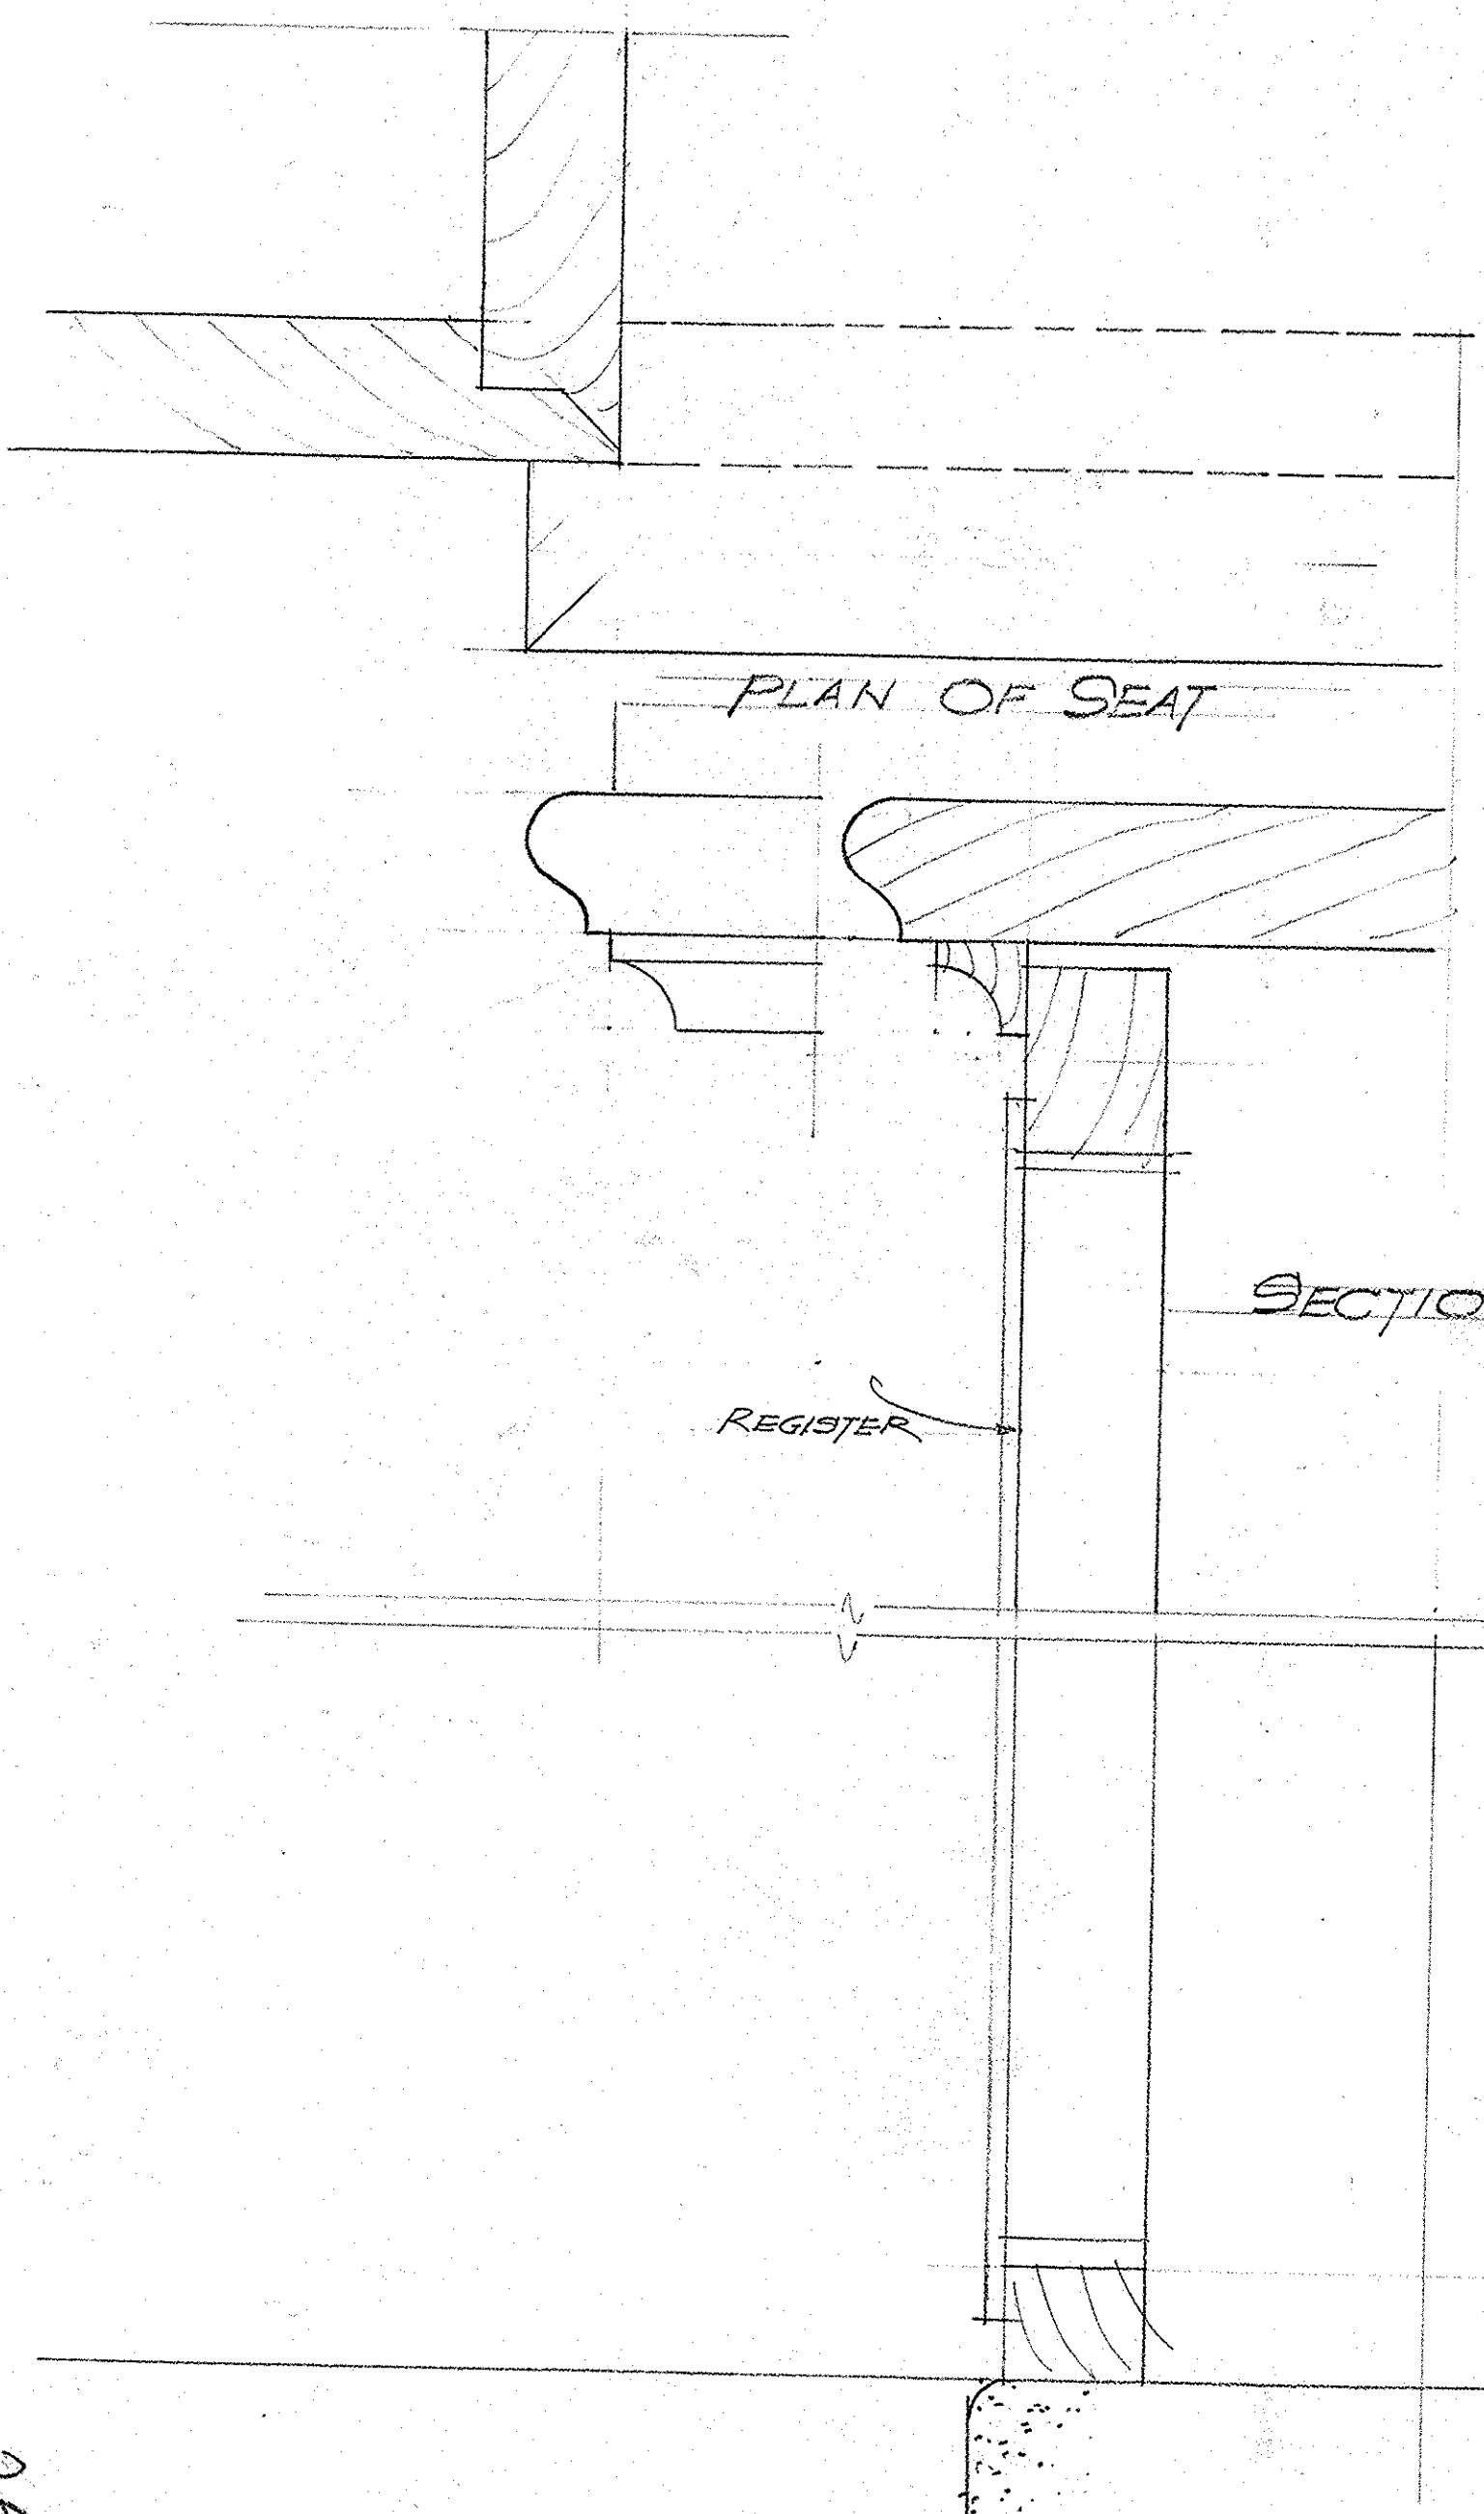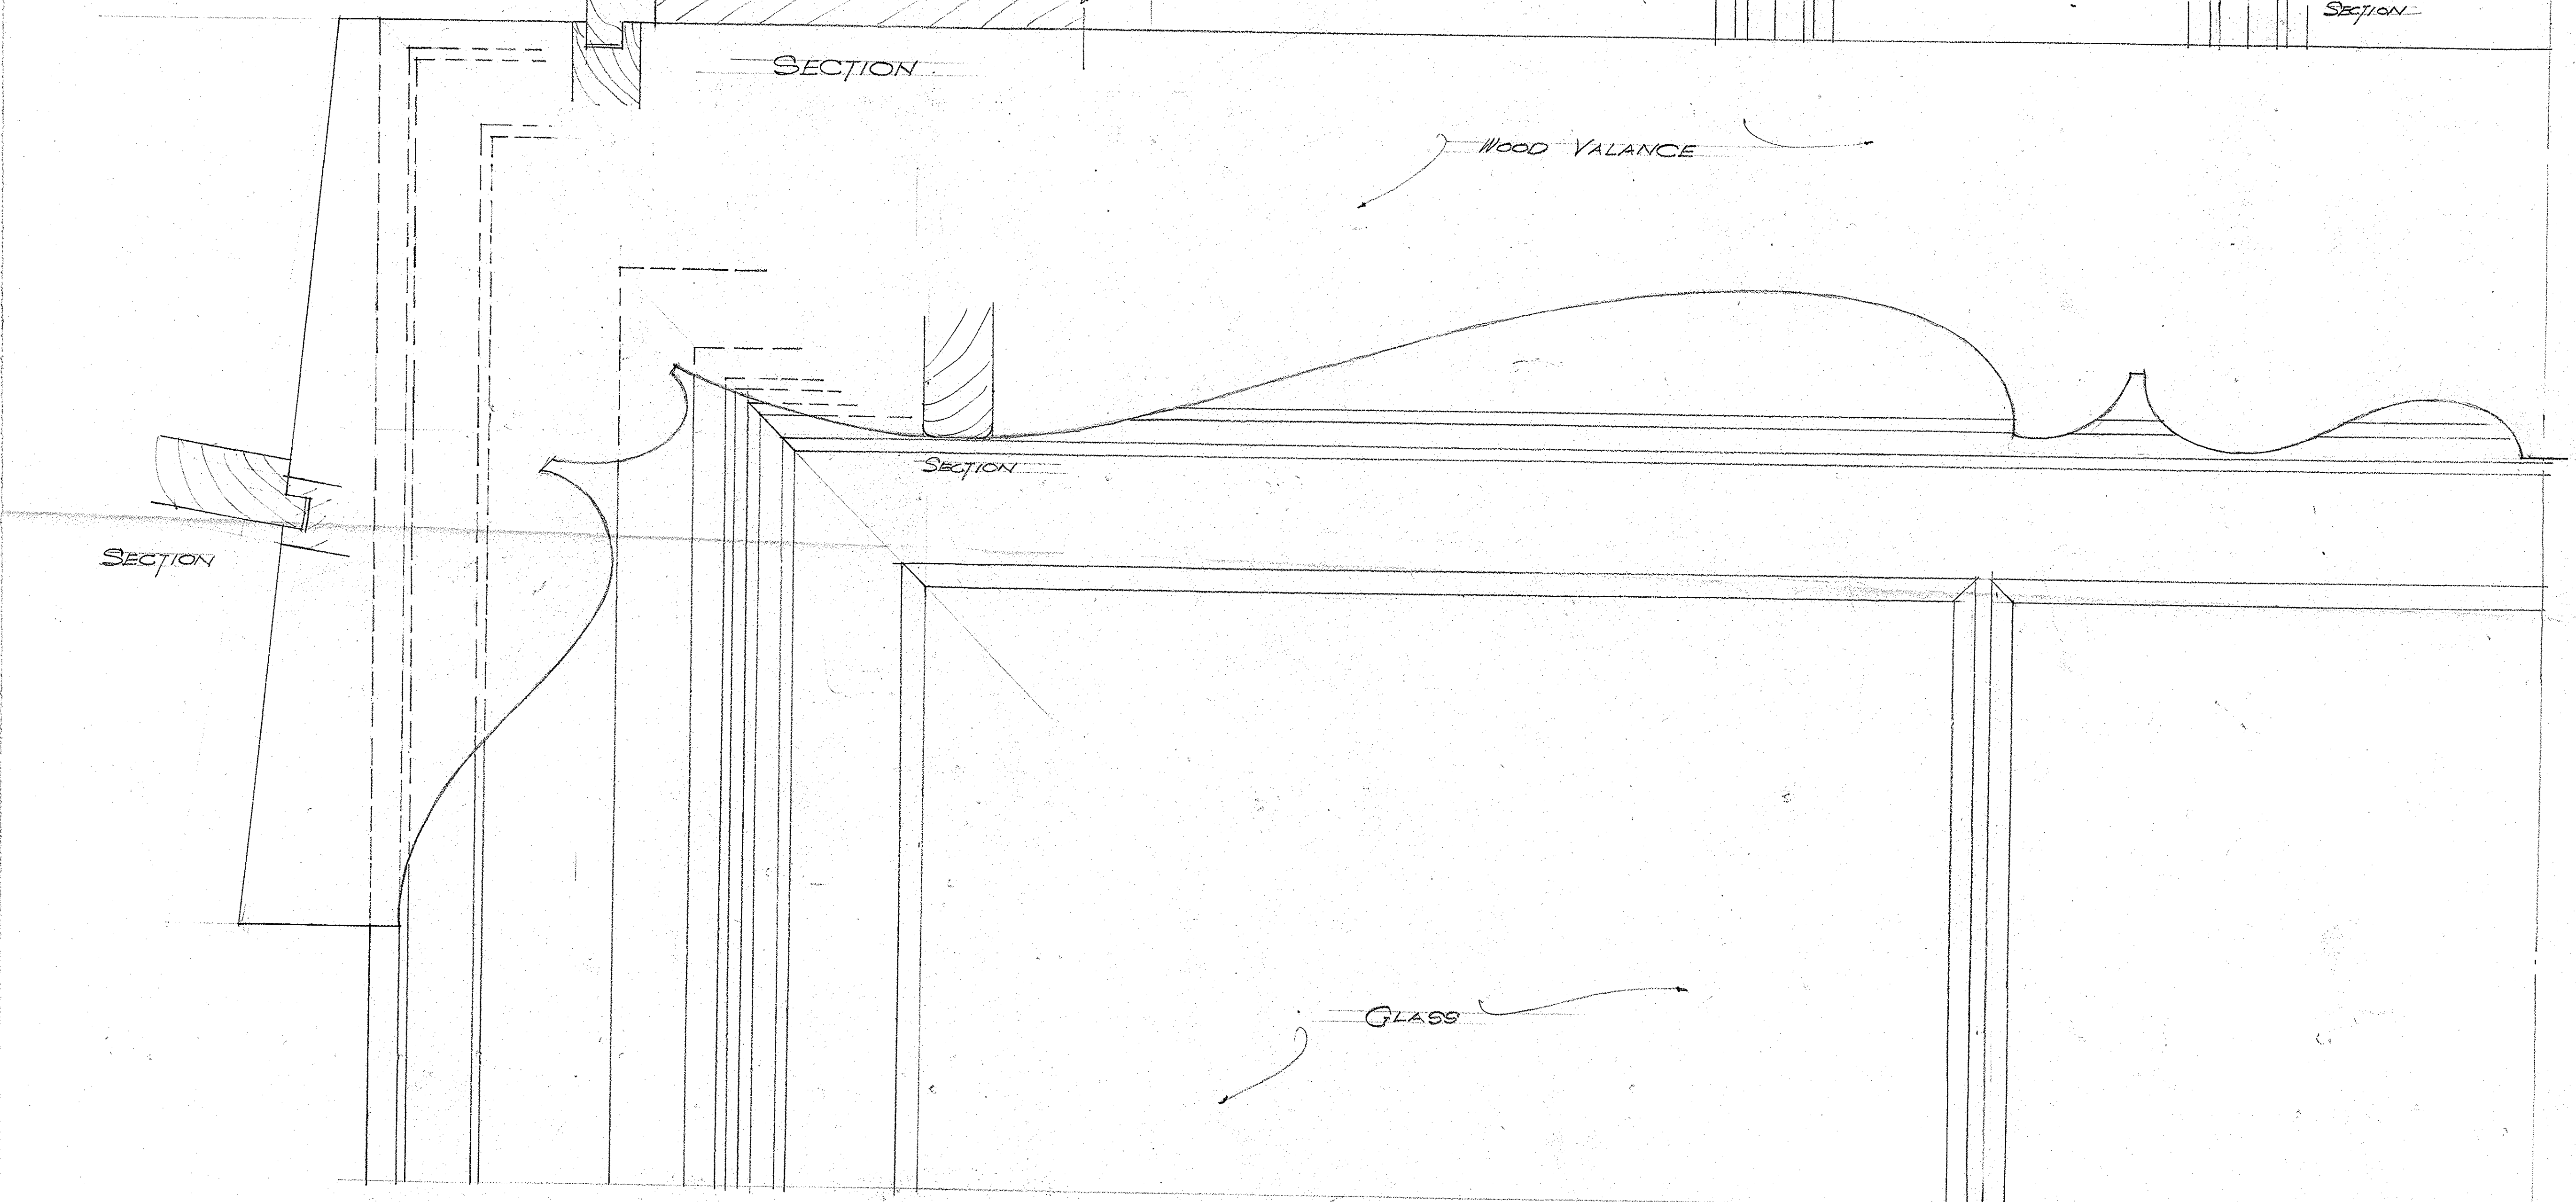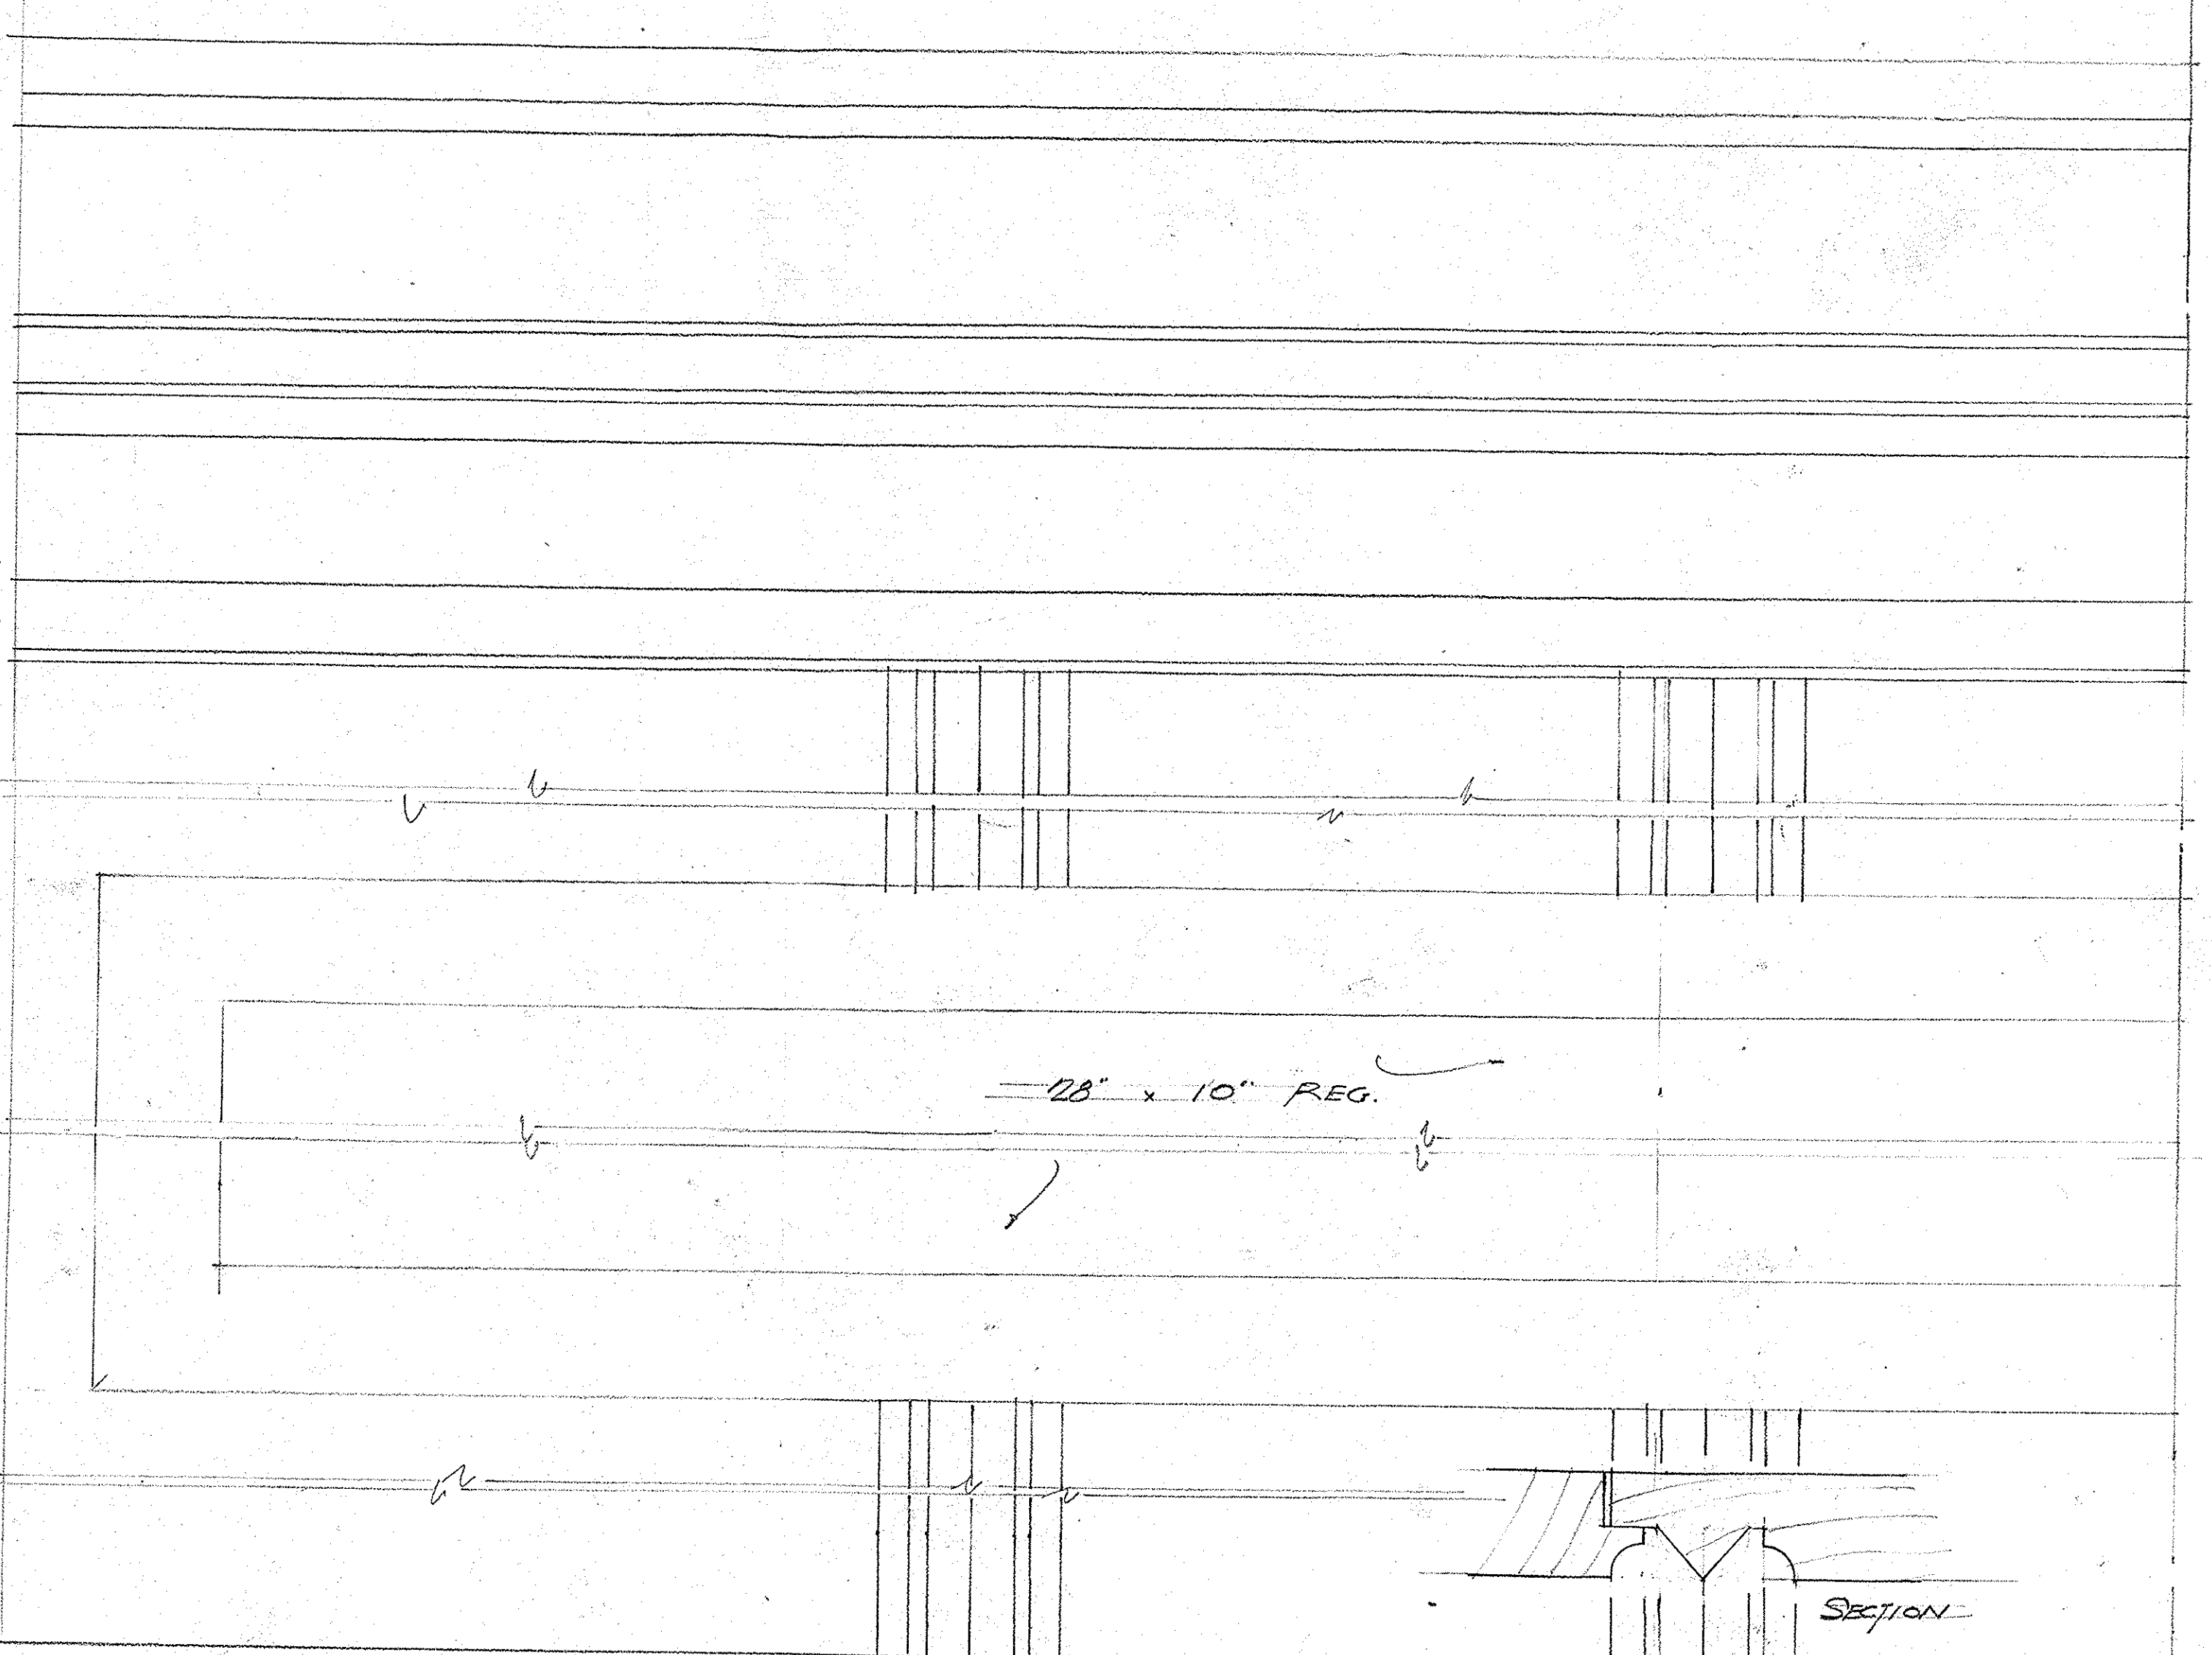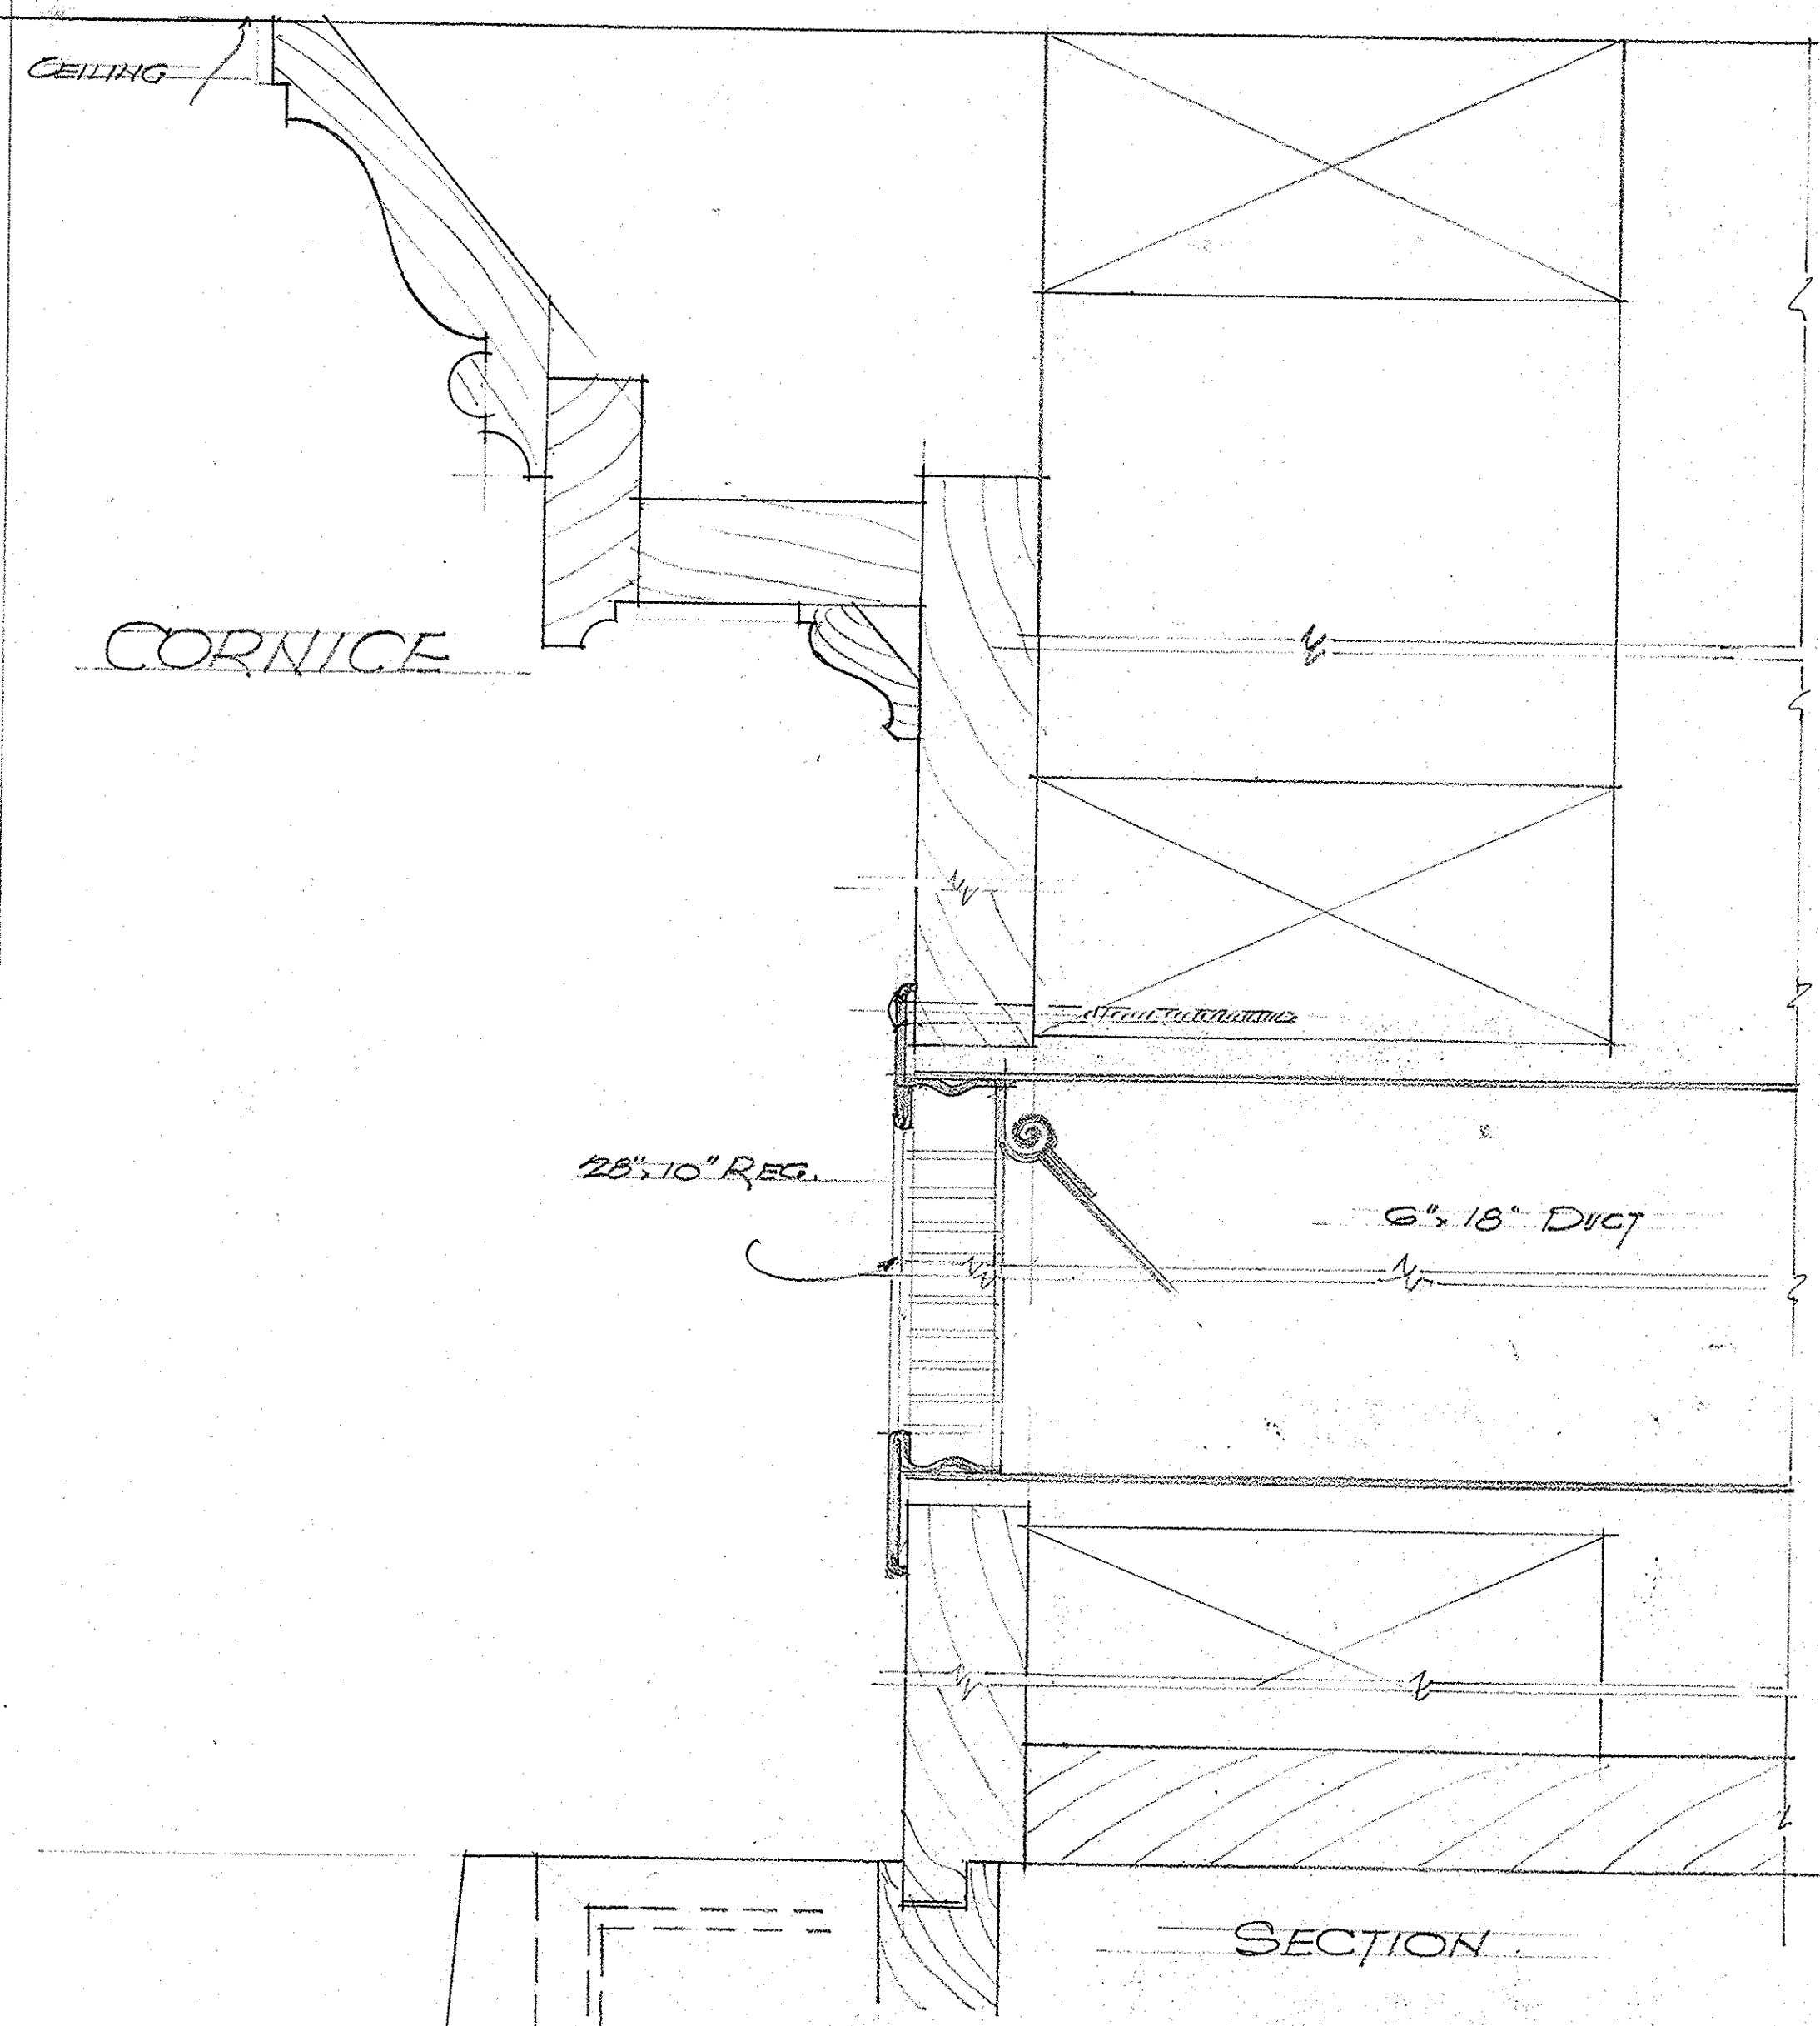


20" x 6" REG.
 CORNICE-WINDOW TRIM
 EAST WALL - PLAY ROOM
 WALKER SQUARE
 SHELTER HOUSE

MILWAUKEE COUNTY REGIONAL PLANNING DEPARTMENT	
LANDSCAPE DESIGN SECTION	ENGINEERING DESIGN SECTION
LANDSCAPE ARCHITECT	SENIOR ASST. ENGINEER
ARCHITECTURAL DEPARTMENT	APPROVED _____
ARCHITECT <i>[Signature]</i>	SUPERVISING ENGINEER
SUPERVISING ARCHITECT	APPROVED _____
SHEET 13.8	HIGHWAY COMMISSIONER & PLANNING ENGINEER
DRAWN <i>[Signature]</i>	CHECKED _____
TRACED _____	DATE _____


24X

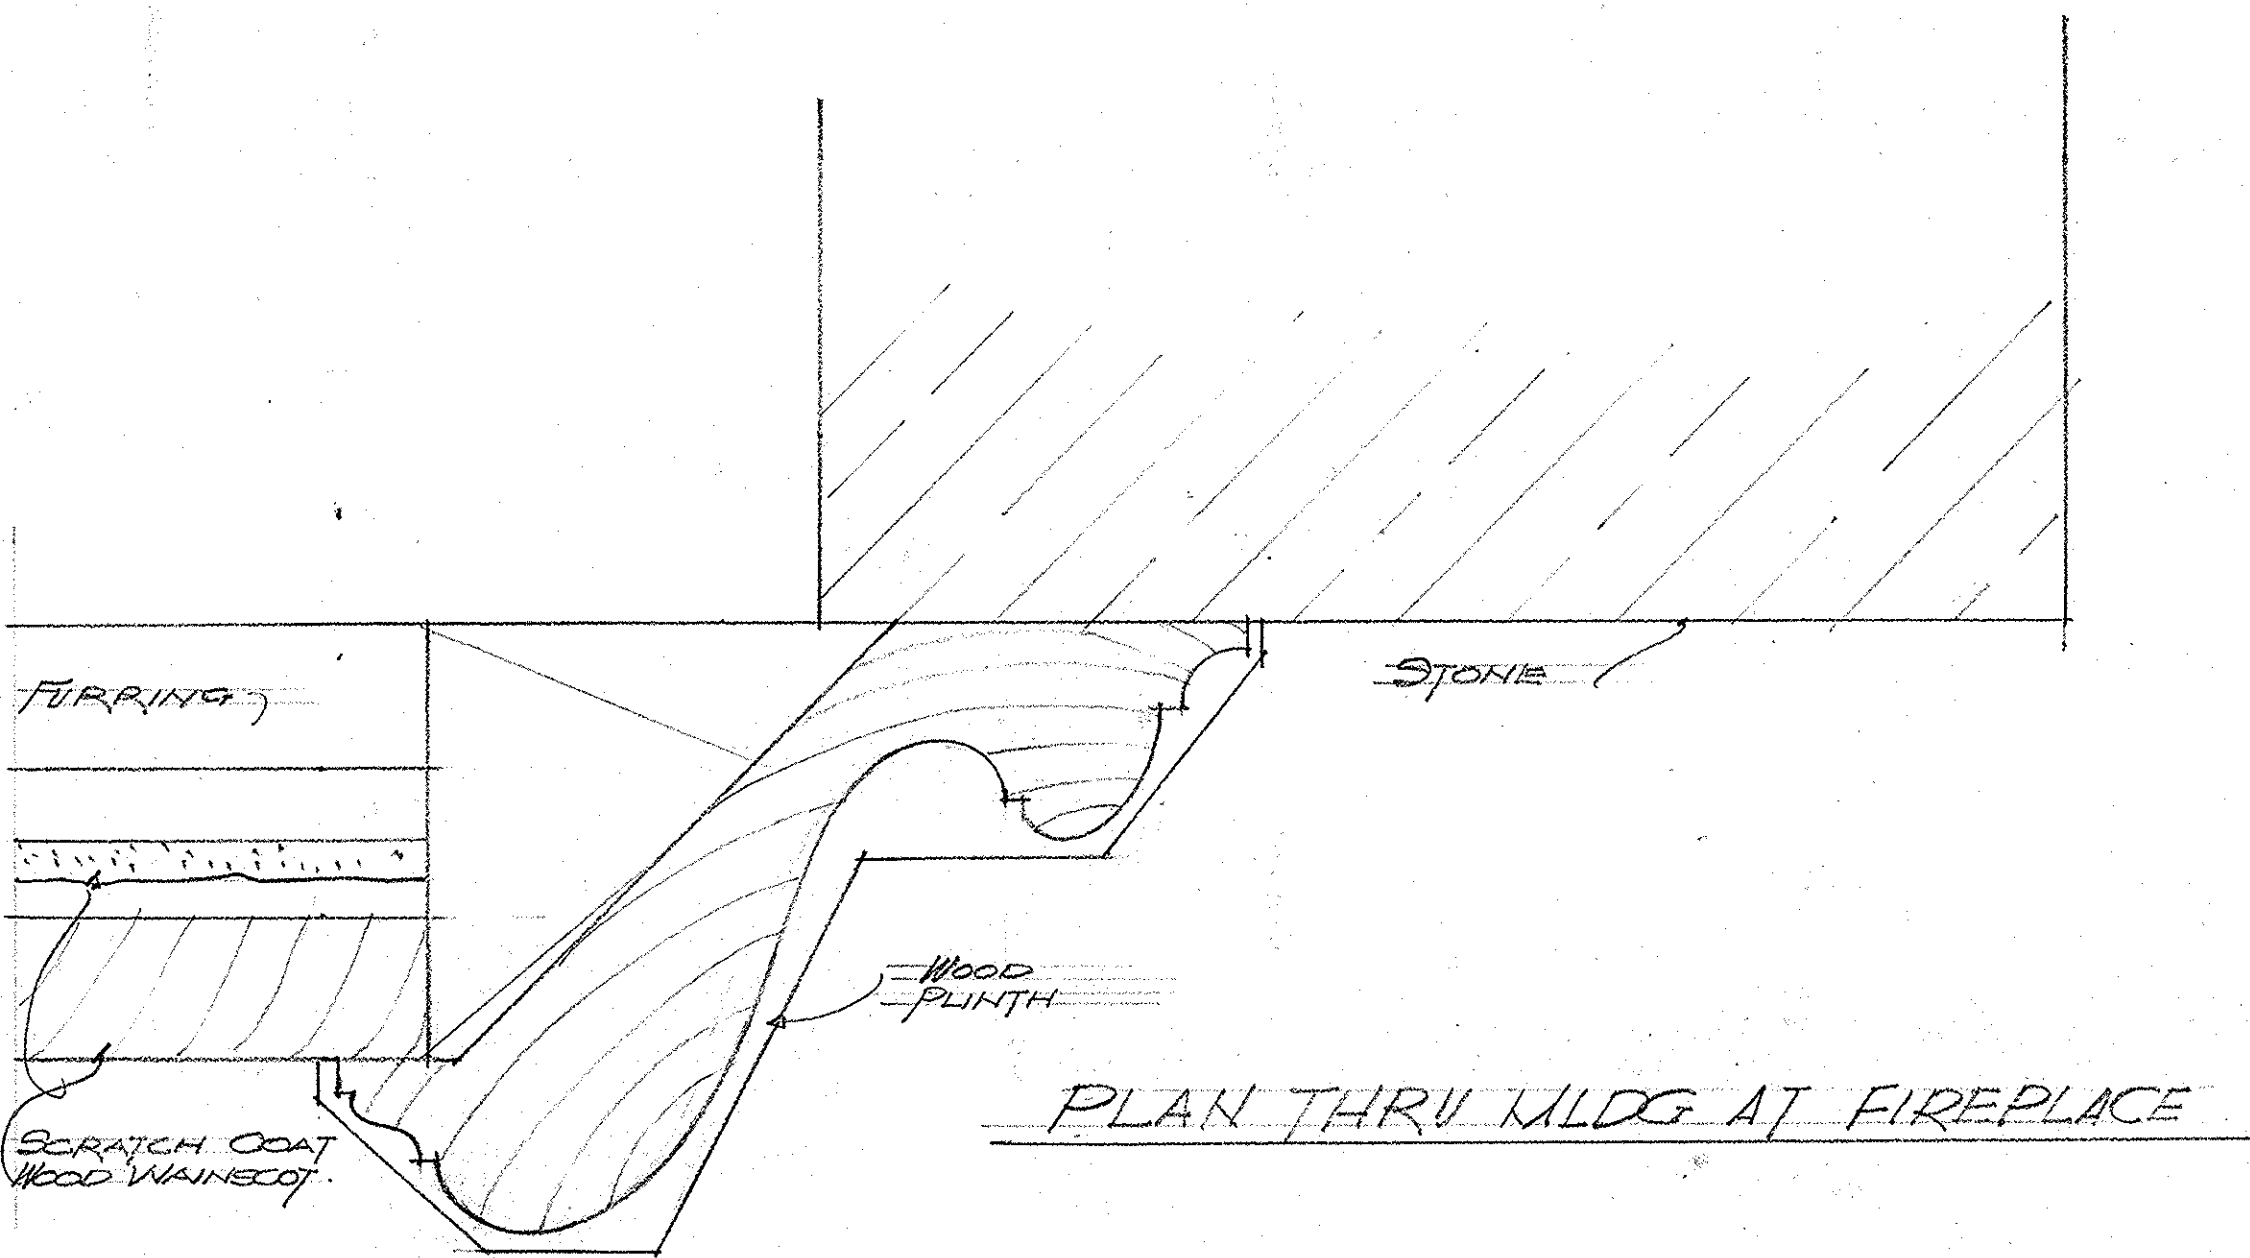


PLAN THRU BLDG AT FIREPLACE

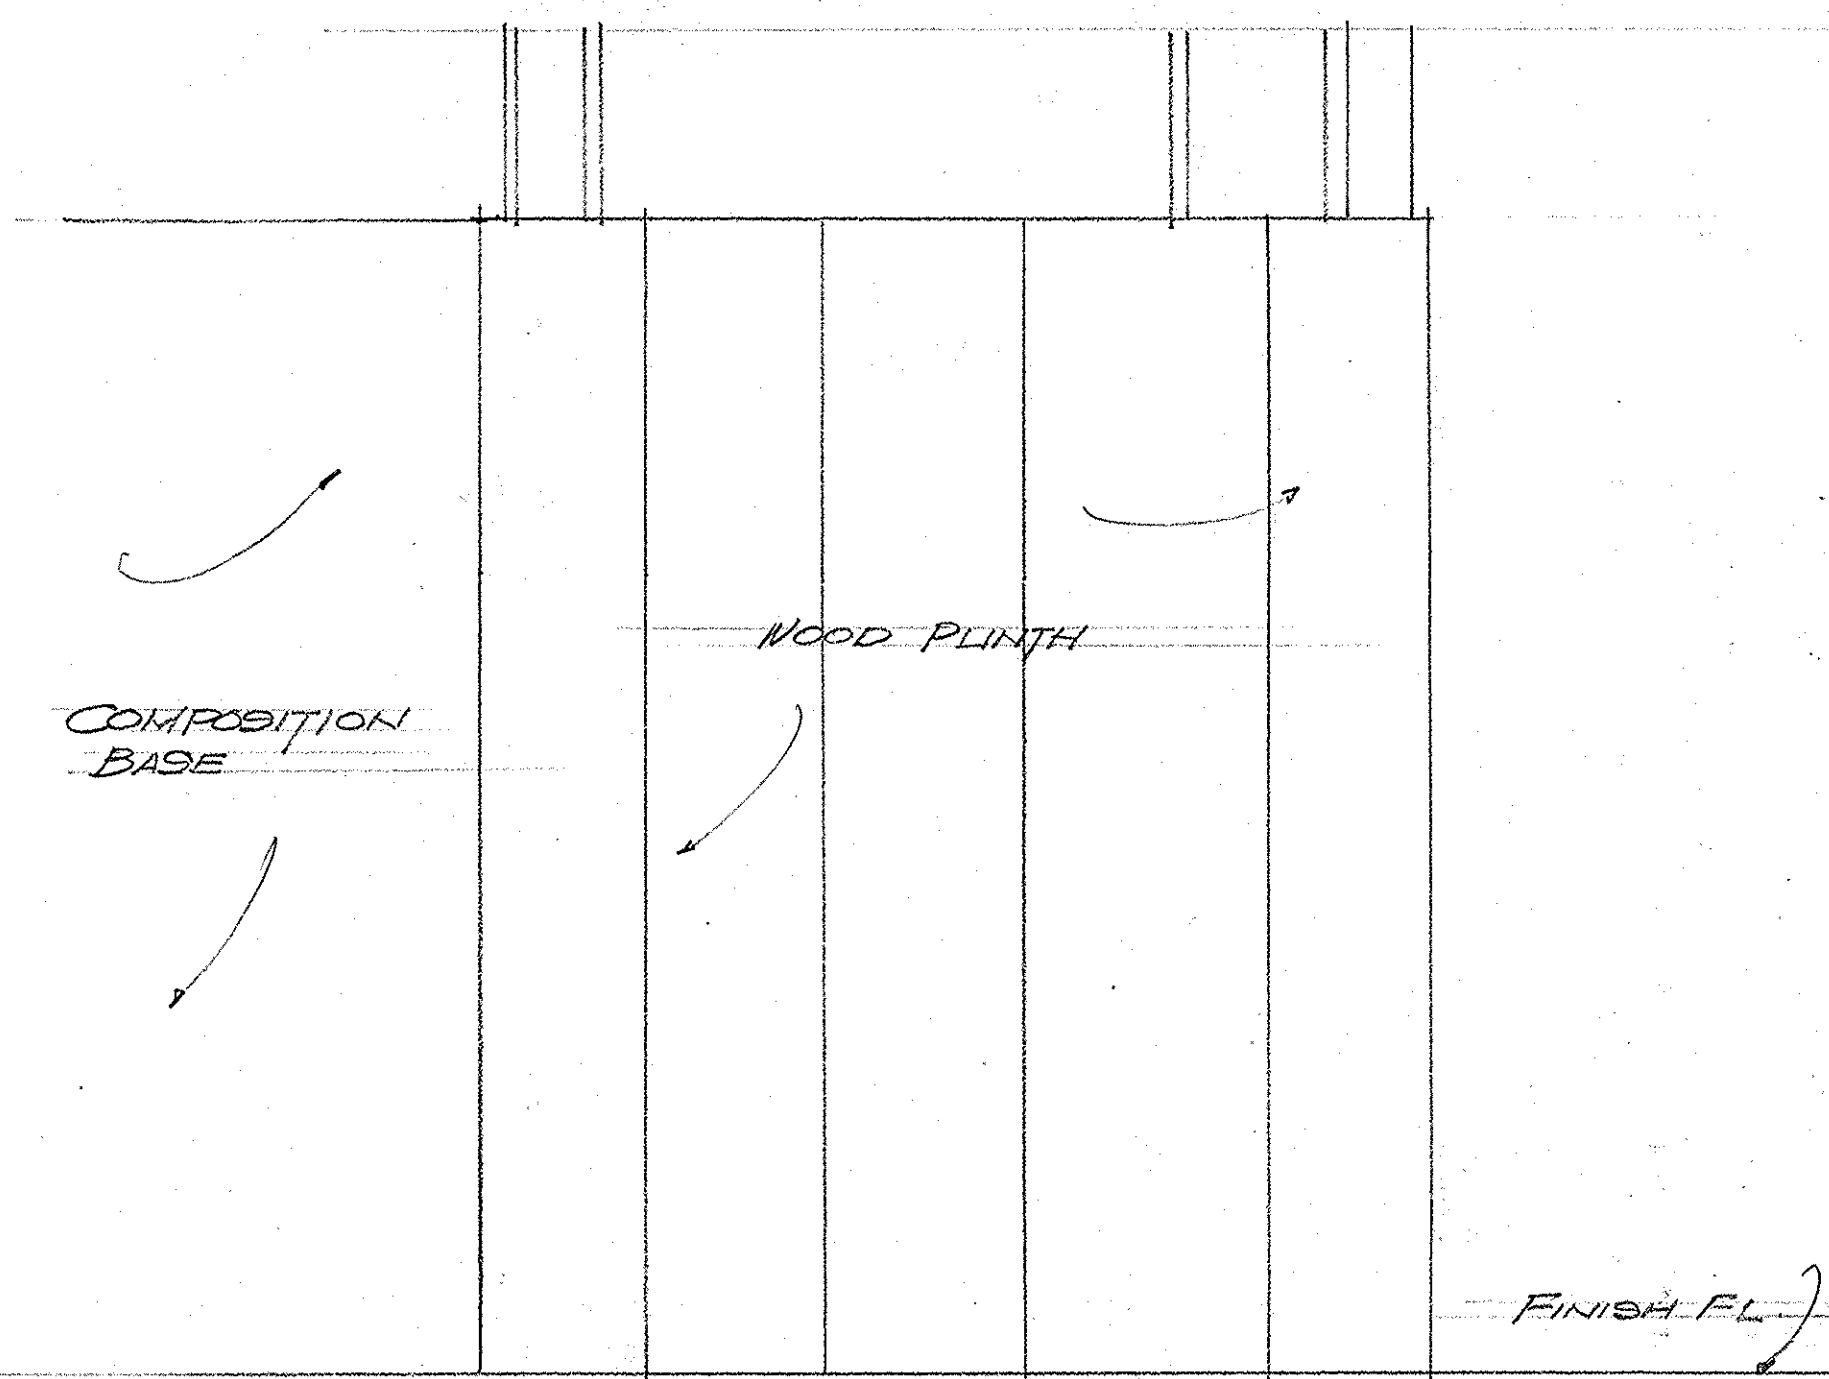


ELEVATION

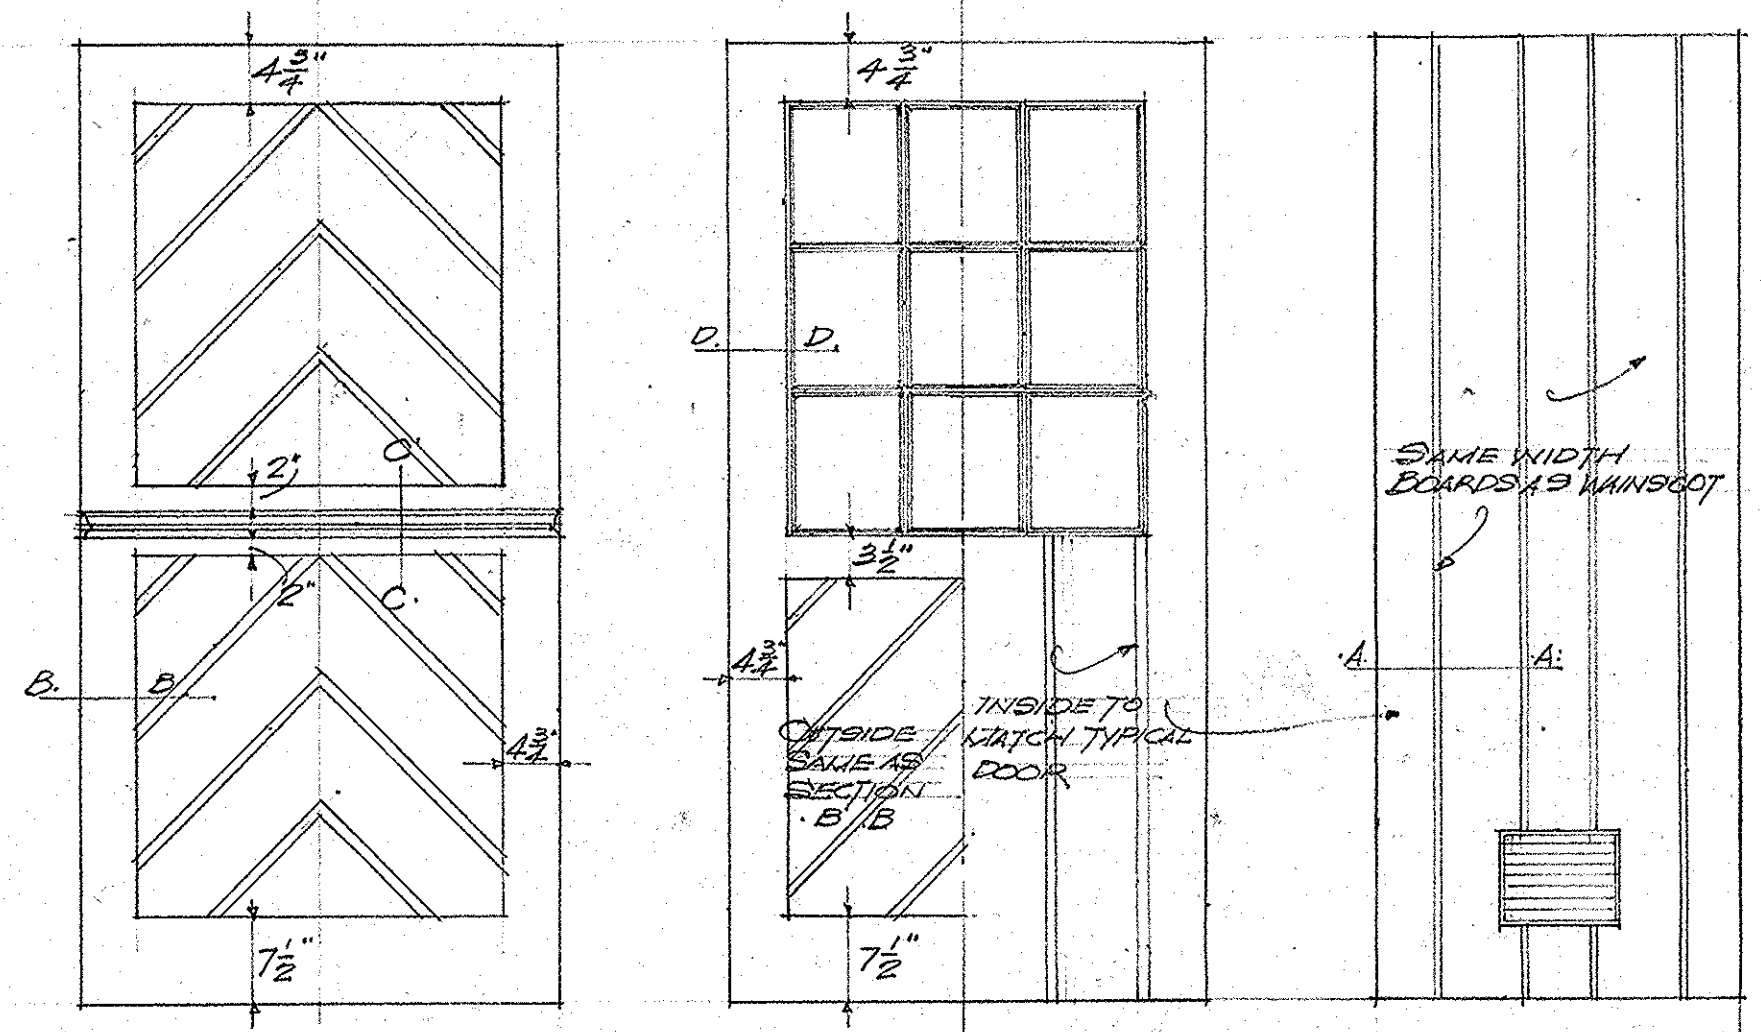


STORAGE RM. ENTRANCE TOILET & PLAY RM.
DOORS
SCALE 3/8" = 1'-0"

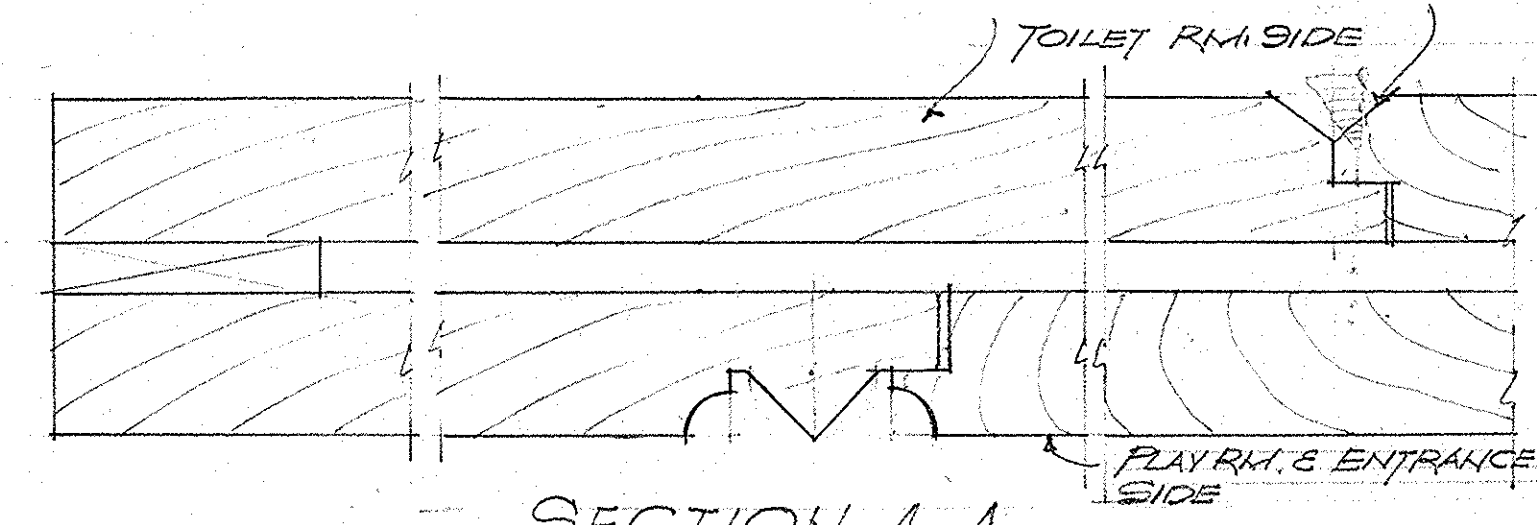


SECTION A-A
DOORS TO PLAY RM.
(TOILET RM. DOORS SIMILAR)

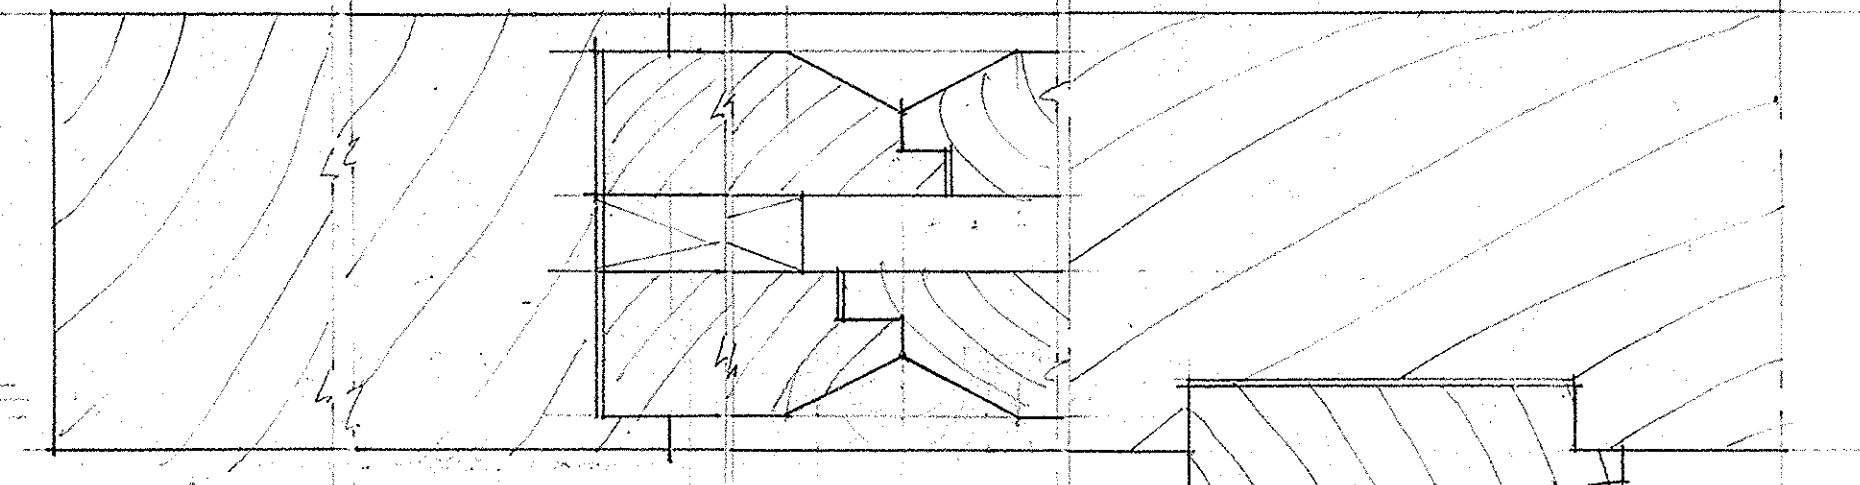


SECTION B-B C-C
DOOR TO STORAGE RM.

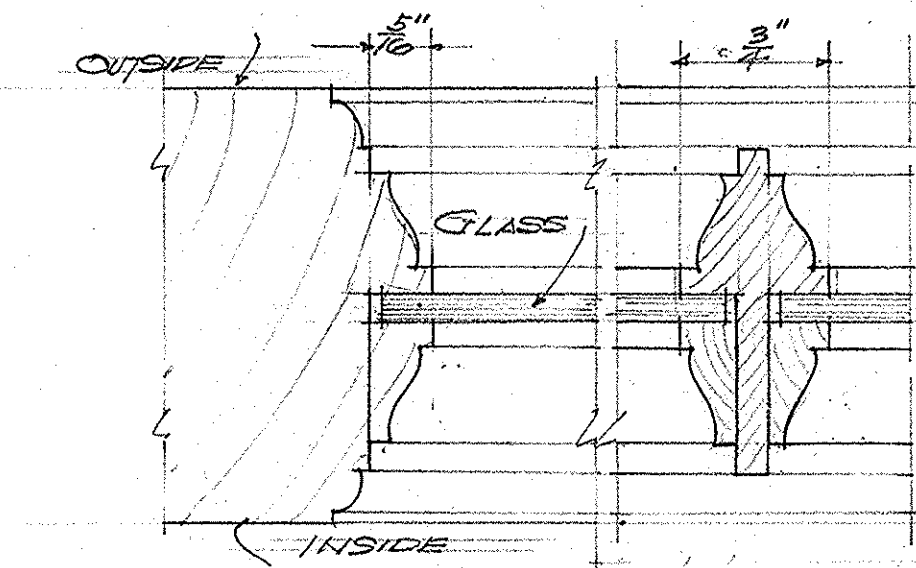



SECTION D-D

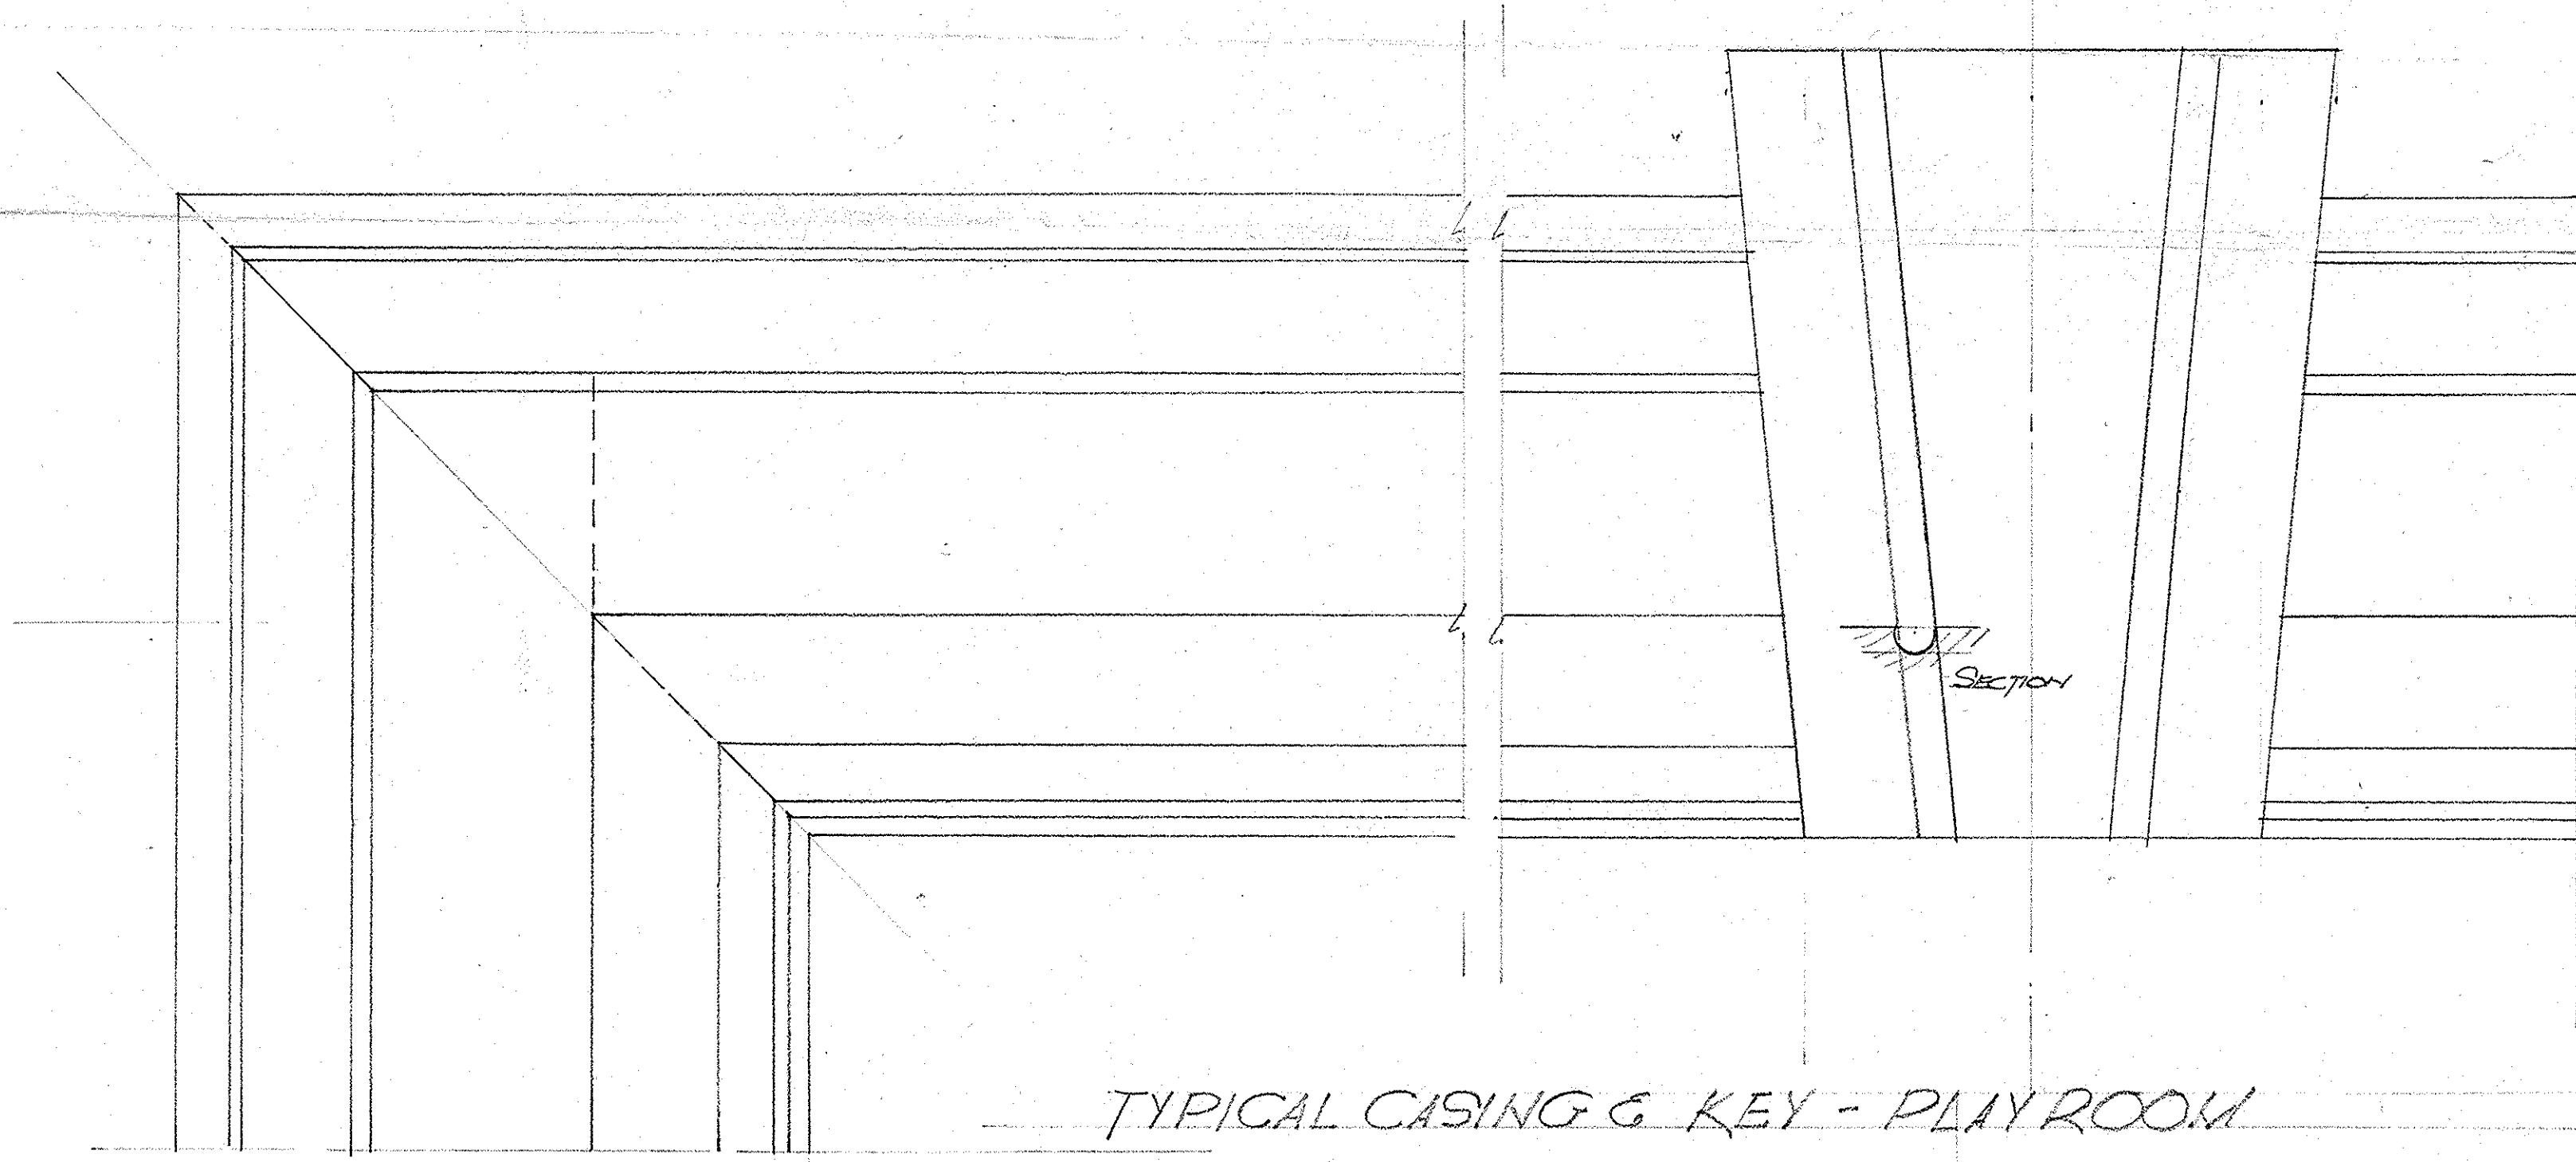


TYPICAL CASING & KEY - PLAYROOM

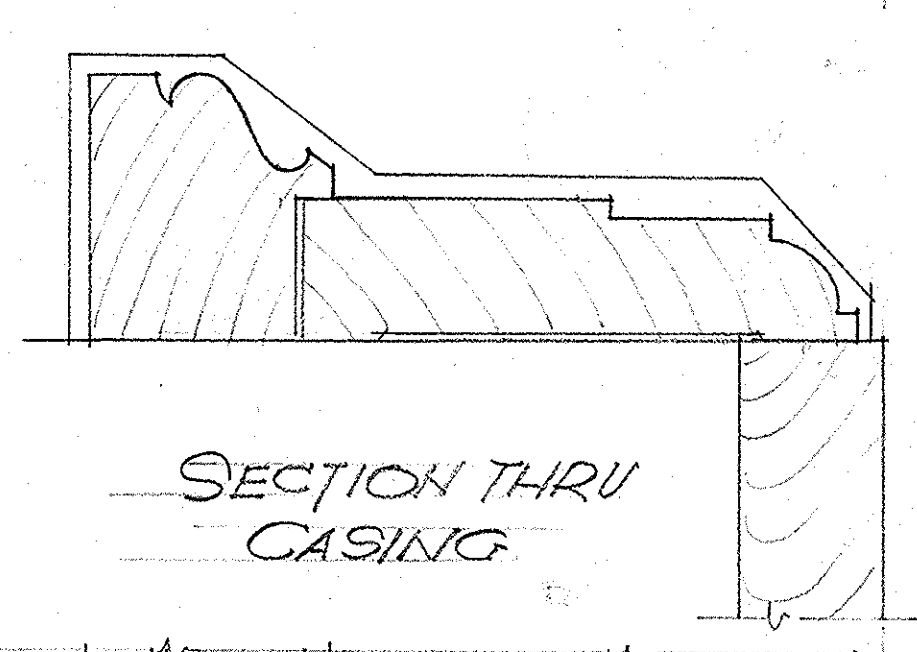

SECTION THRU CASING

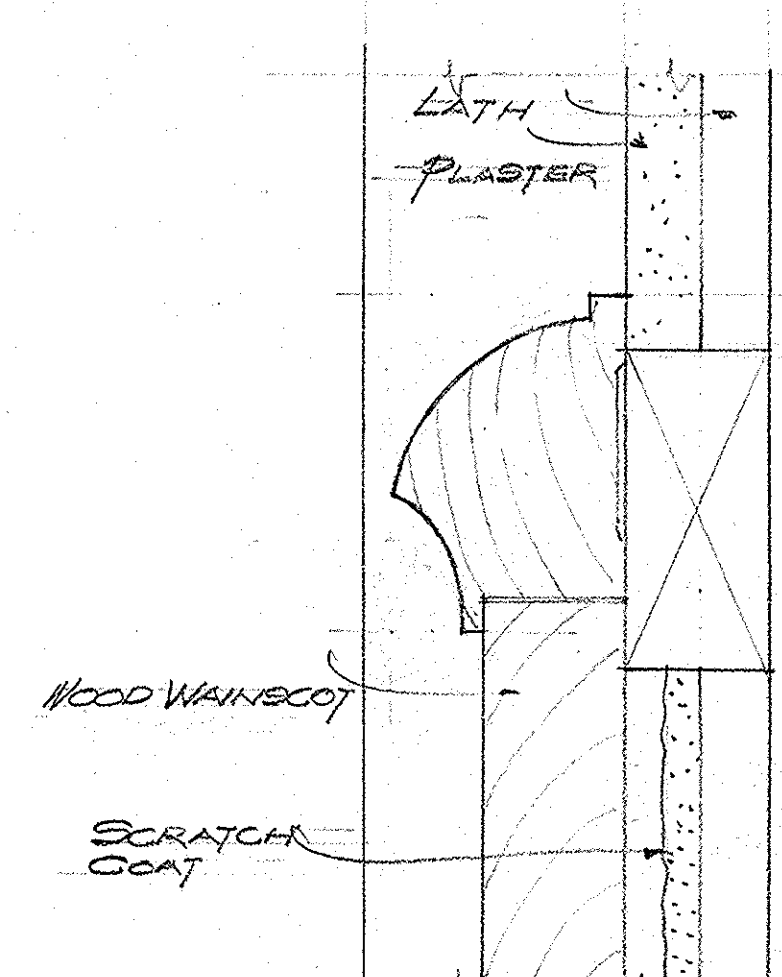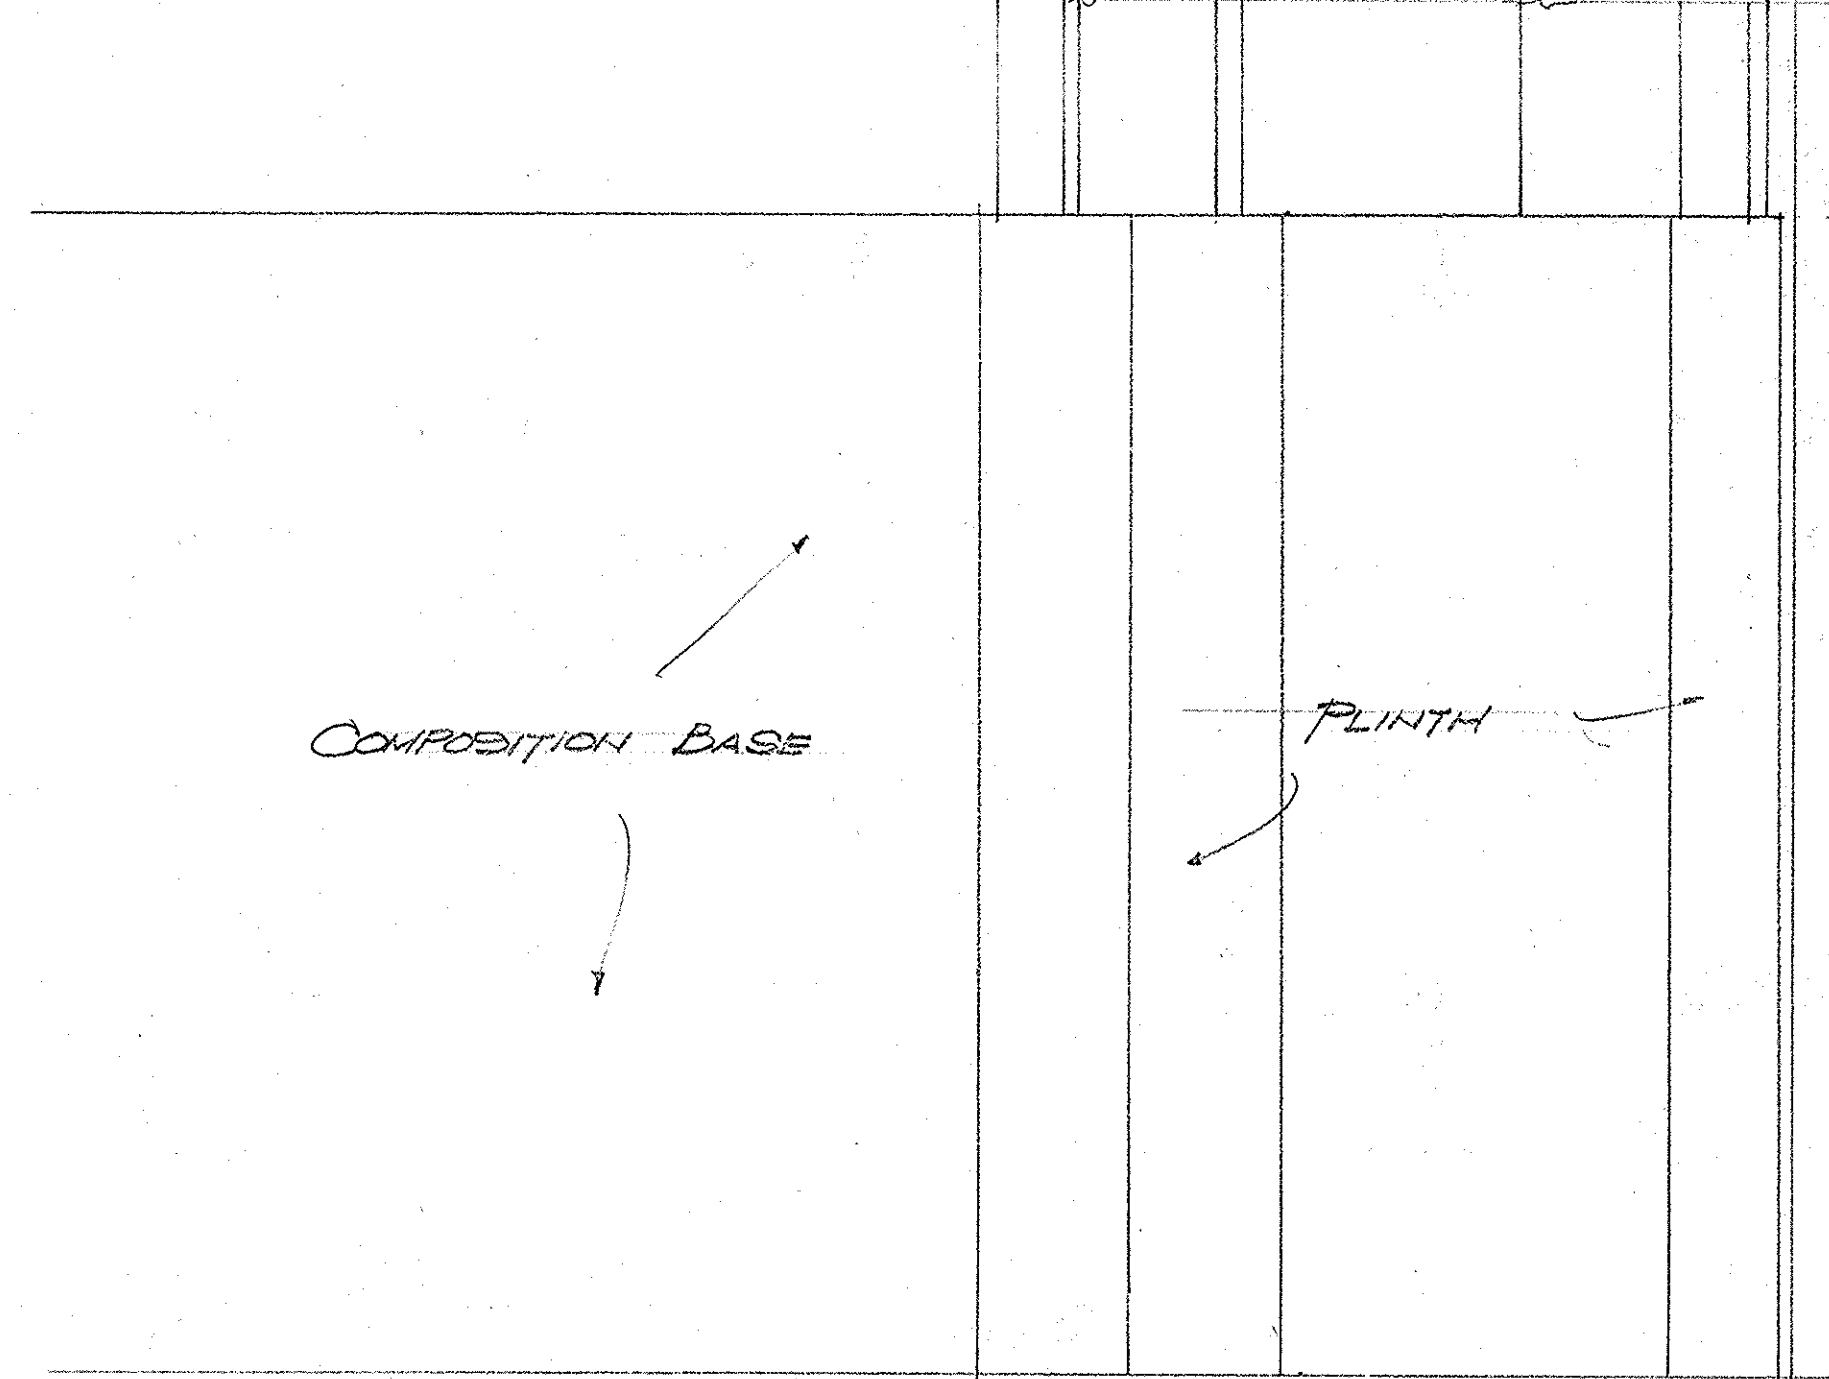




TYPICAL CHAIR-RAIL

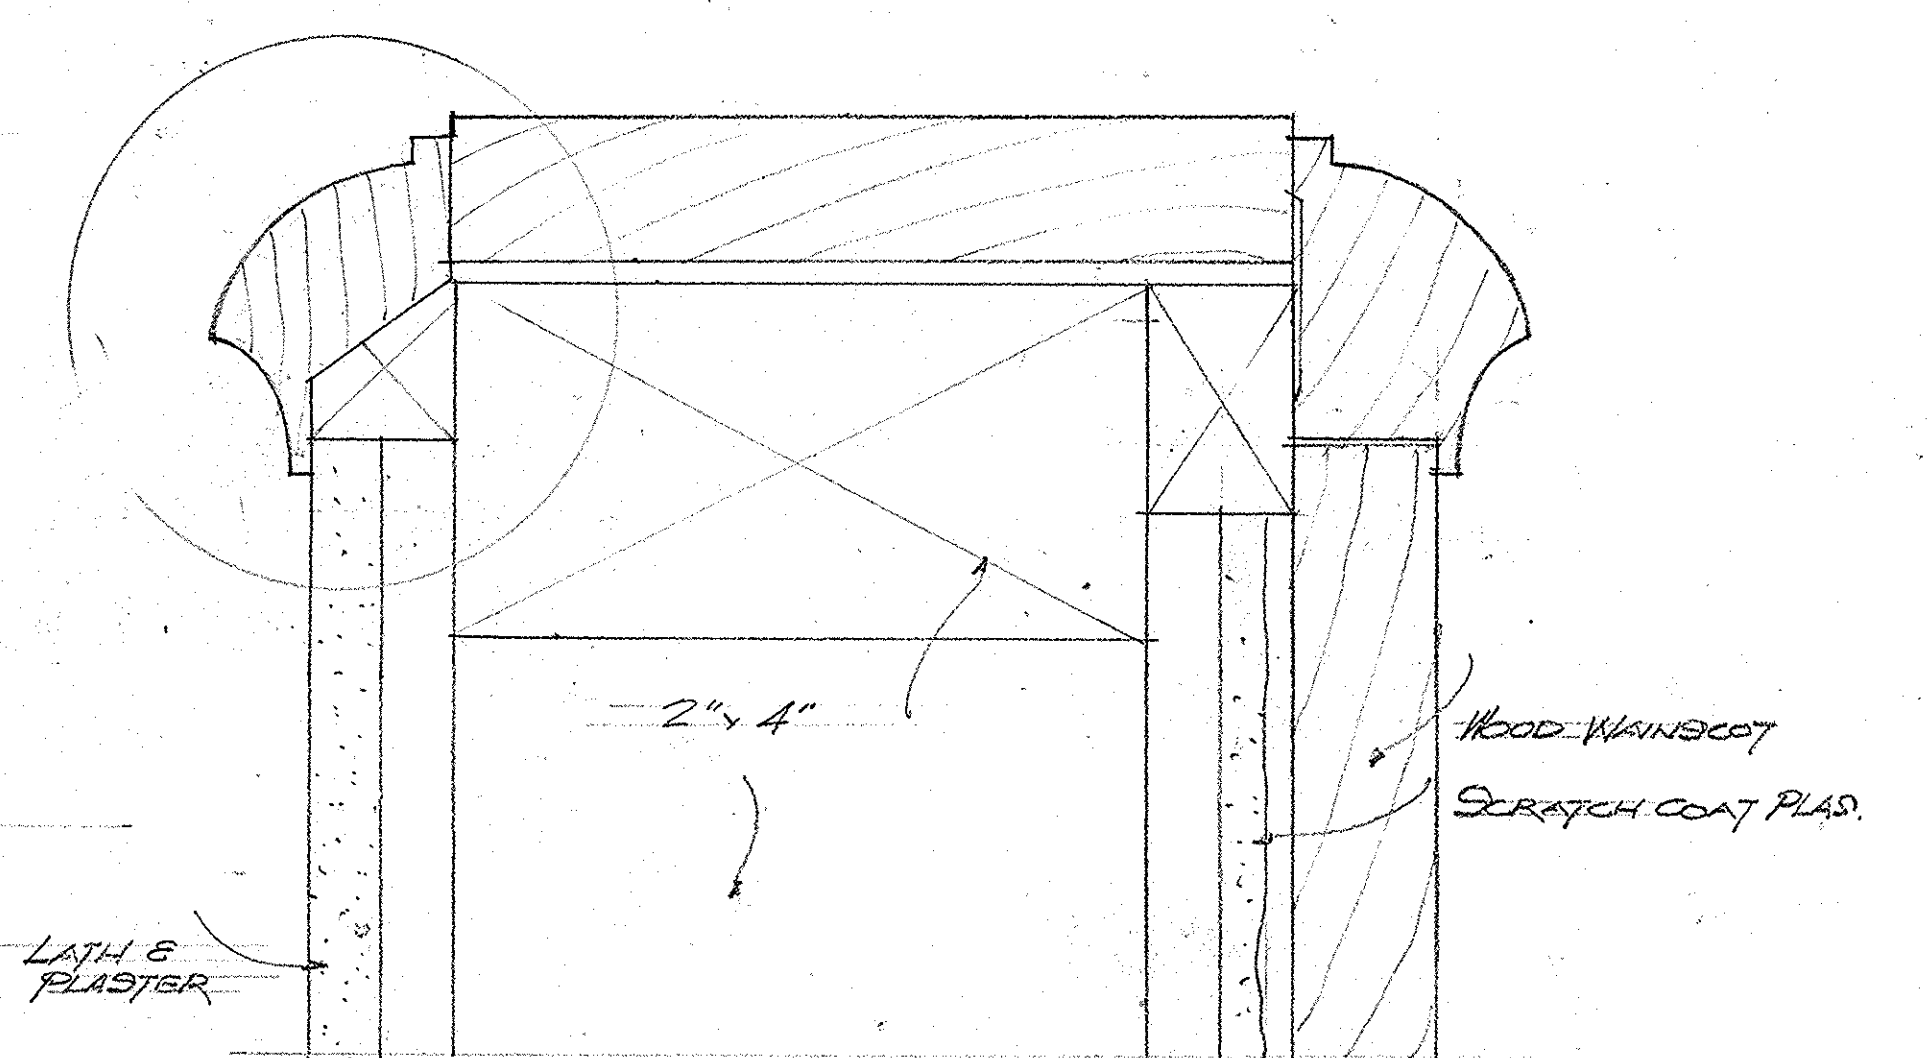


WOOD RAIL
ENTRANCE TO BASEMENT

INTERIOR DETAILS


WALKER SQUARE SHELTER HOUSE		PROJECT NO.
MILWAUKEE COUNTY REGIONAL PLANNING DEPARTMENT		
LANDSCAPE DESIGN SECTION	ENGINEERING DESIGN SECTION	
LANDSCAPE ARCHITECT	SENIOR ASST. ENGINEER	
ARCHITECTURAL DEPARTMENT	APPROVED _____ SUPERVISING ENGINEER	
ARCHITECT	APPROVED _____ HIGHWAY COMMISSIONER & PLANNING ENGINEER	
SHEET 139	DRAWN BY 1/3/59	CHECKED DATE

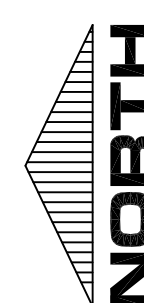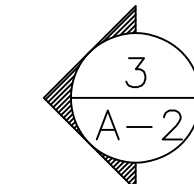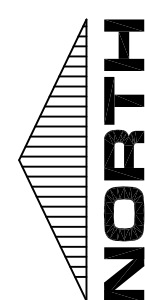


BUILDING (Sq Ft)	2,354
SITE NO.	795 [BLDG NO.] 4150
SHEET DESCRIPTION:	BASEMENT AND FIRST FLOOR PLANS
J.P.BLOCK	MILWAUKEE, WISCONSIN CITY CAMPUS COMPLEX 2711 WEST WELLS STREET MILWAUKEE, WISCONSIN 53

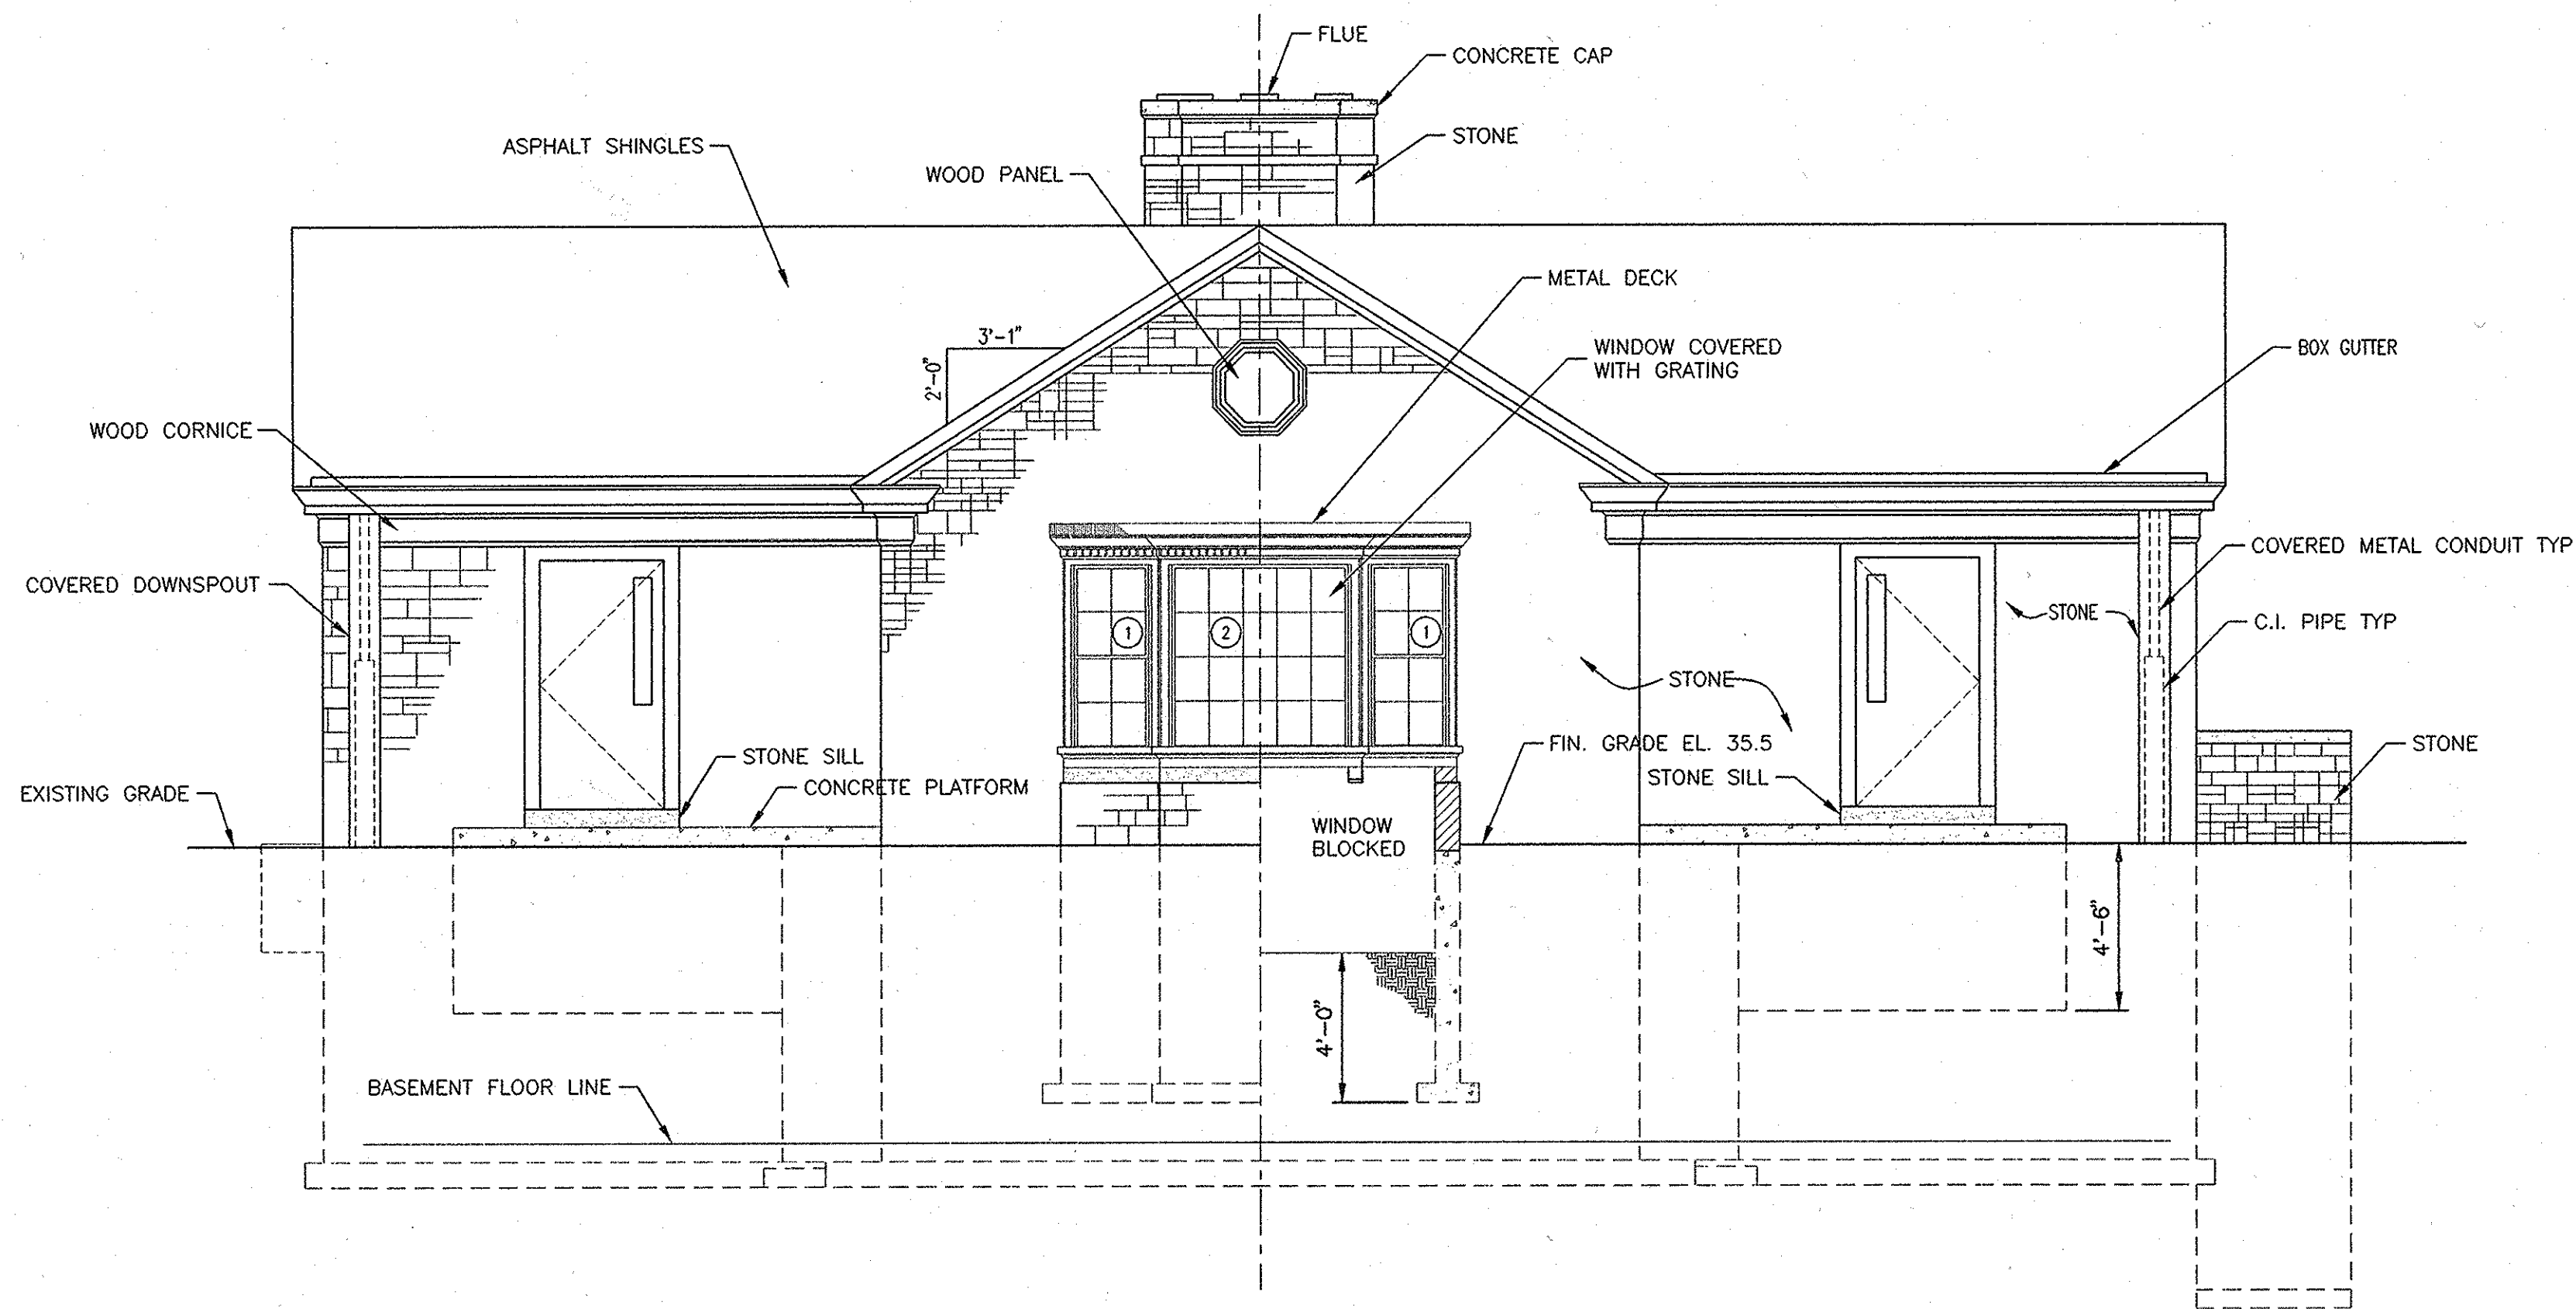


1 WEST ELEVATION
SCALE: 1/4" = 1'-0"

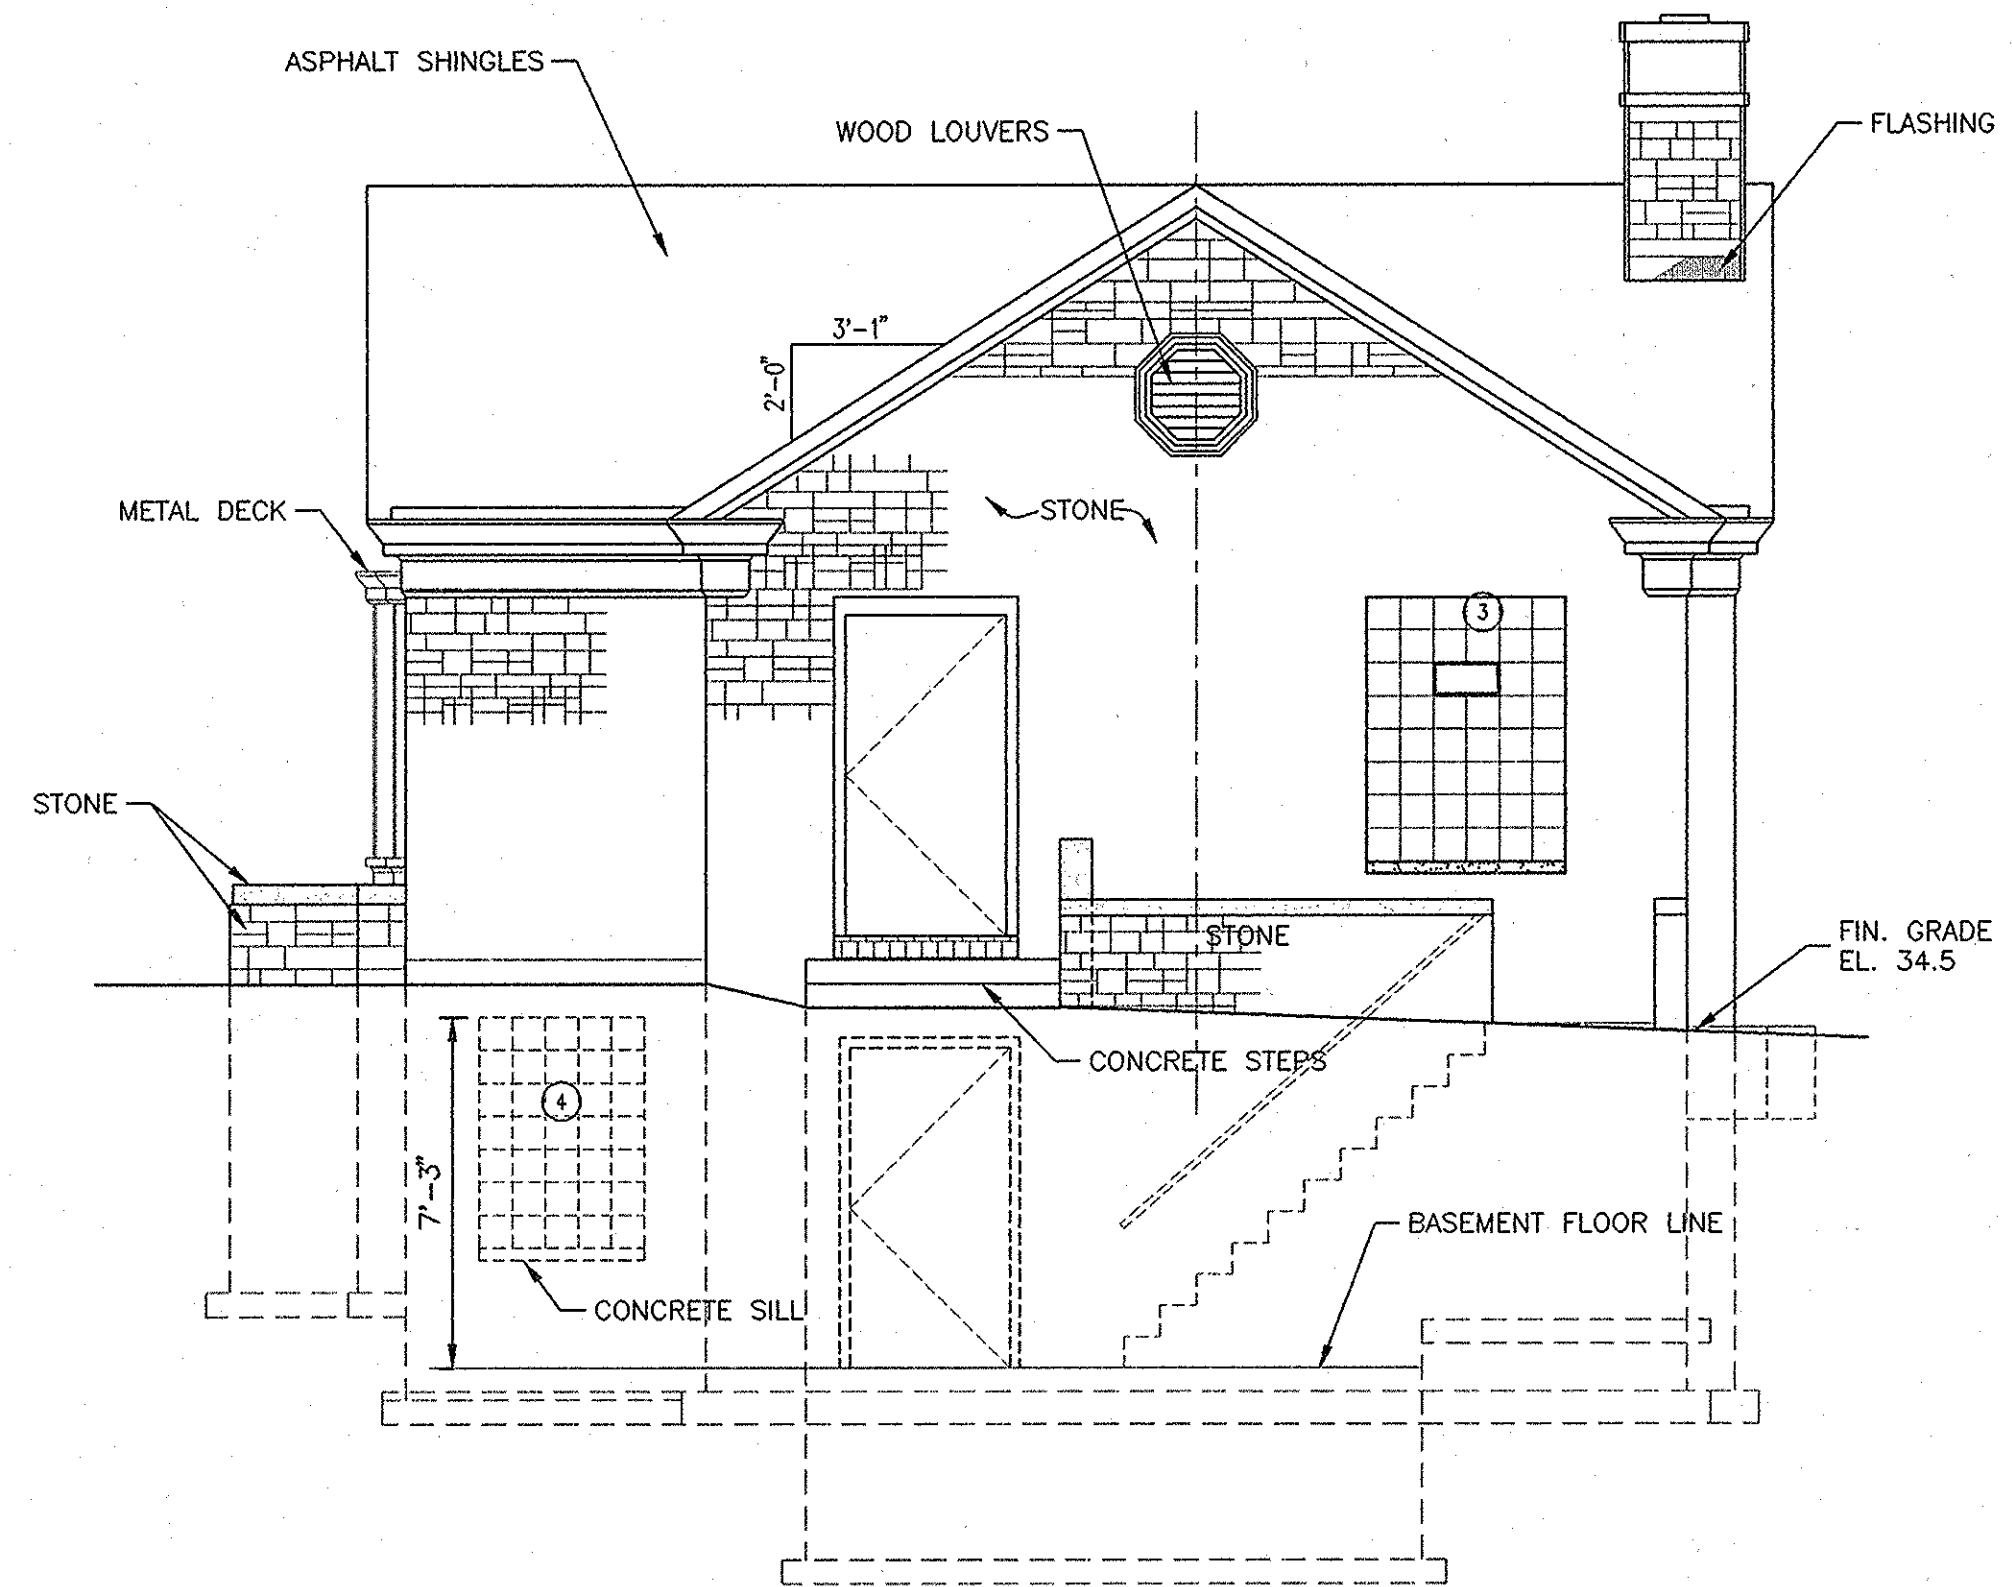

3 SOUTH ELEVATION
SCALE: 1/4" = 1'-0"

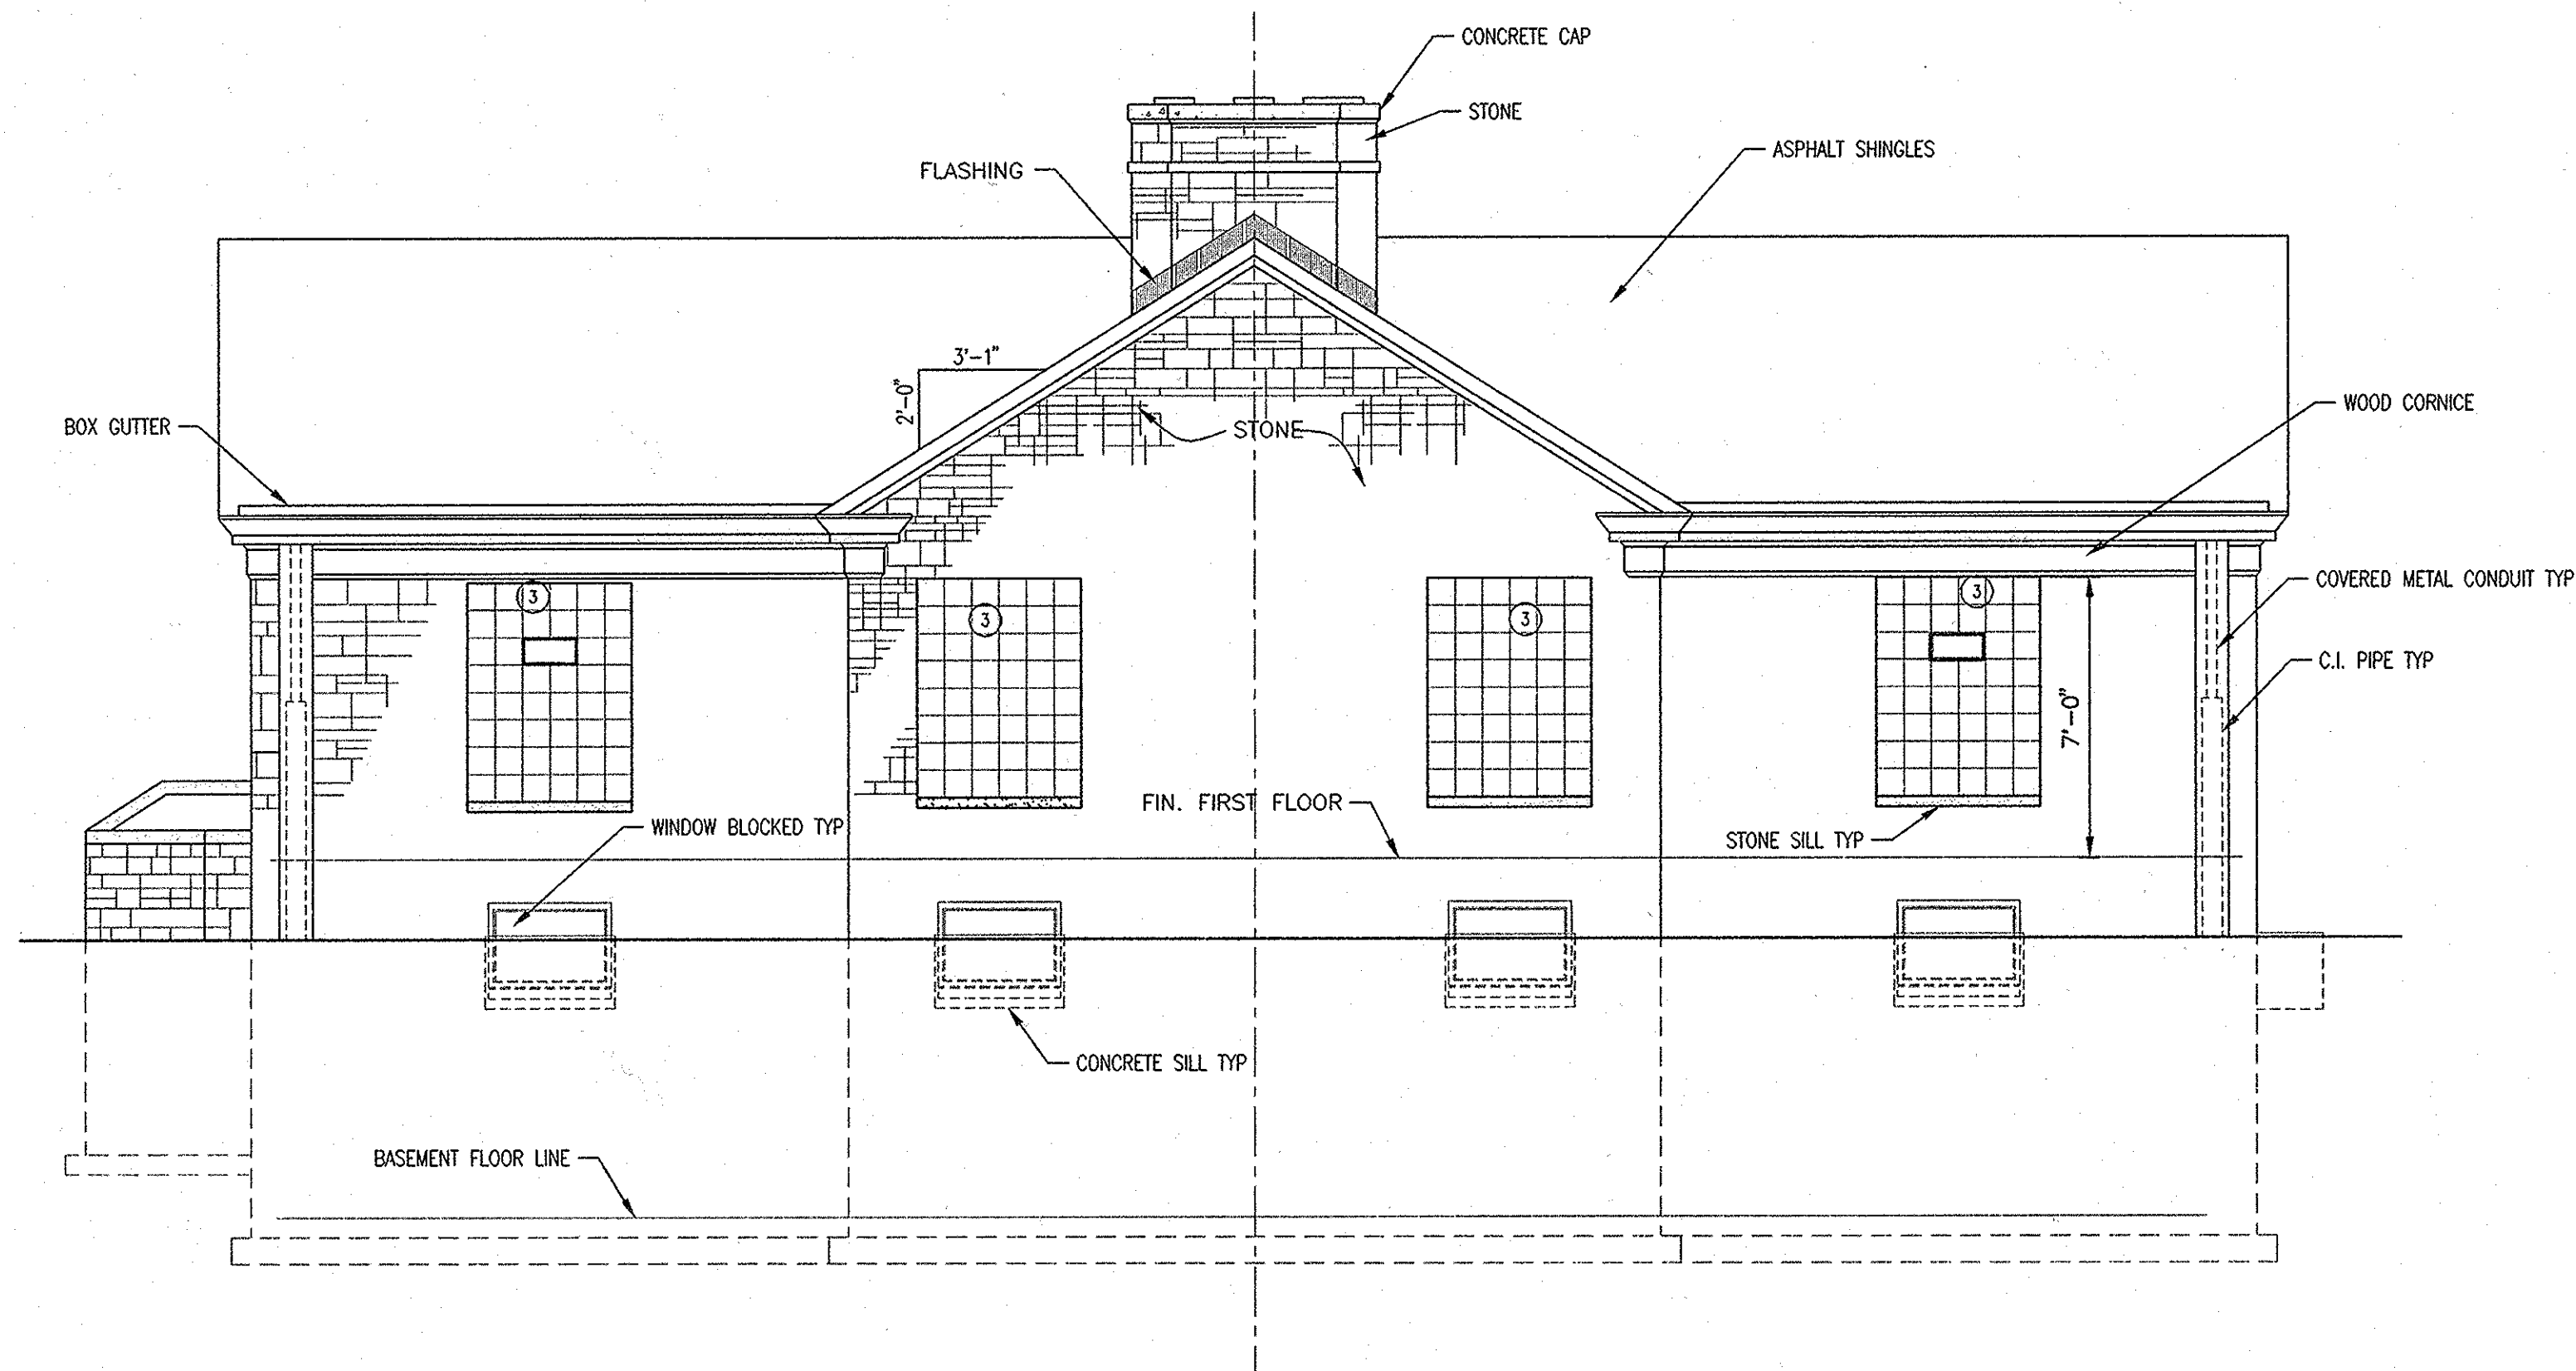

2 EAST ELEVATION
SCALE: 1/4" = 1'-0"

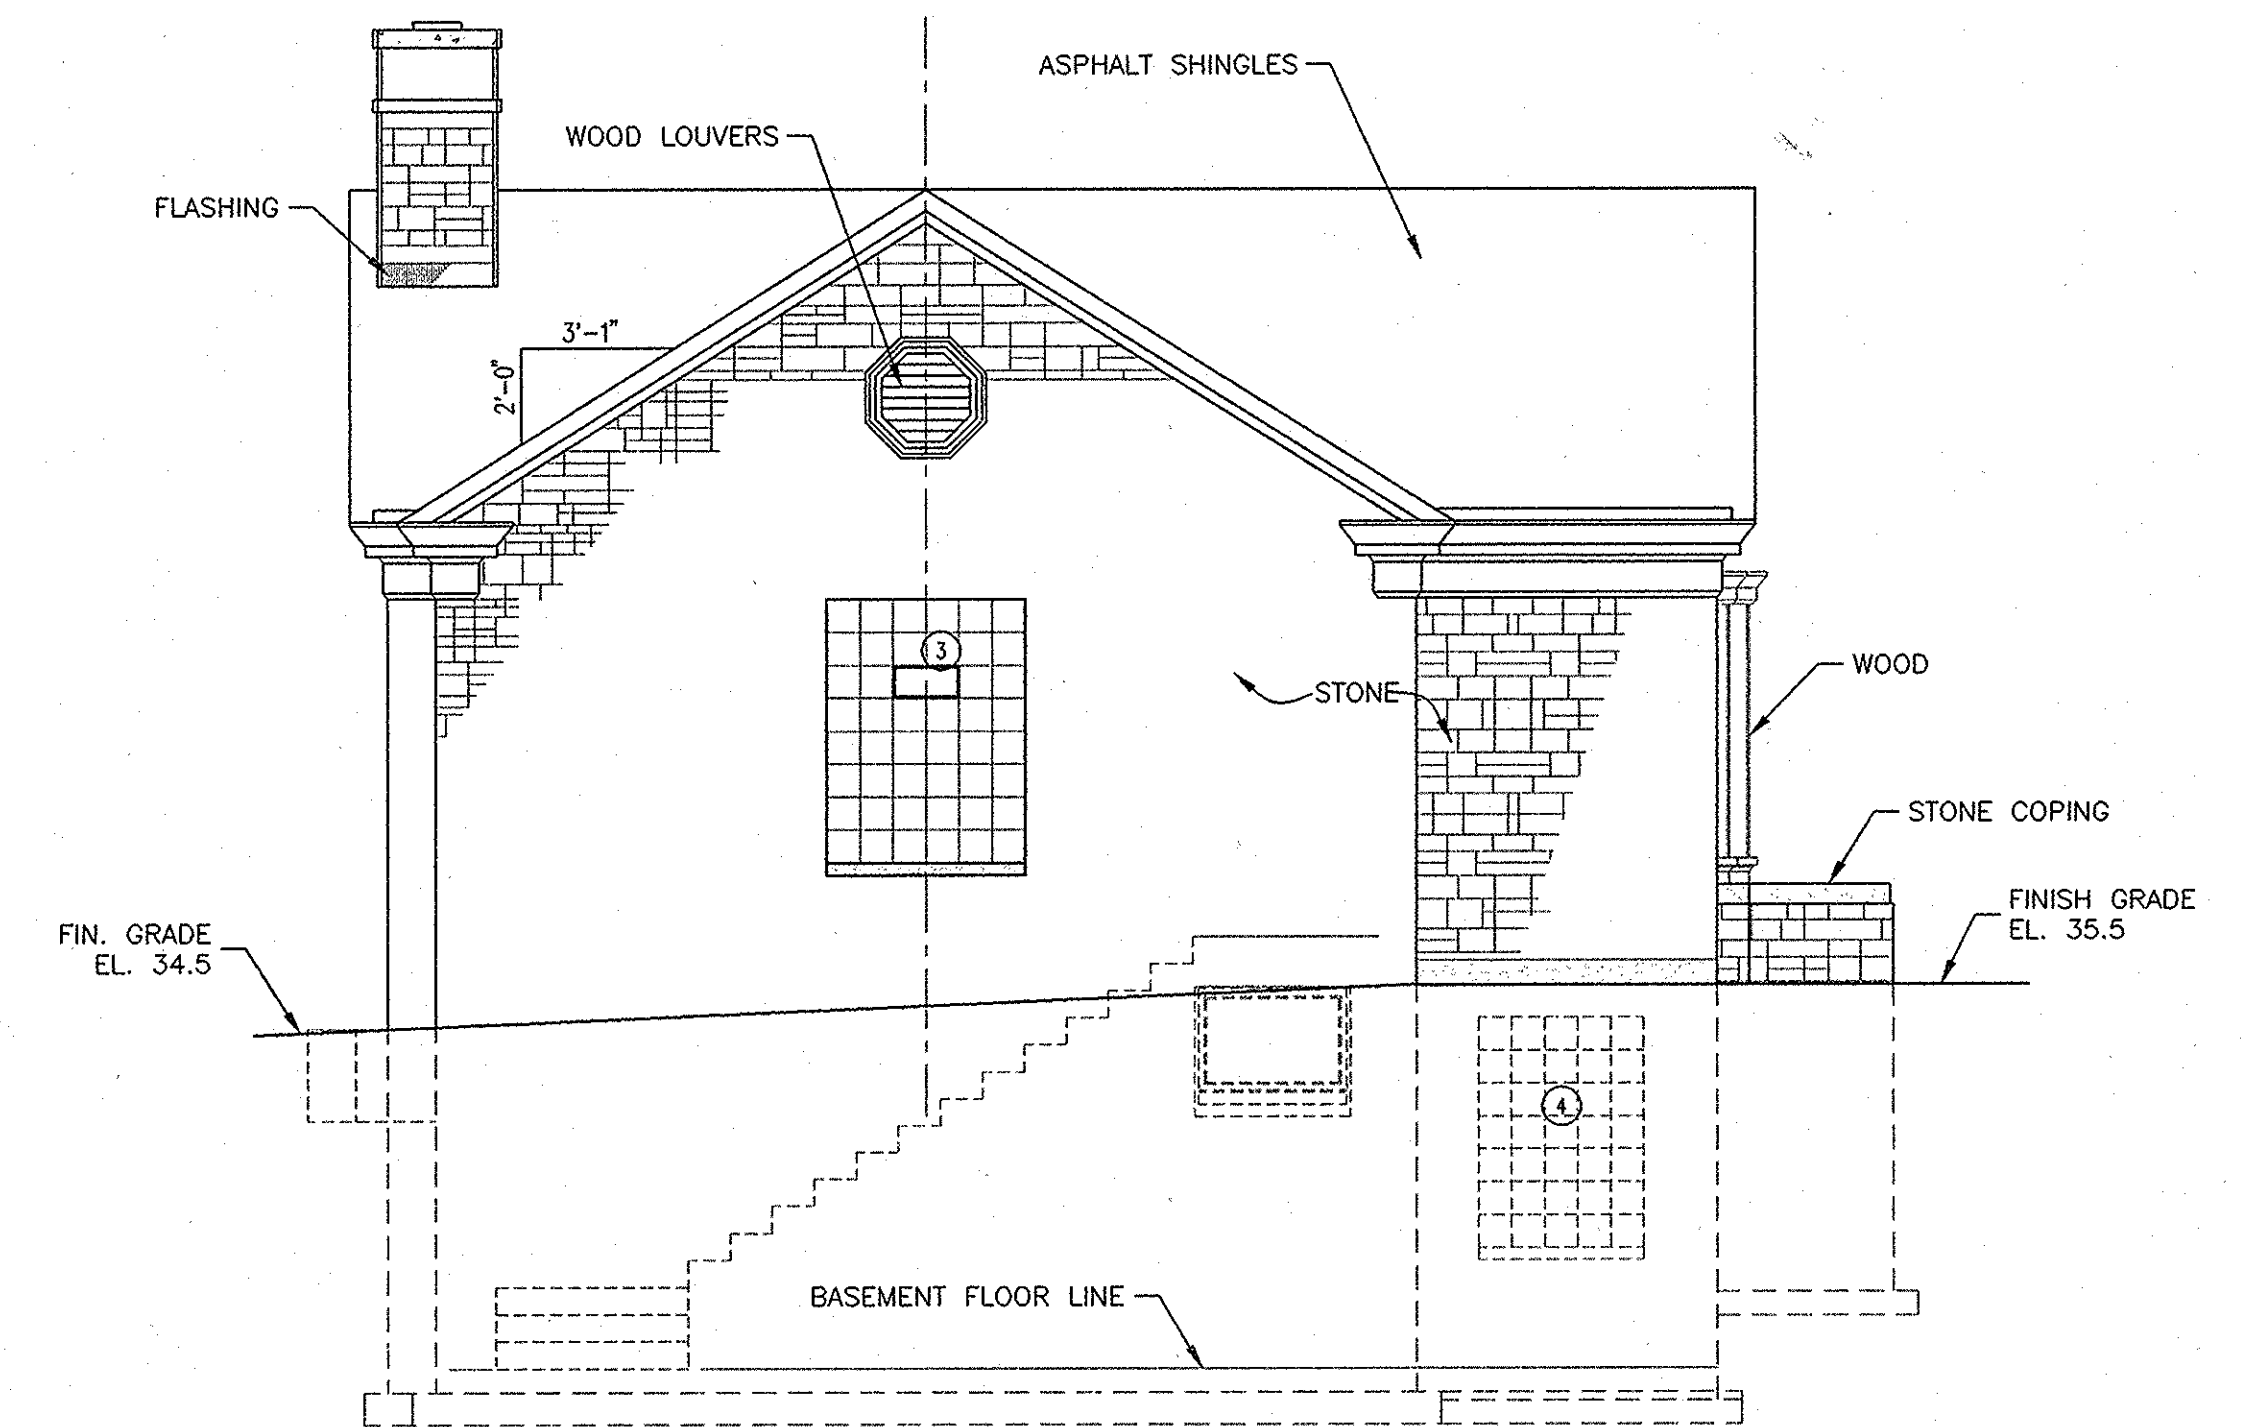

4 NORTH ELEVATION
SCALE: 1/4" = 1'-0"