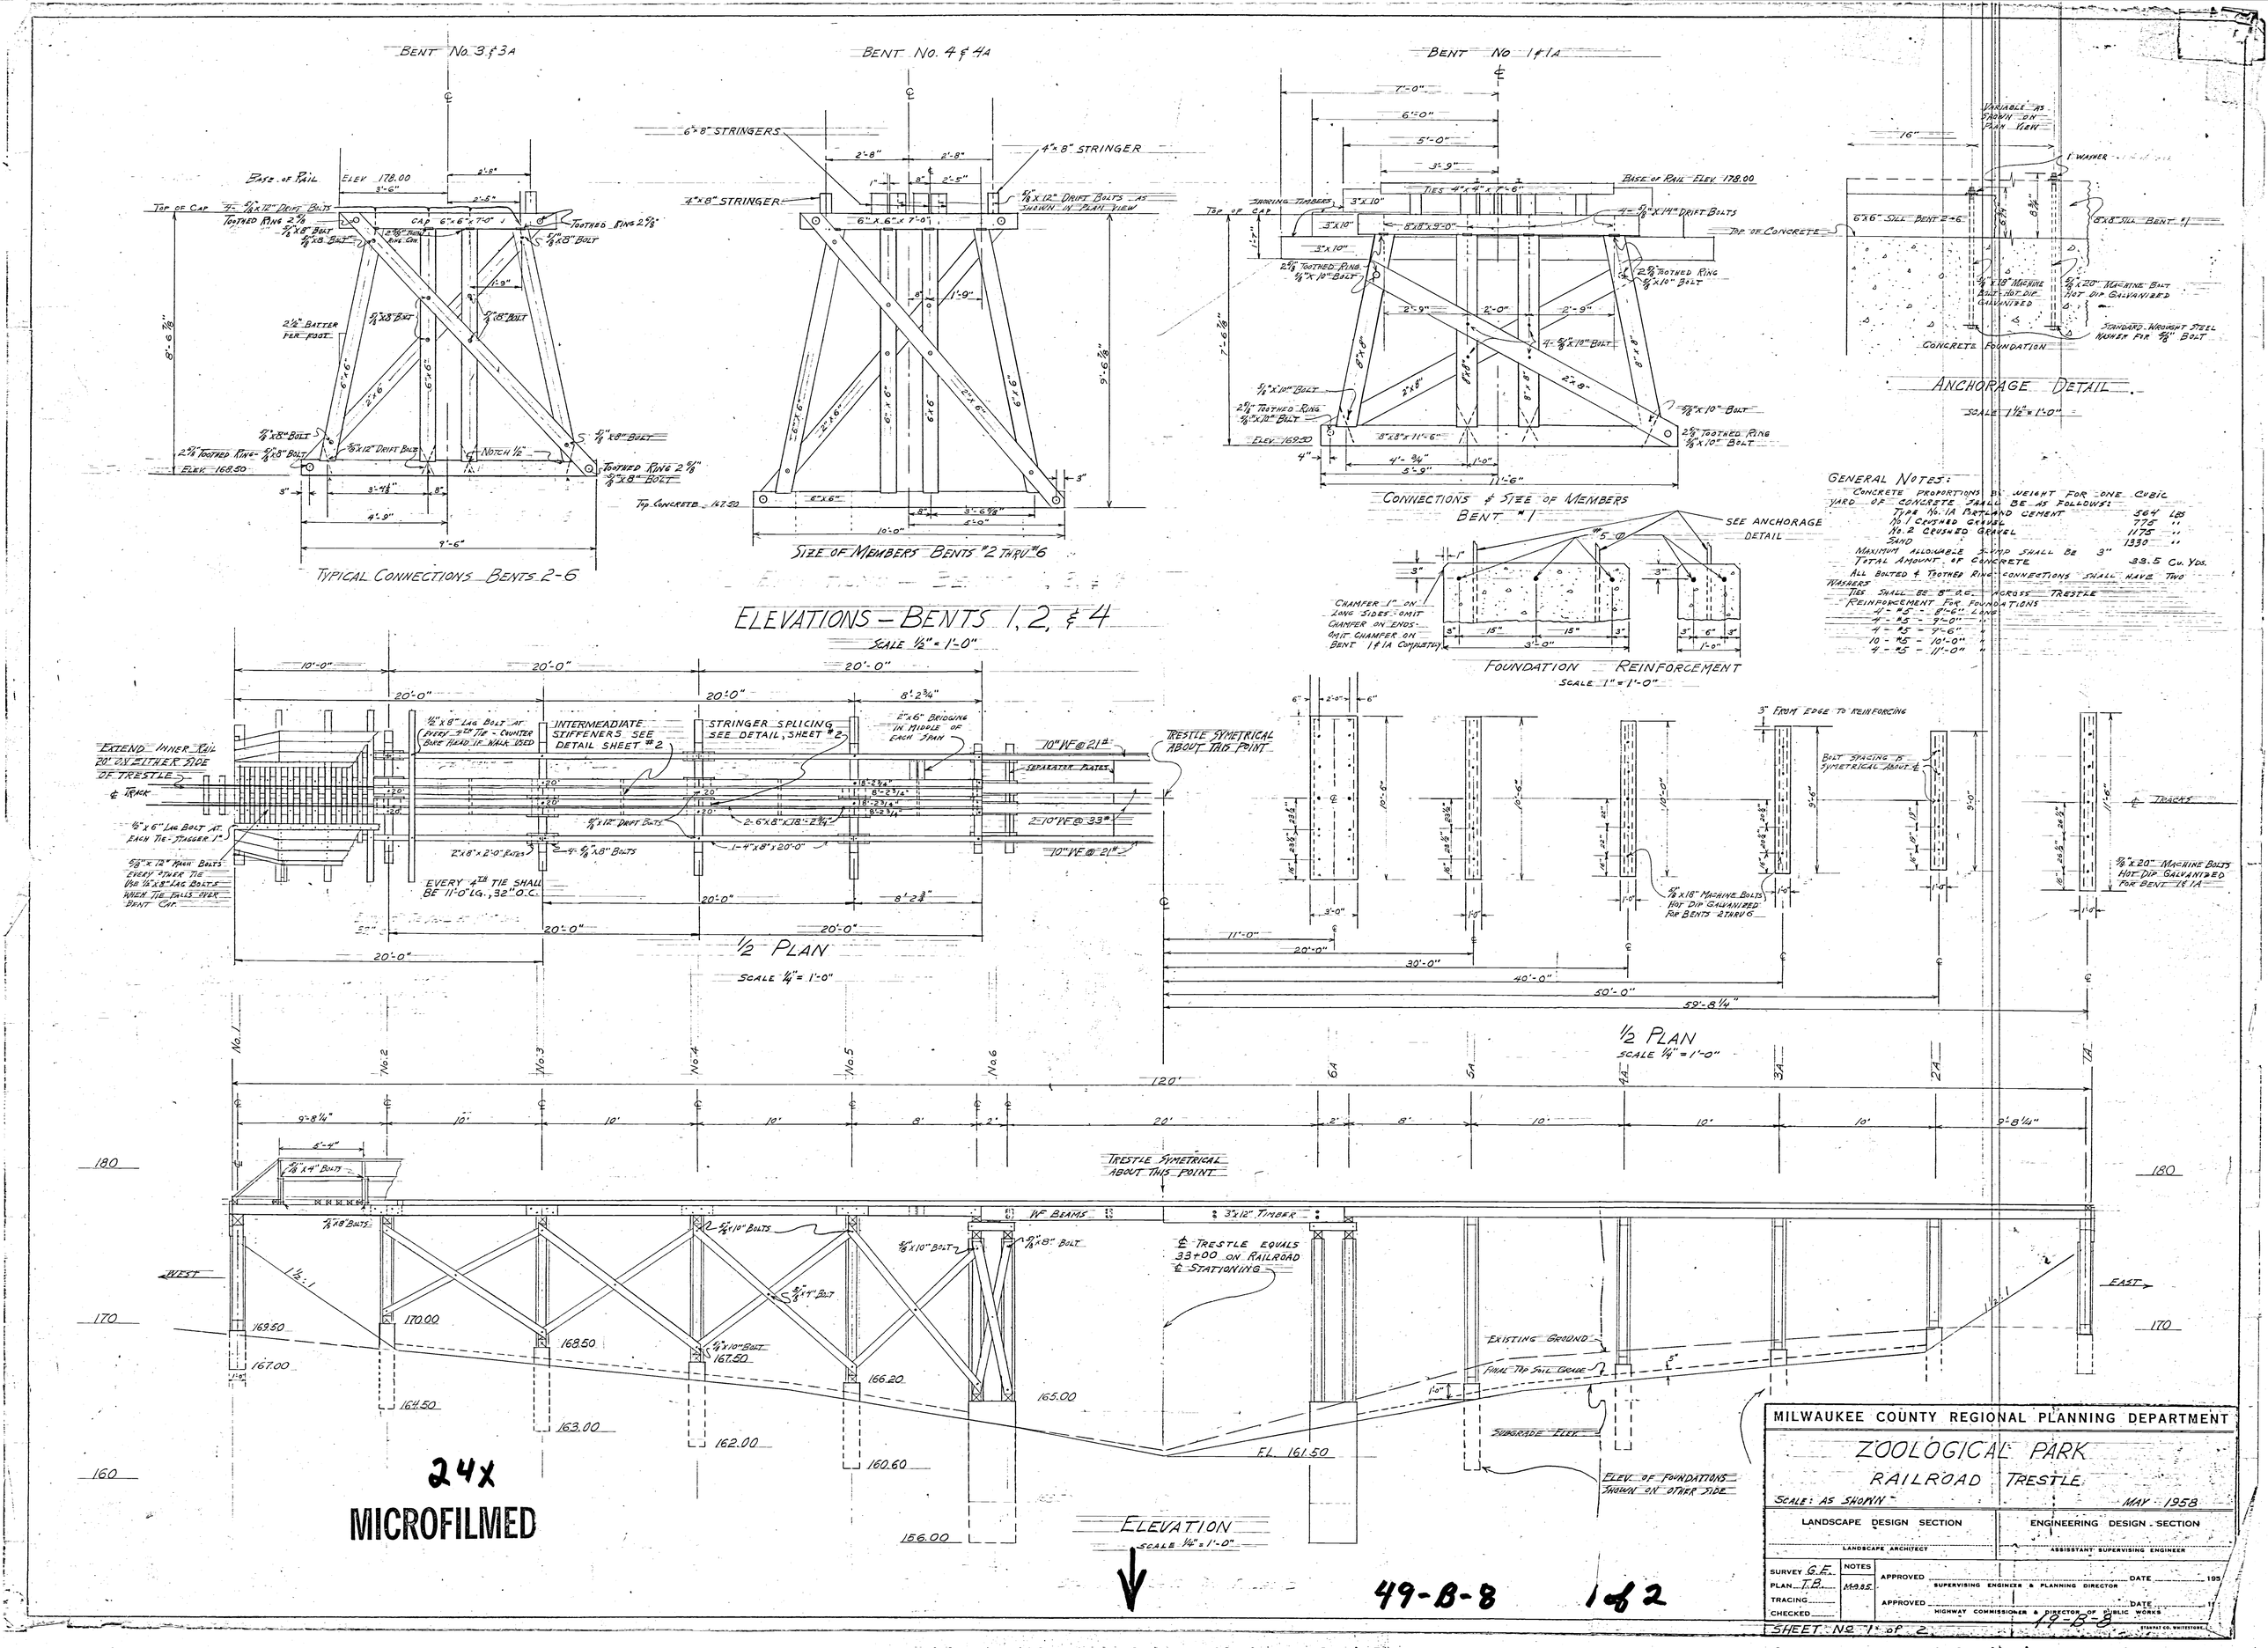
BENT No. 3 & 3A
BENT No. 4 & 4A
BENT No 1 & 1A
TYPICAL CONNECTIONS BENTS 2-6
SIZE OF MEMBERS BENTS #2 THRU #6
CONNECTIONS & SIZE OF MEMBERS BENT #1
ANCHORAGE DETAIL
SCALE 1½" = 1'-0"
ELEVATIONS - BENTS 1, 2, & 4
SCALE ½" = 1'-0"
GENERAL NOTES:
CONCRETE PROPORTIONS BY WEIGHT FOR ONE CUBIC YARD OF CONCRETE SHALL BE AS FOLLOWS:
TYPE No. 1A PORTLAND CEMENT 564 LBS
No 1 CRUSHED GRAVEL 775 "
No. 2 CRUSHED GRAVEL 1175 "
SAND 1330 "
MAXIMUM ALLOWABLE SLUMP SHALL BE 3"
TOTAL AMOUNT OF CONCRETE 33.5 Cu. Yds.
ALL BOLTED & TOOTHED RING CONNECTIONS SHALL HAVE TWO WASHERS
TIES SHALL BE 8" O.C. ACROSS TRESTLE
REINFORCEMENT FOR FOUNDATIONS
4 - #5 - 8'-6" LONG
4 - #5 - 9'-0"
4 - #5 - 9'-6"
10 - #5 - 10'-0"
4 - #5 - 11'-0"
FOUNDATION REINFORCEMENT
SCALE 1" = 1'-0"
½ PLAN
SCALE ¼" = 1'-0"
ELEVATION
SCALE ½" = 1'-0"
24x
MICROFILMED
49-B-8
1 of 2
MILWAUKEE COUNTY REGIONAL PLANNING DEPARTMENT
ZOOLOGICAL PARK
RAILROAD TRESTLE
SCALE: AS SHOWN
MAY 1958
LANDSCAPE DESIGN SECTION
ENGINEERING DESIGN SECTION
LANDSCAPE ARCHITECT
ASSISTANT SUPERVISING ENGINEER
SURVEY G.E.
PLAN T.B.
TRACING
CHECKED
NOTES
APPROVED
SUPERVISING ENGINEER & PLANNING DIRECTOR
DATE
APPROVED
HIGHWAY COMMISSIONER & DIRECTOR OF PUBLIC WORKS
DATE
SHEET No 1 of 2
49-B-8