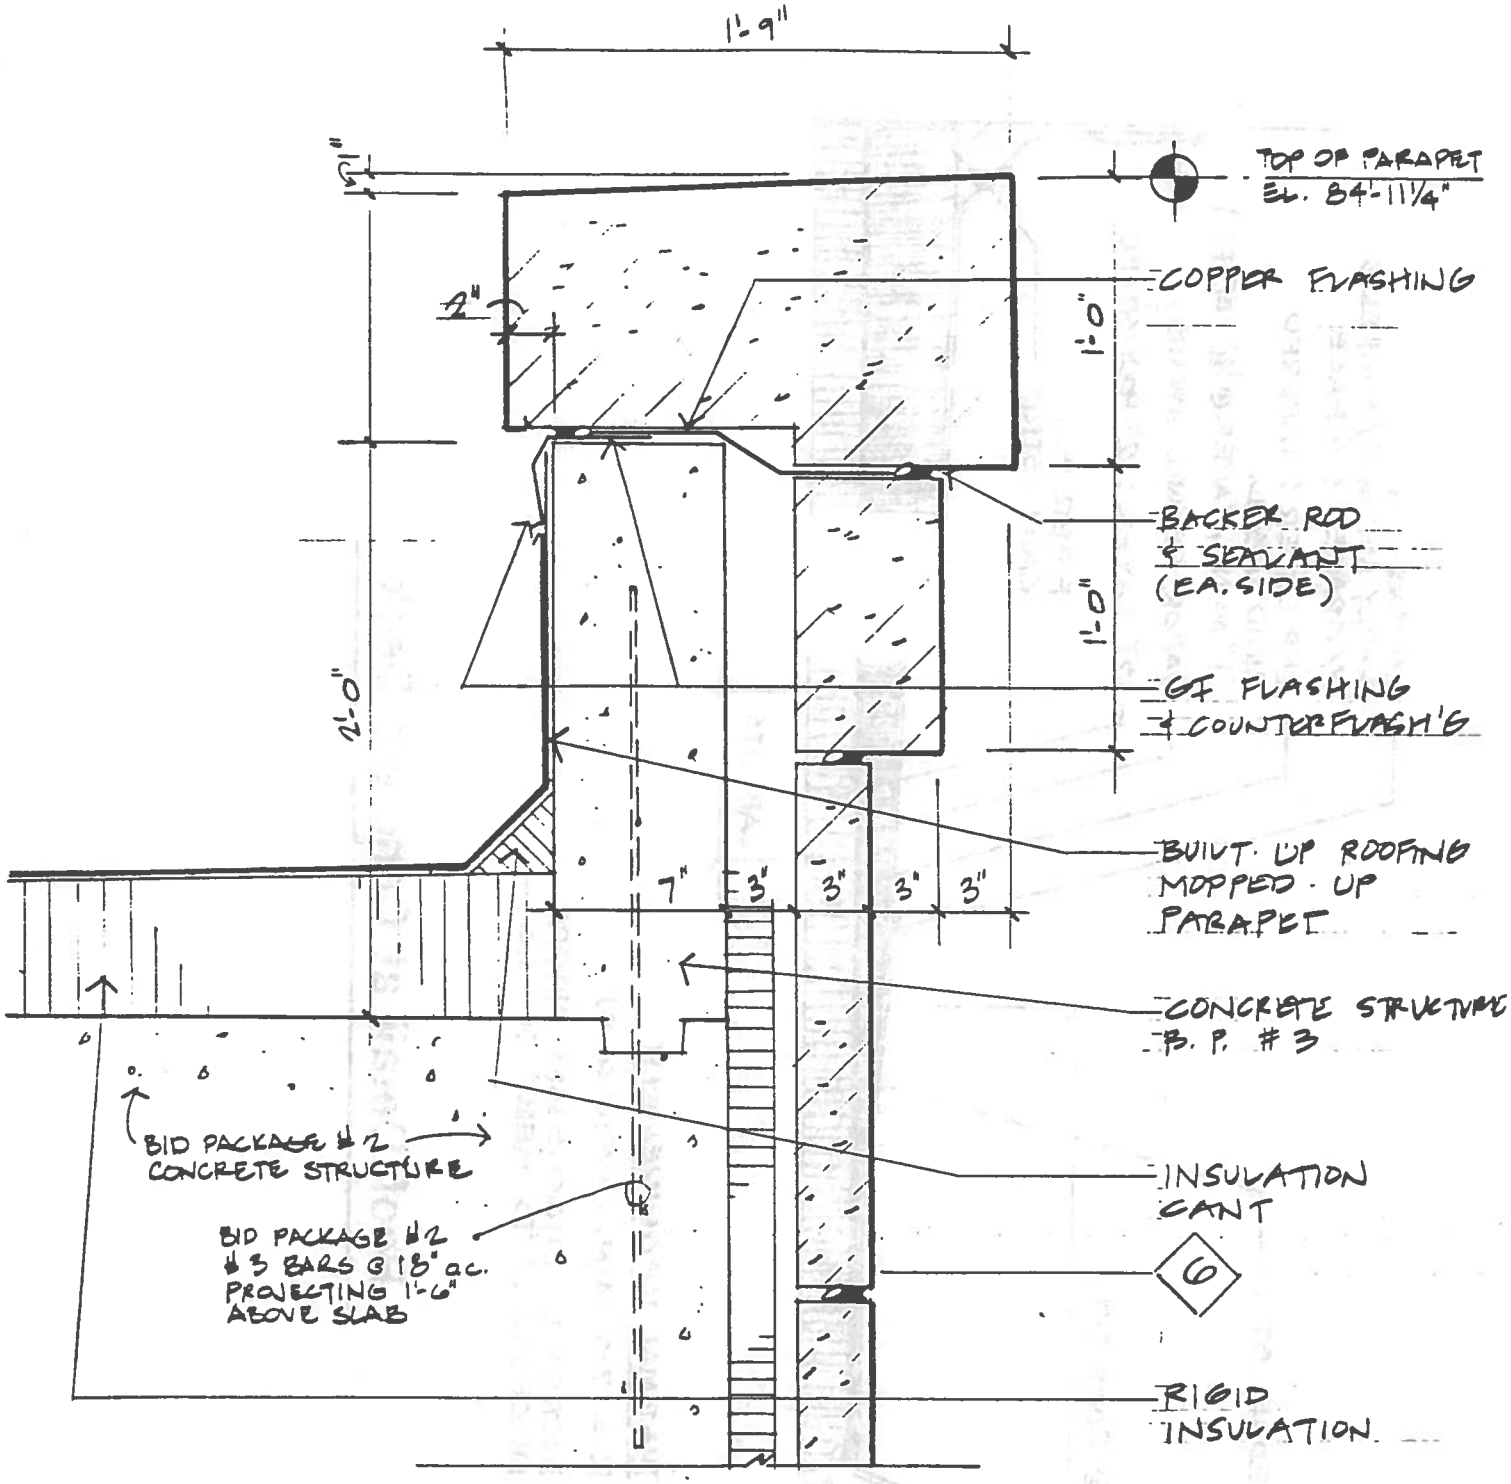

1 PARAPET DETAIL
1½" = 1'-0"

	8.6.90
MILWAUKEE COUNTY JAIL & CRIMINAL JUSTICE FACILITY	25.100
VENTURE ARCHITECTS D.P.W. Proj.No. 01-4436	B.P. #3

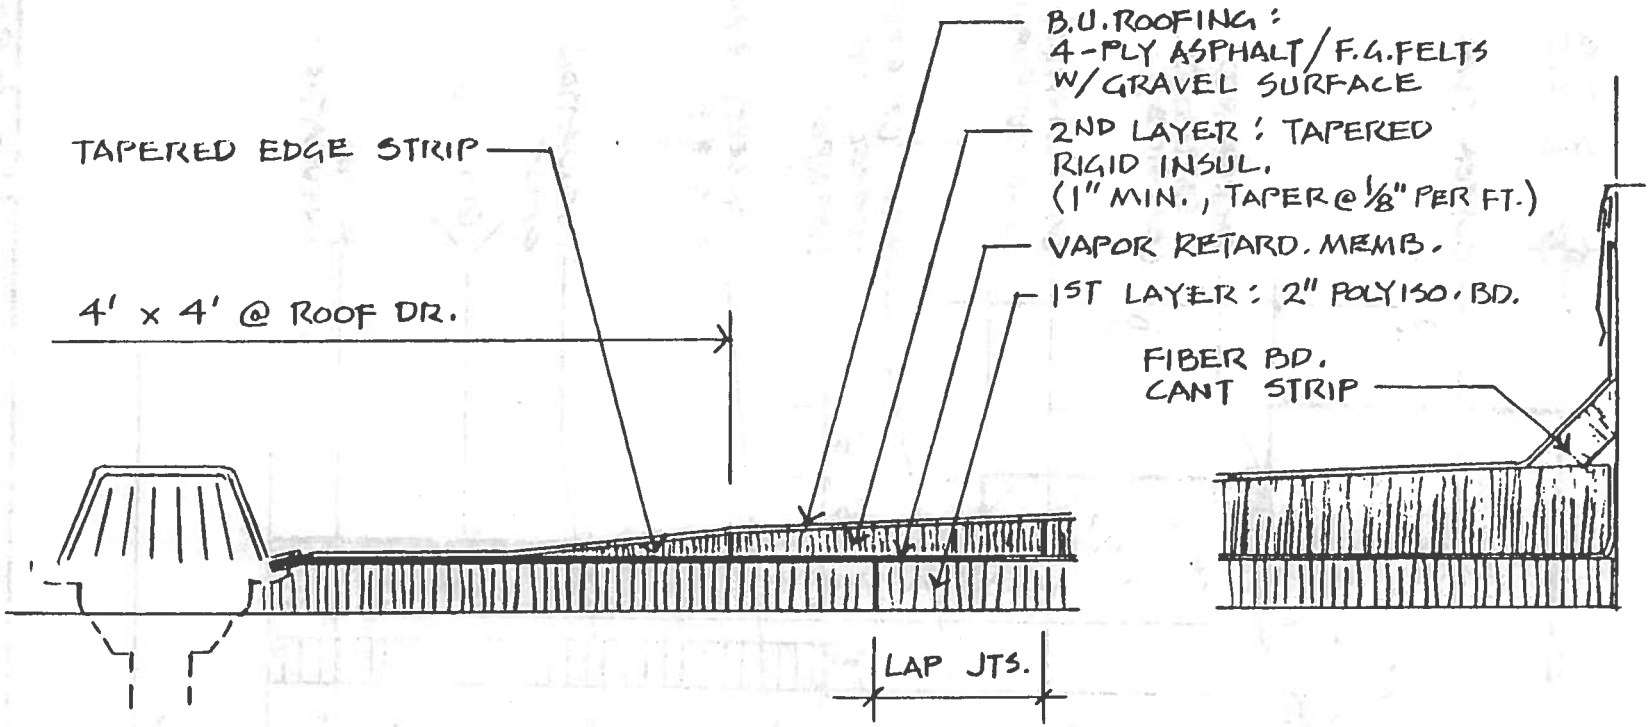

THERMAL REQUIREMENT

R = 20 MIN. (AVERAGED)

INCREASE THICKNESSES WHERE NECESSARY TO MEET R=20.

Roof Detail at Concrete Deck

MILWAUKEE COUNTY JAIL & CRIMINAL JUSTICE FACILITY

VENTURE ARCHITECTS

D.P.W. Proj.No. 01-4436

8-6-90

25.101

B.P. #3

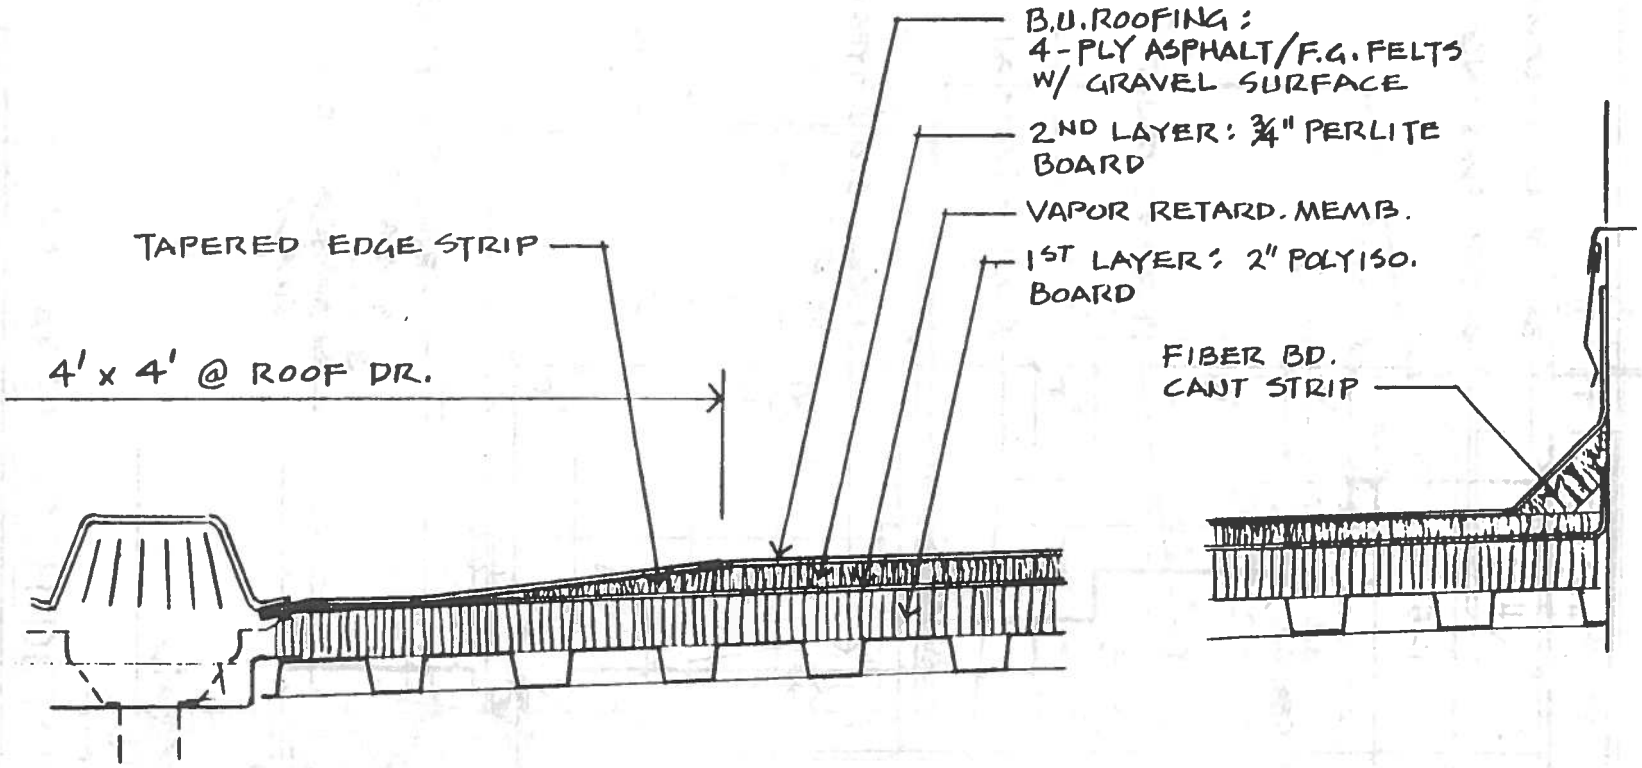

Roof Detail at Metal Deck with Slope

MILWAUKEE COUNTY JAIL & CRIMINAL JUSTICE FACILITY

VENTURE ARCHITECTS

D.P.W. Proj.No. 01-4436

8-6-90

25,102

B.P. #3

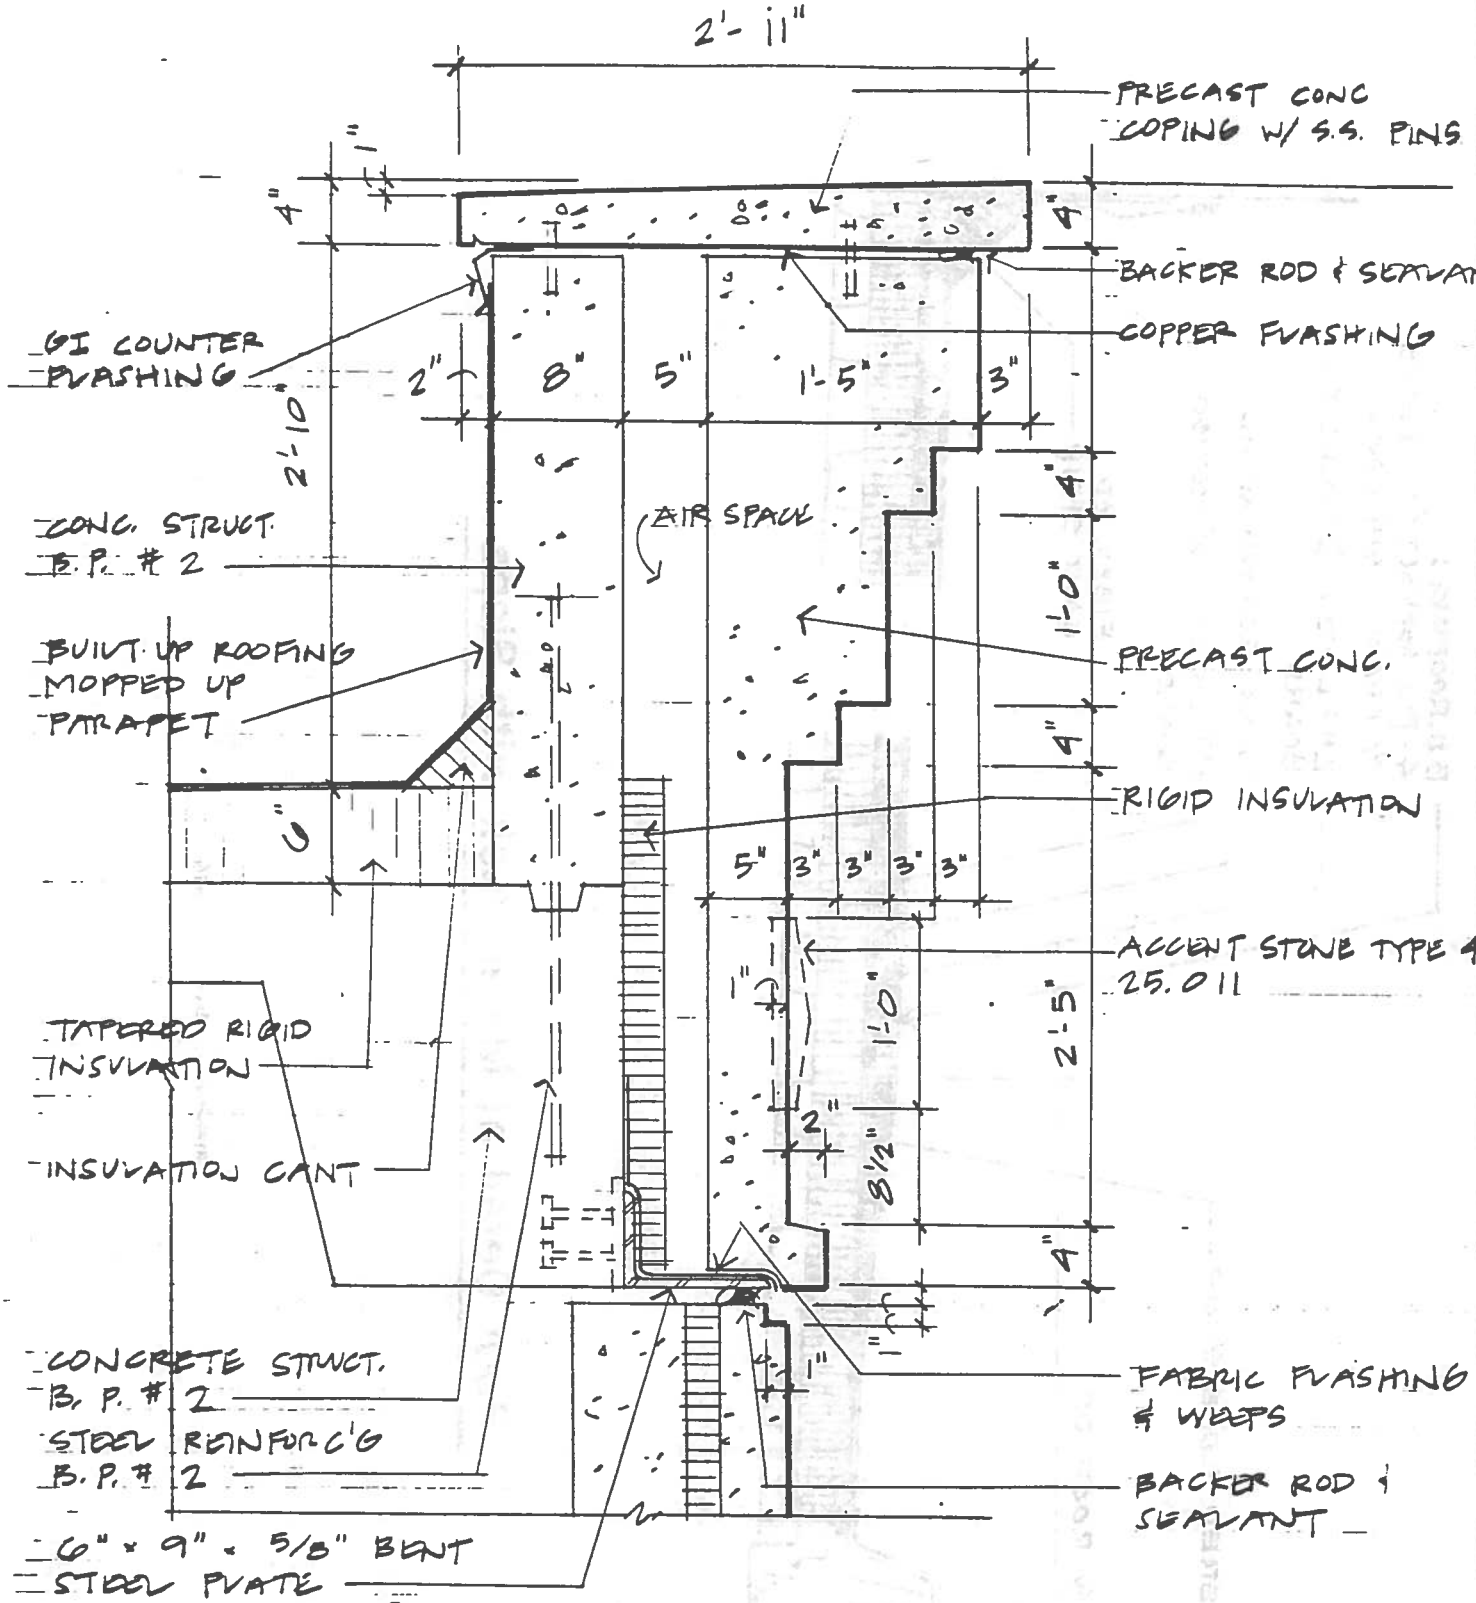

1 PARAPET DETAIL
1" = 1'-0"

MILWAUKEE COUNTY JAIL & CRIMINAL JUSTICE FACILITY	8·6·90
VENTURE ARCHITECTS D.P.W. Proj.No. 01-4436	25.103
	B.P. # 3

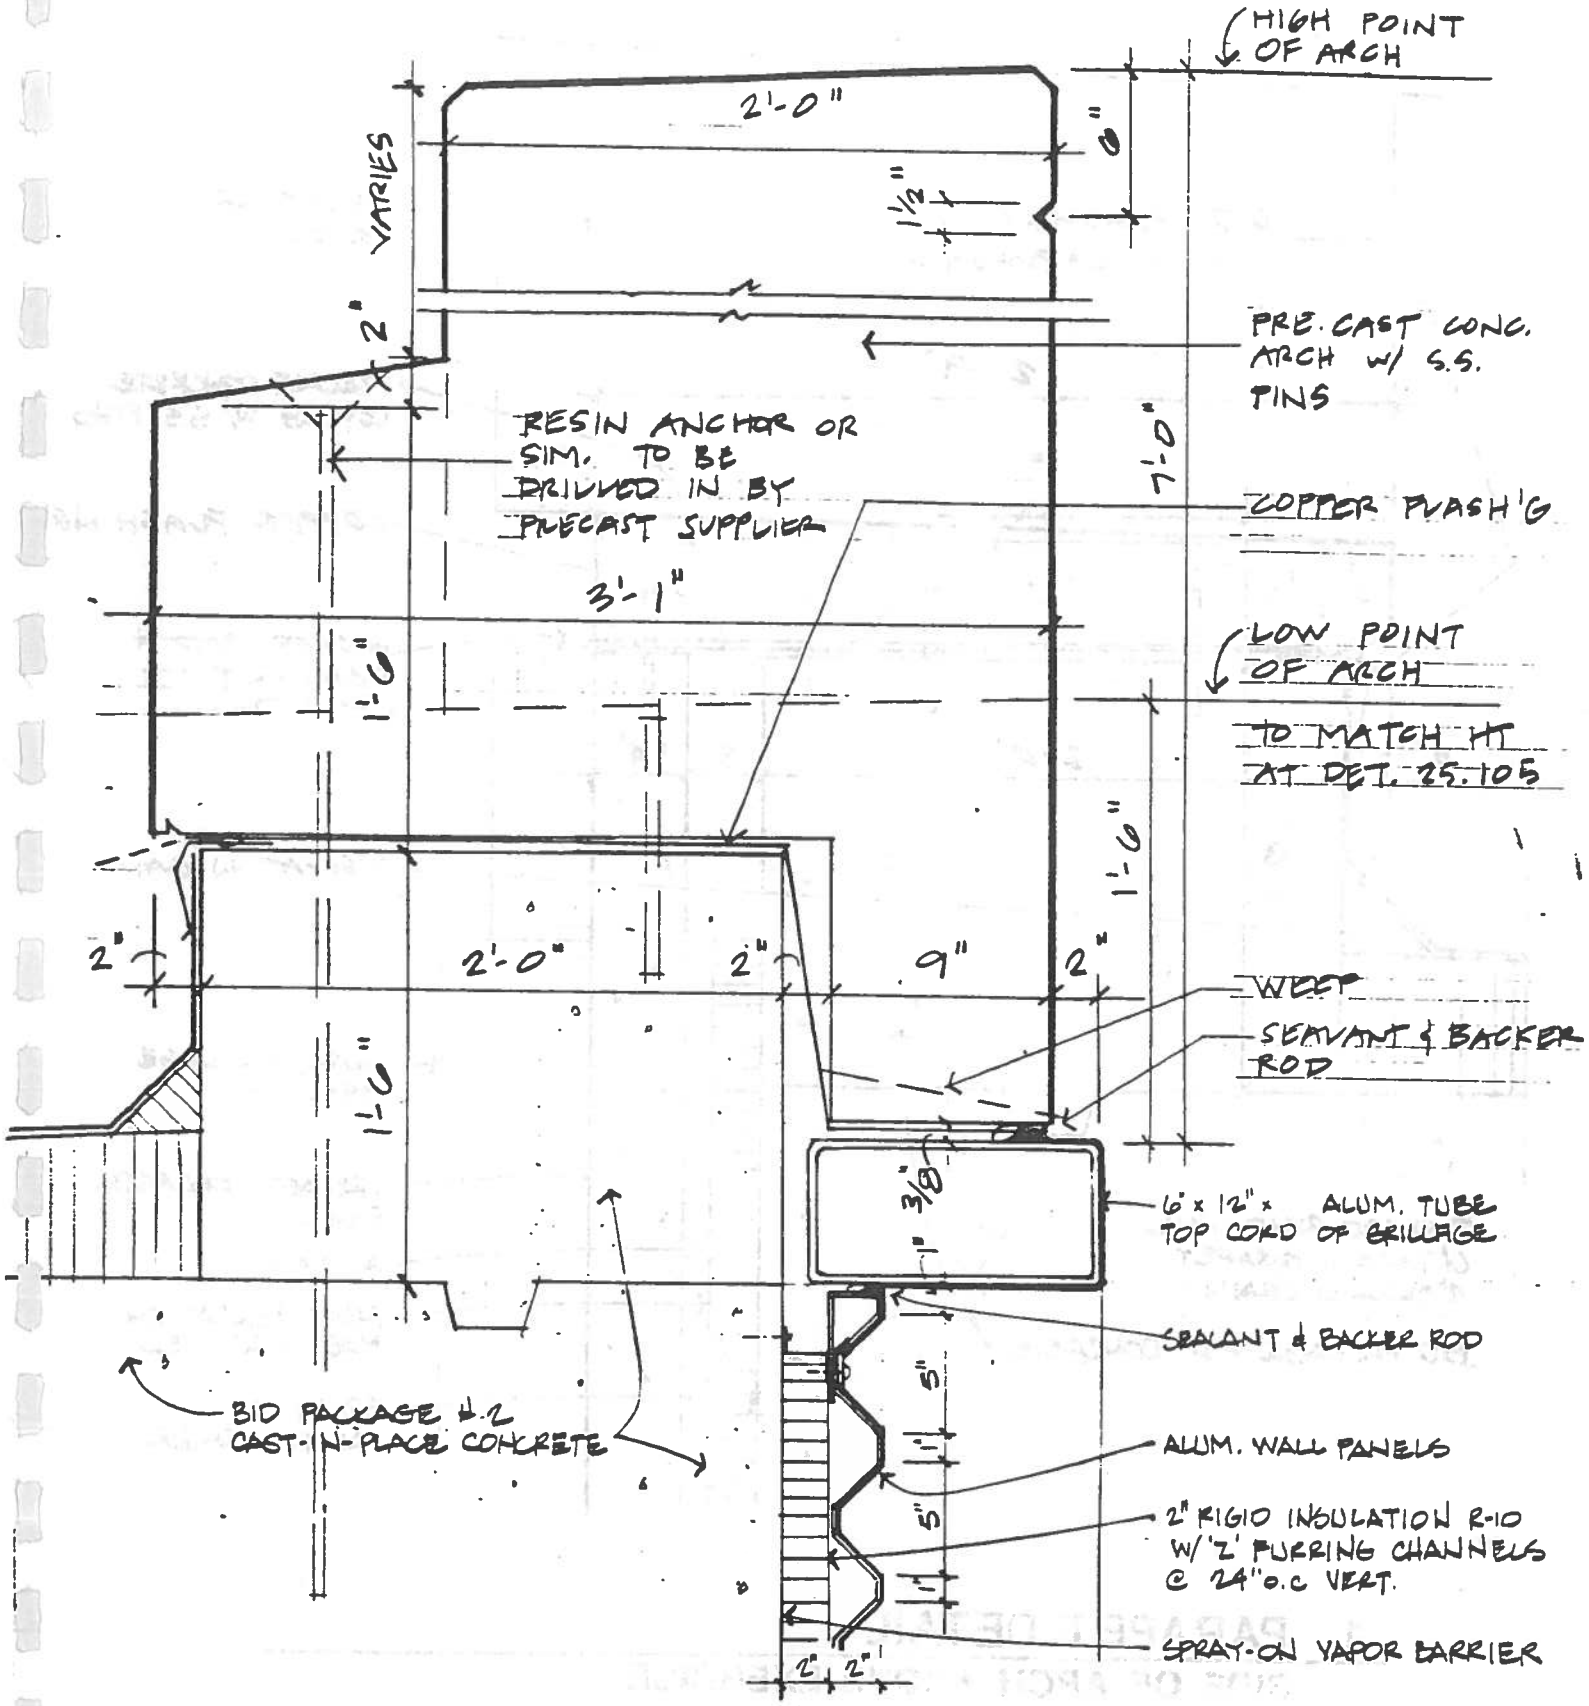

1. PARAPET ARCH DETAIL ABOVE EXERCISE

1½" = 1'-0"

MILWAUKEE COUNTY JAIL & CRIMINAL JUSTICE FACILITY	8.6.90
VENTURE ARCHITECTS D.P.W. Proj.No. 01-4436	25.104
	B.P. #3

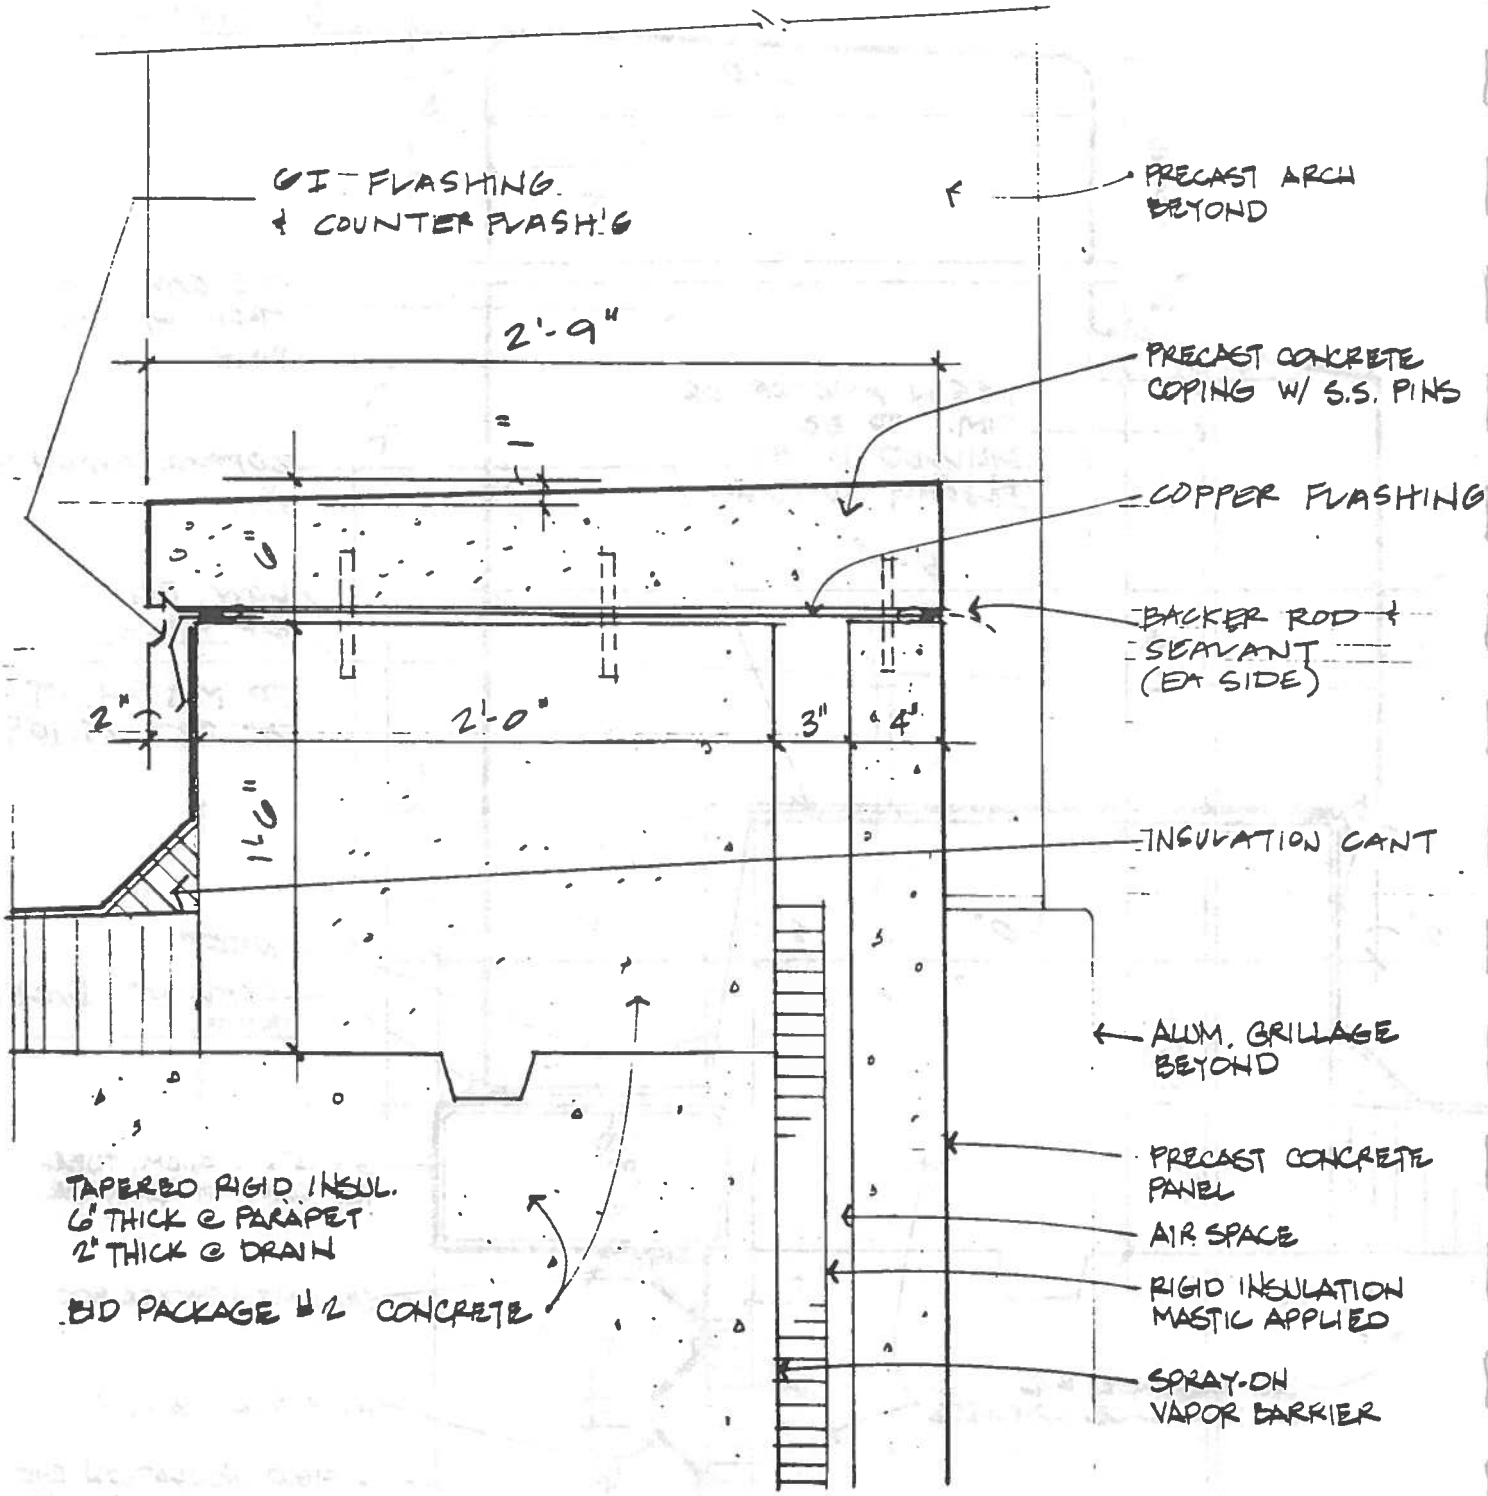

1. PARAPET DETAIL

SIDE OF ARCH ABOVE EXERCISE

1½" = 1'-0"

	8-6-90
MILWAUKEE COUNTY JAIL & CRIMINAL JUSTICE FACILITY	25.105
VENTURE ARCHITECTS D.P.W. Proj.No. 01-4436	B.P. #3

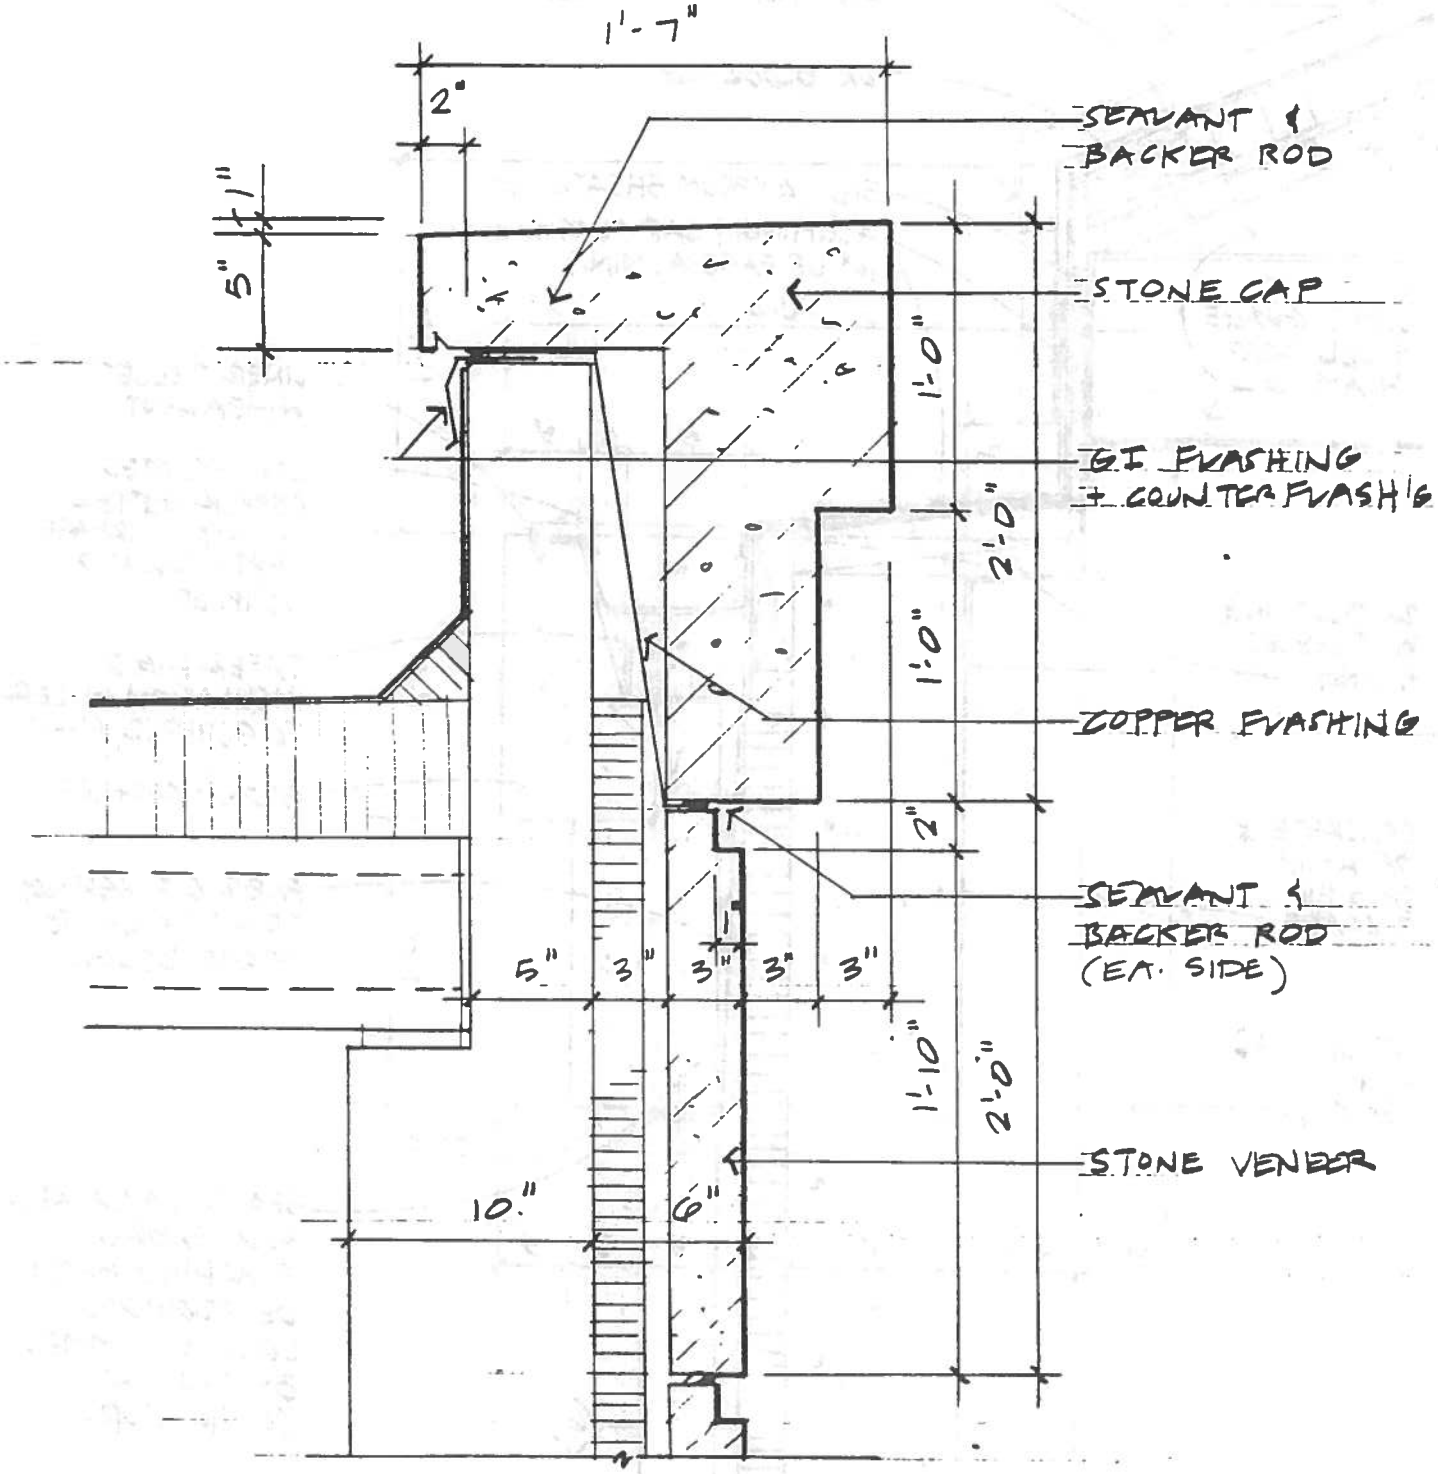

1 PARAPET DETAIL
1½" = 1'-0"

	8.6.90
MILWAUKEE COUNTY JAIL & CRIMINAL JUSTICE FACILITY	25.106
VENTURE ARCHITECTS D.P.W. Proj.No. 01-4436	B.P. #3

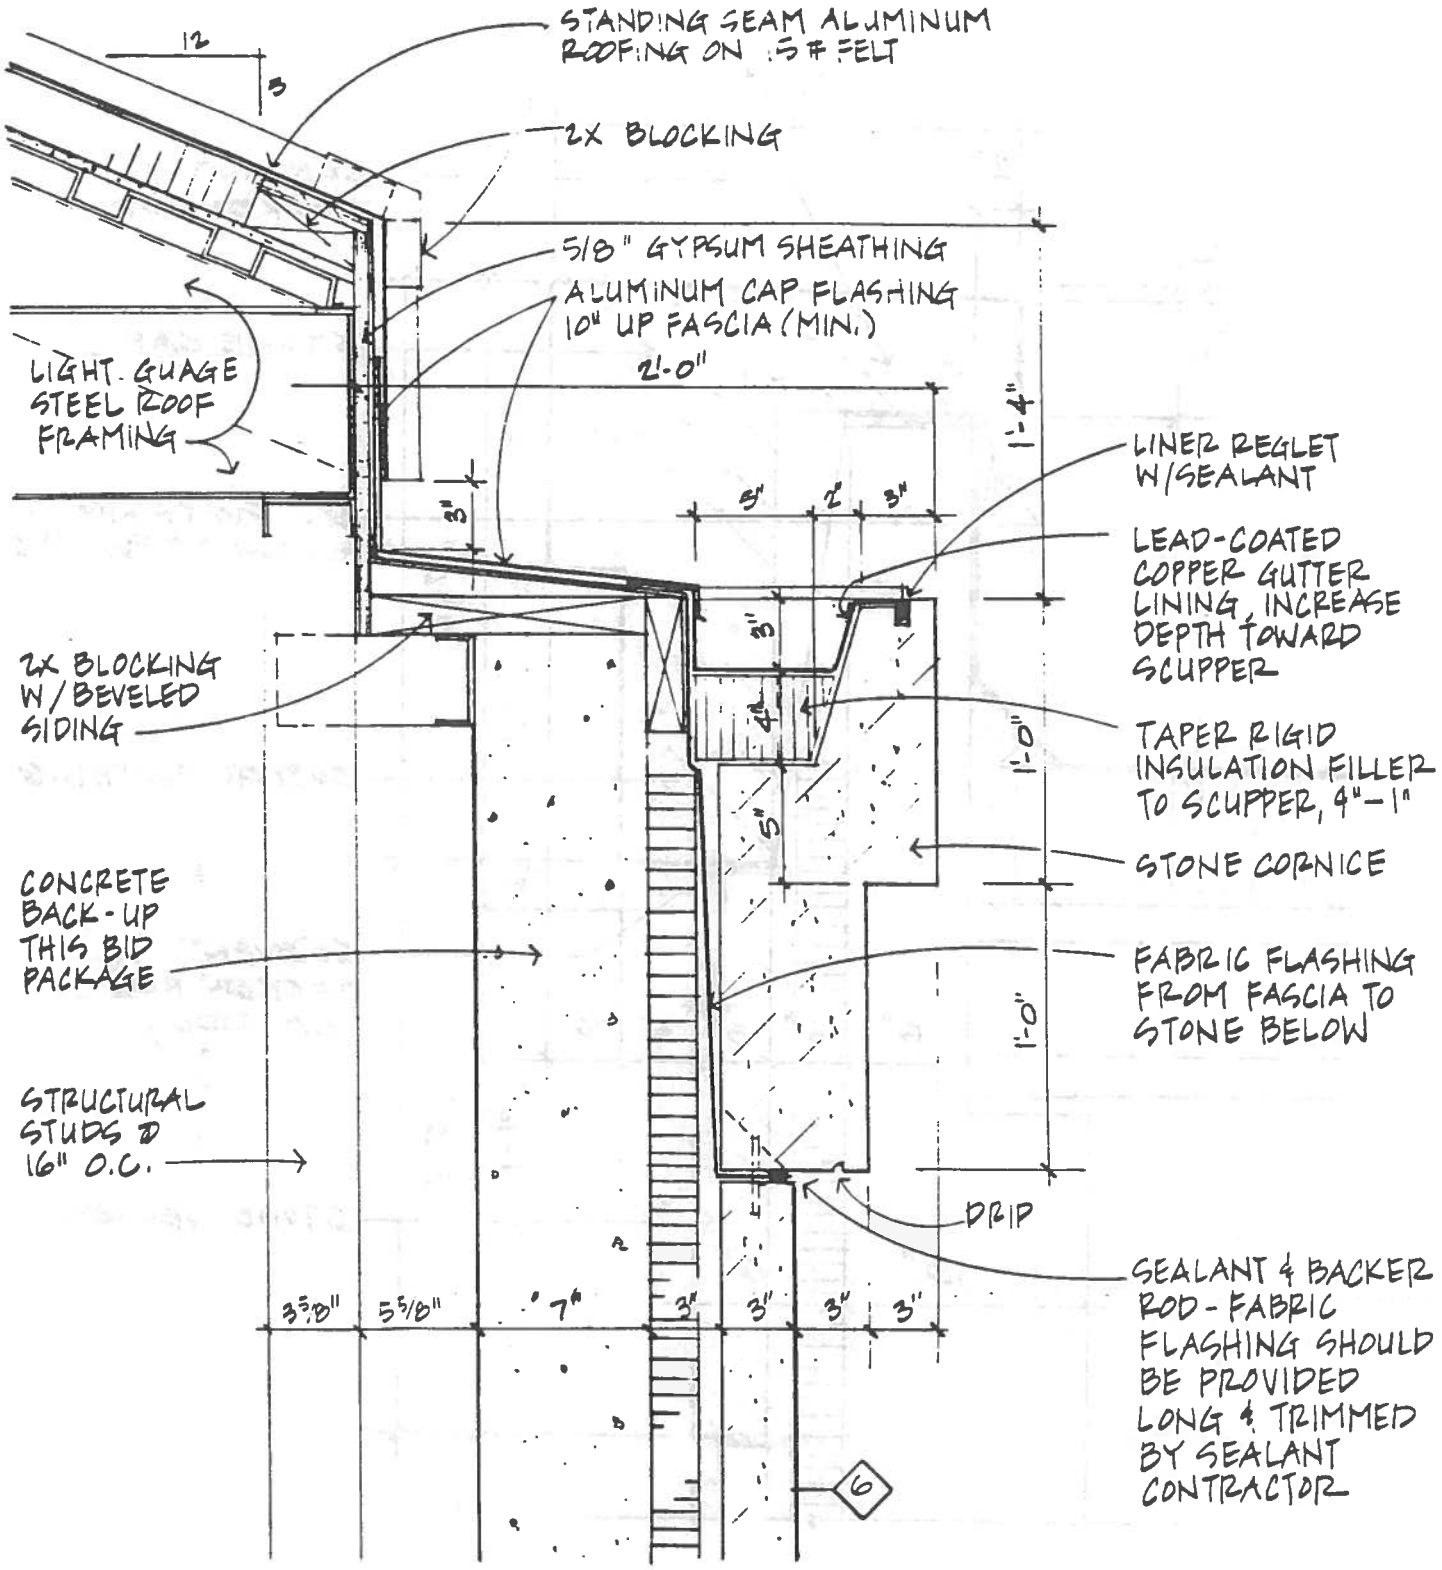

1. STONE CORNICE w/ BUILT-IN GUTTER

1½" = 1'-0"

	8/6/90
MILWAUKEE COUNTY JAIL & CRIMINAL JUSTICE FACILITY	25.107
VENTURE ARCHITECTS D.P.W. Proj.No. 01-4436	S.P. #3

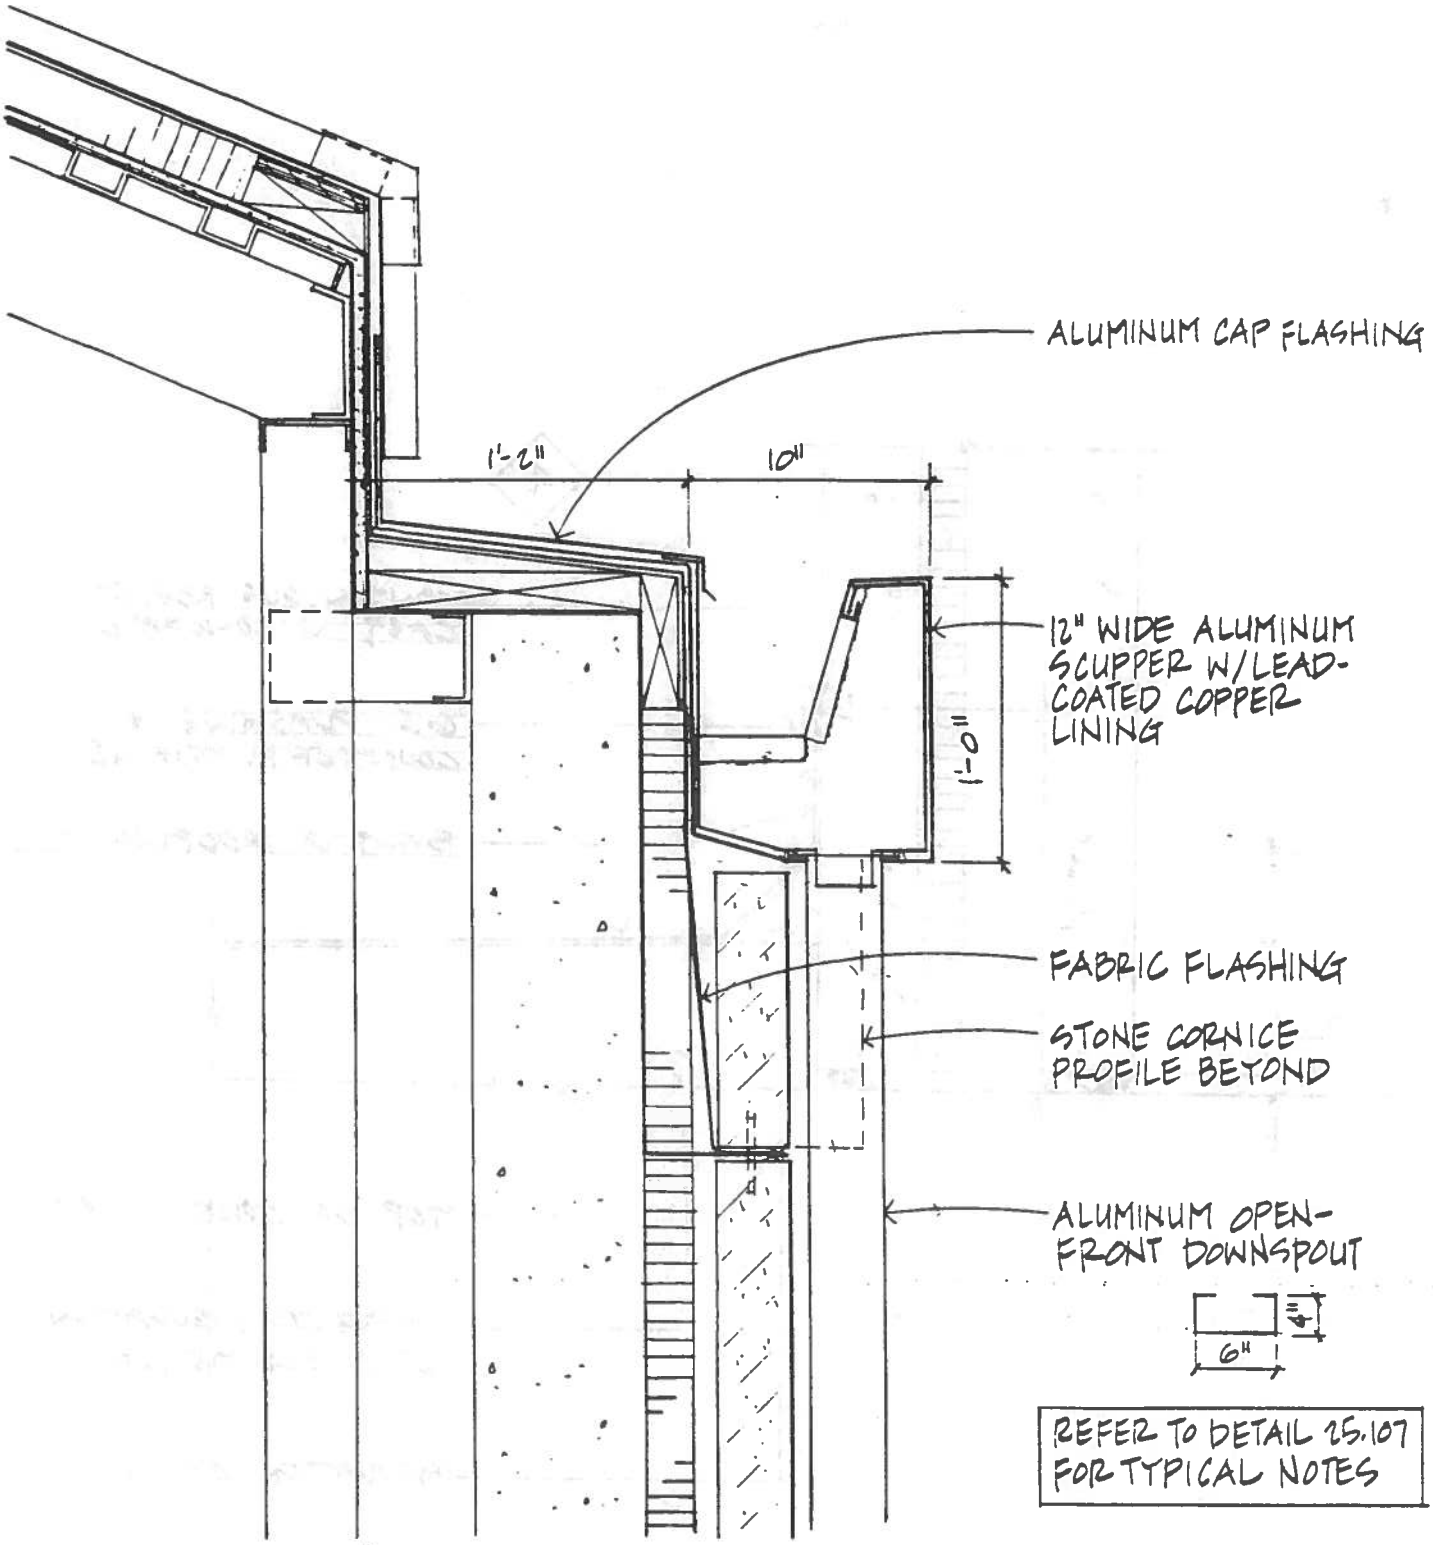

1. SCUPPER DETAIL at STONE CORNICE

1 1/2" = 1'-0"

	8/6/90
MILWAUKEE COUNTY JAIL & CRIMINAL JUSTICE FACILITY	25.108
VENTURE ARCHITECTS D.P.W. Proj.No. 01-4436	B.P. #3

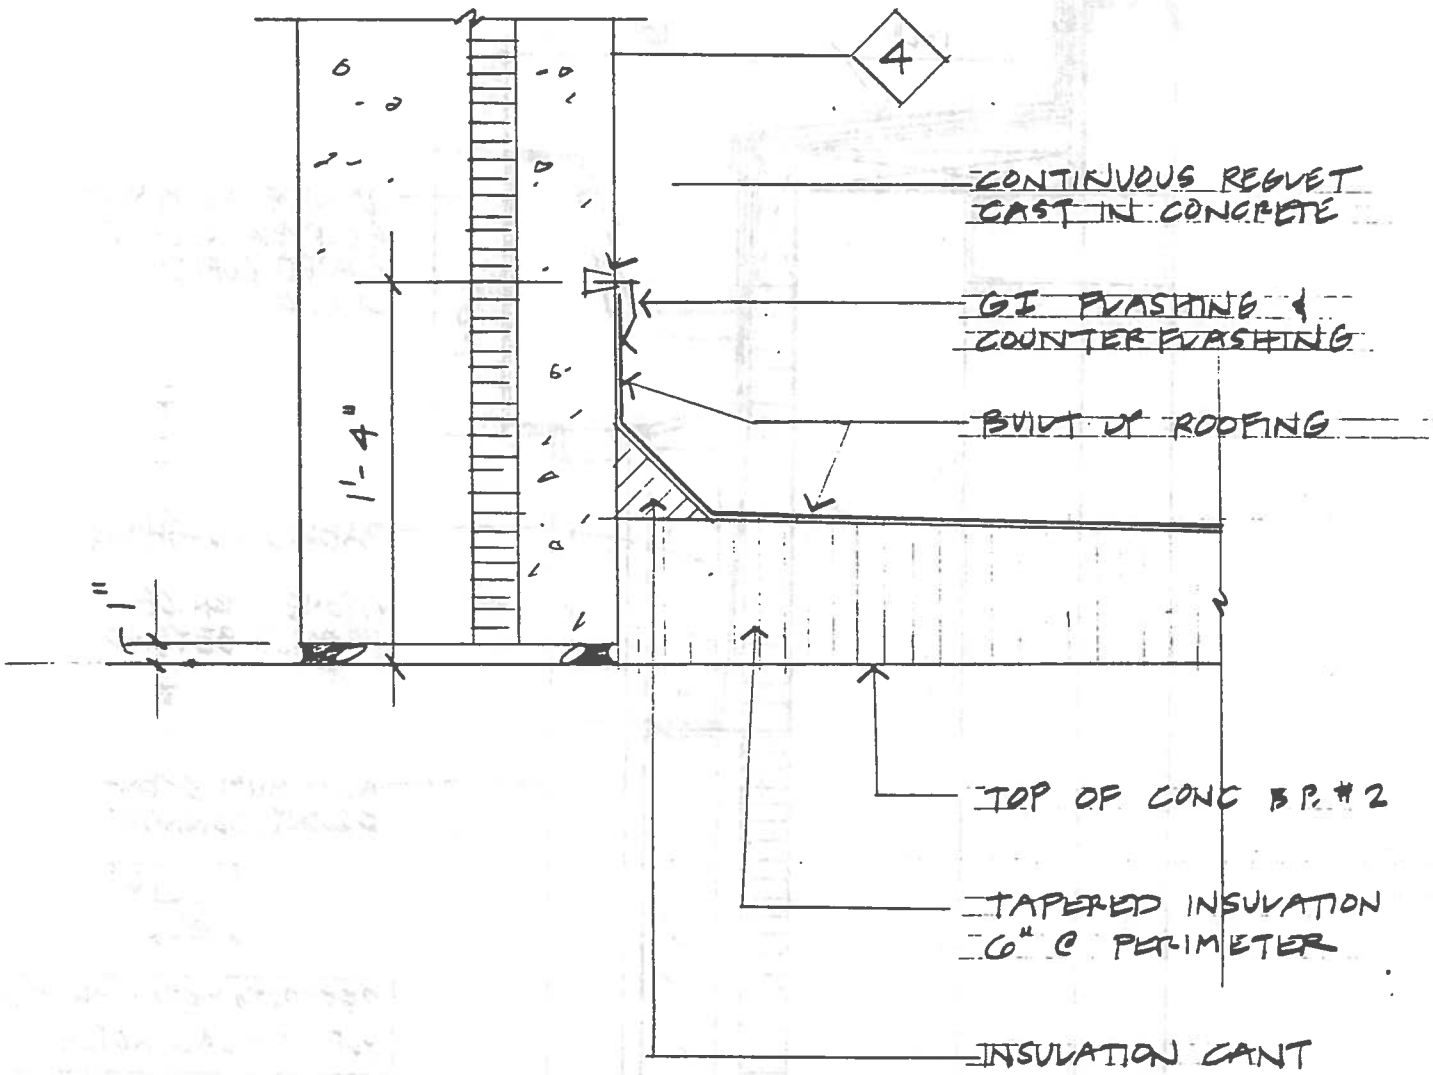

1 FLASHING DETAIL @ PRE-CAST PANEL
1½" = 1'-0"

	8.6.90
MILWAUKEE COUNTY JAIL & CRIMINAL JUSTICE FACILITY	25.109
VENTURE ARCHITECTS D.P.W. Proj.No. 01-4436	B.P. #3

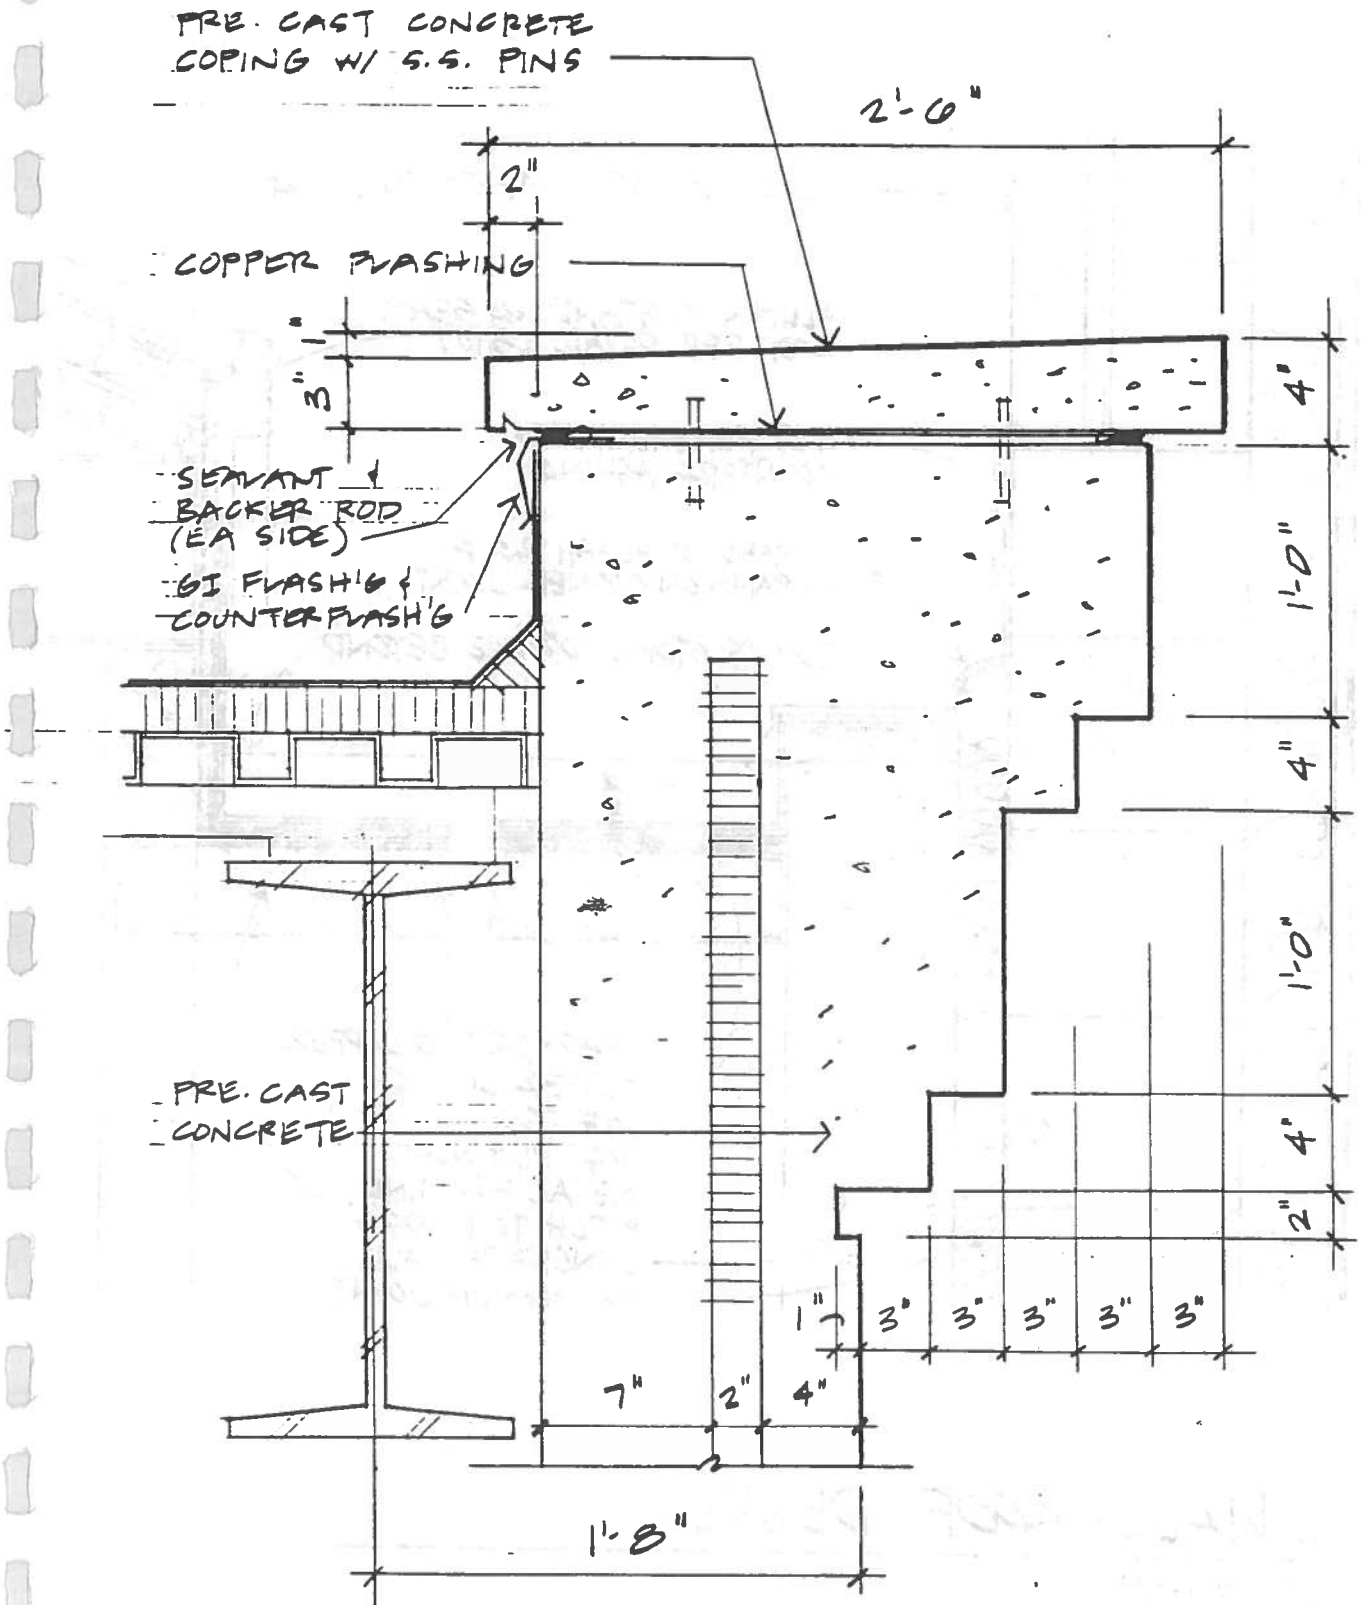

1 PARAPET DETAIL
1'/2" = 1'-0"

	8-6-90
MILWAUKEE COUNTY JAIL & CRIMINAL JUSTICE FACILITY	25.110
VENTURE ARCHITECTS D.P.W. Proj.No. 01-4436	B.P. #3

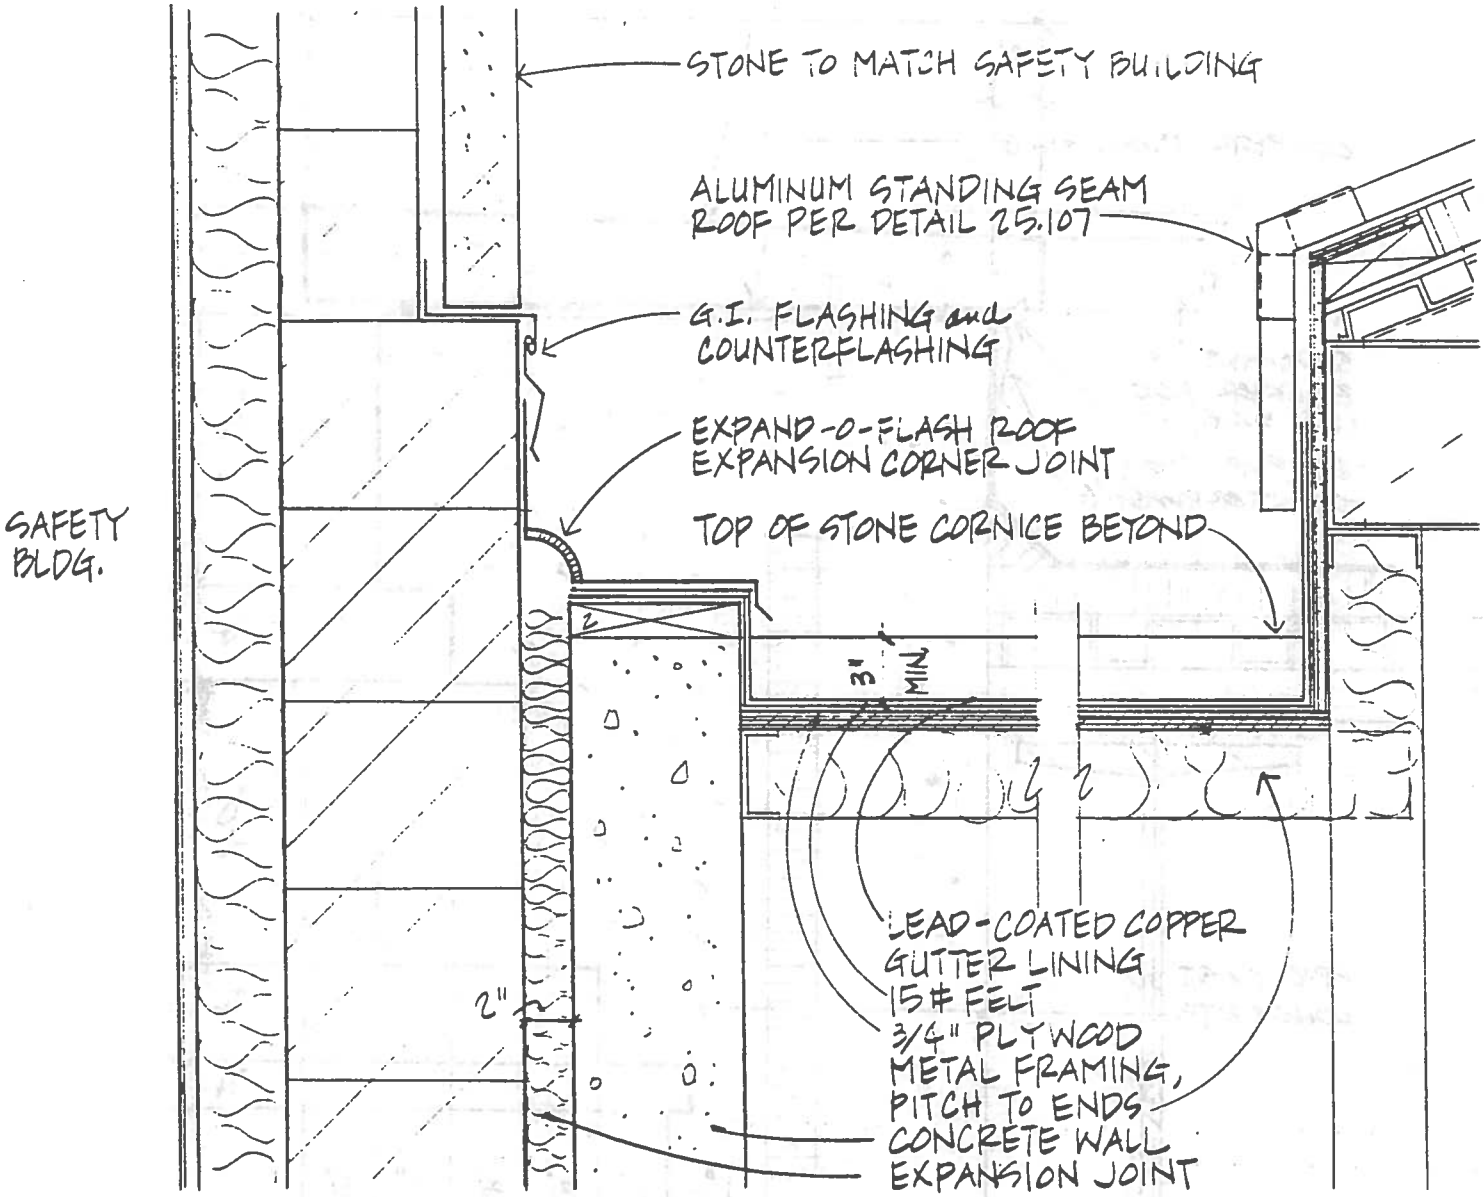

1. WALL/ROOF DETAIL

1 1/2" = 1'-0"

	8/6/90
MILWAUKEE COUNTY JAIL & CRIMINAL JUSTICE FACILITY	25.111
VENTURE ARCHITECTS D.P.W. Proj.No. 01-4436	B.P. #3

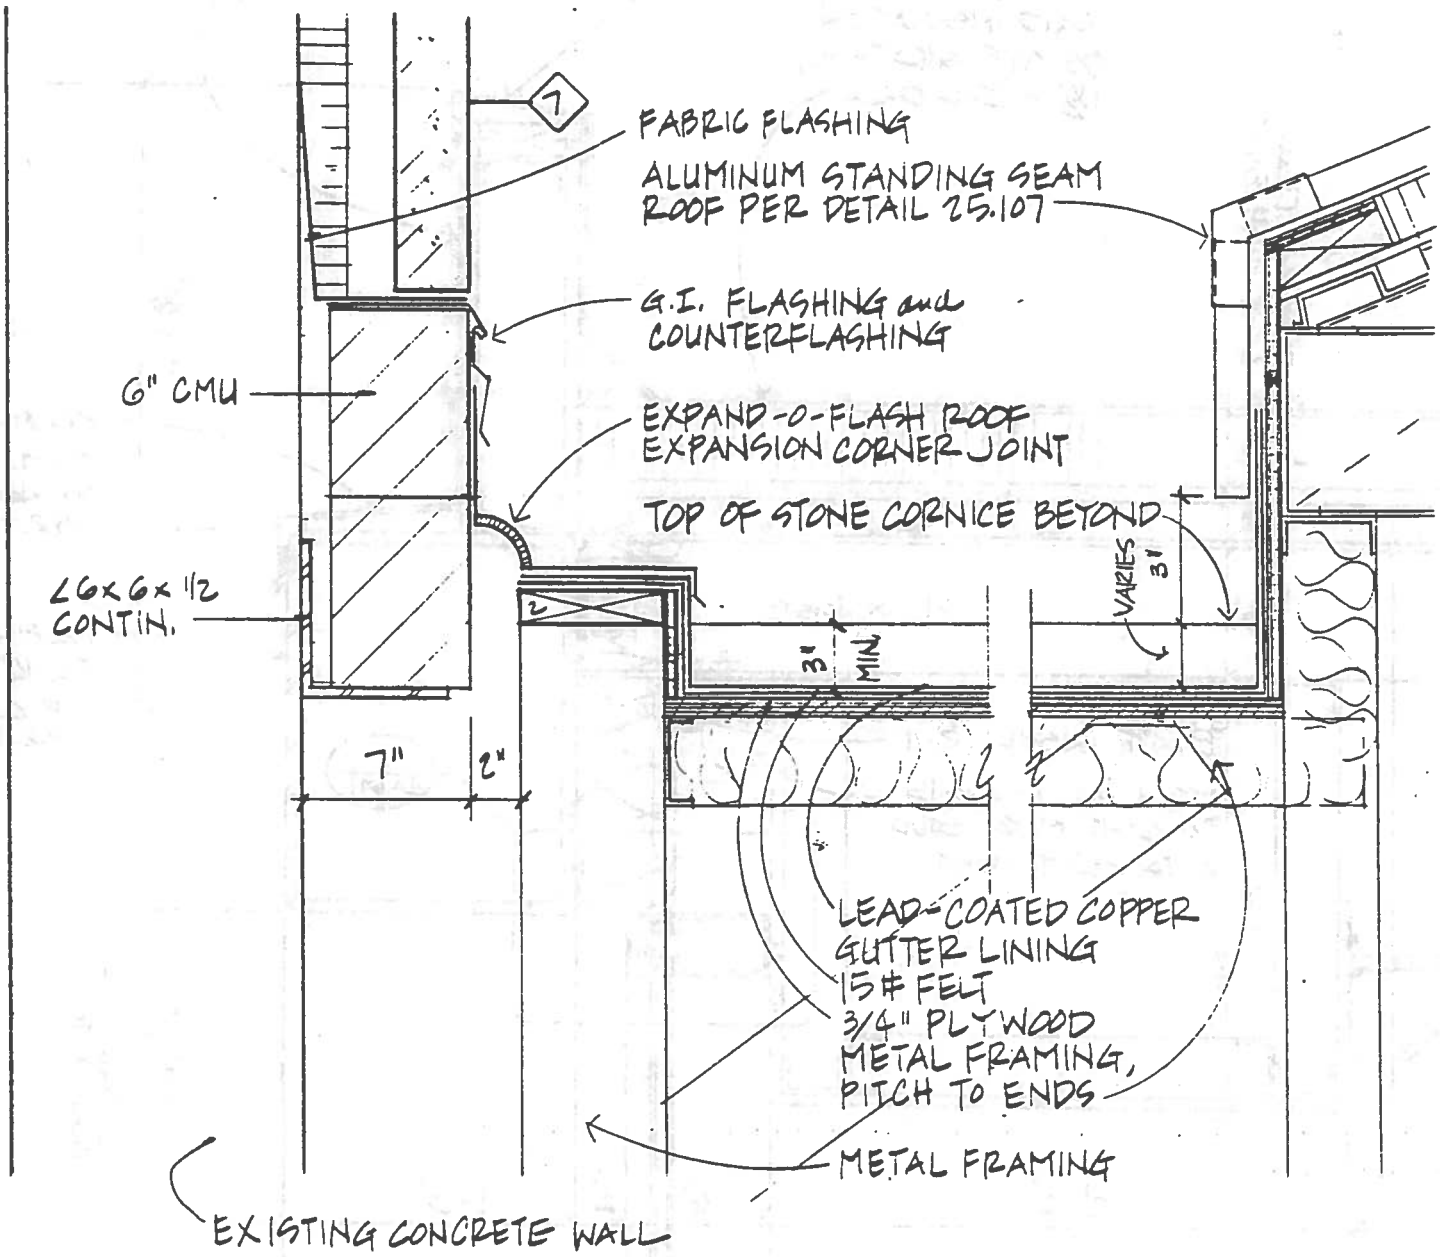

1. WALL/ROOF DETAIL

1 1/2" = 1'-0"

	8/6/90
MILWAUKEE COUNTY JAIL & CRIMINAL JUSTICE FACILITY	25.112
VENTURE ARCHITECTS D.P.W. Proj.No. 01-4436	B.P. #3

DETAIL DRAWING OMITTED

25.113

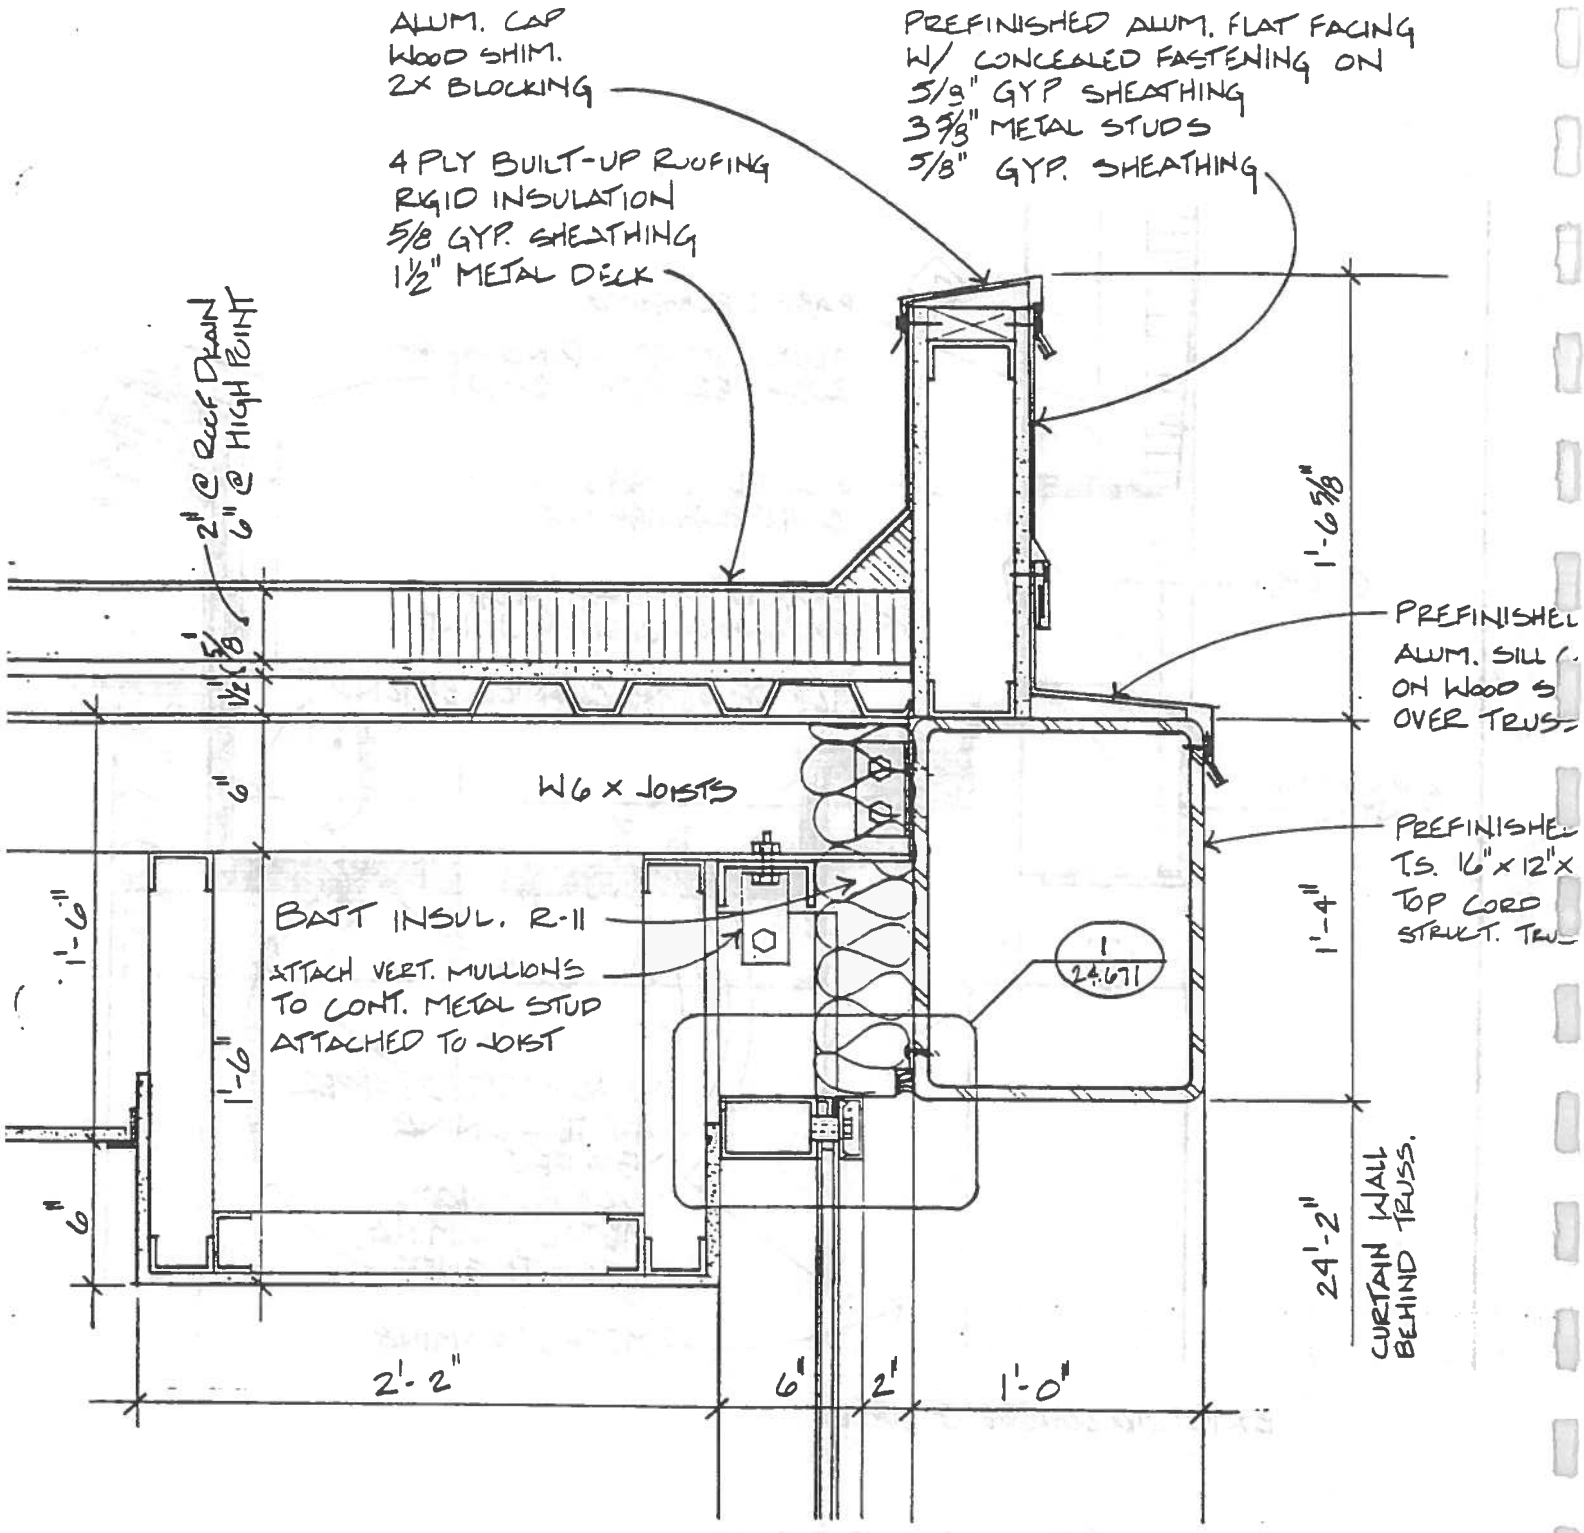

TYPICAL CEILING DROP AT SKYWALK
1 1/2" = 1'-0"
(BOTH SIDES)

	8/6/90
MILWAUKEE COUNTY JAIL & CRIMINAL JUSTICE FACILITY	25.114
VENTURE ARCHITECTS D.P.W. Proj.No. 01-4436	B.P #3

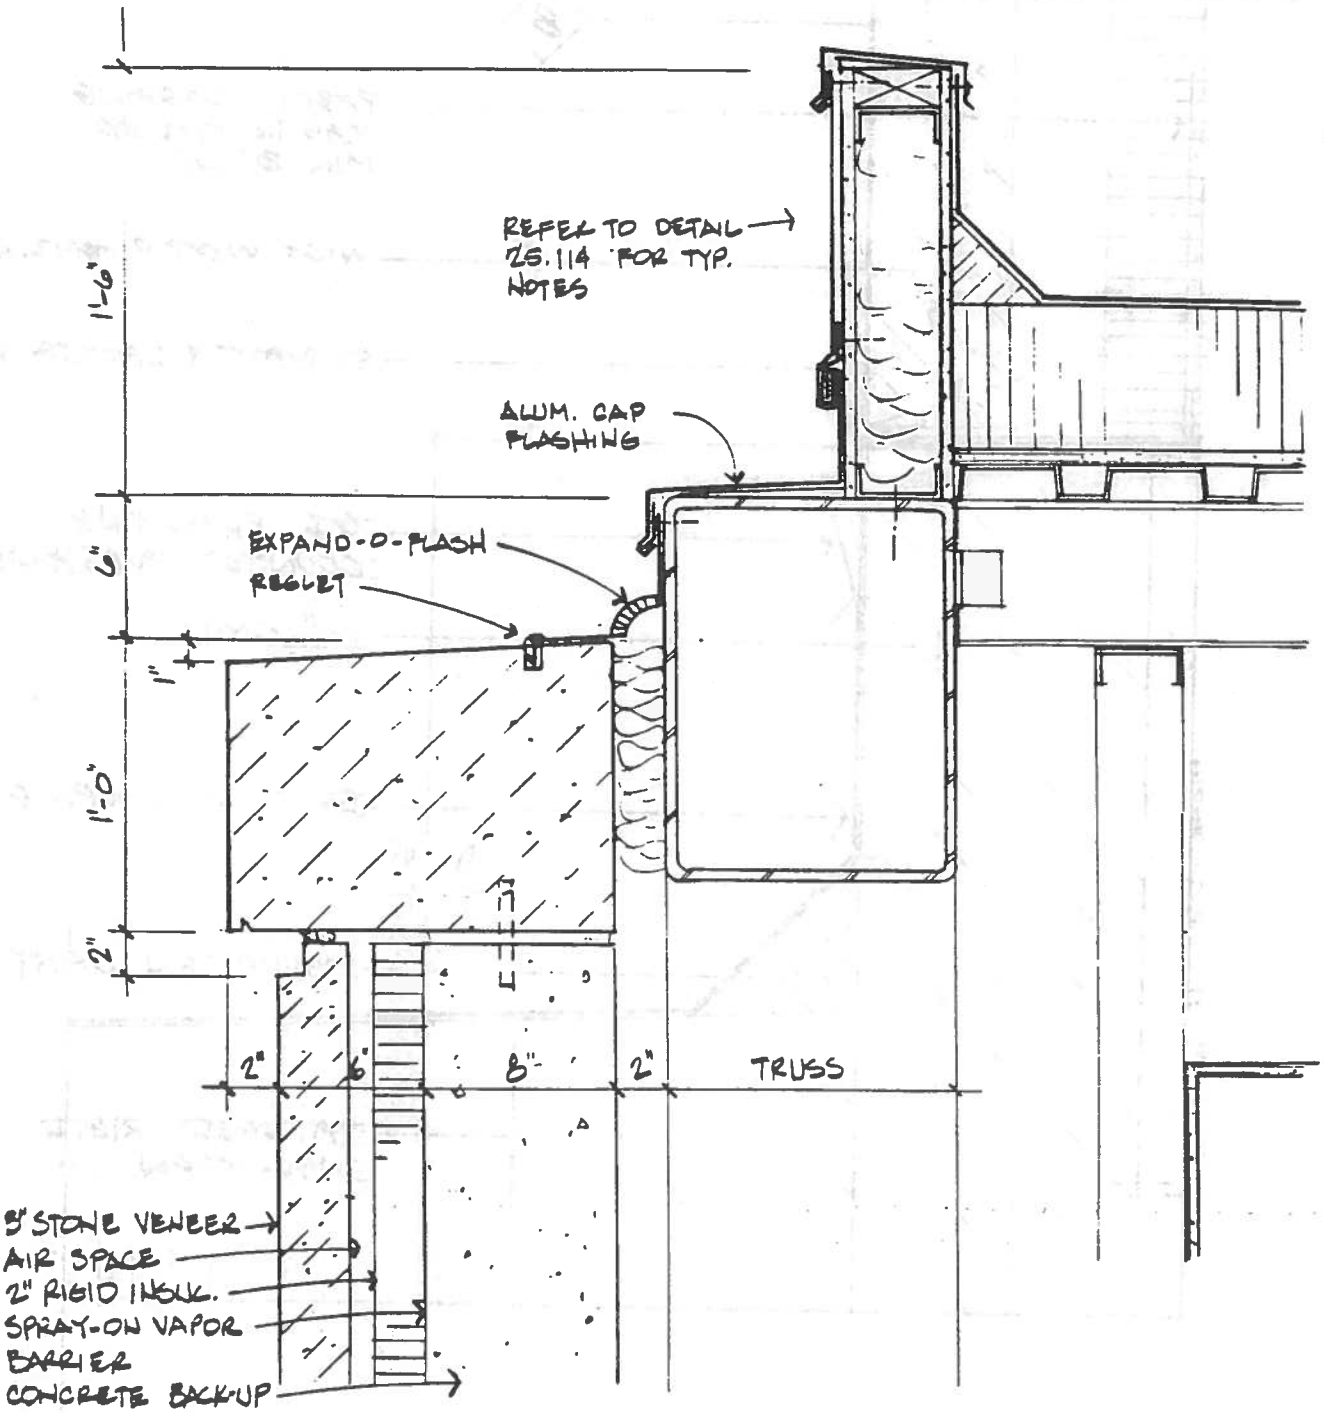

1. PARAPET DETAIL

1½" = 1'-0"

MILWAUKEE COUNTY JAIL & CRIMINAL JUSTICE FACILITY	8/6/90
	25.115
VENTURE ARCHITECTS D.P.W. Proj.No. 01-4436	B.P. #3

DETAIL DRAWING OMITTED

25.116

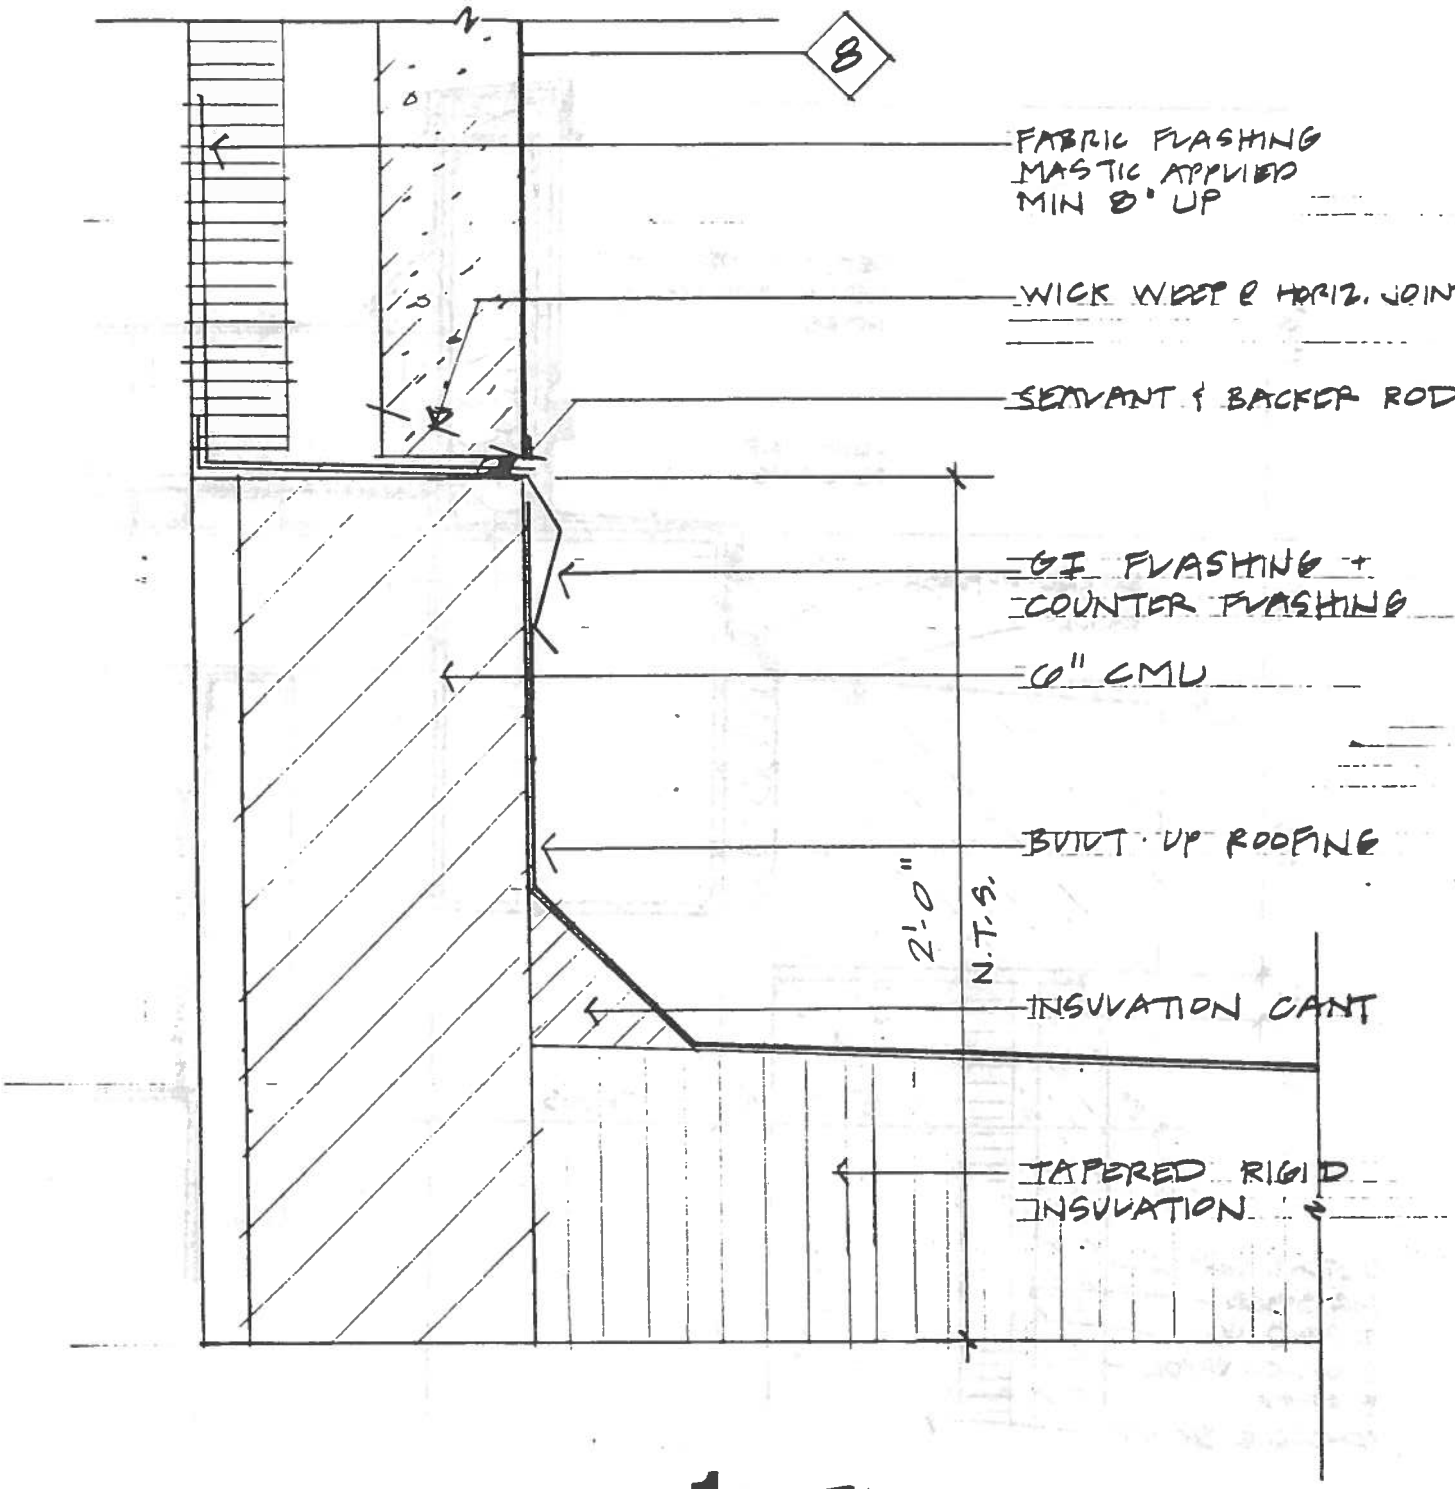

1 DETAIL
3" = 1'-0"

	8.6.90
MILWAUKEE COUNTY JAIL & CRIMINAL JUSTICE FACILITY	25.117
VENTURE ARCHITECTS D.P.W. Proj.No. 01-4436	B.P. #3

DETAIL DRAWING OMITTED

25.118

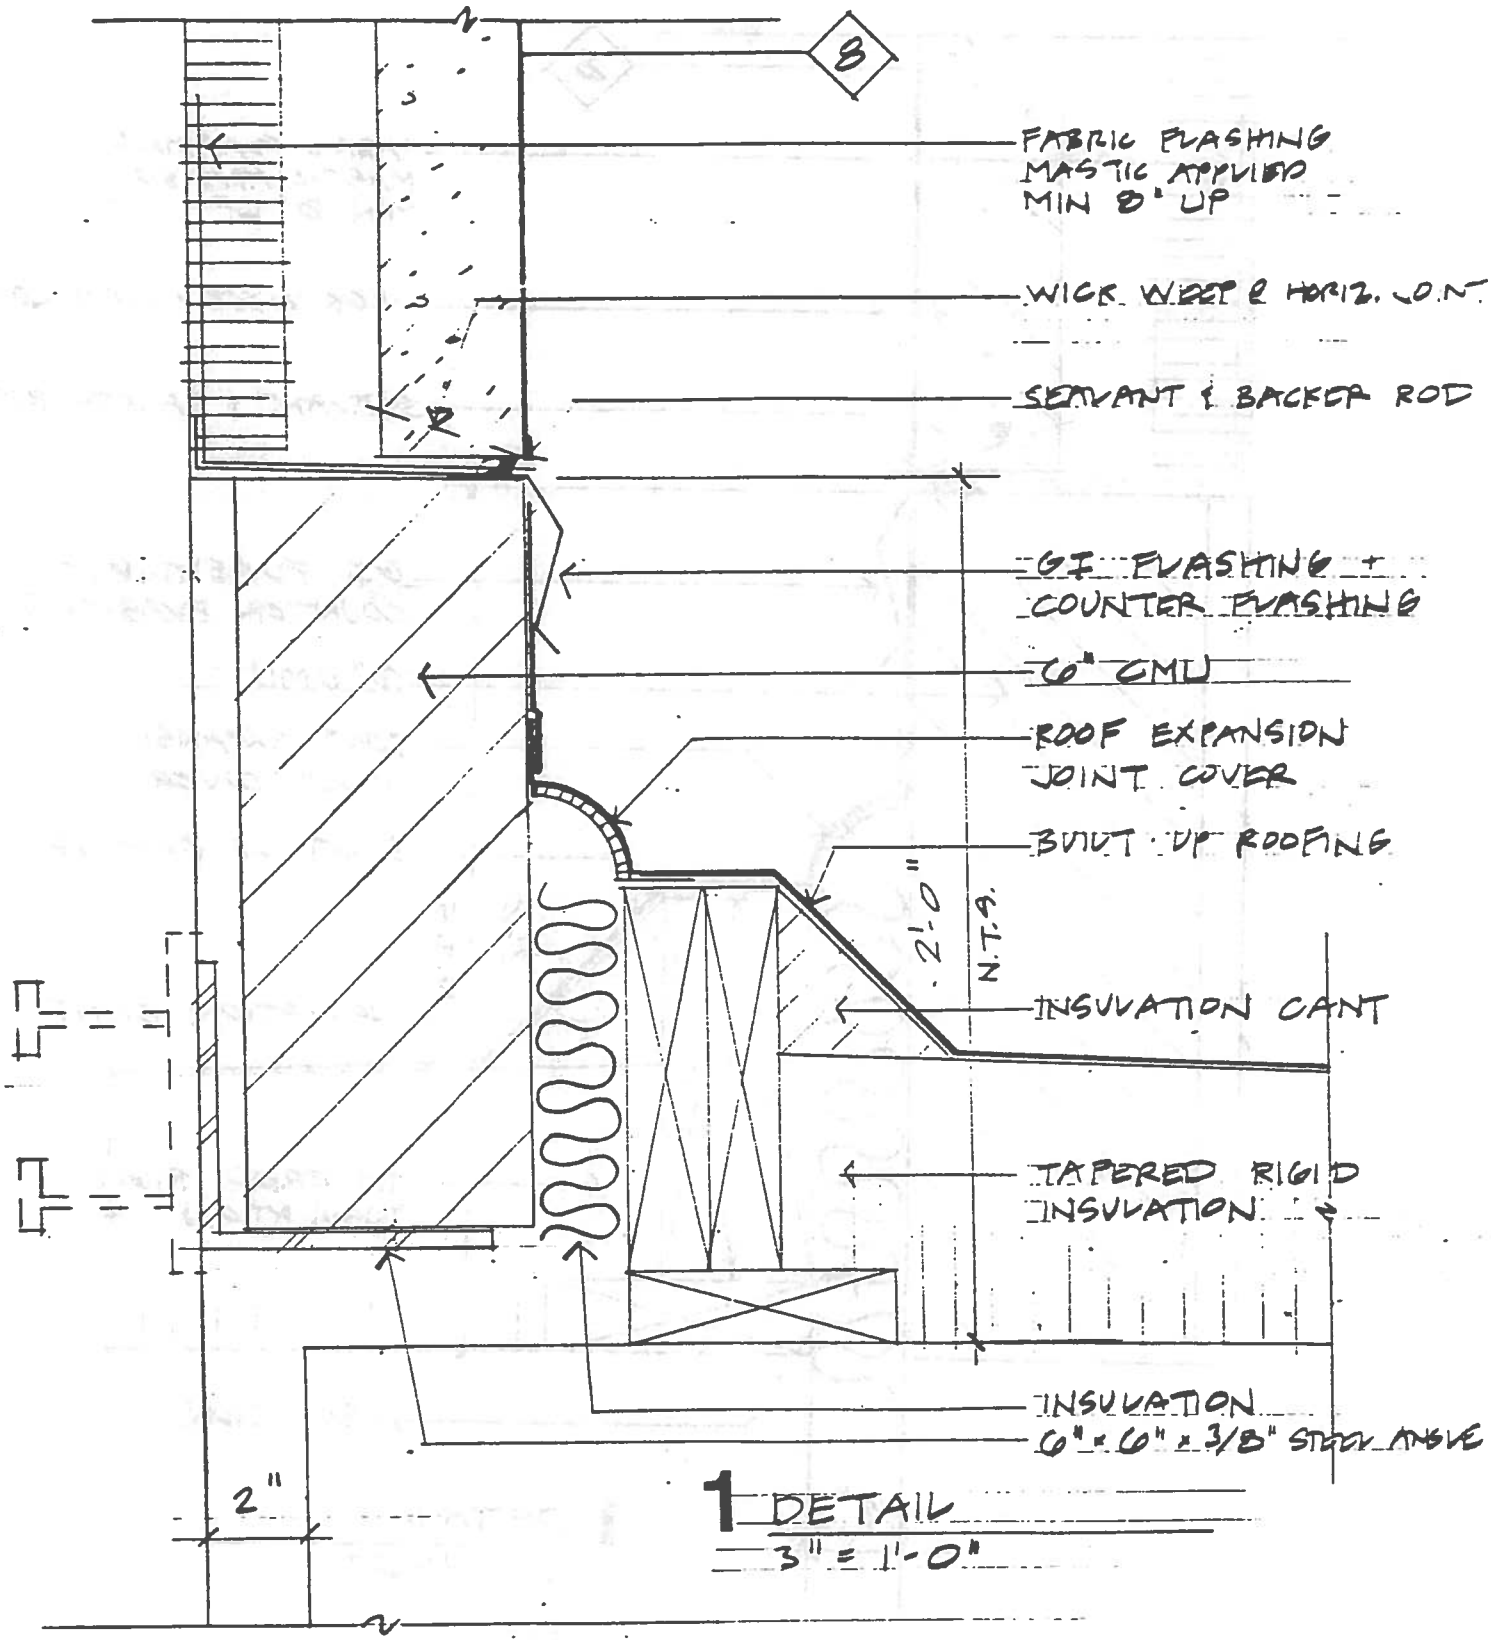

	8·6·90
MILWAUKEE COUNTY JAIL & CRIMINAL JUSTICE FACILITY	25.119
VENTURE ARCHITECTS D.P.W. Proj.No. 01-4436	B.P. #3

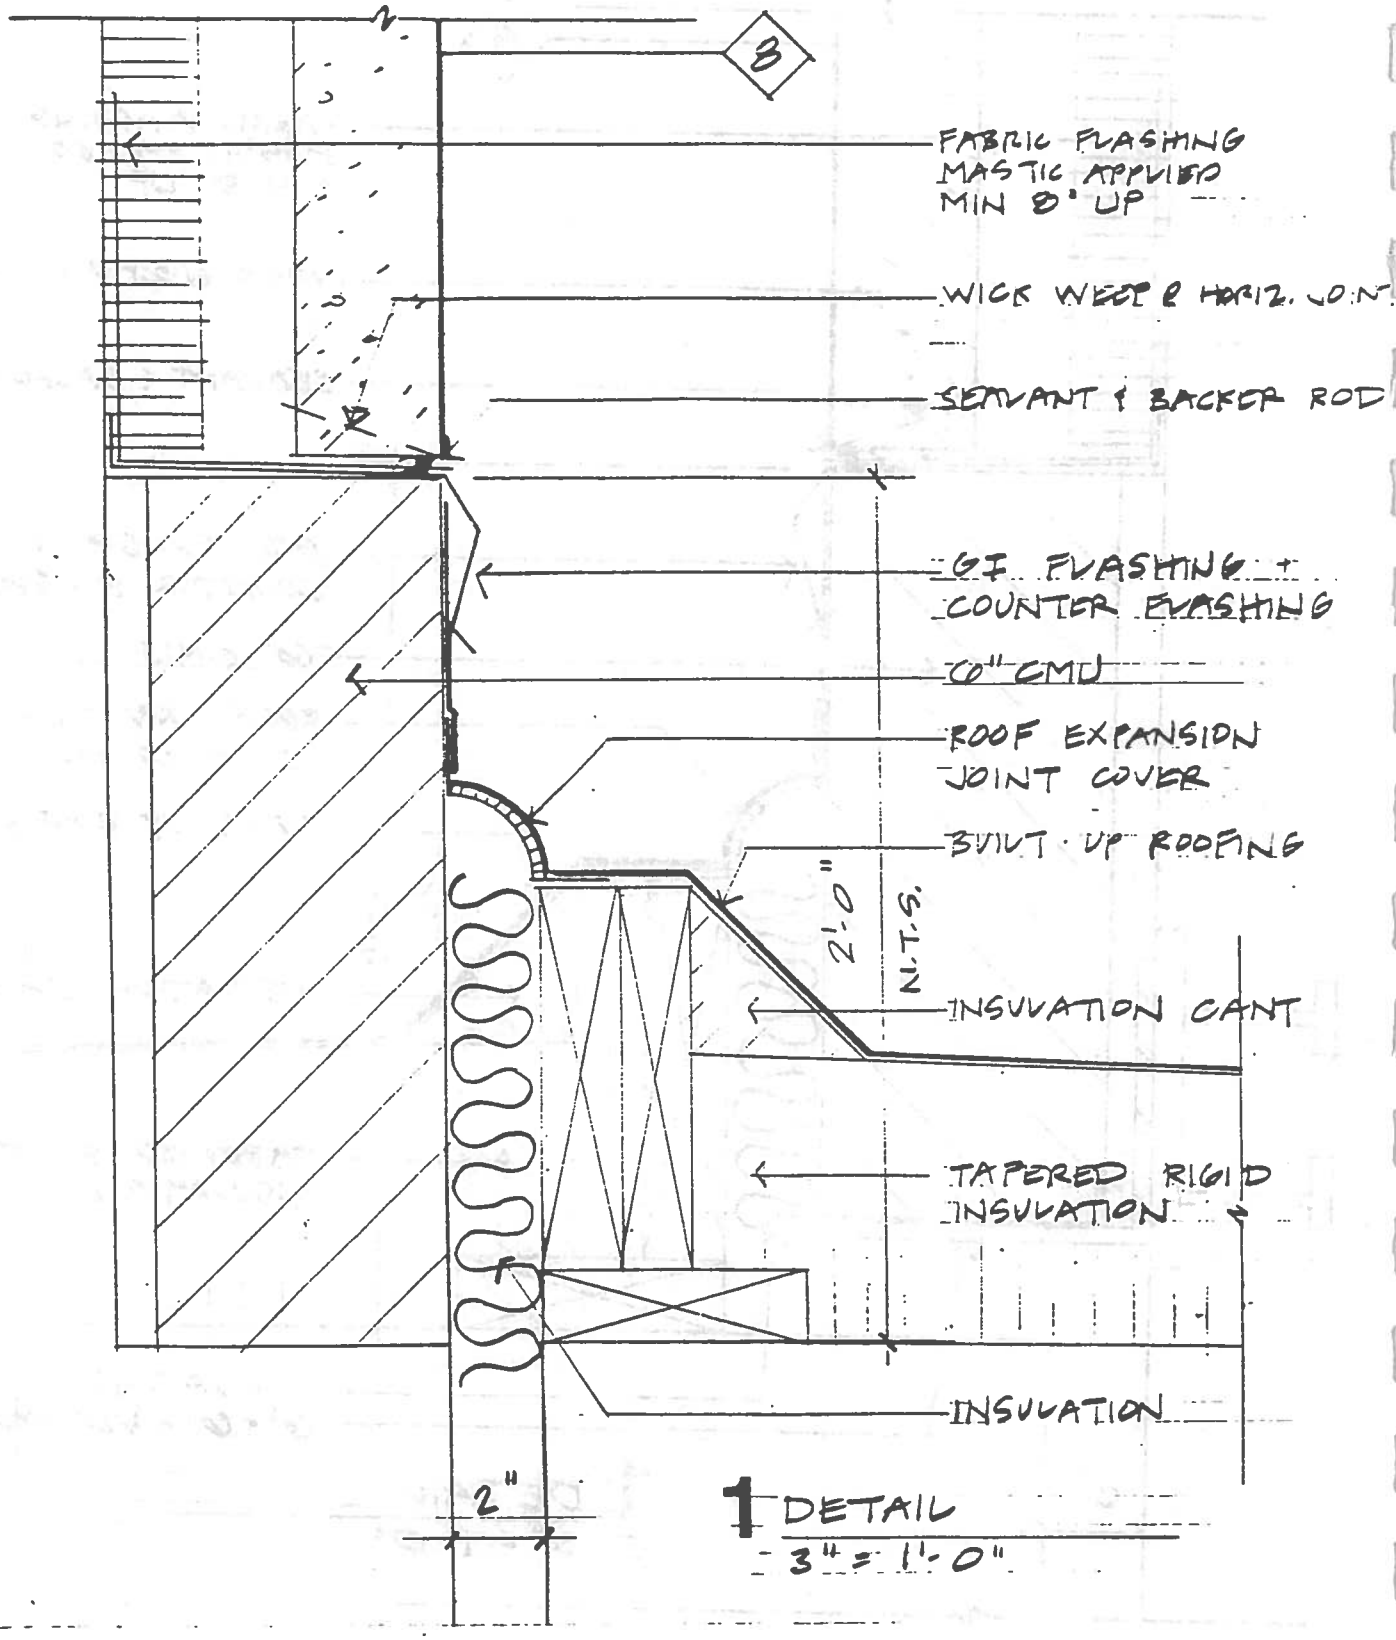

1 DETAIL
3" = 1'-0"

	8.6.90
MILWAUKEE COUNTY JAIL & CRIMINAL JUSTICE FACILITY	25.120
VENTURE ARCHITECTS D.P.W. Proj.No. 01-4436	B.P. # 3