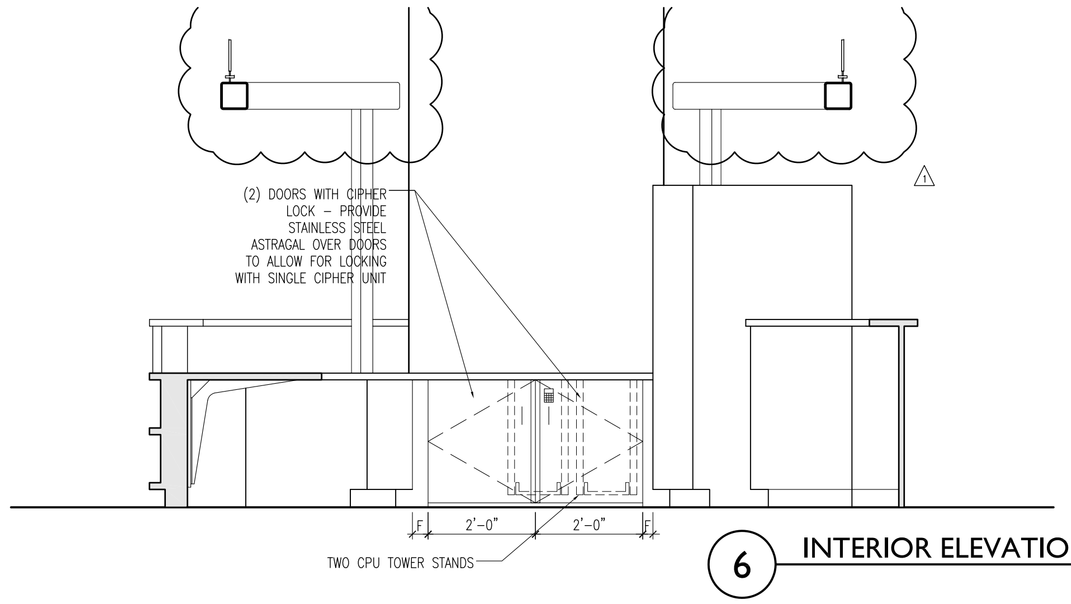

6 INTERIOR ELEVATION

SCALE: 1/2" = 1'-0"

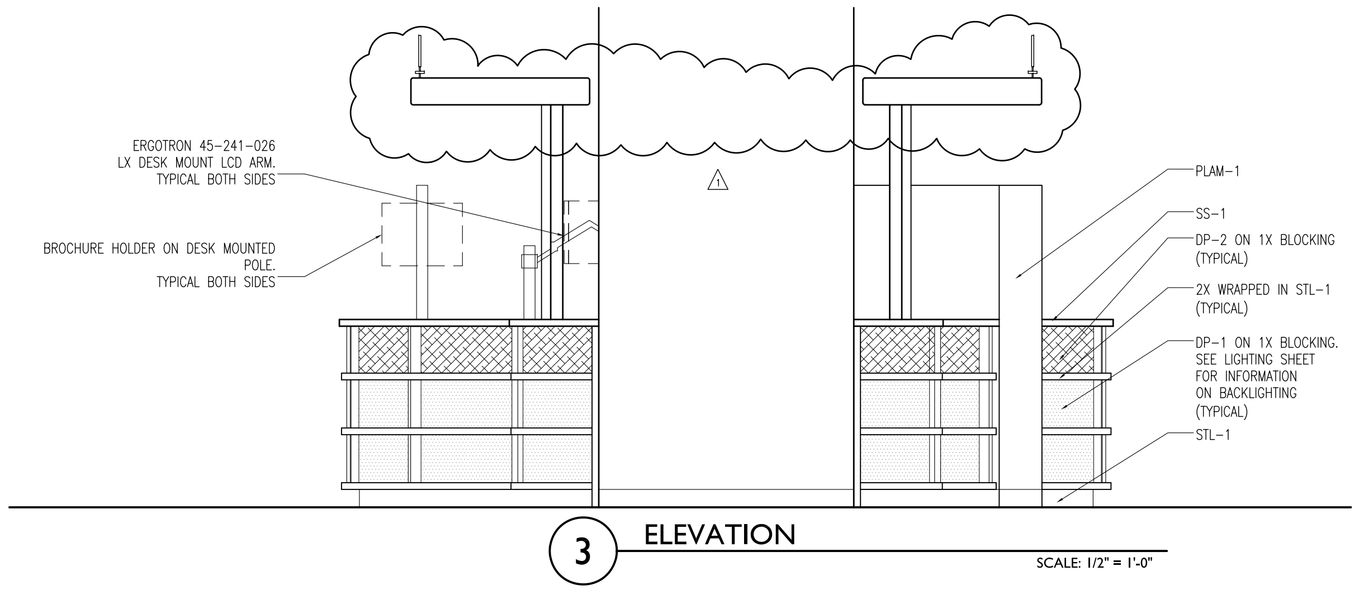

3 ELEVATION

SCALE: 1/2" = 1'-0"

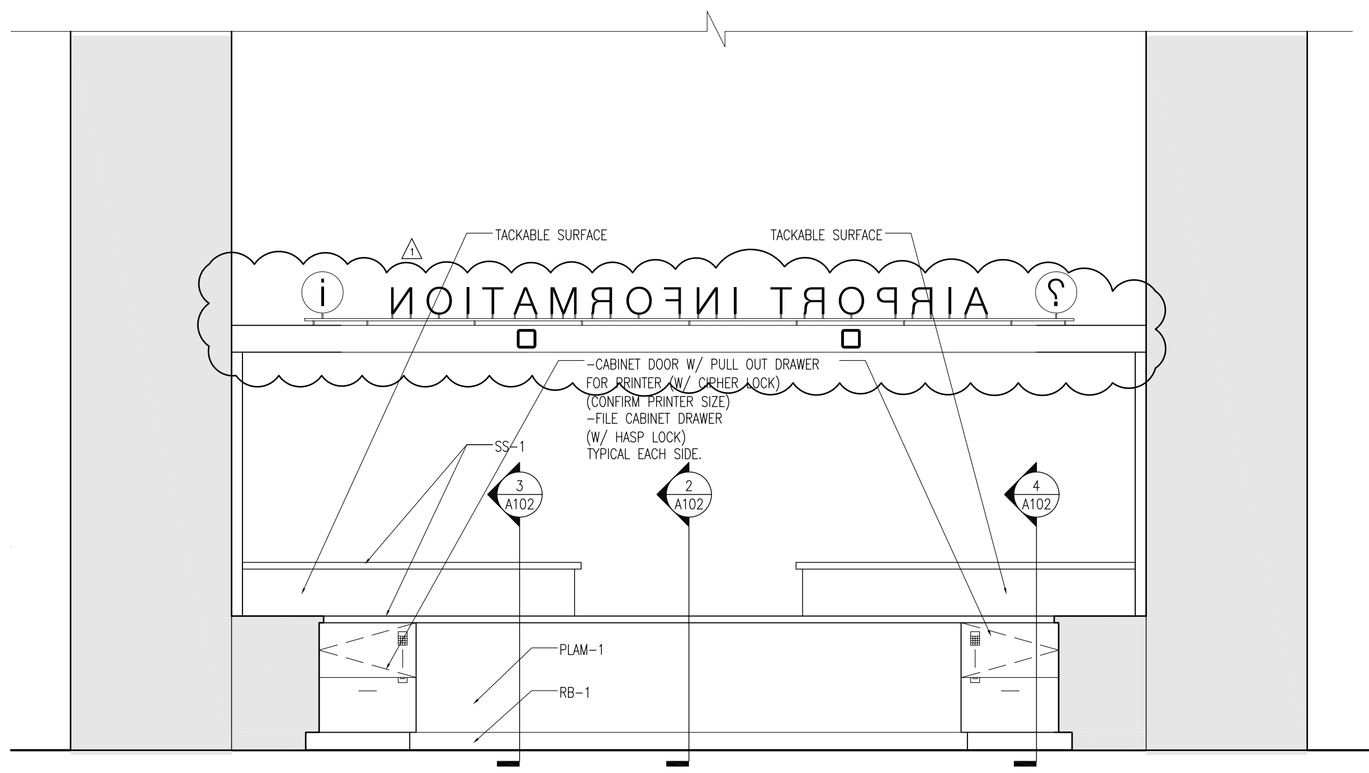

5 INTERIOR ELEVATION

SCALE: 1/2" = 1'-0"

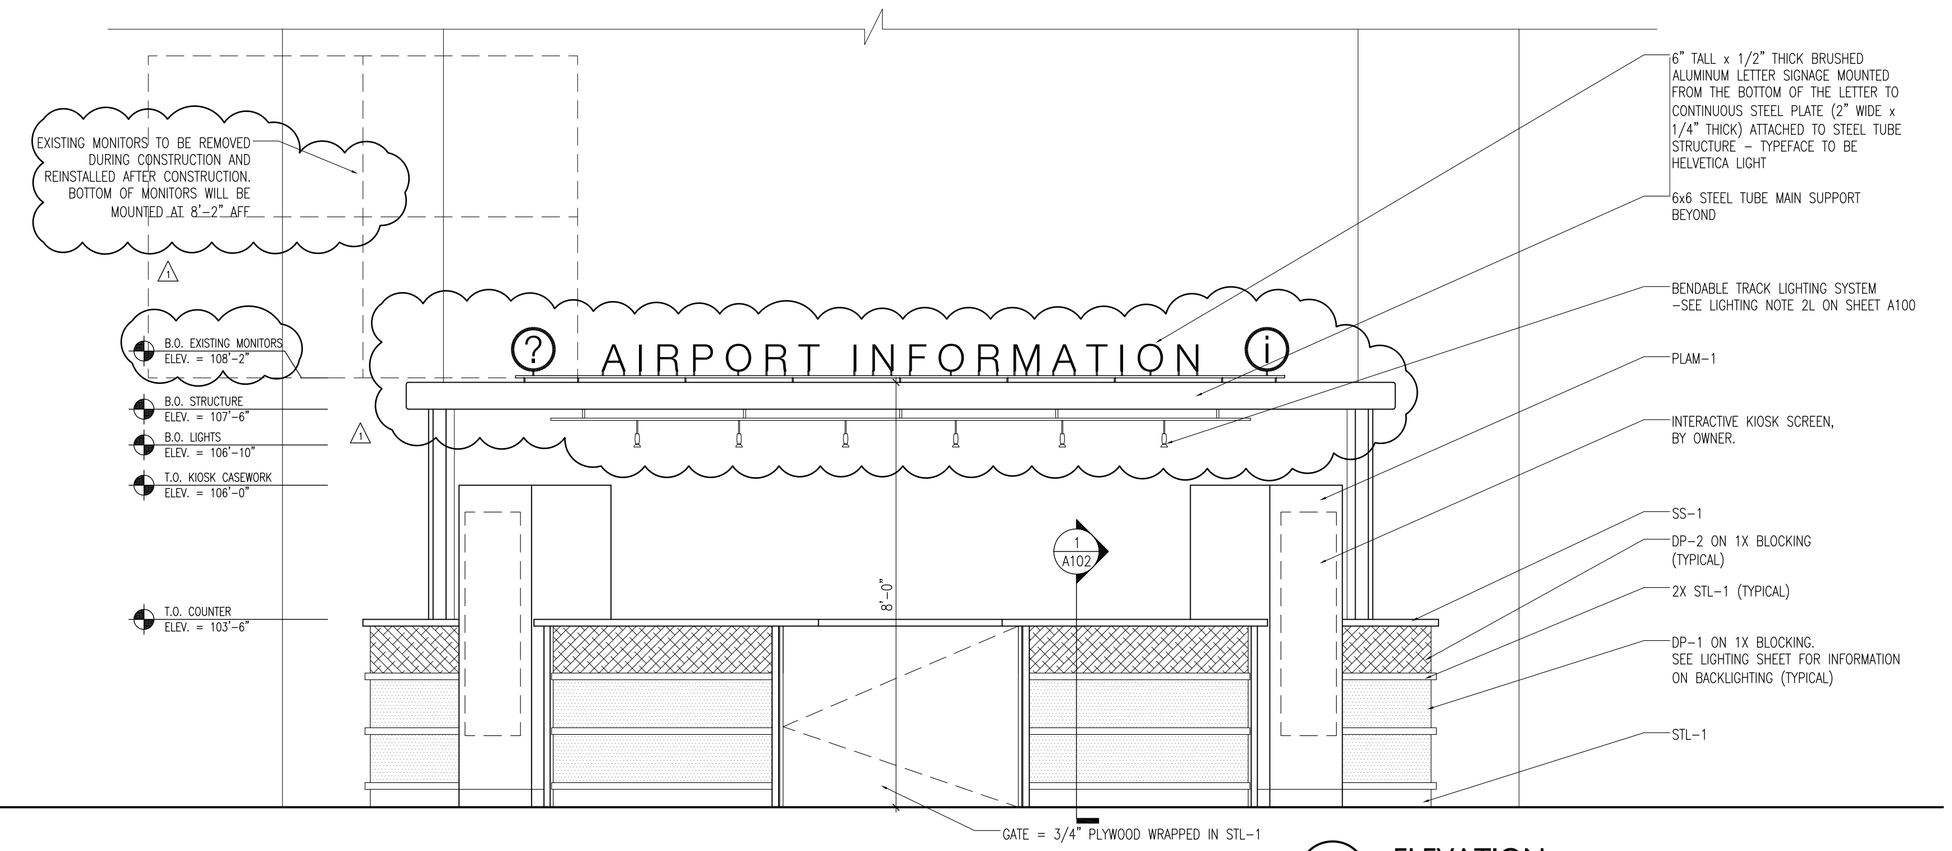

2 ELEVATION

SCALE: 1/2" = 1'-0"

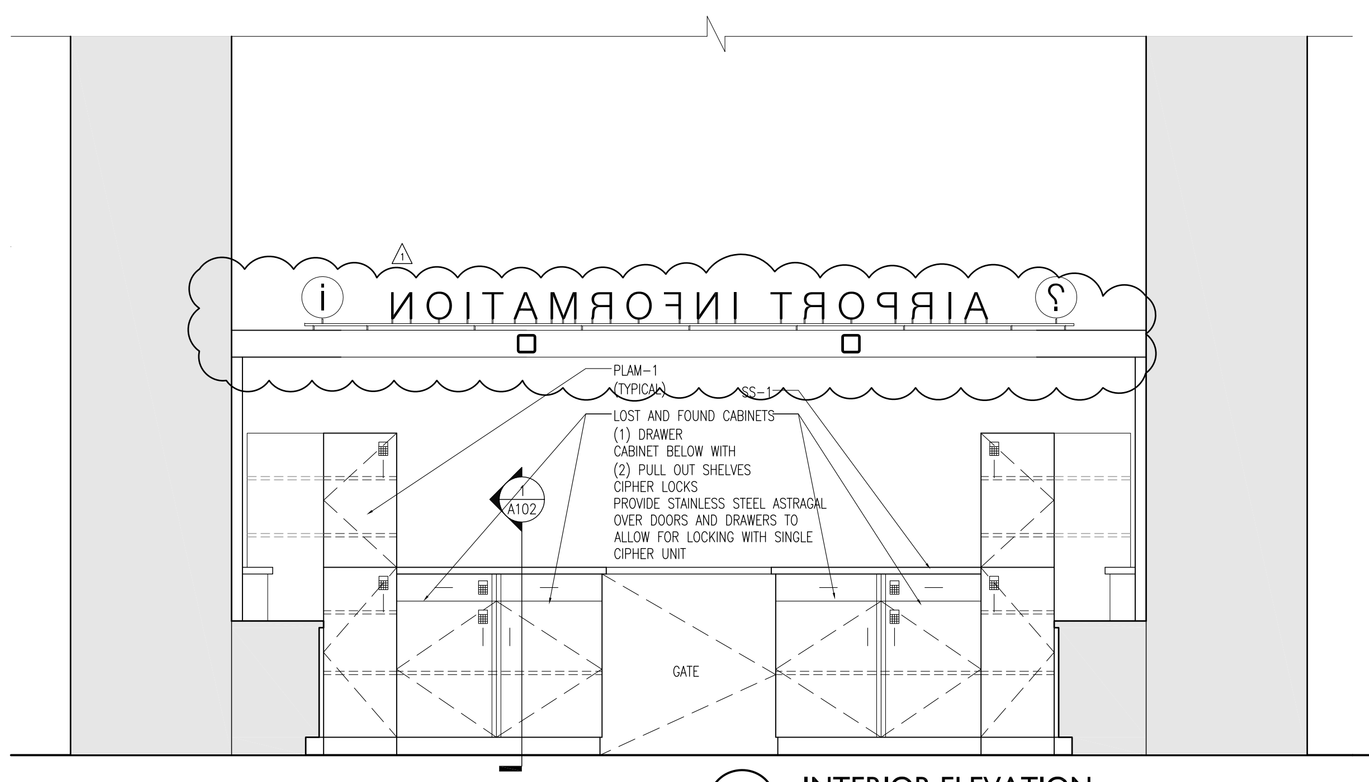

4 INTERIOR ELEVATION

SCALE: 1/2" = 1'-0"

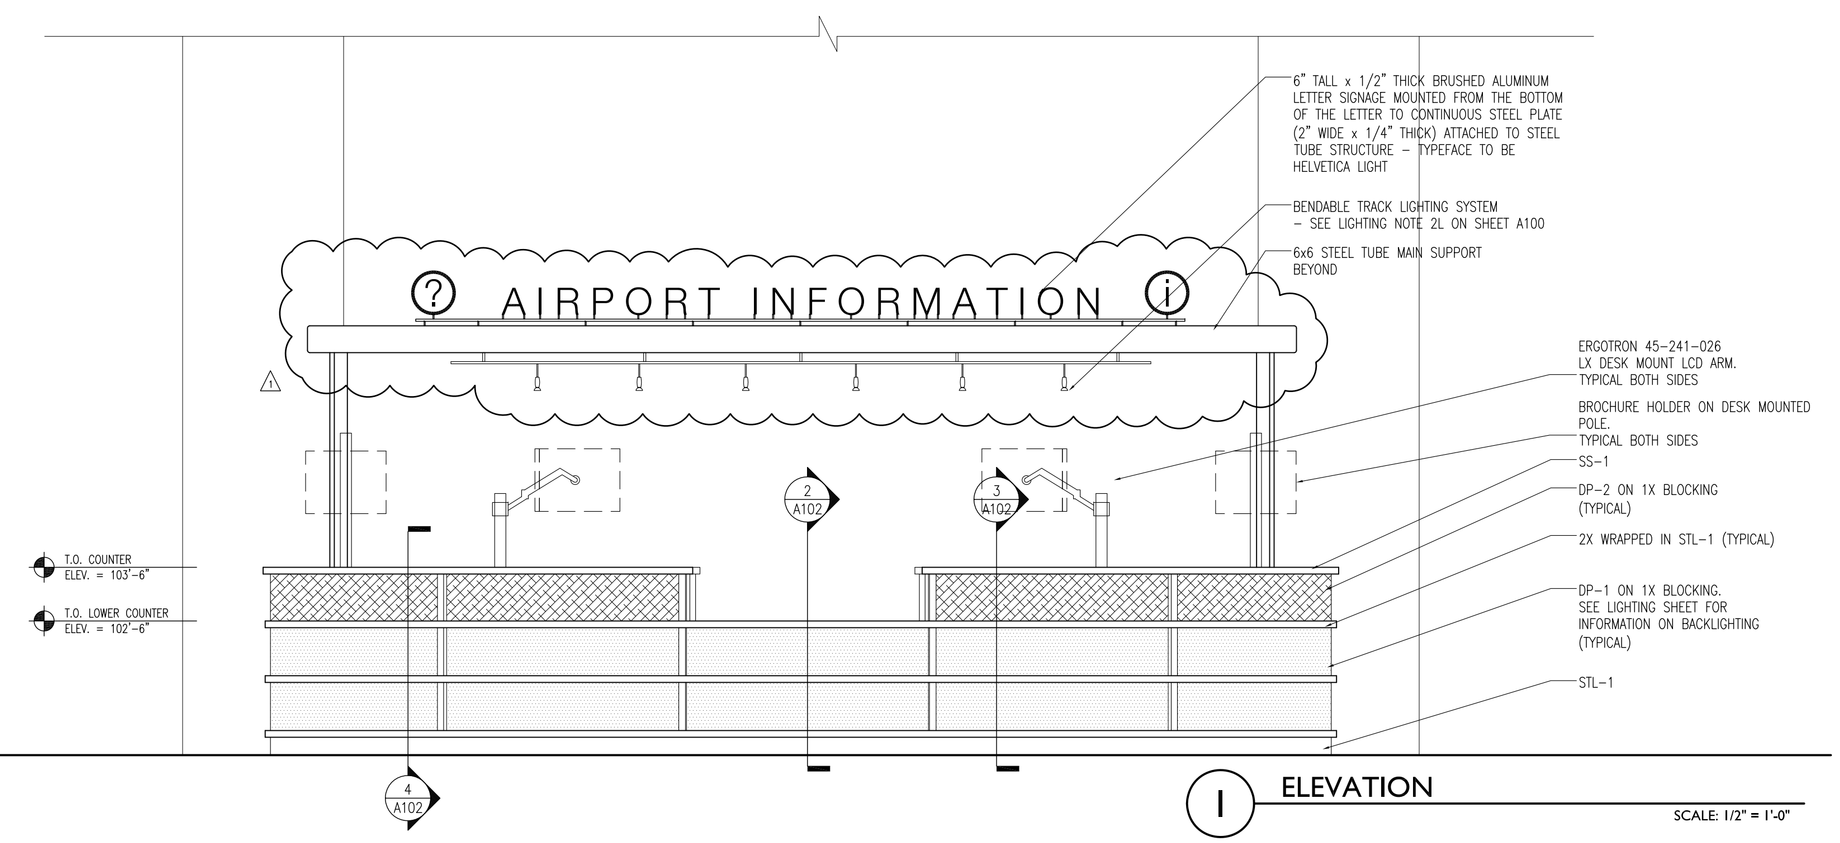

1 ELEVATION

SCALE: 1/2" = 1'-0"

BARRIENTOS
DESIGN ARCHITECTS ENGINEERS
205 W. HIGHLAND AVE. STE 303
MILWAUKEE, WI 53203
T: 414-271-1812
F: 414-271-1830

CONSULTANT

PROJECT TITLE AND LOCATION

General Mitchell International Airport Traveler's Aid Station

5300 S. Howell Avenue
Milwaukee, Wisconsin 53207

REVISIONS

1 06-30-2011 Addendum 1

Copyright 2011 Barrientos Design

This drawing and/or content is not to be reproduced, changed, copied or assigned to any third party in any form or manner without first obtaining the expressed written consent of Barrientos Design. The user agrees to indemnify and hold the Architect harmless from any damages, liability, or cost, including attorney's fees and costs of defense resulting from any changes or modifications made by anyone other than the Architect. The Owner or owner's agent shall also hold harmless the Architect from any reuse of the drawings or data without the securing written consent of the Architect.

SET TYPE
Bidding Documents

MILWAUKEE COUNTY PROJECT NUMBER
5041-10006

DATE
05-17-2011

SHEET TITLE
Interior and Exterior Casework Elevations

SHEET
A101