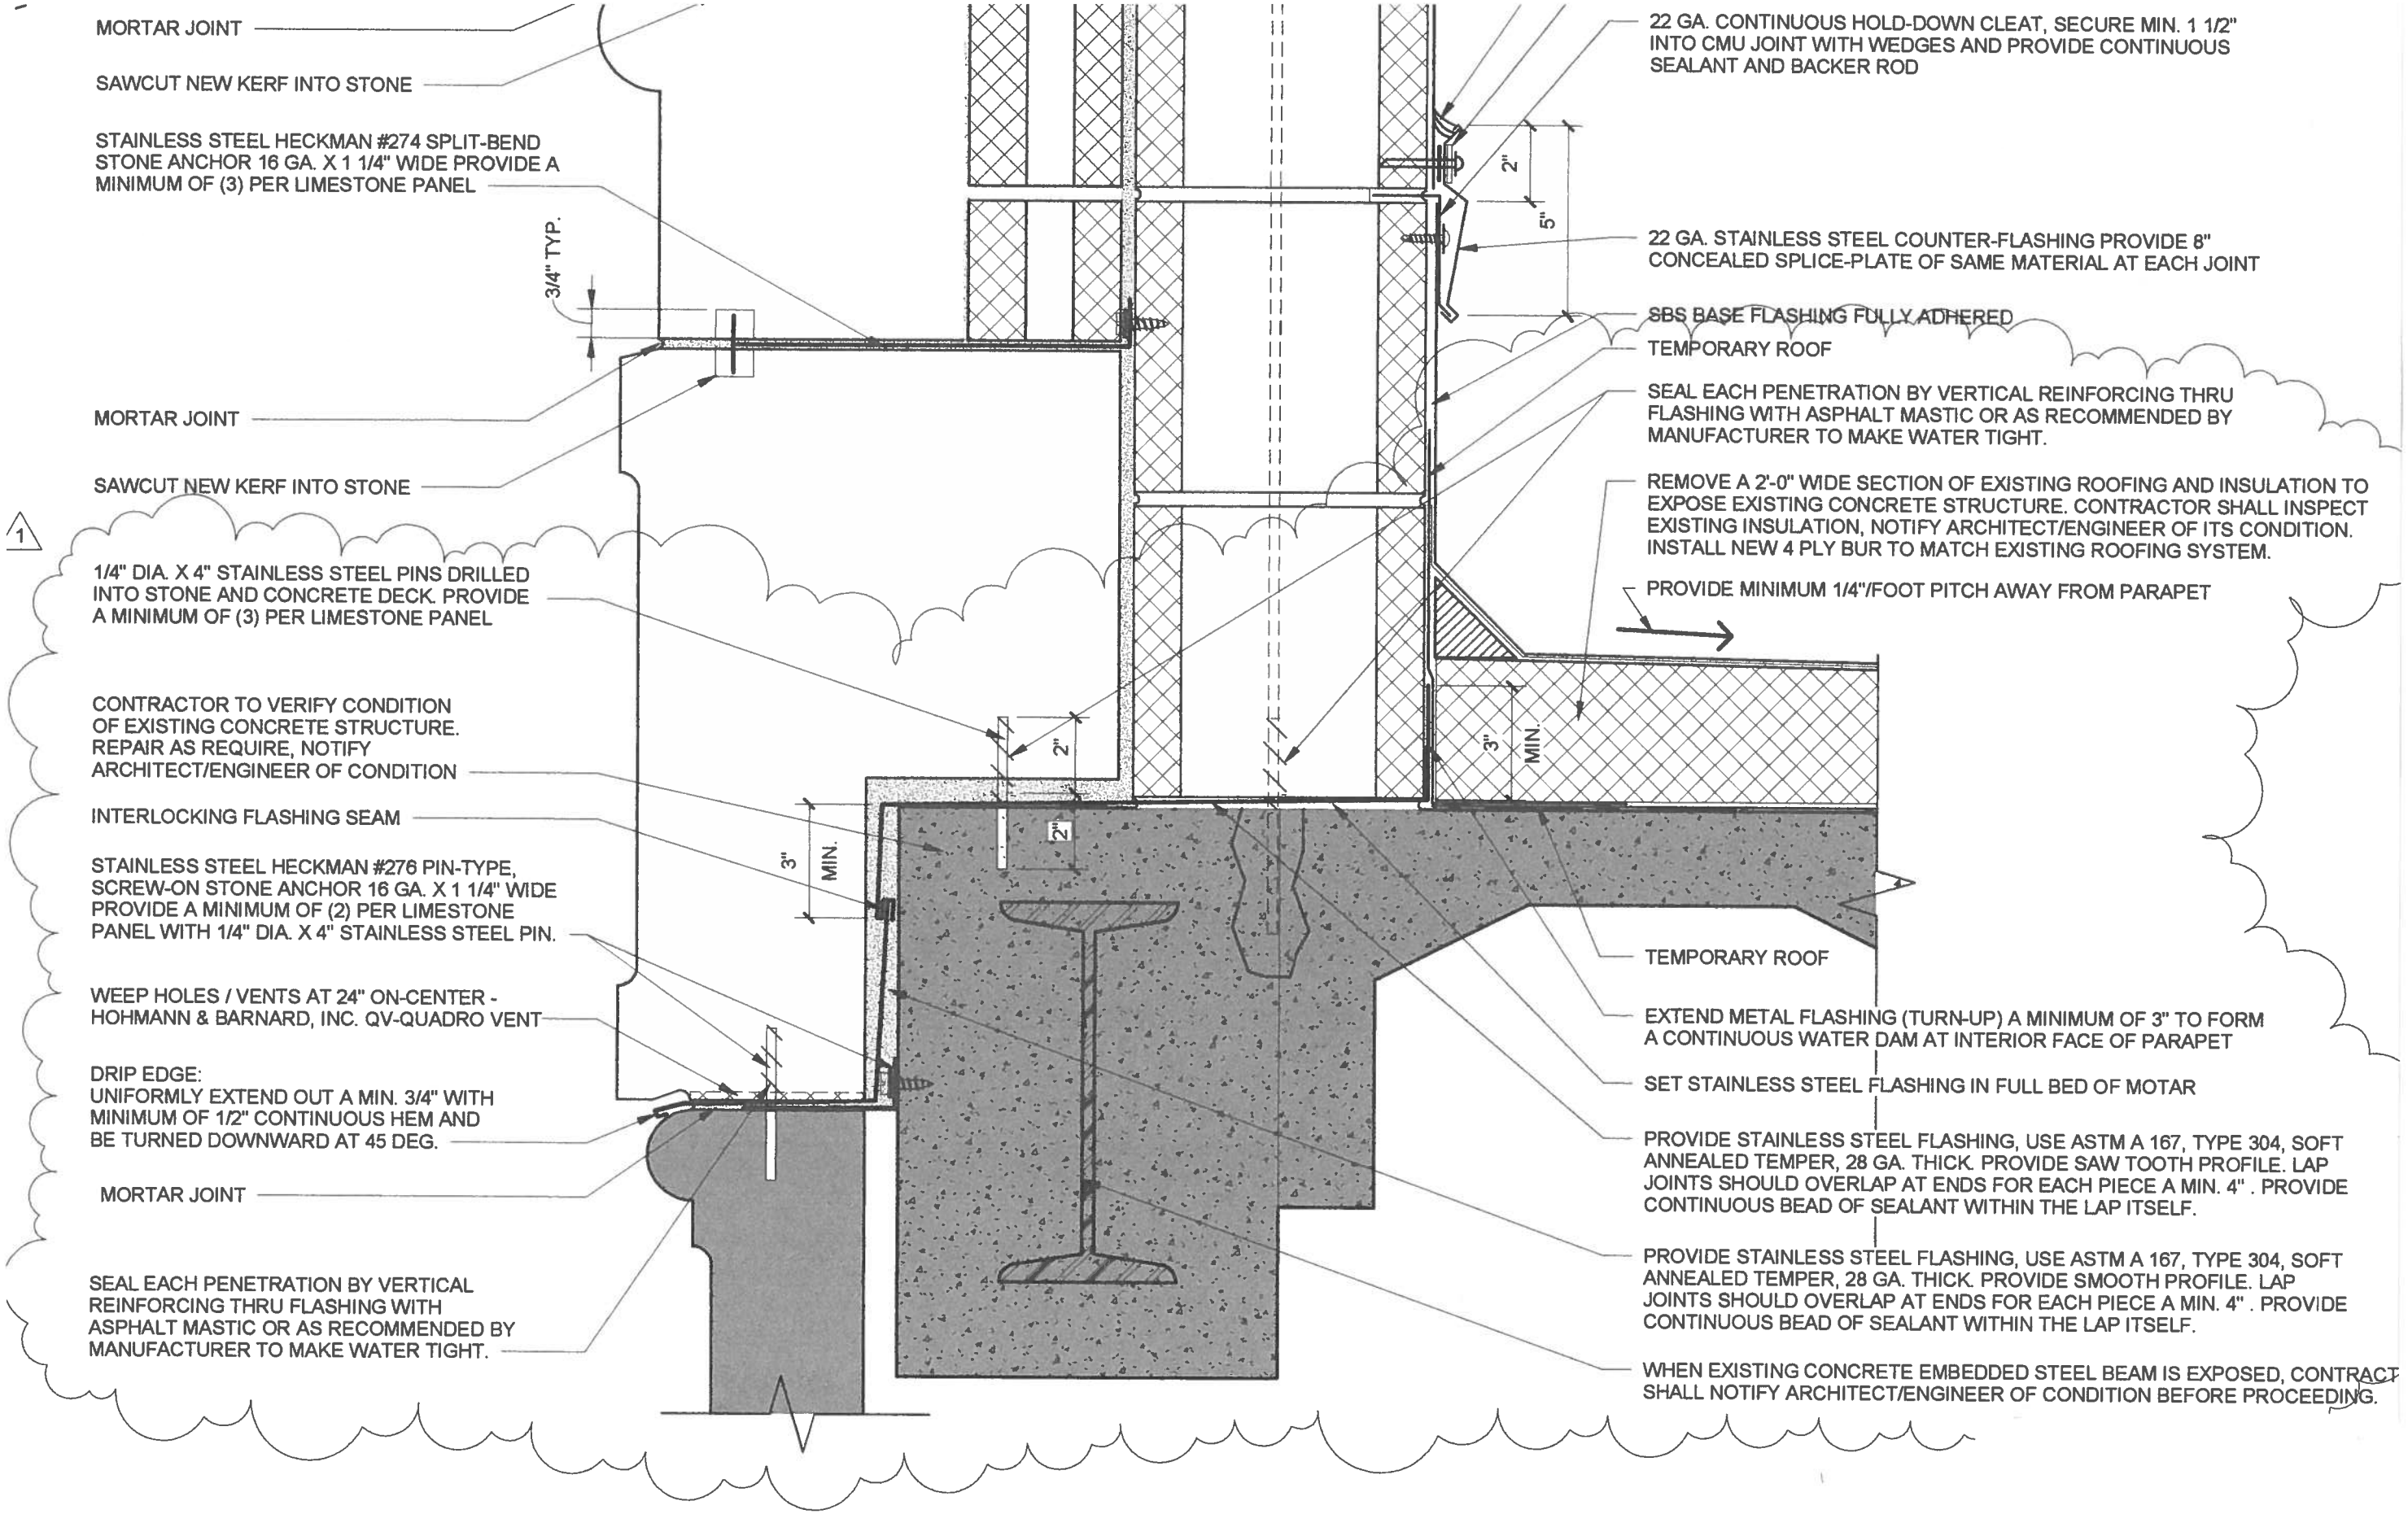

3 / 1A-151 **ENLARGED PARAPET WALL SECTION**
3" = 1'-0"

Milwaukee County Courthouse Complex
SAFETY BUILDING
EXTERIOR FACADE and PARAPET REPAIRS

Milwaukee Dept. of Administrative Services
FACILITIES MANAGEMENT DIVISIONS
Architectural, Engineering & Environmental Services
CITY CAMPUS 2711 W. WELLS ST - 2ND FLOOR MILWAUKEE, WI 53208

REVISIONS:
Addendum - Two
1 July 23, 2013

DATE
07/23/2013
PROJECT:
O114-11445
SITE NO:
240
BUILDING NO:
30
SHEET NO:
ADD.-2