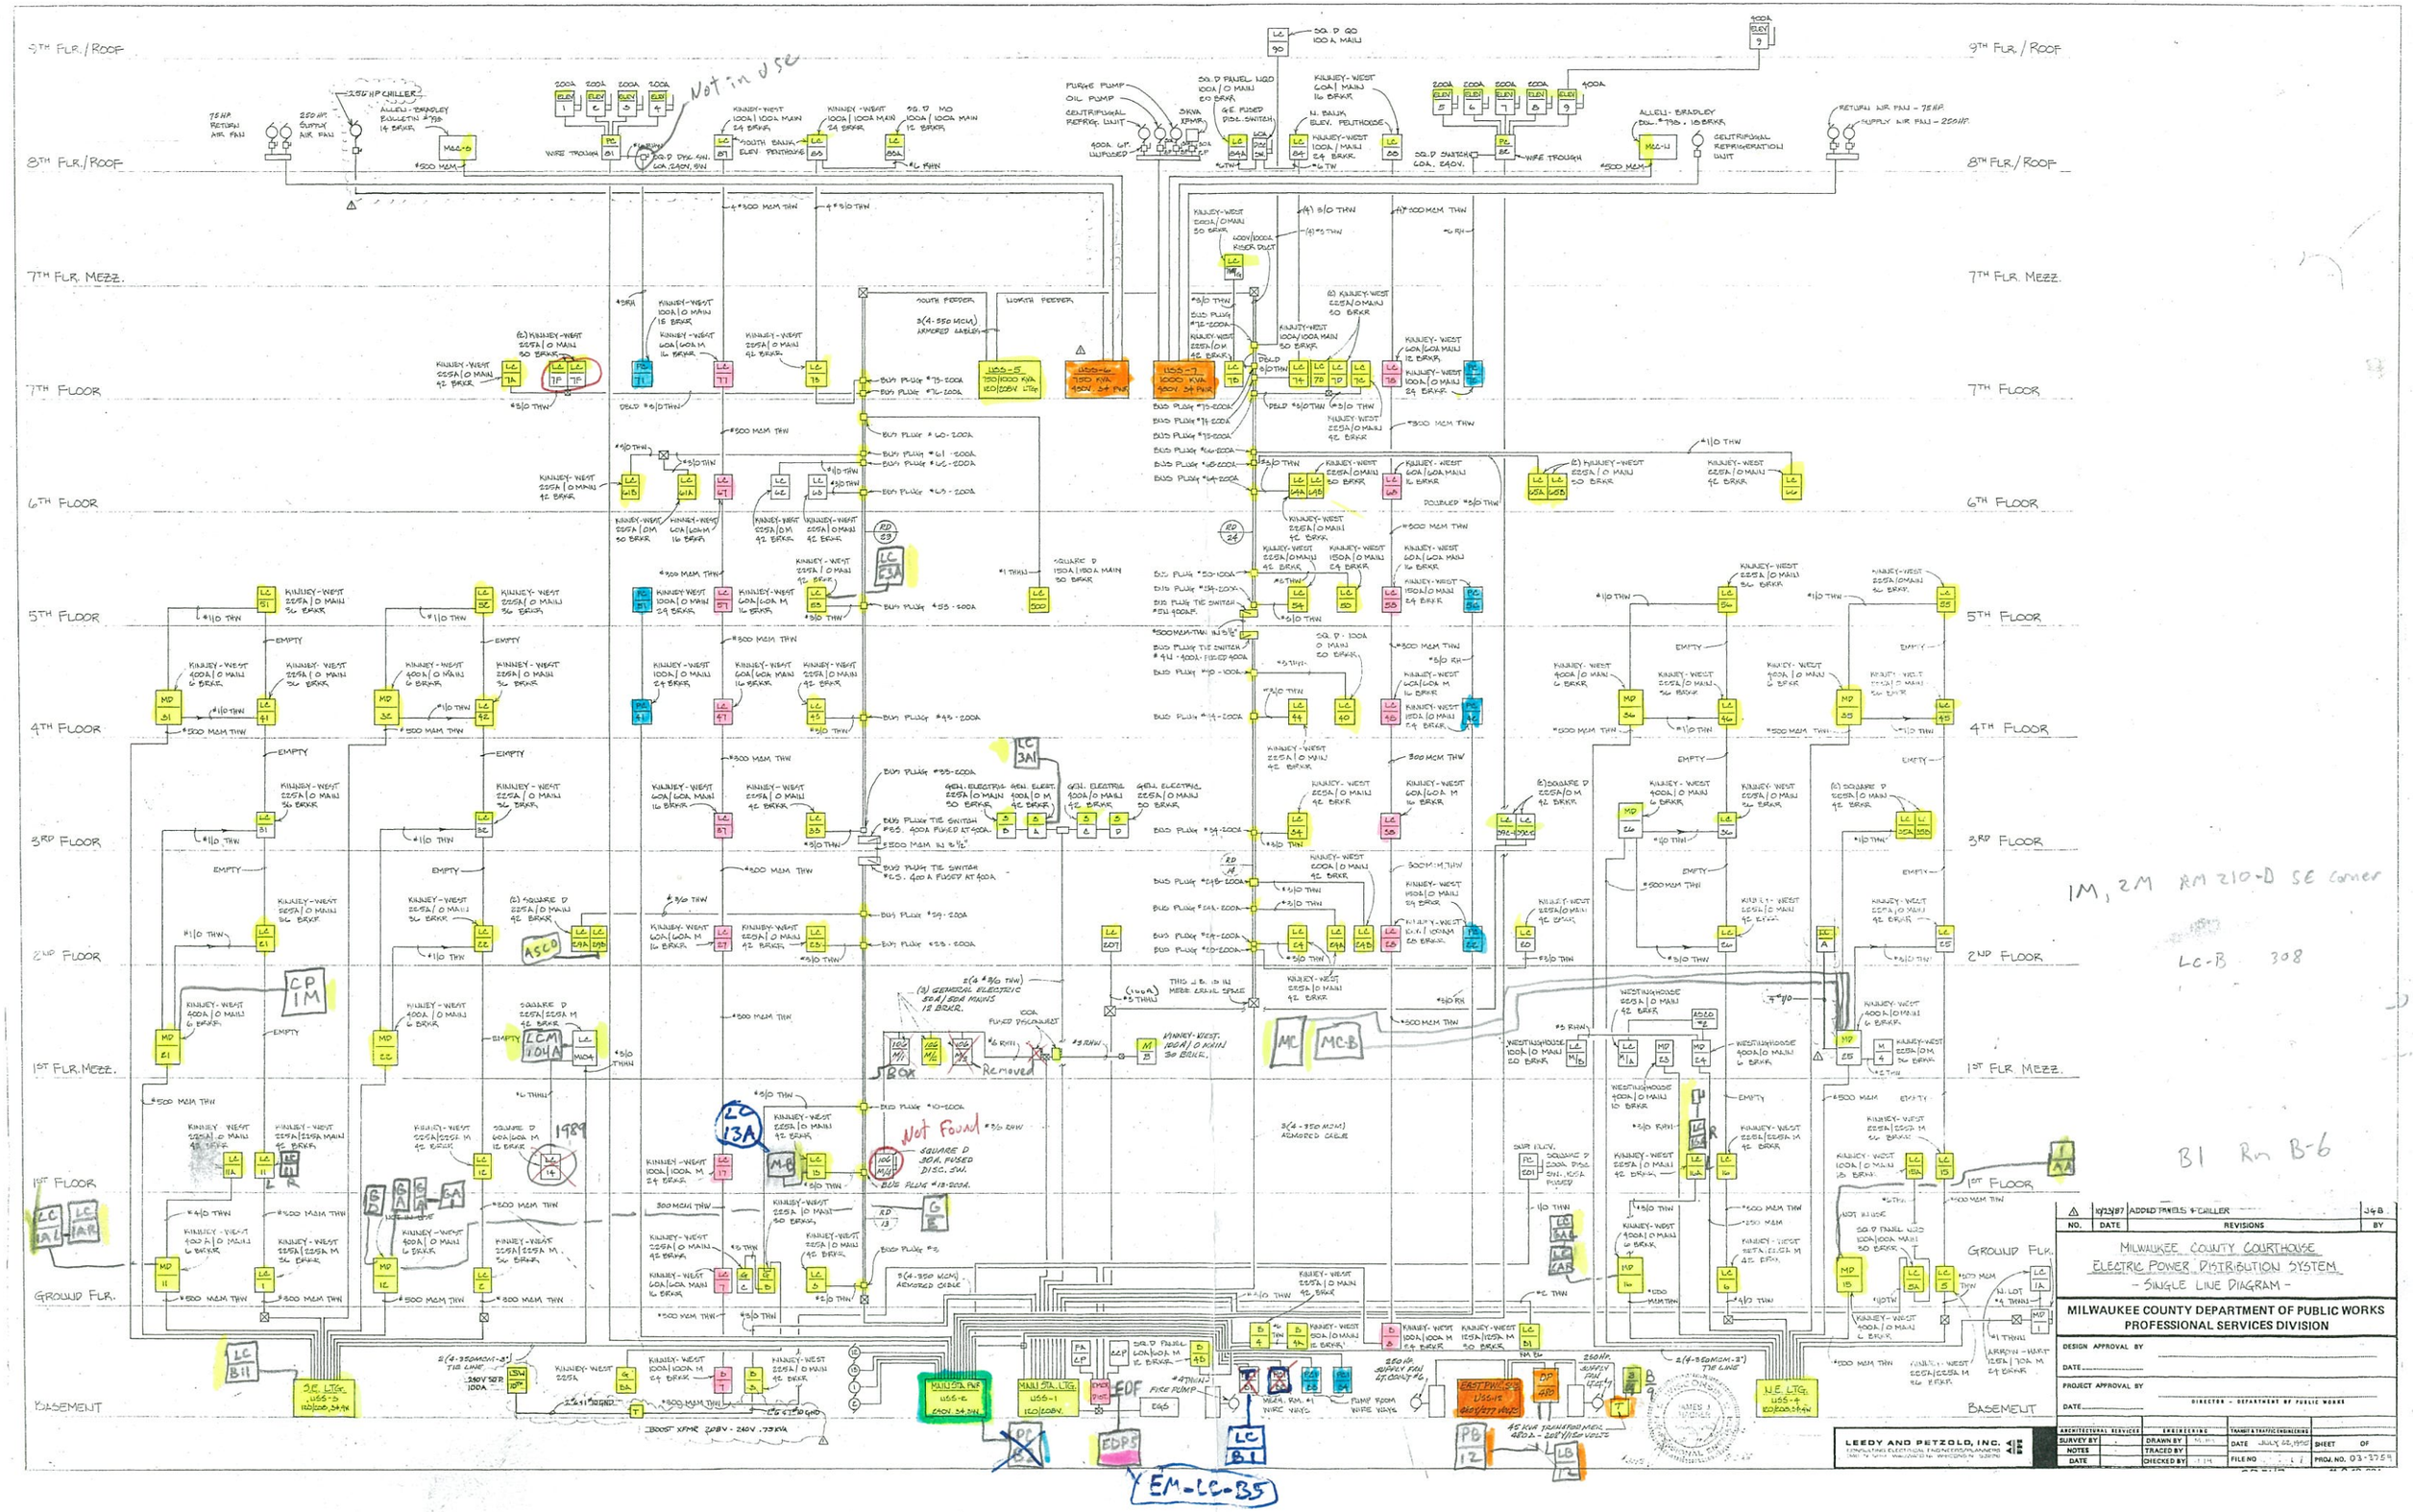
9TH FLR./ROOF
8TH FLR./ROOF
7TH FLR. MEZZ.
7TH FLOOR
6TH FLOOR
5TH FLOOR
4TH FLOOR
3RD FLOOR
2ND FLOOR
1ST FLR. MEZZ.
1ST FLOOR
GROUND FLR.
BASEMENT
Not in use
1M, 2M RM 210-D SE Corner
LC-B 308
B1 Rm B-6
EM-LC-B5
MILWAUKEE COUNTY COURTHOUSE
ELECTRIC POWER DISTRIBUTION SYSTEM
- SINGLE LINE DIAGRAM -
MILWAUKEE COUNTY DEPARTMENT OF PUBLIC WORKS
PROFESSIONAL SERVICES DIVISION
LEEDY AND PETZOLD, INC.