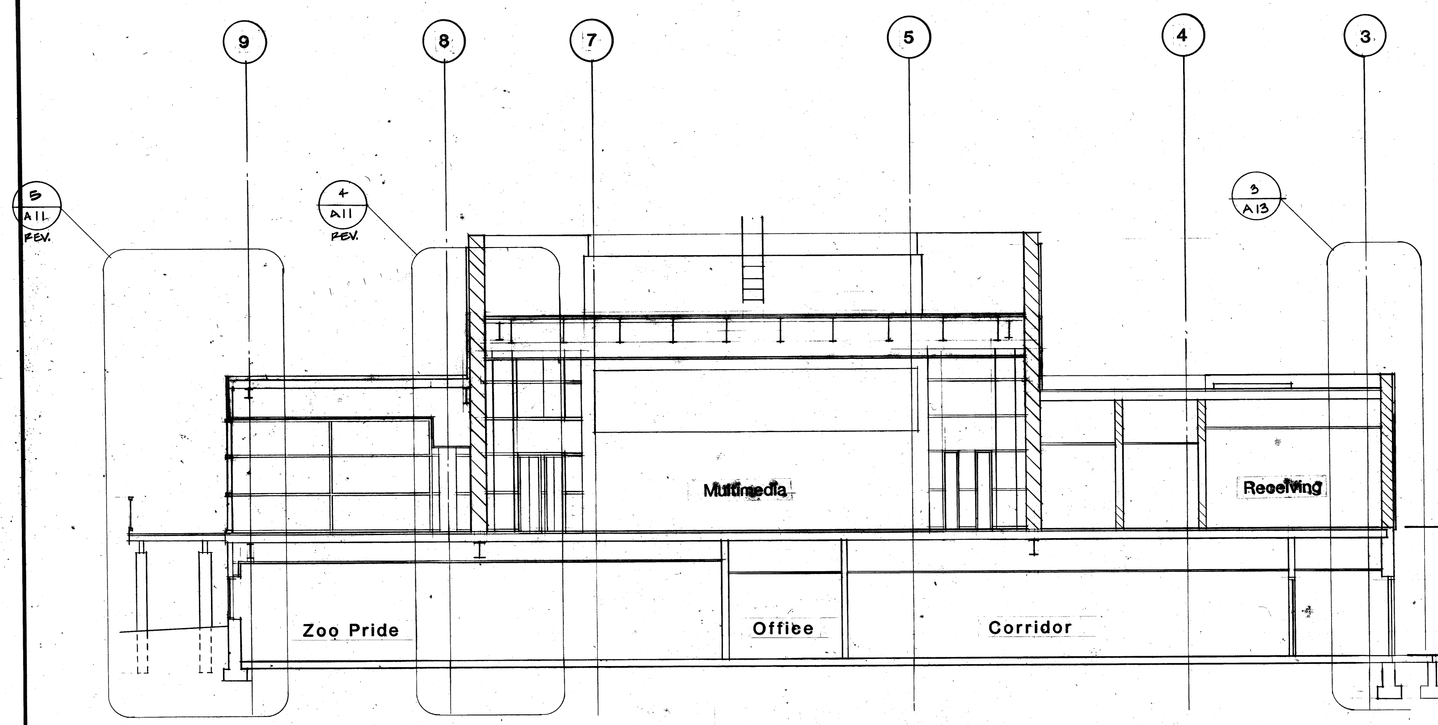

3 Section 1/8"=1' 0"

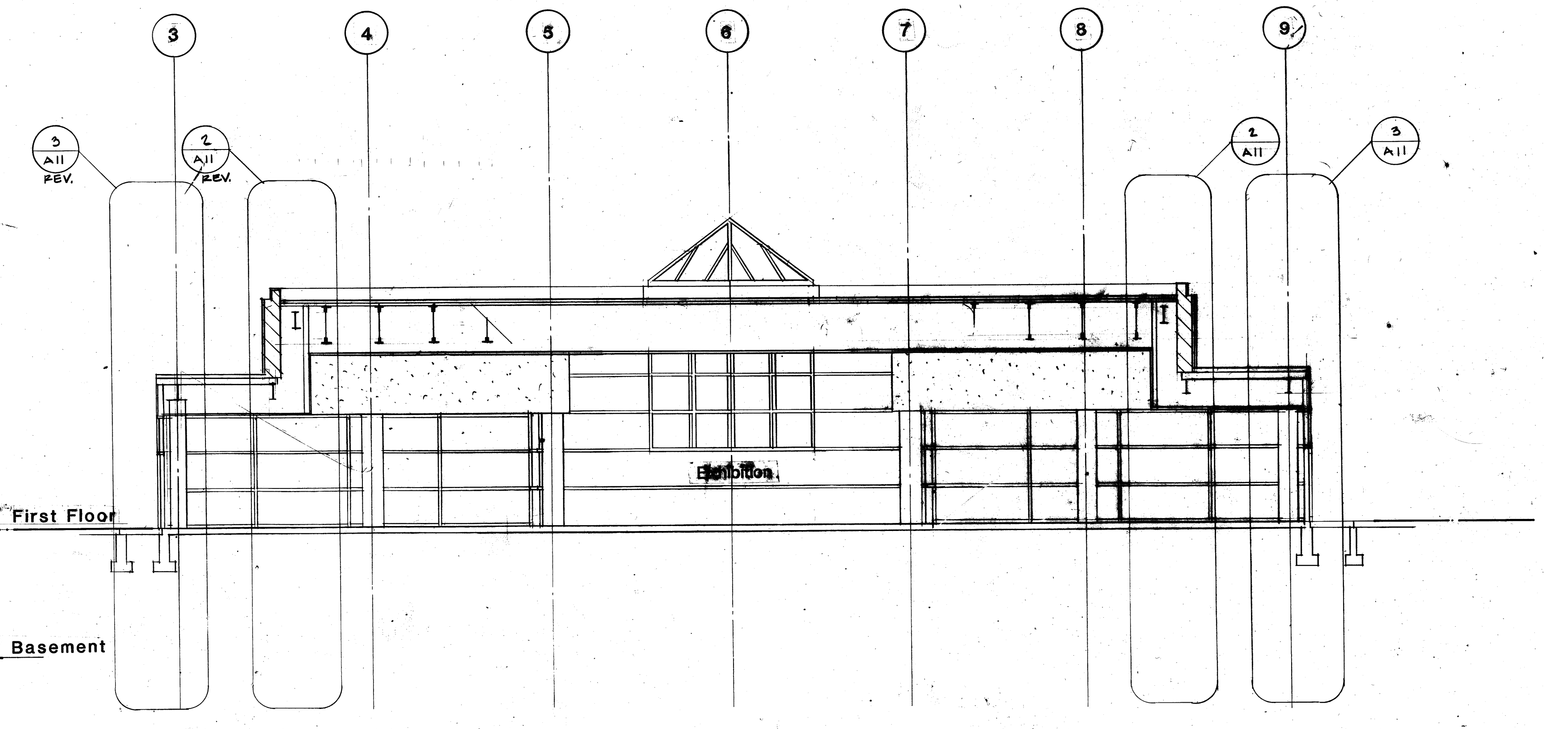

4 Section 1/8"=1'-0"

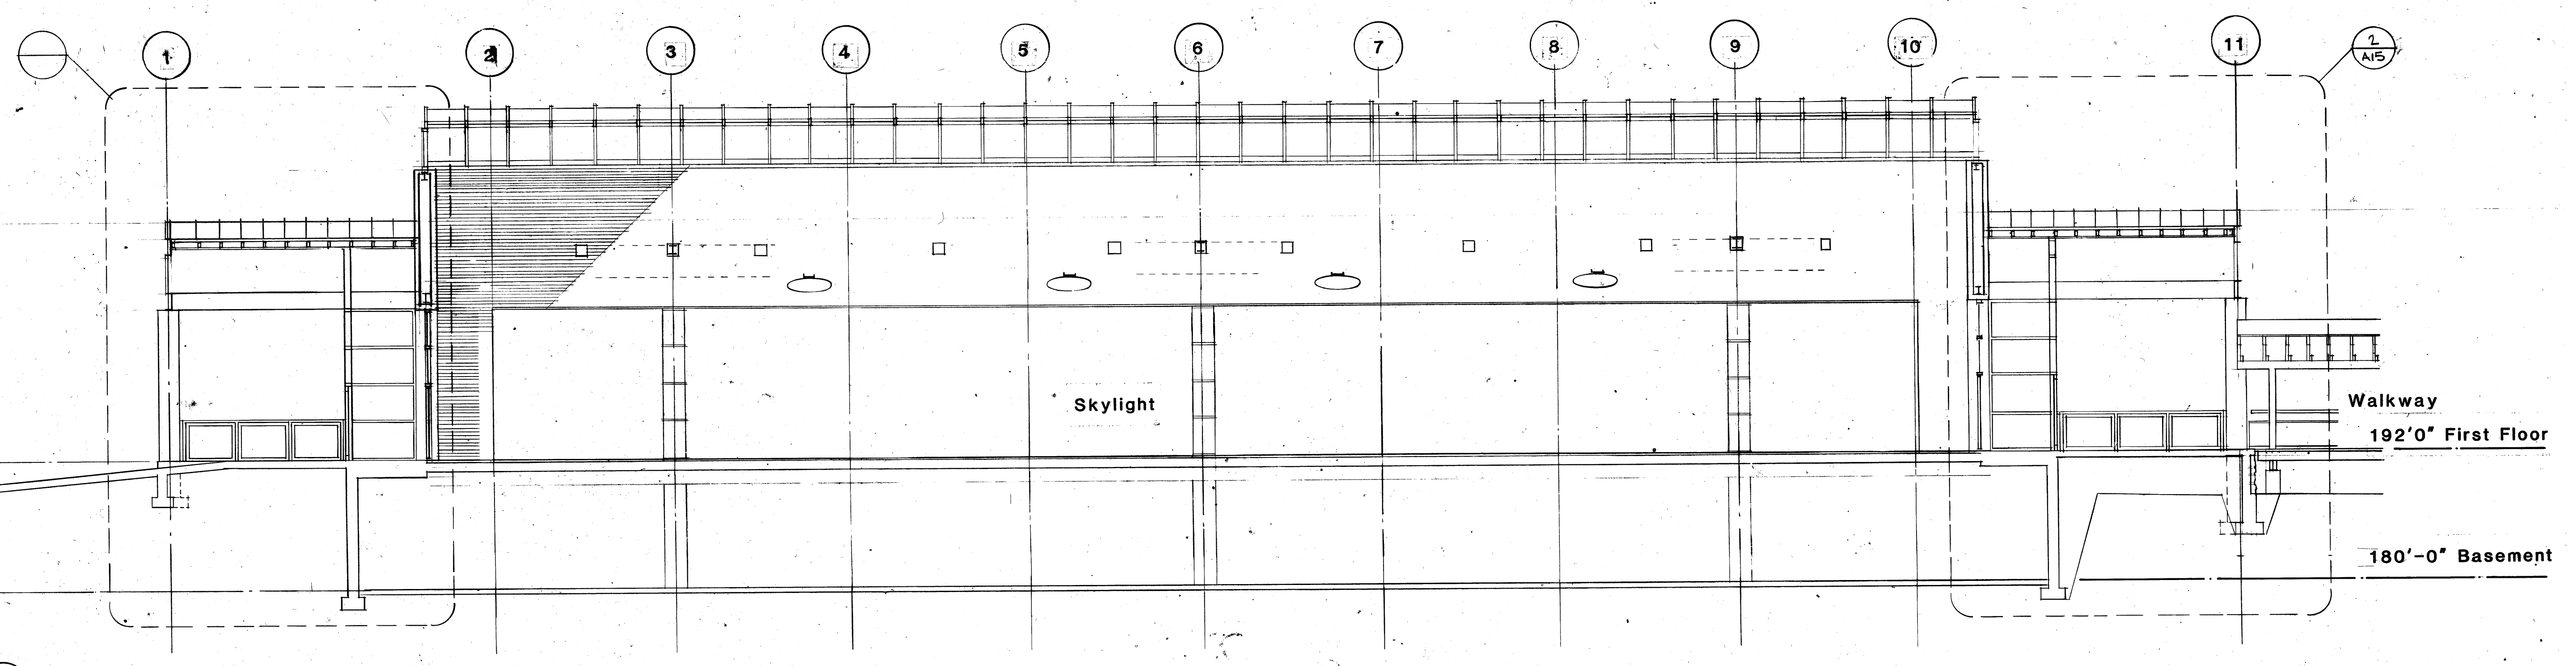

2 Section 1/8"=1'-0"

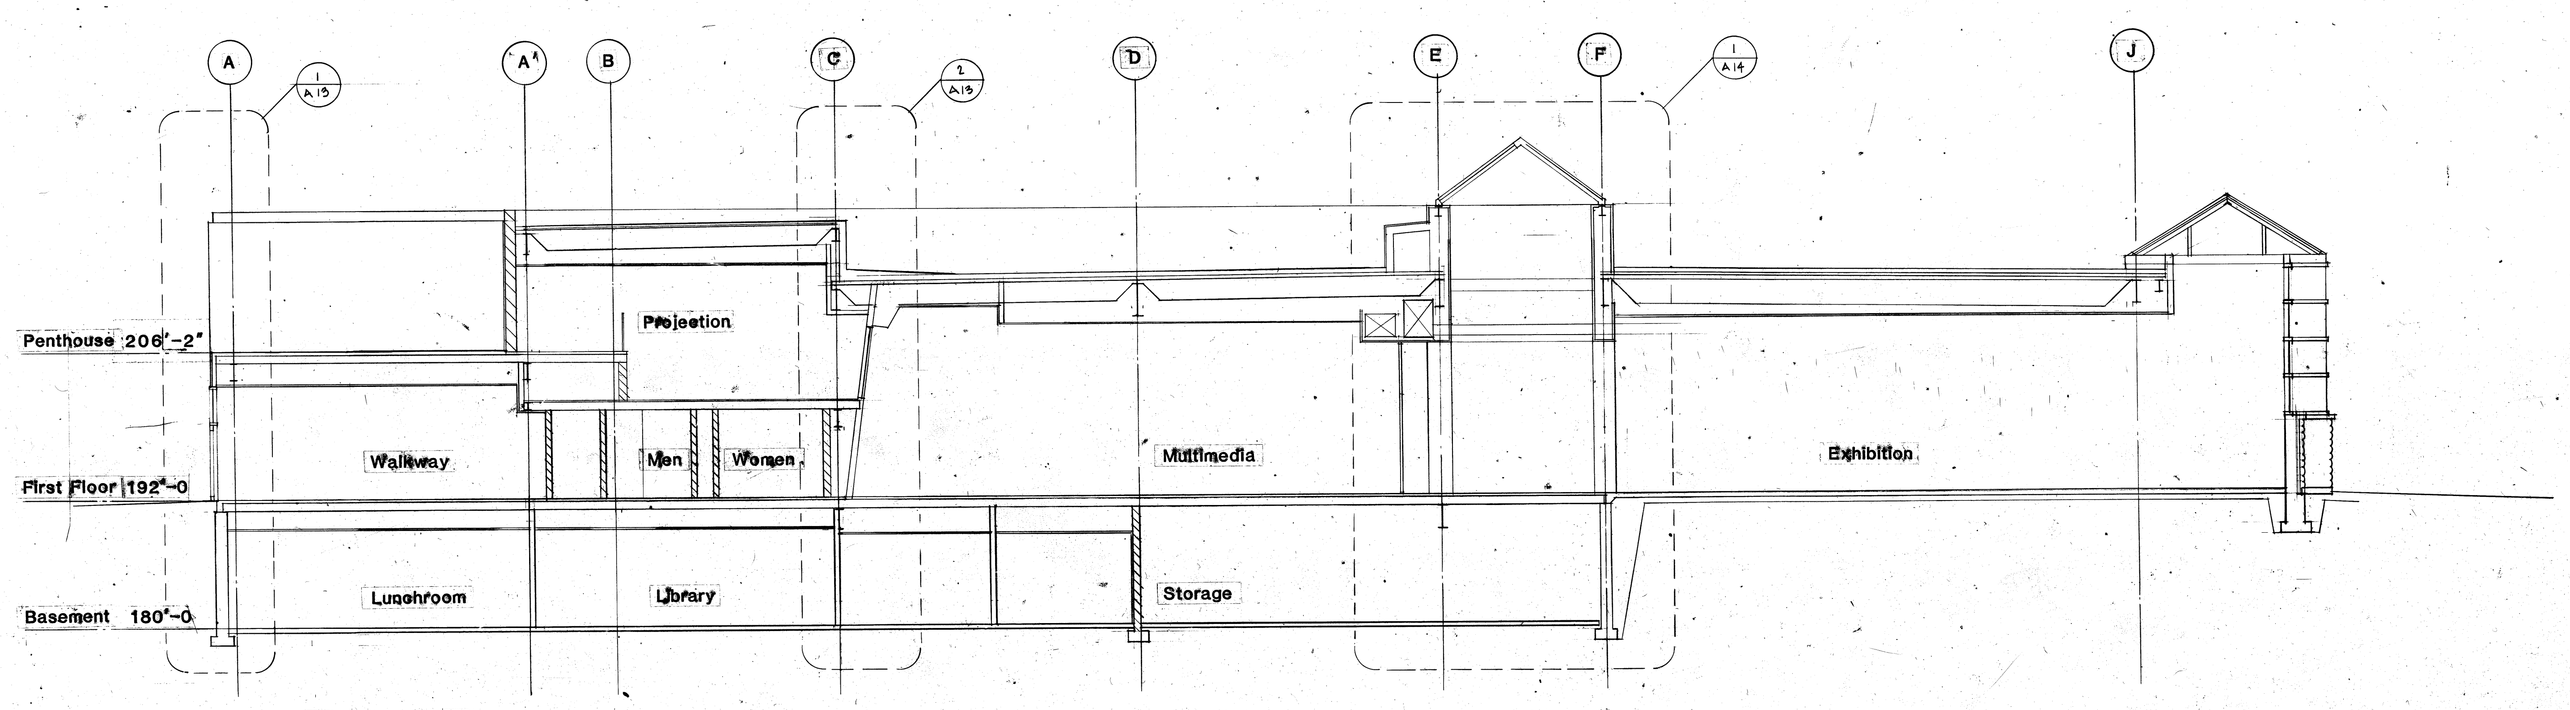

1 Section 1/8"=1'-0

Revision No.

Drawing Date February 16, 1987

Milwaukee County Zoo
HUMBOLDT PENGUIN EXHIBIT & PECK WELCOME CENTER
10001 West Bluemound Road Milwaukee, Wisconsin

KAHLER SLATER TORPHY ENGBERG
733 North Van Buren Milwaukee, Wisconsin

Milwaukee County Project No. 13-4331
KSTE Project No. 2065

Scale 1/8" : 1'-0"

Sheet Name Building Sections

Sheet No. A10

36468

11-C-12-050

X5-1 X5-1
1-1