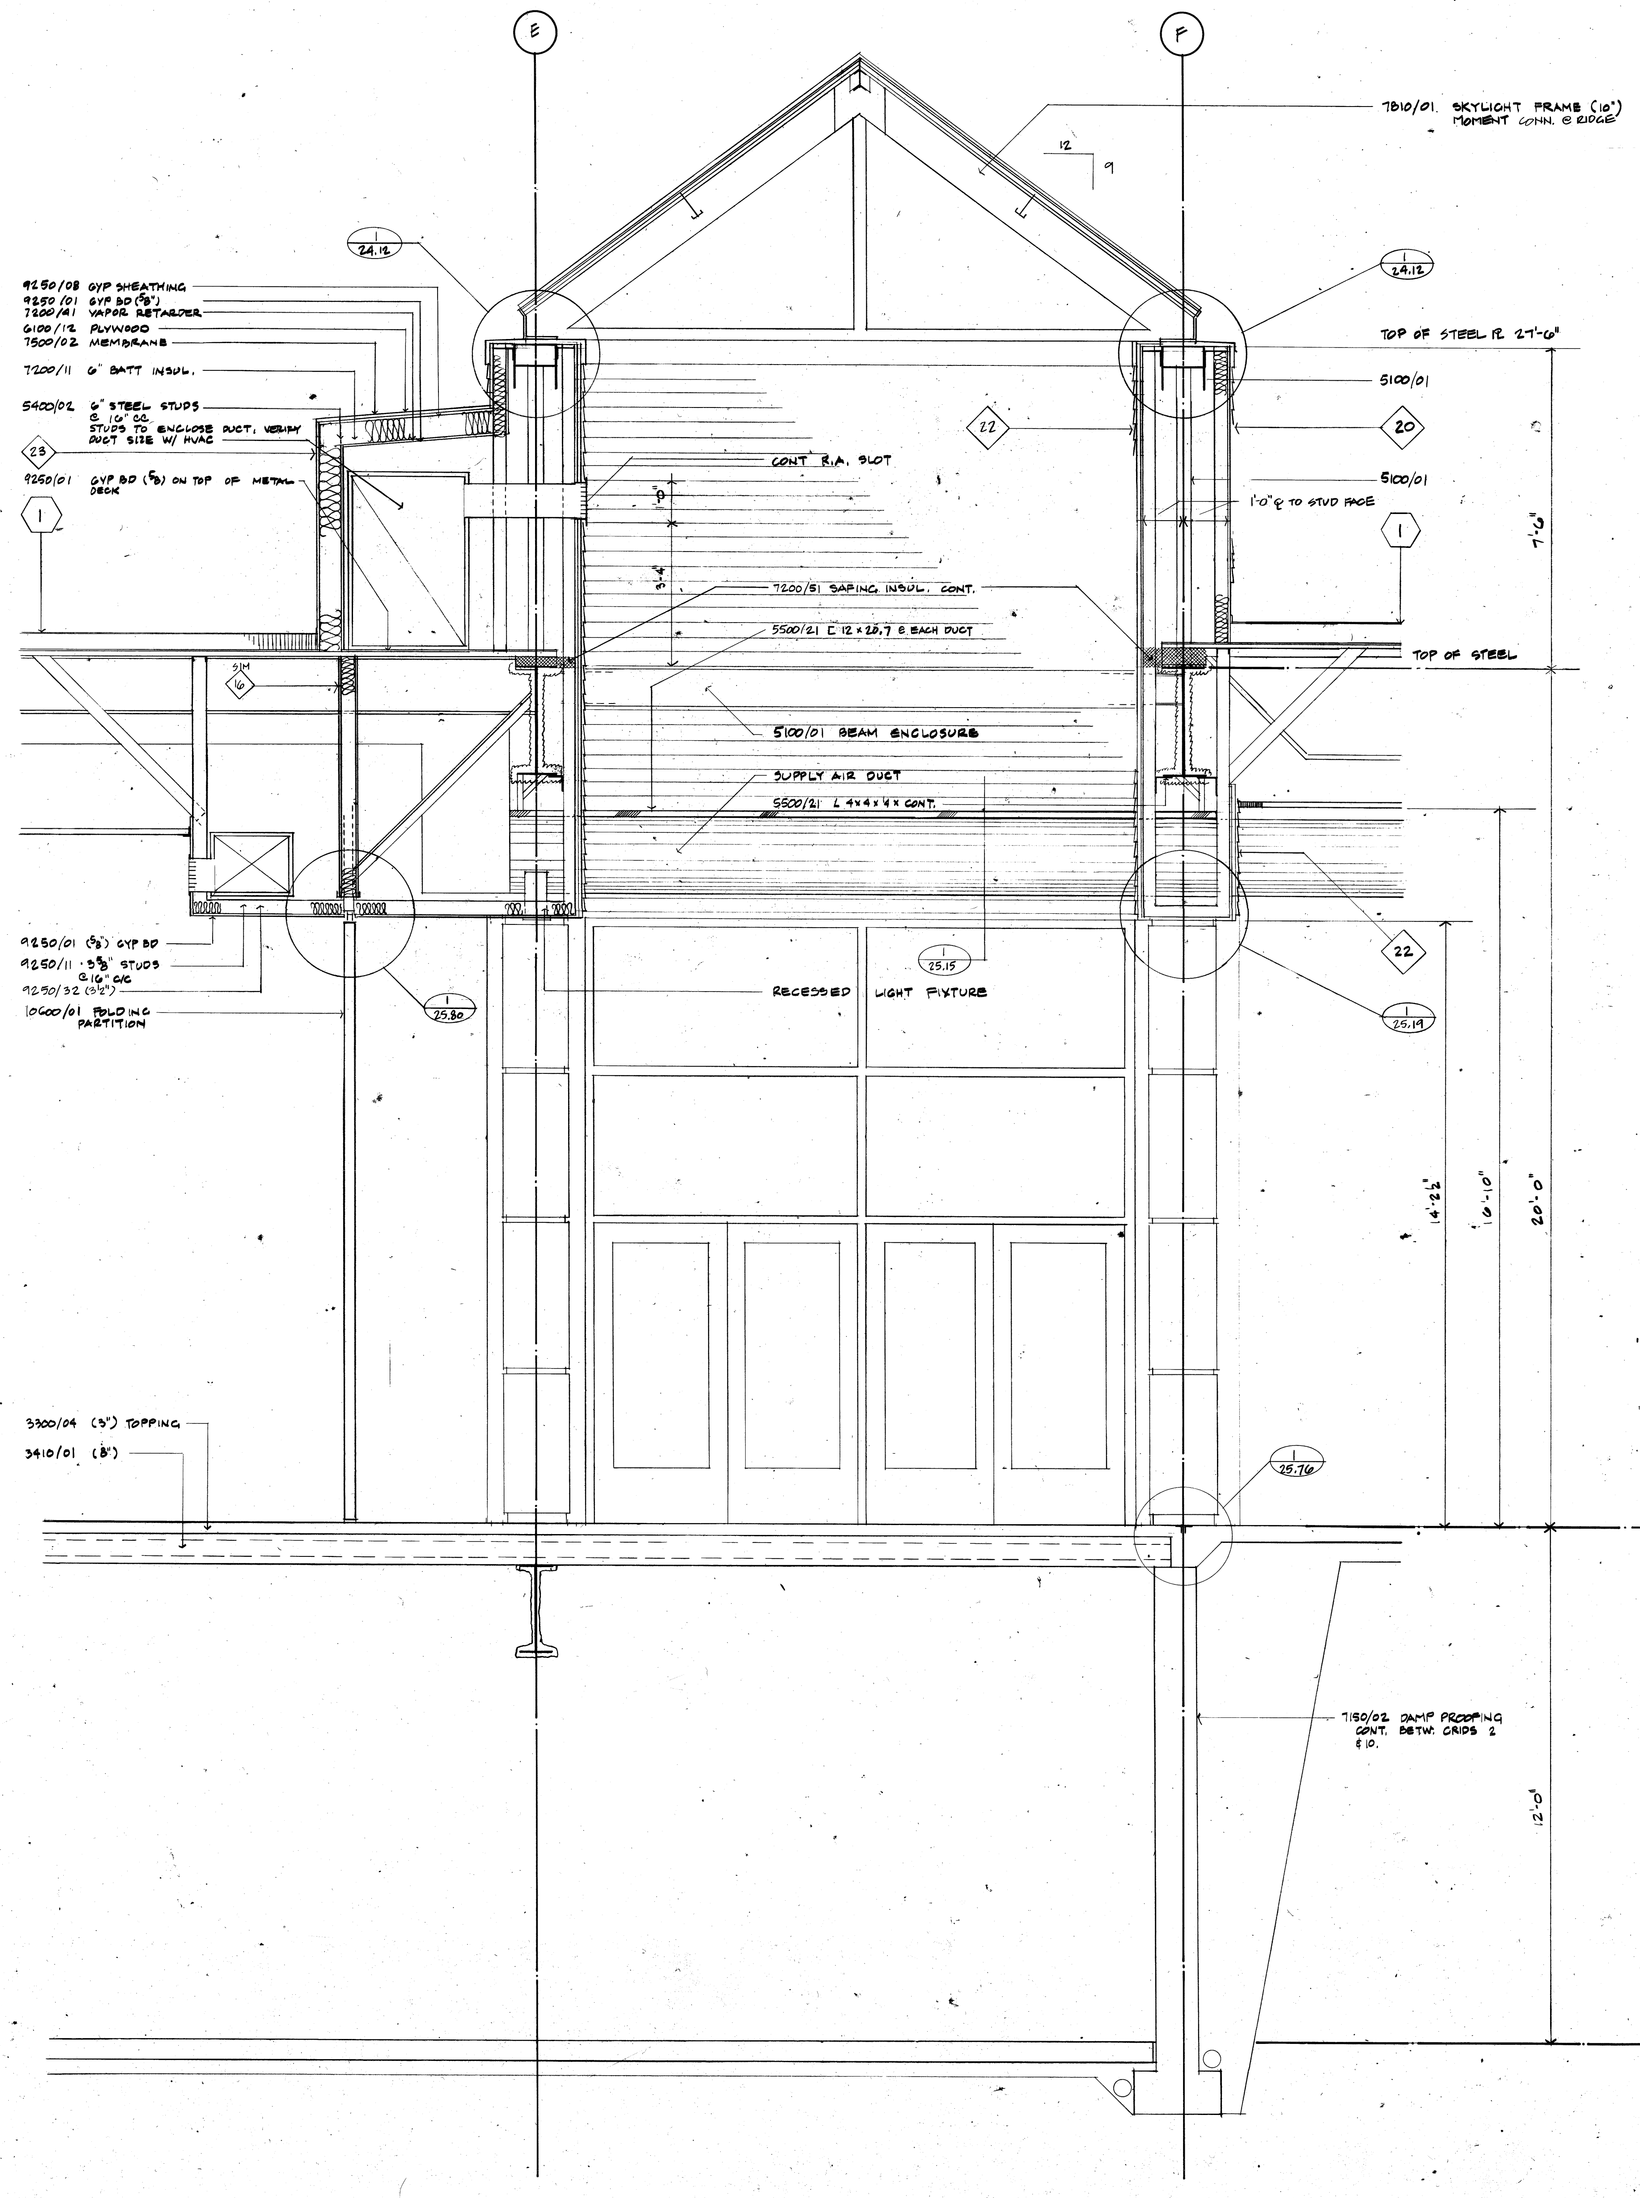

1 Section At Ridge Skylight
1/2" 1'-0"

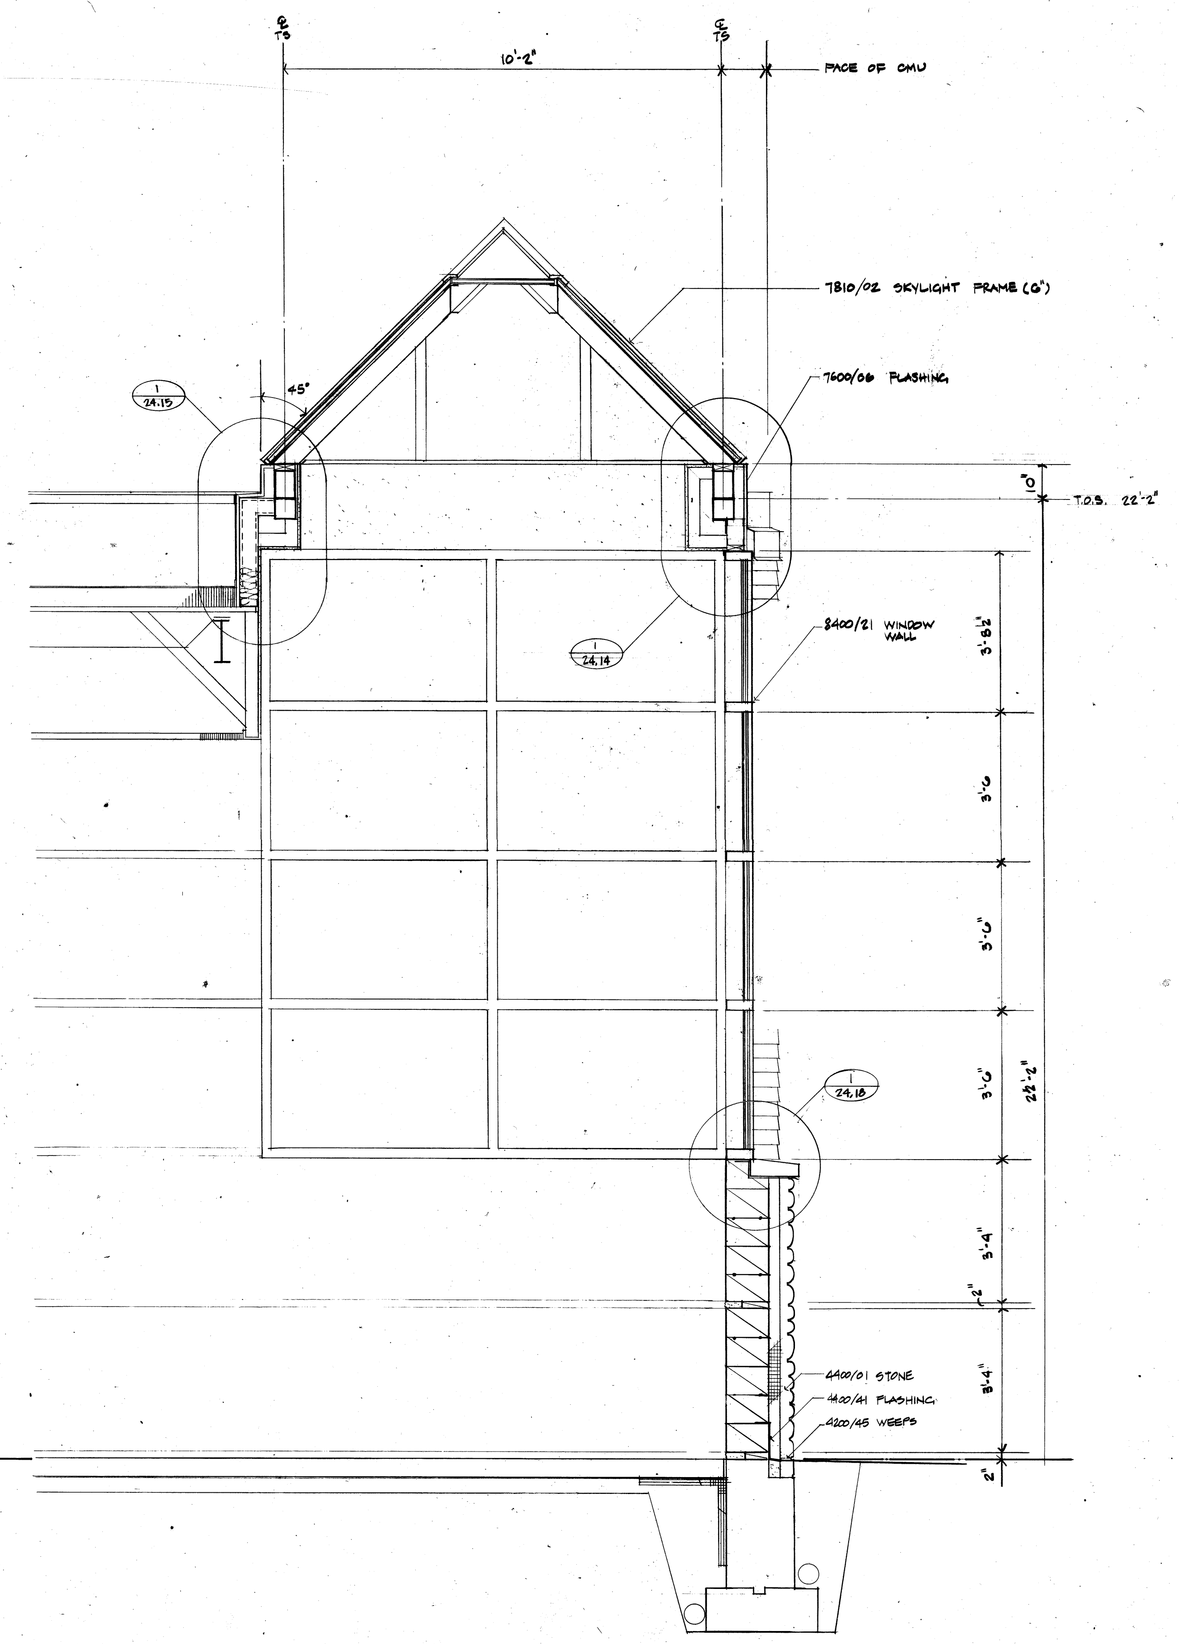

2 Section At Beacon Skylight
1/2" 1'-0"

Revision No.	
Drawing Date	February 16, 1987

Milwaukee County Zoo
HUMBOLDT PENGUIN EXHIBIT & PECK WELCOME CENTER
10001 West Bluemound Road Milwaukee, Wisconsin

KAHLER SLATER TORPHY ENGBERG
733 North Van Buren Milwaukee, Wisconsin

Milwaukee County Project No. 13-4331
KSTE Project No. 2065

Scale	1/2" : 1'-0"
Sheet Name	Wall Sections
Sheet No.	A14

36164

11-C-12-046