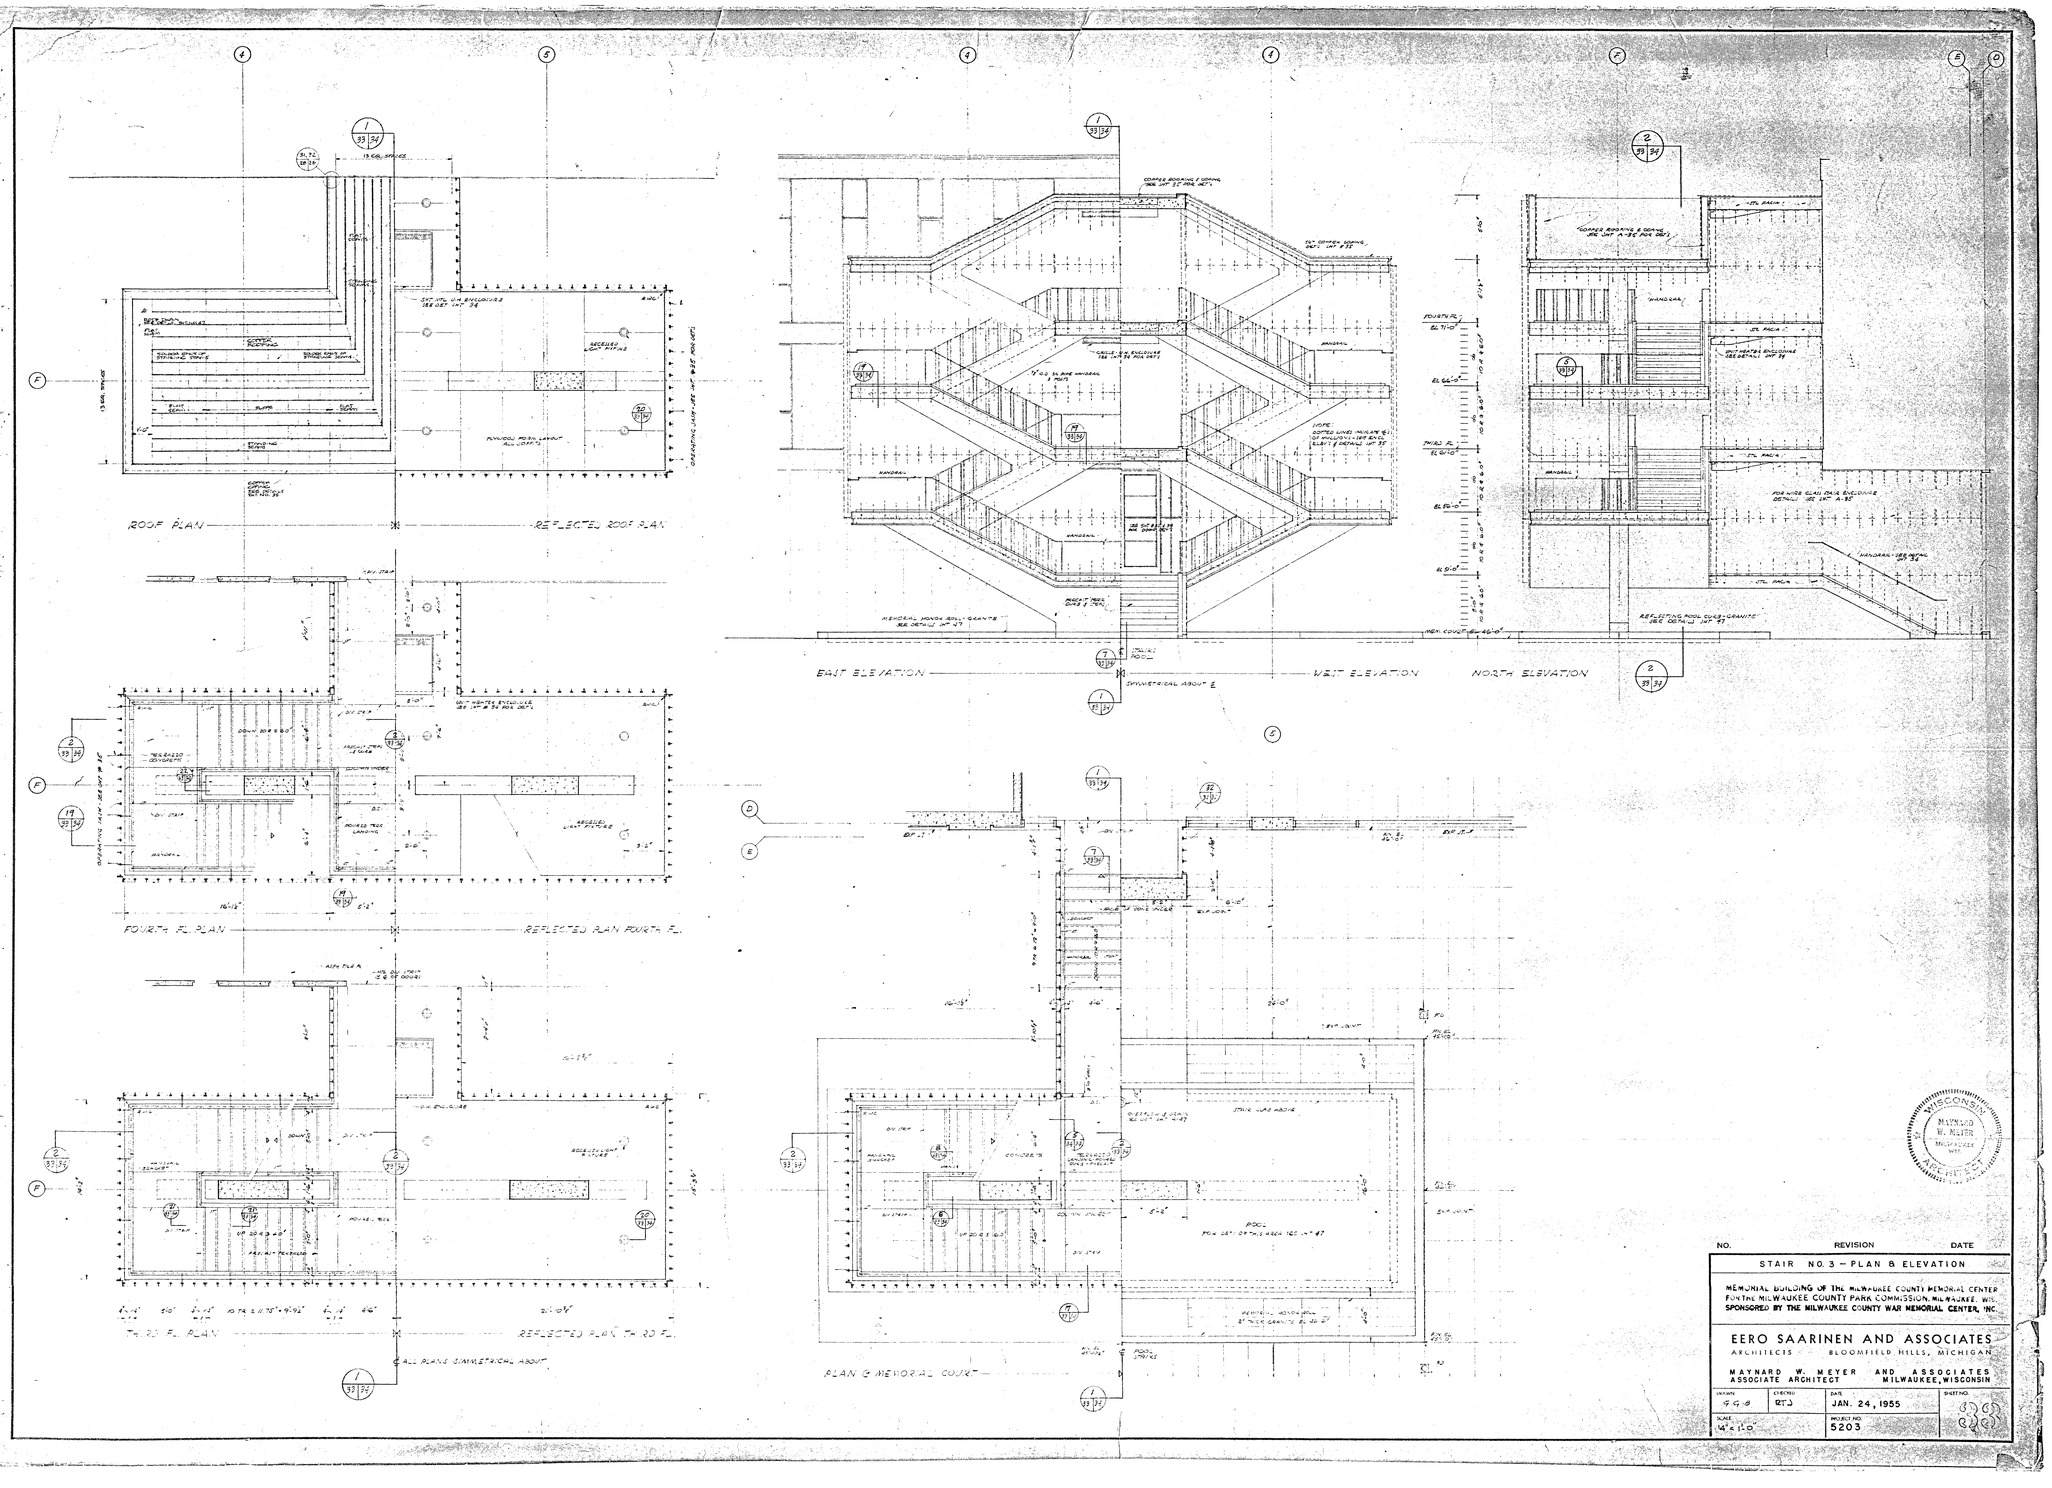

NO.	REVISION	DATE

STAIR NO. 3 – PLAN & ELEVATION

MEMORIAL BUILDING OF THE MILWAUKEE COUNTY MEMORIAL CENTER
FOR THE MILWAUKEE COUNTY PARK COMMISSION, MILWAUKEE, WIS.
SPONSORED BY THE MILWAUKEE COUNTY WAR MEMORIAL CENTER, INC.

EERO SAARINEN AND ASSOCIATES
ARCHITECTS BLOOMFIELD HILLS, MICHIGAN

MAYNARD W. MEYER AND ASSOCIATES
ASSOCIATE ARCHITECT MILWAUKEE, WISCONSIN

DRAWN	CHECKED	DATE	SHEET NO.
G.G.S.	RTJ	JAN. 24, 1955	
SCALE 1/4"=1'-0"		PROJECT NO. 5203	

33627

02-E-2-072

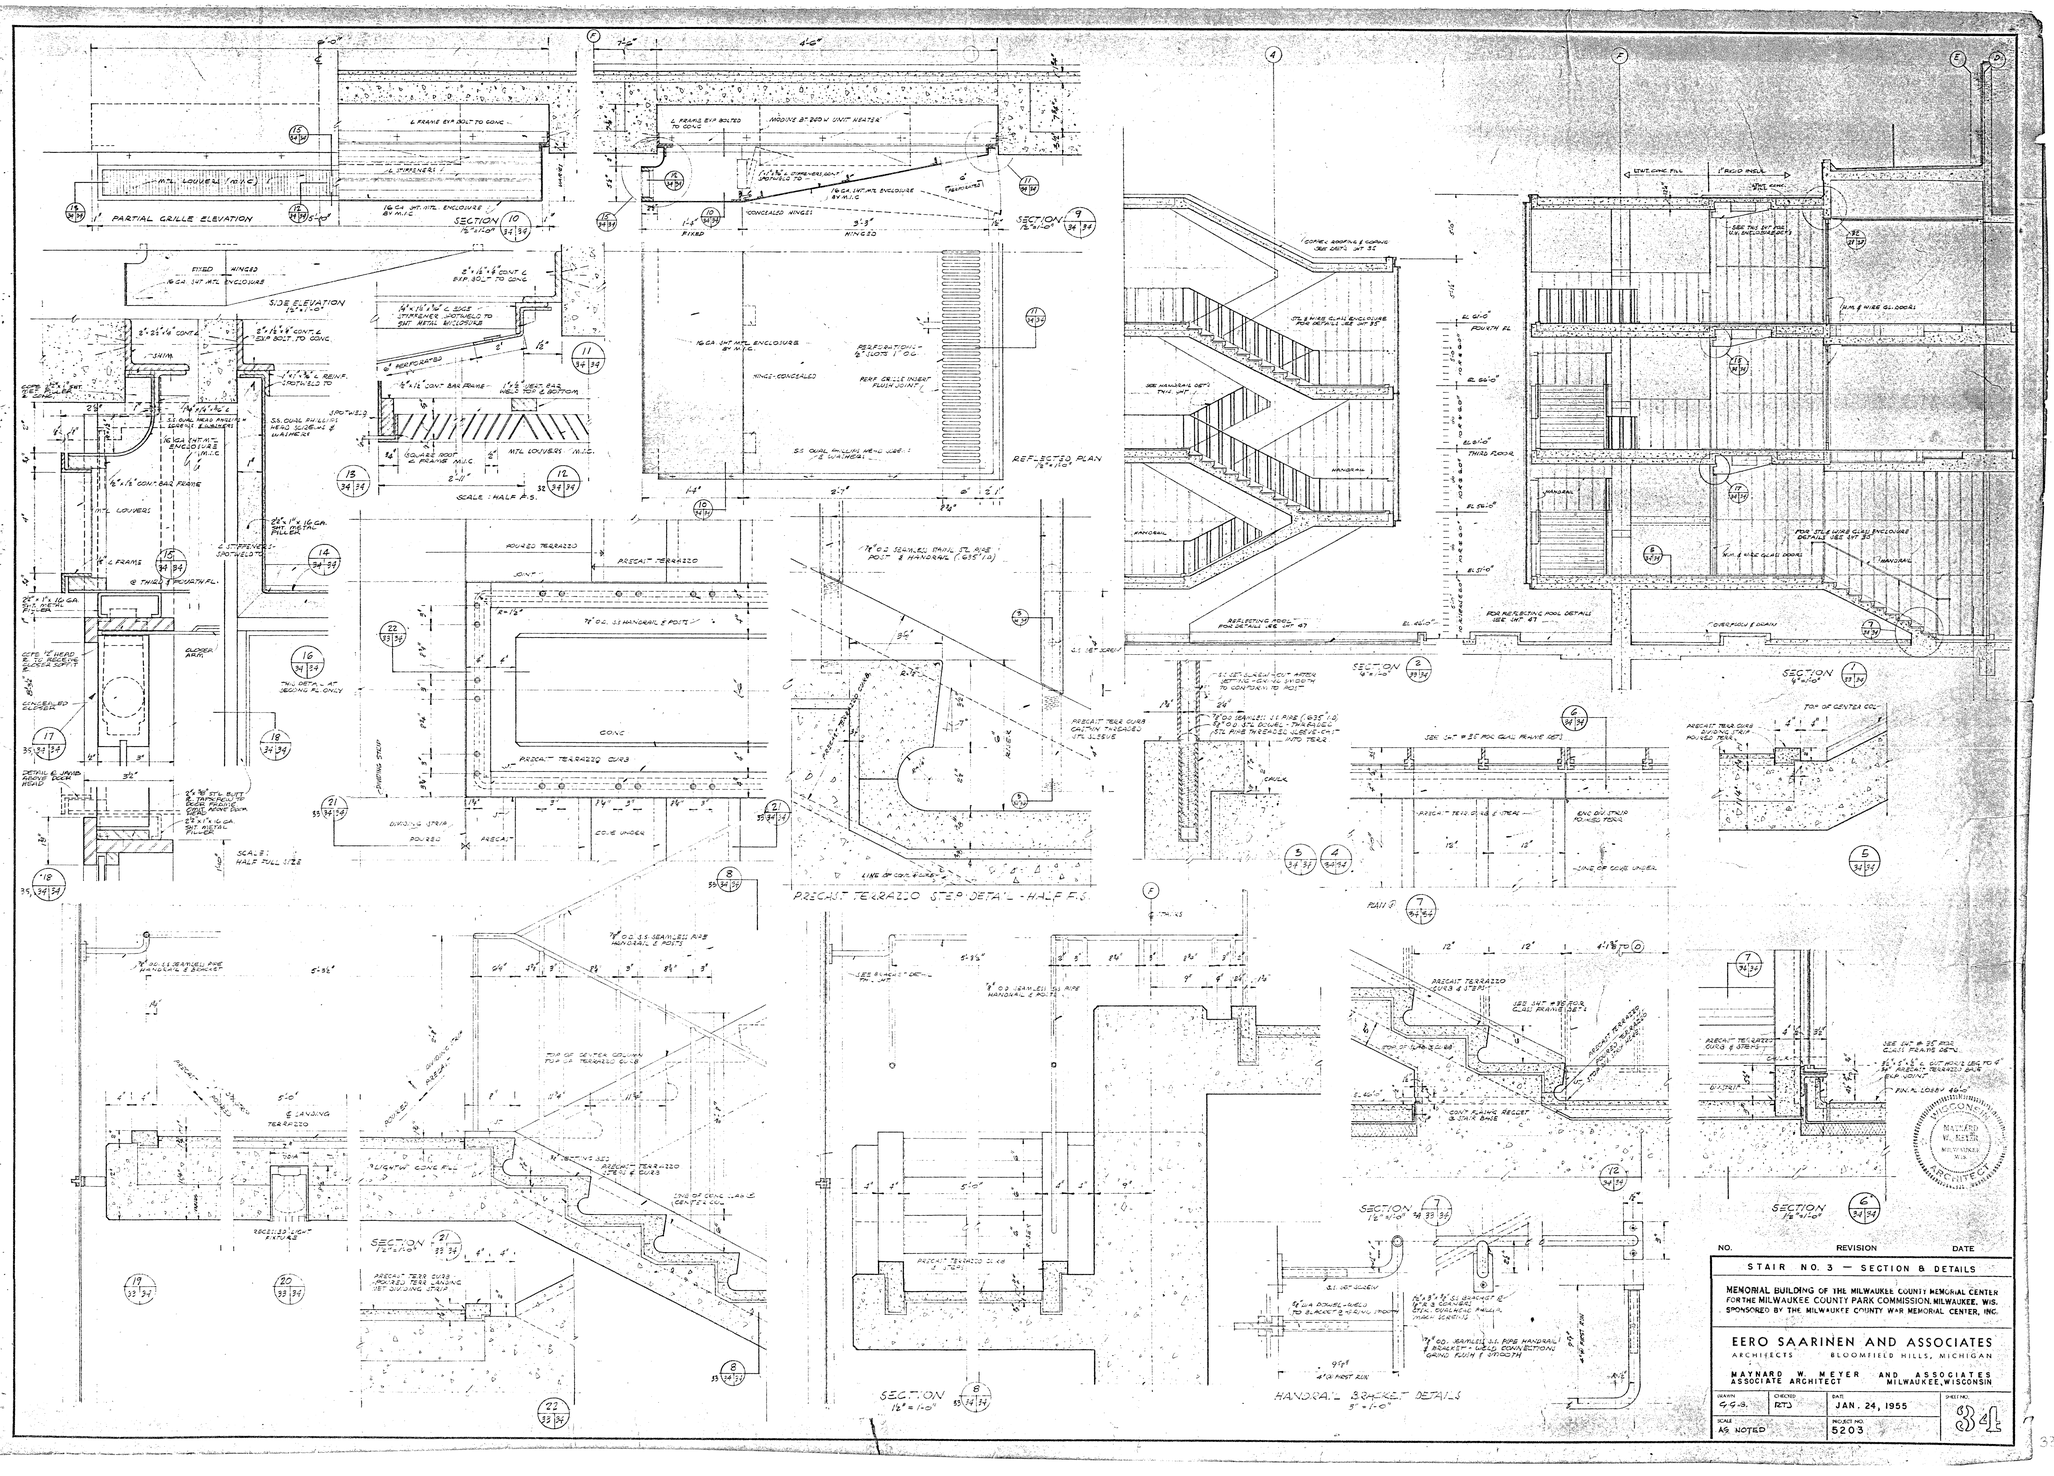

32626 02-E-2-071

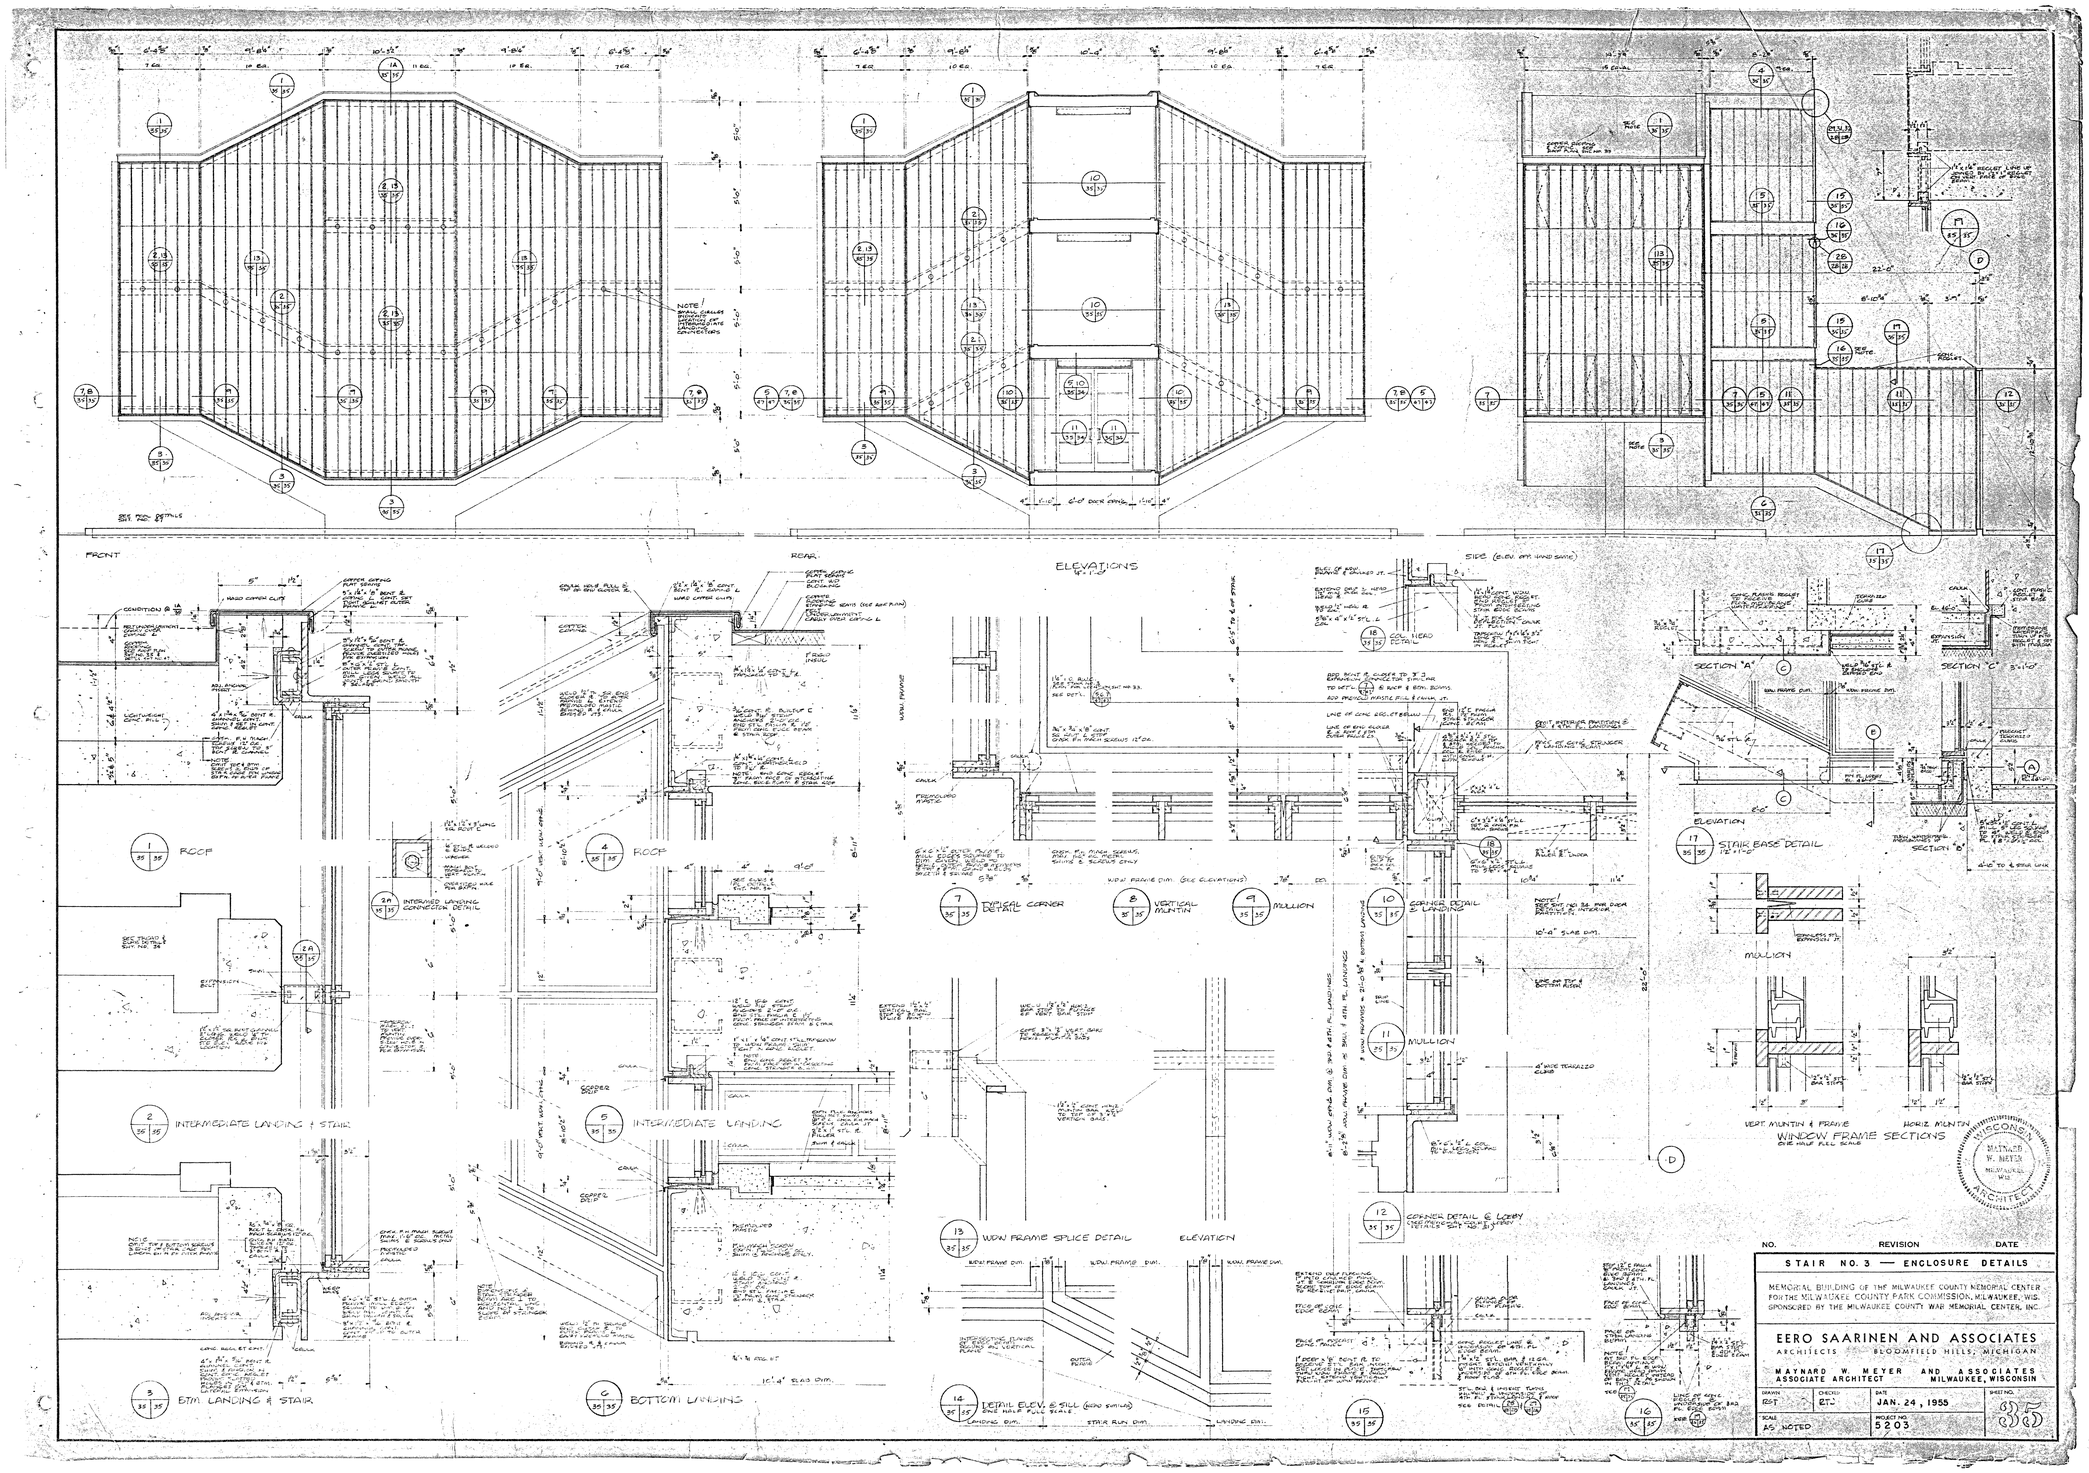

NO.	REVISION	DATE

STAIR NO. 3 — ENCLOSURE DETAILS

MEMORIAL BUILDING OF THE MILWAUKEE COUNTY MEMORIAL CENTER FOR THE MILWAUKEE COUNTY PARK COMMISSION, MILWAUKEE, WIS. SPONSORED BY THE MILWAUKEE COUNTY WAR MEMORIAL CENTER, INC.

EERO SAARINEN AND ASSOCIATES
ARCHITECTS BLOOMFIELD HILLS, MICHIGAN

MAYNARD W. MEYER AND ASSOCIATES
ASSOCIATE ARCHITECT MILWAUKEE, WISCONSIN

DRAWN	CHECKED	DATE	SHEET NO.
RST	RTJ	JAN. 24, 1955	35
SCALE: AS NOTED		PROJECT NO. 5203	

33623

02-E-2-070

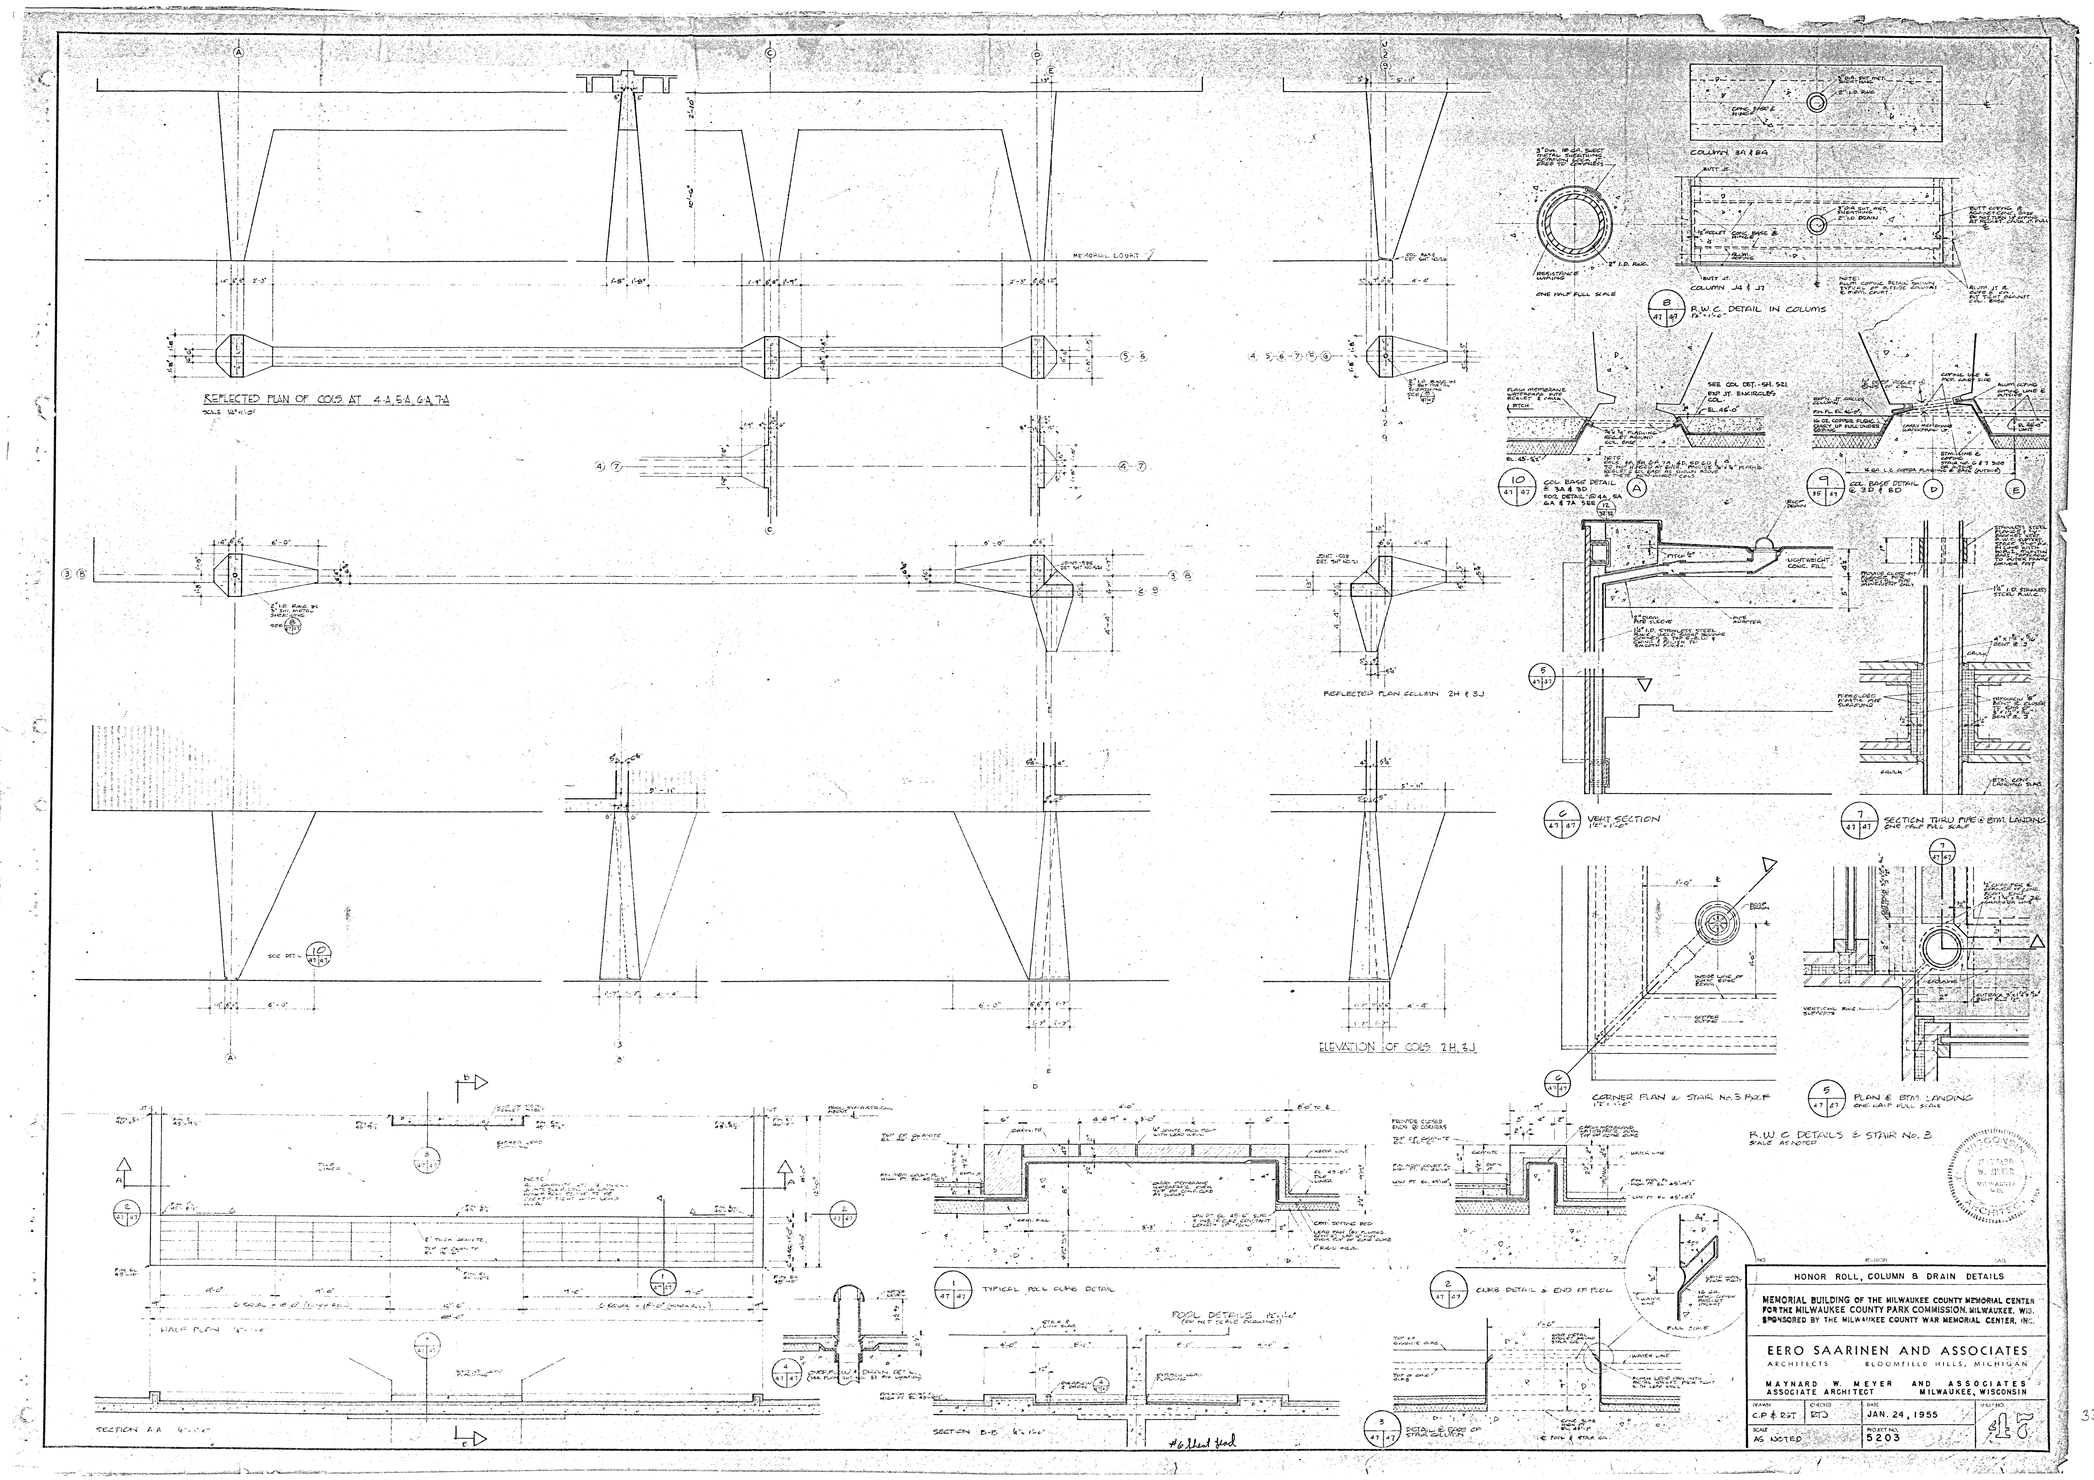
REFLECTED PLAN OF COLS AT 4-A, 5-A, 6-A, 7-A
ELEVATION OF COLS 2H & 3J
REFLECTED PLAN COLUMN 2H & 3J
COLUMN 5A & 6A
COLUMN J4 & J7
R.W.C. DETAIL IN COLUMS
COL. BASE DETAIL & 3A & 3D
COL. BASE DETAIL & 3D & 8D
VERT. SECTION
SECTION THRU PIPE @ BTM. LANDING
CORNER PLAN @ STAIR No. 3 ROOF
PLAN @ BTM. LANDING
R.W.C. DETAILS & STAIR No. 3
TYPICAL POOL CURB DETAIL
POOL DETAILS
CURB DETAIL & END OF POOL
SECTION A-A
SECTION B-B
HALF PLAN
MEMORIAL COURT
HONOR ROLL, COLUMN & DRAIN DETAILS
MEMORIAL BUILDING OF THE MILWAUKEE COUNTY MEMORIAL CENTER FOR THE MILWAUKEE COUNTY PARK COMMISSION, MILWAUKEE, WIS. SPONSORED BY THE MILWAUKEE COUNTY WAR MEMORIAL CENTER, INC.
EERO SAARINEN AND ASSOCIATES
ARCHITECTS BLOOMFIELD HILLS, MICHIGAN
MAYNARD W. MEYER AND ASSOCIATES
ASSOCIATE ARCHITECT MILWAUKEE, WISCONSIN
DRAWN C.P. & R.T.
CHECKED RD
DATE JAN. 24, 1955
SCALE AS NOTED
PROJECT NO. 5203
33604
02-E-2-058