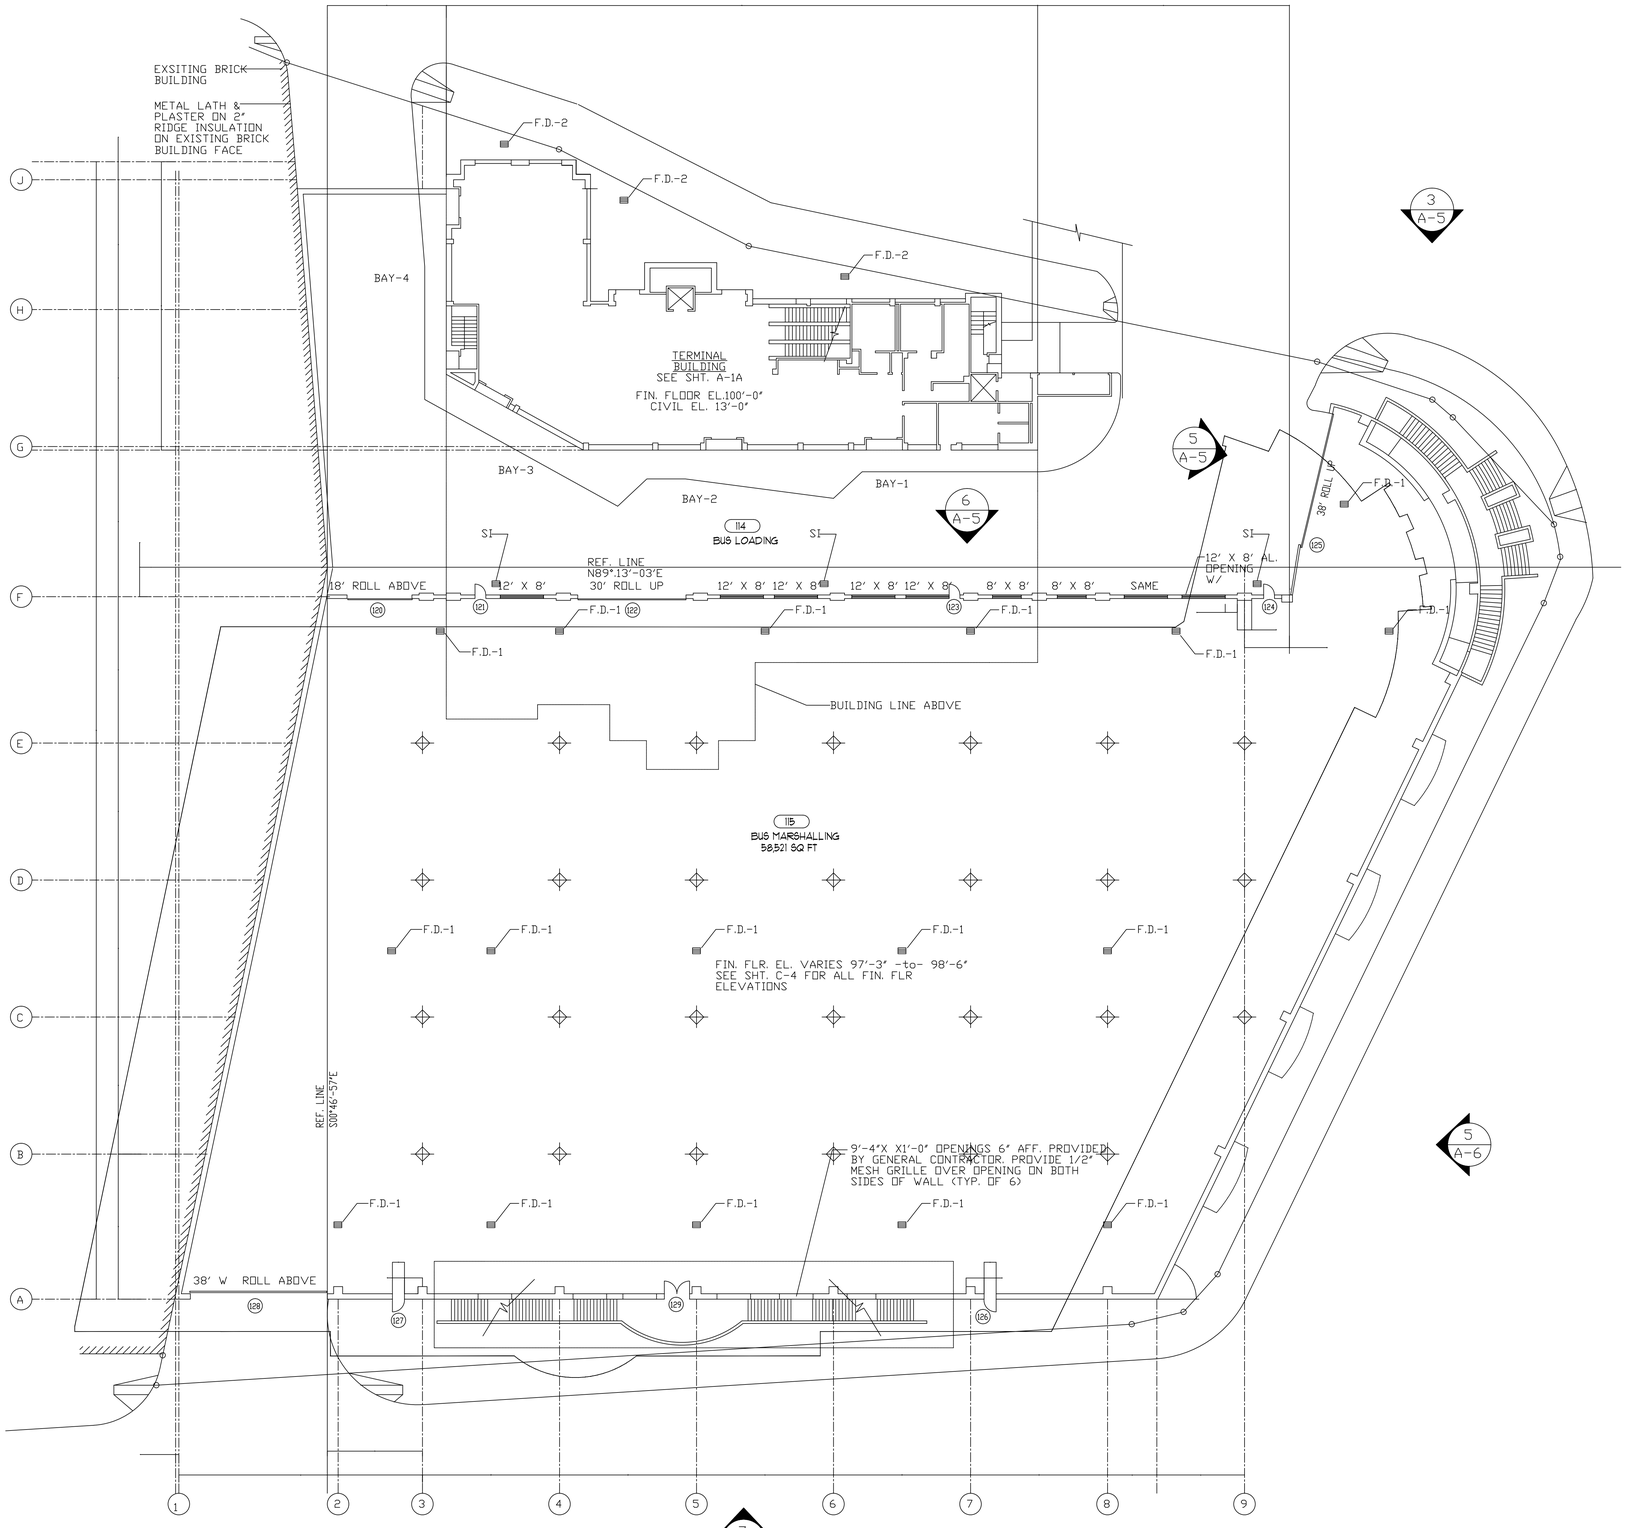

1 / A-1 **FIRST FLOOR/GARAGE PLAN**

SCALE: 1/16"=1'-0"

H:\MASTERS\TRANSIT FACILITIES\176- DOWNTOWN TRANSIT STATION\A-1 2-13-01 1:42:34 pm EST

DATE: 2/13/2001	GENERAL REVISION AND REVIEW
REVISIONS:	
DRAWN BY:	R.H.FRANKLIN
MILWAUKEE COUNTY DEPARTMENT OF PUBLIC WORKS	
ARCHITECTURE AND ENGINEERING DIVISION	
CITY CAMPUS COMPLEX 2711 WEST WELLS STREET MILWAUKEE, WISCONSIN 53208	
SCALE: 1/8"=1'-0"	DRAWN BY: L.EMPERGER
DATE: 5/18/00	CHECKED BY: YOST
CADD REDRAW	K.SINGH & ASSOCIATES
BUILDING NAME: DOWNTOWN TRANSIT CENTER	
909 EAST MICHIGAN AVENUE	
SHEET DESCRIPTION: FIRST FLOOR GARAGE PLAN VIEW	
SHEET NO. A-1	GROSS AREA (Sq. Ft.)
LEVEL (Sq. Ft.) 9094	
BUILDING (Sq. Ft.) 111,460	
FILE NO.	TAX ID: 176