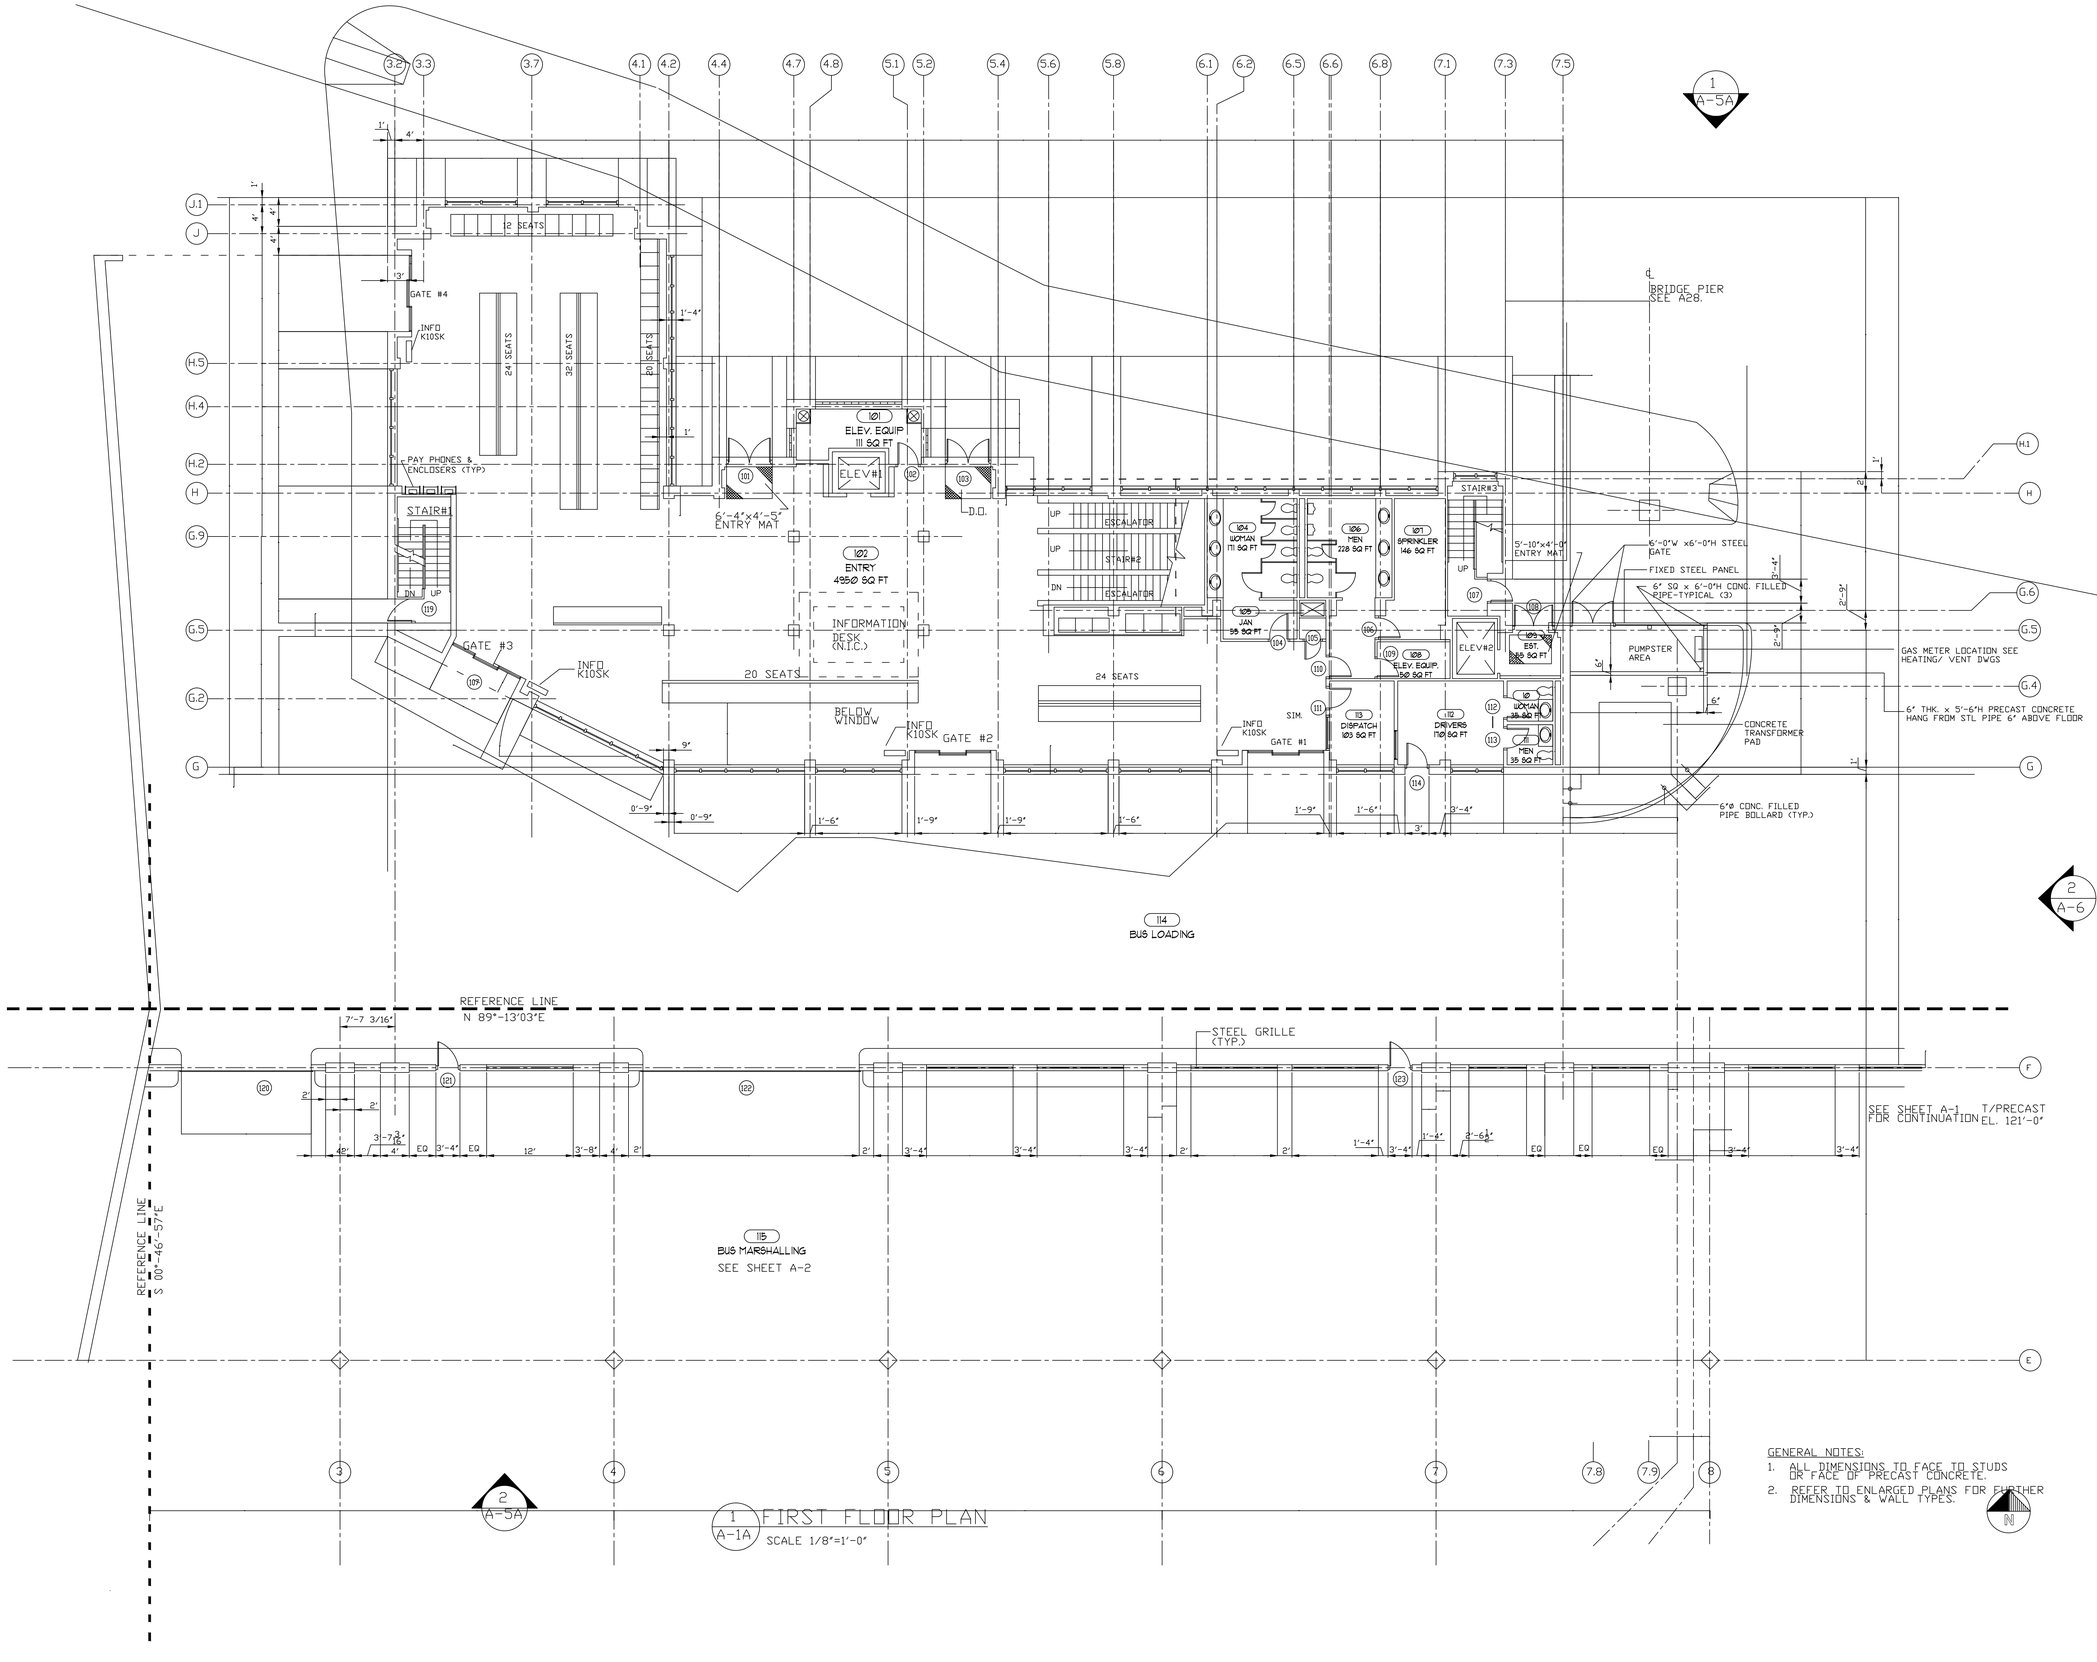

1 A-1A FIRST FLOOR PLAN
SCALE 1/8"=1'-0"

H:\MASTERS\TRANSIT FACILITIES\176- DOWNTOWN TRANSIT STATION\A-1A 3601

DATE: 2/14/2001	GENERAL REVISION AND REVIEW
REVISIONS:	
DRAWN BY:	R.H.FRANKLIN

MILWAUKEE COUNTY DEPARTMENT OF PUBLIC WORKS
ARCHITECTURE AND ENGINEERING DIVISION
CITY CAMPUS COMPLEX 2711 WEST WELLS STREET MILWAUKEE, WISCONSIN 53208

SCALE: 1/8"=1'-0"	DRAWN BY: LEMERGER
DATE: 05/18/00	CHECKED BY: YOST
CAD-REDRAW	K.SINGH & ASSOCIATES

BUILDING NAME: DOWNTOWN TRANSIT CENTER
909 EAST MICHIGAN AVENUE

SHEET DESCRIPTION: FIRST FLOOR TERMINAL BUILDING

GROSS AREA (Sq. Ft.)
LEVEL (Sq. Ft.) 9094
BUILDING (Sq. Ft.) 111,460
TAX ID: 176

SHEET NO. A-1A
FILE NO.