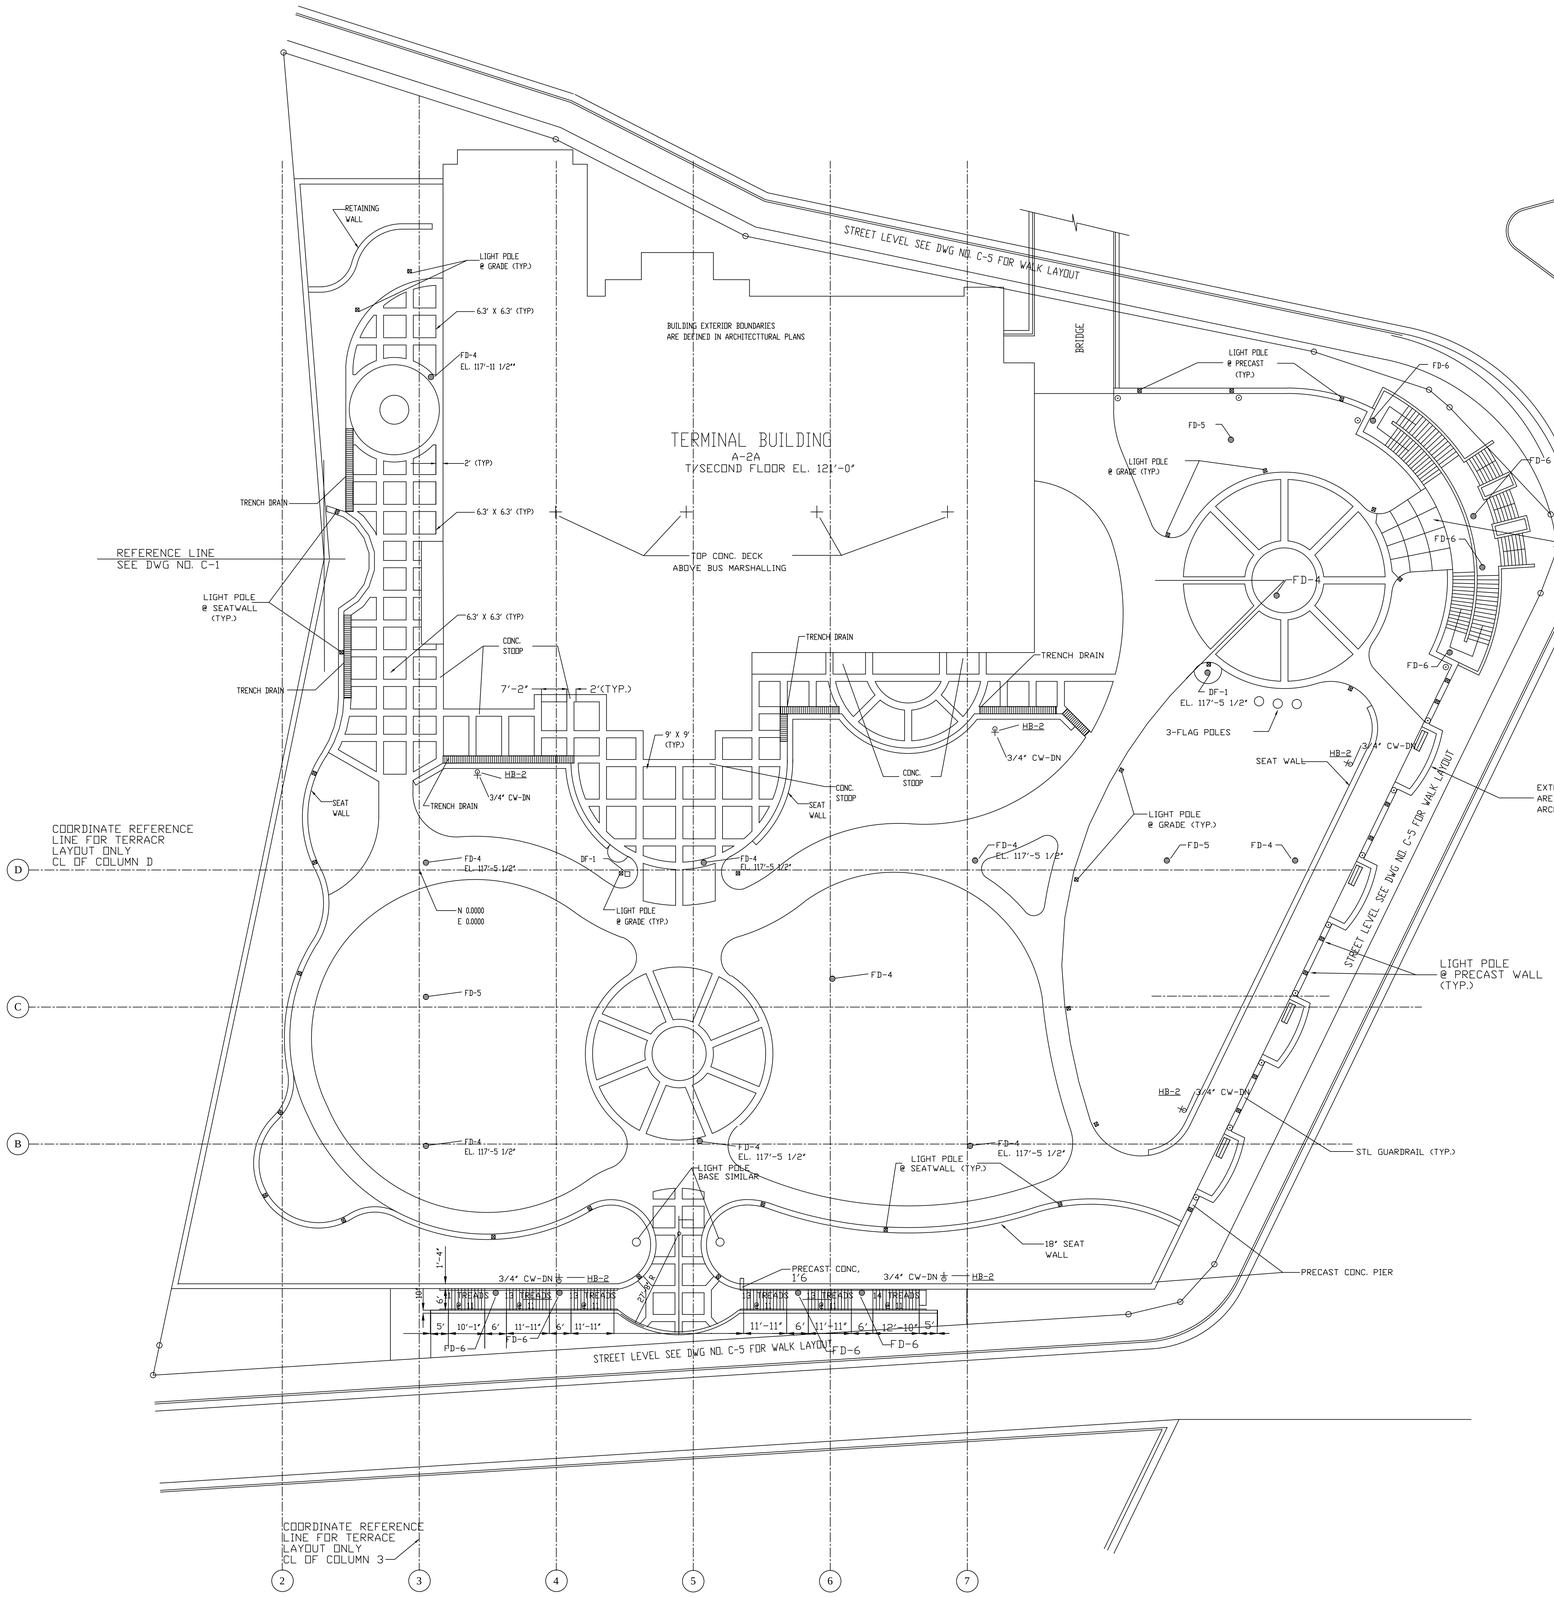

1 A-6 TERRACE PLAN
SCALE 1/16"=1'-0"

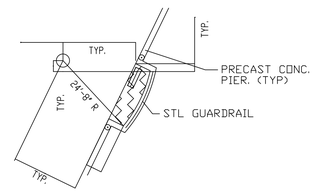

2 A-6 PLAN (TYP.)
SCALE 1/16"=1'-0"

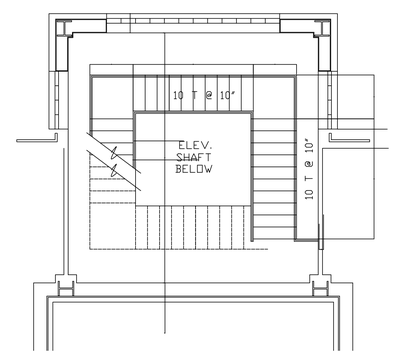

3 A-6 PLAN (TYP.)
SCALE 1/4"=1'-0"

LEGEND
- LIGHT POLE
- TRASH RECEPTICLE
- DRINKING FOUNTAIN
- FLAG POLE
- COORDINATE POINT
- TRENCH DRAIN

H:\MASTERS\TRANSIT FACILITIES\176- DOWNTOWN TRANSIT STATION\A-2 2-15-01 10:58:20 am EST

DATE: 2/13/2001	GENERAL REVISION AND REVIEW
REVISIONS:	DRAWN BY: R.H.FRANKLIN

MILWAUKEE COUNTY DEPARTMENT OF PUBLIC WORKS
ARCHITECTURE AND ENGINEERING DIVISION
CITY CAMPUS COMPLEX 2711 WEST WELLS STREET MILWAUKEE, WISCONSIN 53208

BUILDING NAME: DOWNTOWN TRANSIT CENTER
909 EAST MICHIGAN AVENUE

SHEET DESCRIPTION: TERRACE PLAN

DRAWN BY: LEMPERCER
CHECKED BY: YOST
SCALE: 1/8"=1'-0"
DATE: 6/12/00
CADD REDRAW: TOW & ASSOCIATES-IDL SOLUTIONS

GROSS AREA (Sq. Ft.)
LEVEL (Sq. Ft.) 9094
BUILDING (Sq. Ft.) 111,460

SHEET NO. A-2
FILE NO.
TAX ID: 176