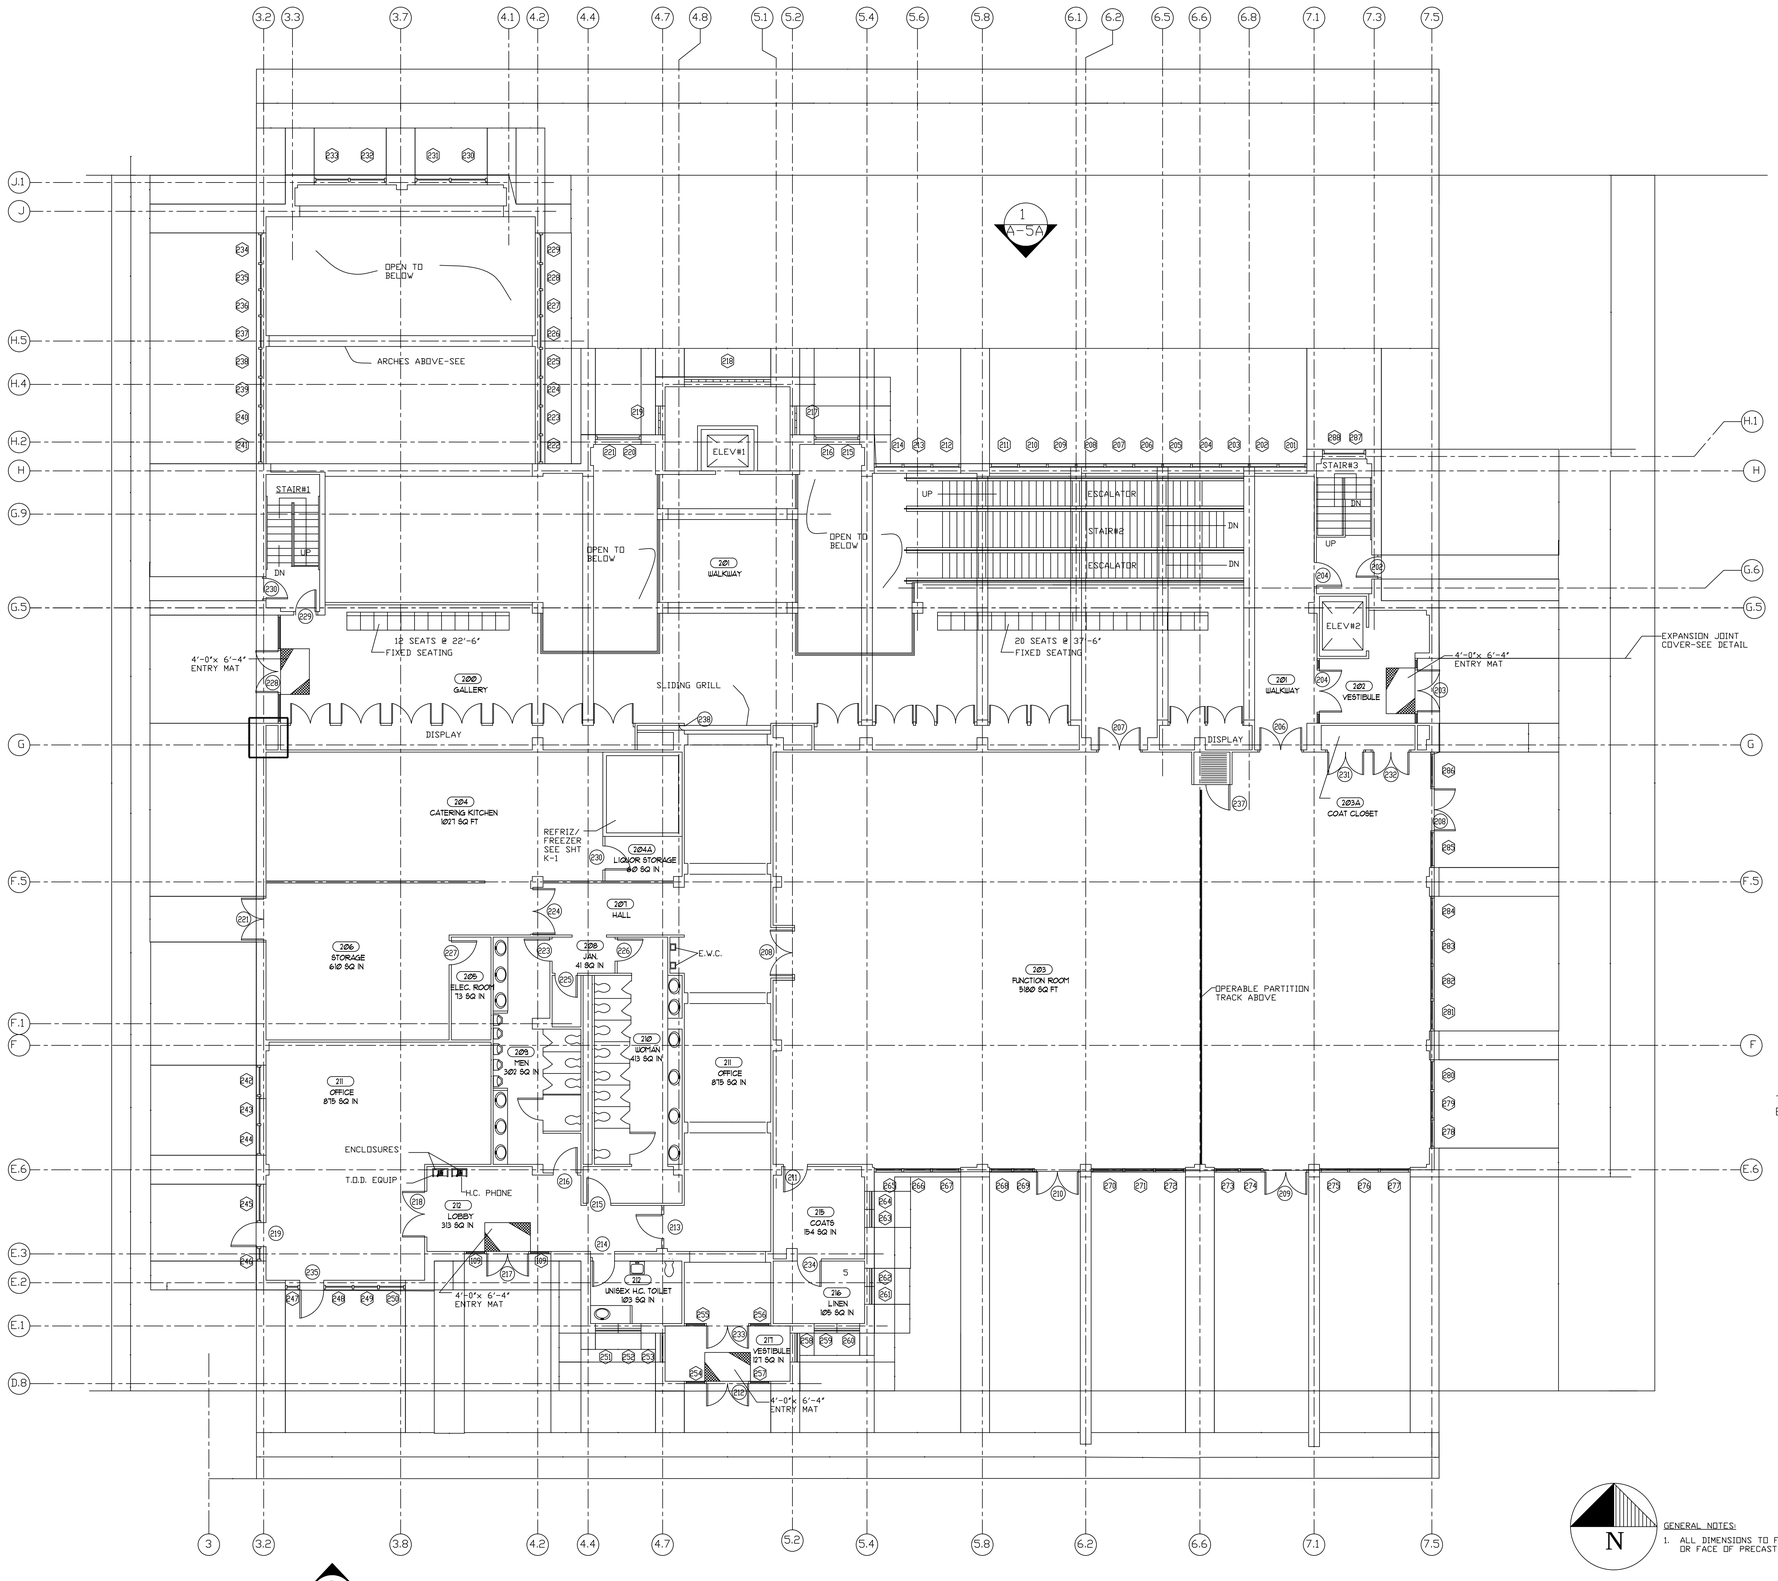

GENERAL NOTES:

1. ALL DIMENSIONS TO FACE OF STUDS OR FACE OF PRECAST CONCRETE.

1 A-2A SECOND FLOOR PLAN
SCALE 1/8"=1'-0"

H:\MASTERS\TRANSIT FACILITIES\176- DOWNTOWN TRANSIT STATION\A-2A 2-20-01 10:02:56 am EST

DATE: 2/20/2001	REVISIONS: GENERAL REVISION AND REVIEW
DRAWN BY: R.H.FRANKLIN	
MILWAUKEE COUNTY DEPARTMENT OF PUBLIC WORKS ARCHITECTURE AND ENGINEERING DIVISION	
CITY CAMPUS COMPLEX 2711 WEST WELLS STREET MILWAUKEE, WISCONSIN 53208	
SCALE: 1/8"=1'-0"	DRAWN BY: LEMERGER
DATE: 05/18/00	CHECKED BY: YOST
CAD-REDRAW	K.SINGH & ASSOCIATES
BUILDING NAME: DOWNTOWN TRANSIT CENTER 909 EAST MICHIGAN AVENUE	
SHEET DESCRIPTION: SECOND FLOOR PLAN	
SHEET NO. A-2A	GROSS AREA (Sq. Ft.)
	LEVEL (Sq. Ft.) 19,551
	BUILDING (Sq. Ft.) 111,460
FILE NO.	TAX ID: 176