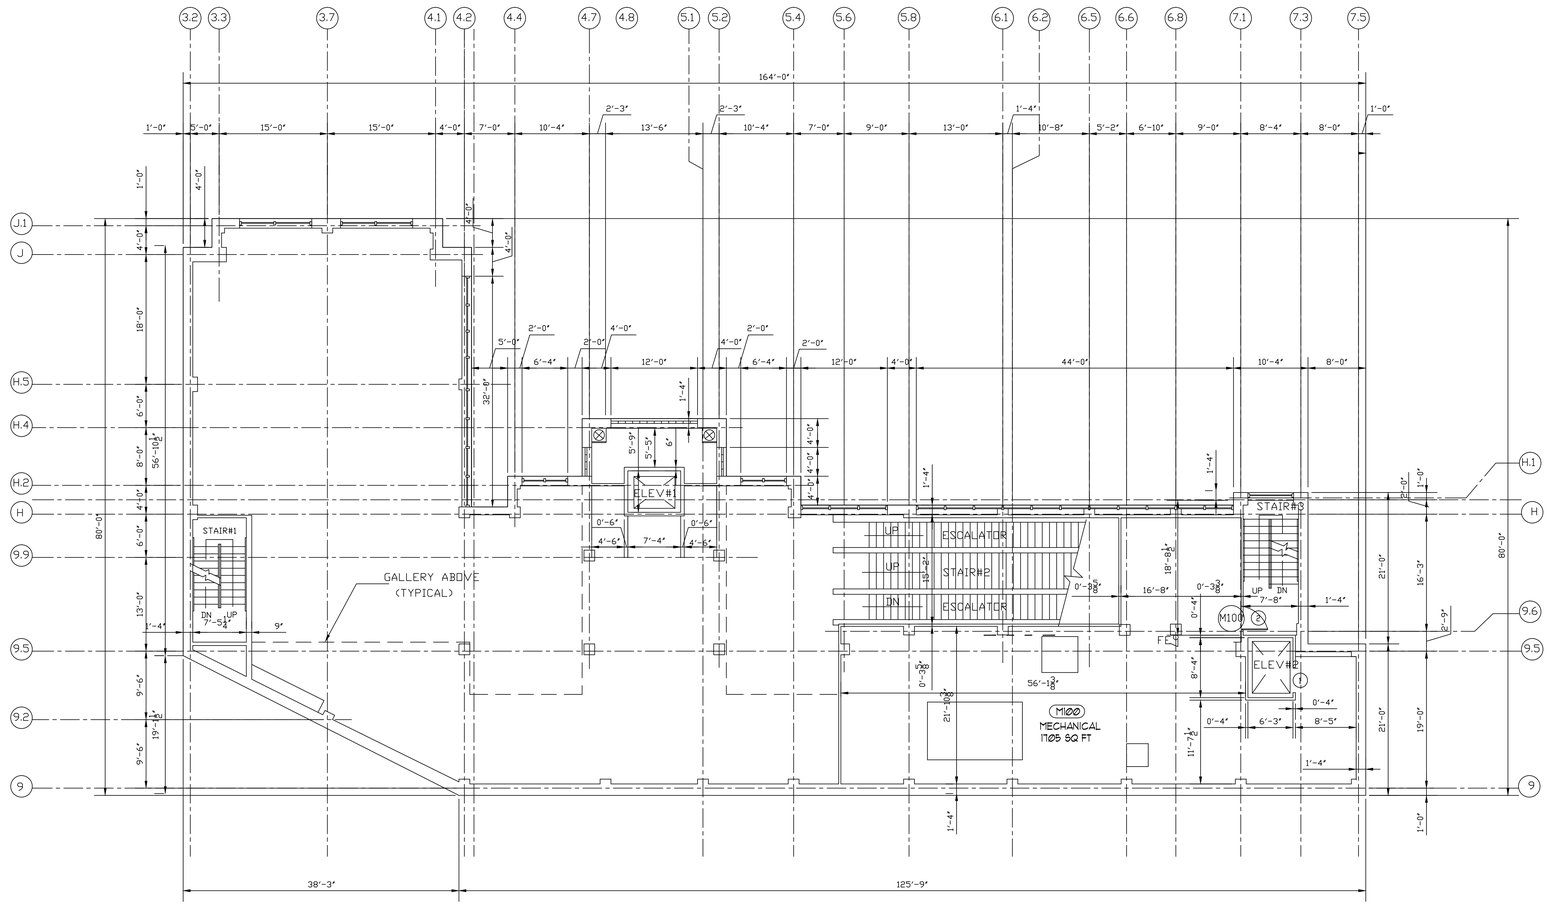

1 A-3 MEZZANINE FLOOR PLAN
SCALE 1/8"=1'-0"

GENERAL NOTES:
1. ALL DIMENSIONS TO FACE OF STUDS OR FACE OF PRECAST CONCRETE.

H:\MASTERS\TRANSIT FACILITIES\176- DOWNTOWN TRANSIT STATION\A-3 3601

DATE:		DRAWN BY:
2/12/2001	GENERAL REVISION AND REVIEW	R.H.FRANKLIN

REVISIONS:

MILWAUKEE COUNTY DEPARTMENT OF PUBLIC WORKS
ARCHITECTURE AND ENGINEERING DIVISION
CITY CAMPUS COMPLEX 2711 WEST WELLS STREET MILWAUKEE, WISCONSIN 53208

BUILDING NAME: DOWNTOWN TRANSIT CENTER
909 EAST MICHICAN STREET

SHEET DESCRIPTION: MEZZANINE FLOOR PLAN VIEW

SCALE: 1/8"=1'-0" | DRAWN BY: LEMERGER
DATE: 05/18/00 | CHECKED BY: YOST
CAD-REDRAW | K.SINGH & ASSOICATES

GROSS AREA (Sq. Ft.)
LEVEL (Sq. Ft.) 7952
BUILDING (Sq. Ft.) 111,460
TAX ID: 176

SHEET NO. A-3
FILE NO.