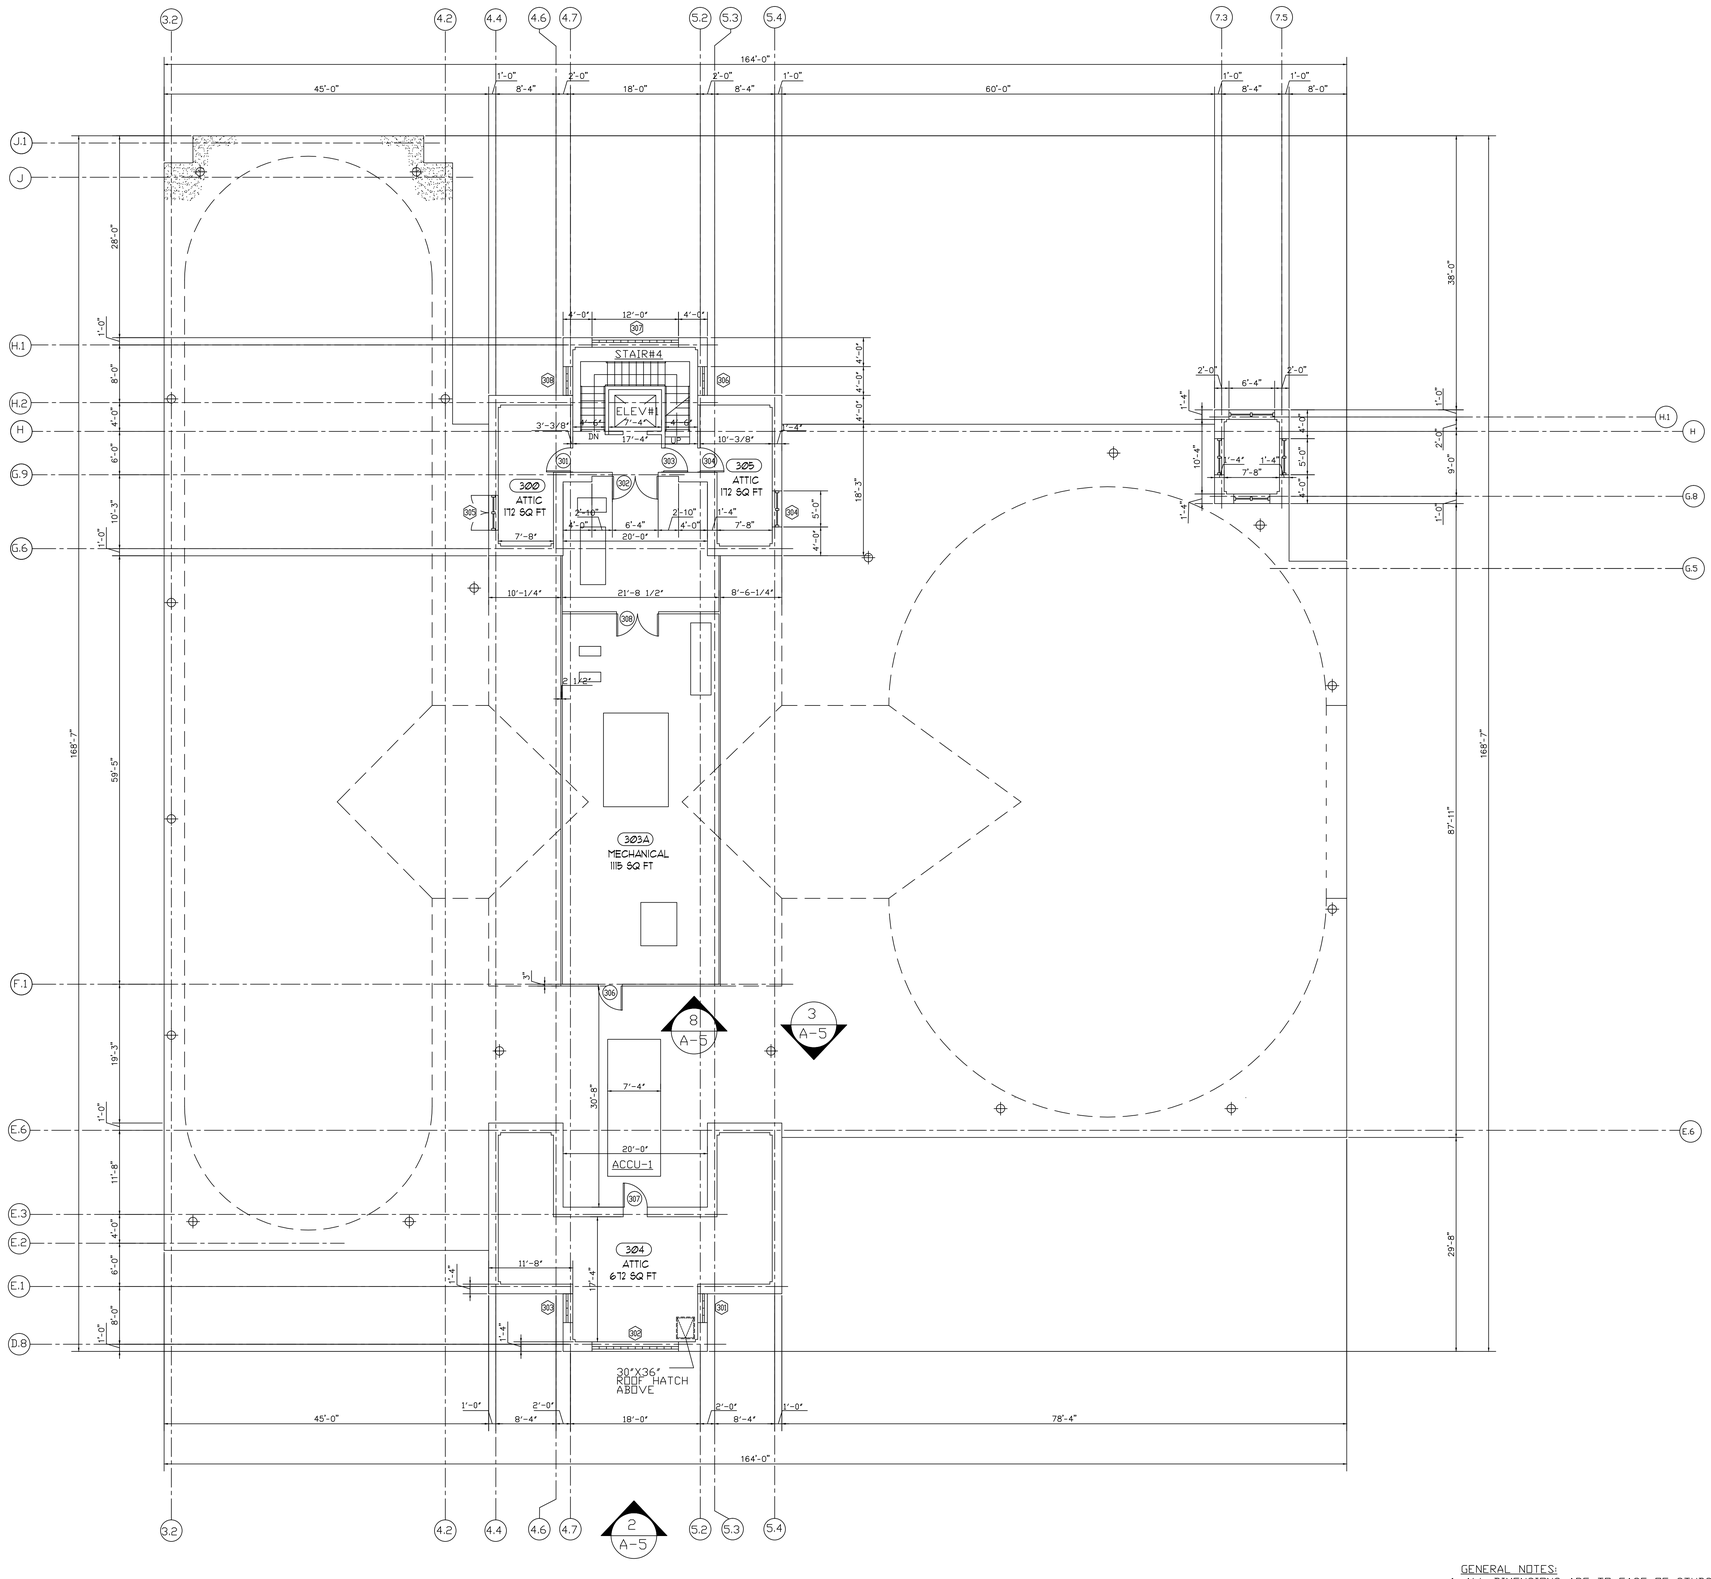

1 A-4 THIRD FLOOR PLAN

SCALE: 1/8"=1'-0"

GENERAL NOTES:
1. ALL DIMENSIONS ARE TO FACE OF STUDS OR FACE OF PRECATS CONCRETE

H:\MASTERS\TRANSIT FACILITIES\176- DOWNTOWN TRANSIT STATION\A-4 3601

2/12/2001	GENERAL REVISION AND REVIEW
DATE:	REVISIONS:
R.H.FRANKLIN	DRAWN BY:

MILWAUKEE COUNTY DEPARTMENT OF PUBLIC WORKS
ARCHITECTURE AND ENGINEERING DIVISION
CITY CAMPUS COMPLEX 2711 WEST WELLS STREET MILWAUKEE, WISCONSIN 53208

SCALE: 1/8"=1'-0"	DRAWN BY: LEMERGER
DATE: 06/12/00	CHECKED BY: YOST
CAD-REDRAW K.SINGH & ASSOCIATES	

BUILDING NAME: DOWNTOWN TRANSIT CENTER
909 EAST MICHICAN AVENUE

SHEET DESCRIPTION: THIRD FLOOR PLAN

GROSS AREA (Sq. Ft.)
LEVEL (Sq. Ft.)
BUILDING (Sq. Ft.) 111,460

SHEET NO. A-4

TAX ID: 176

FILE NO.