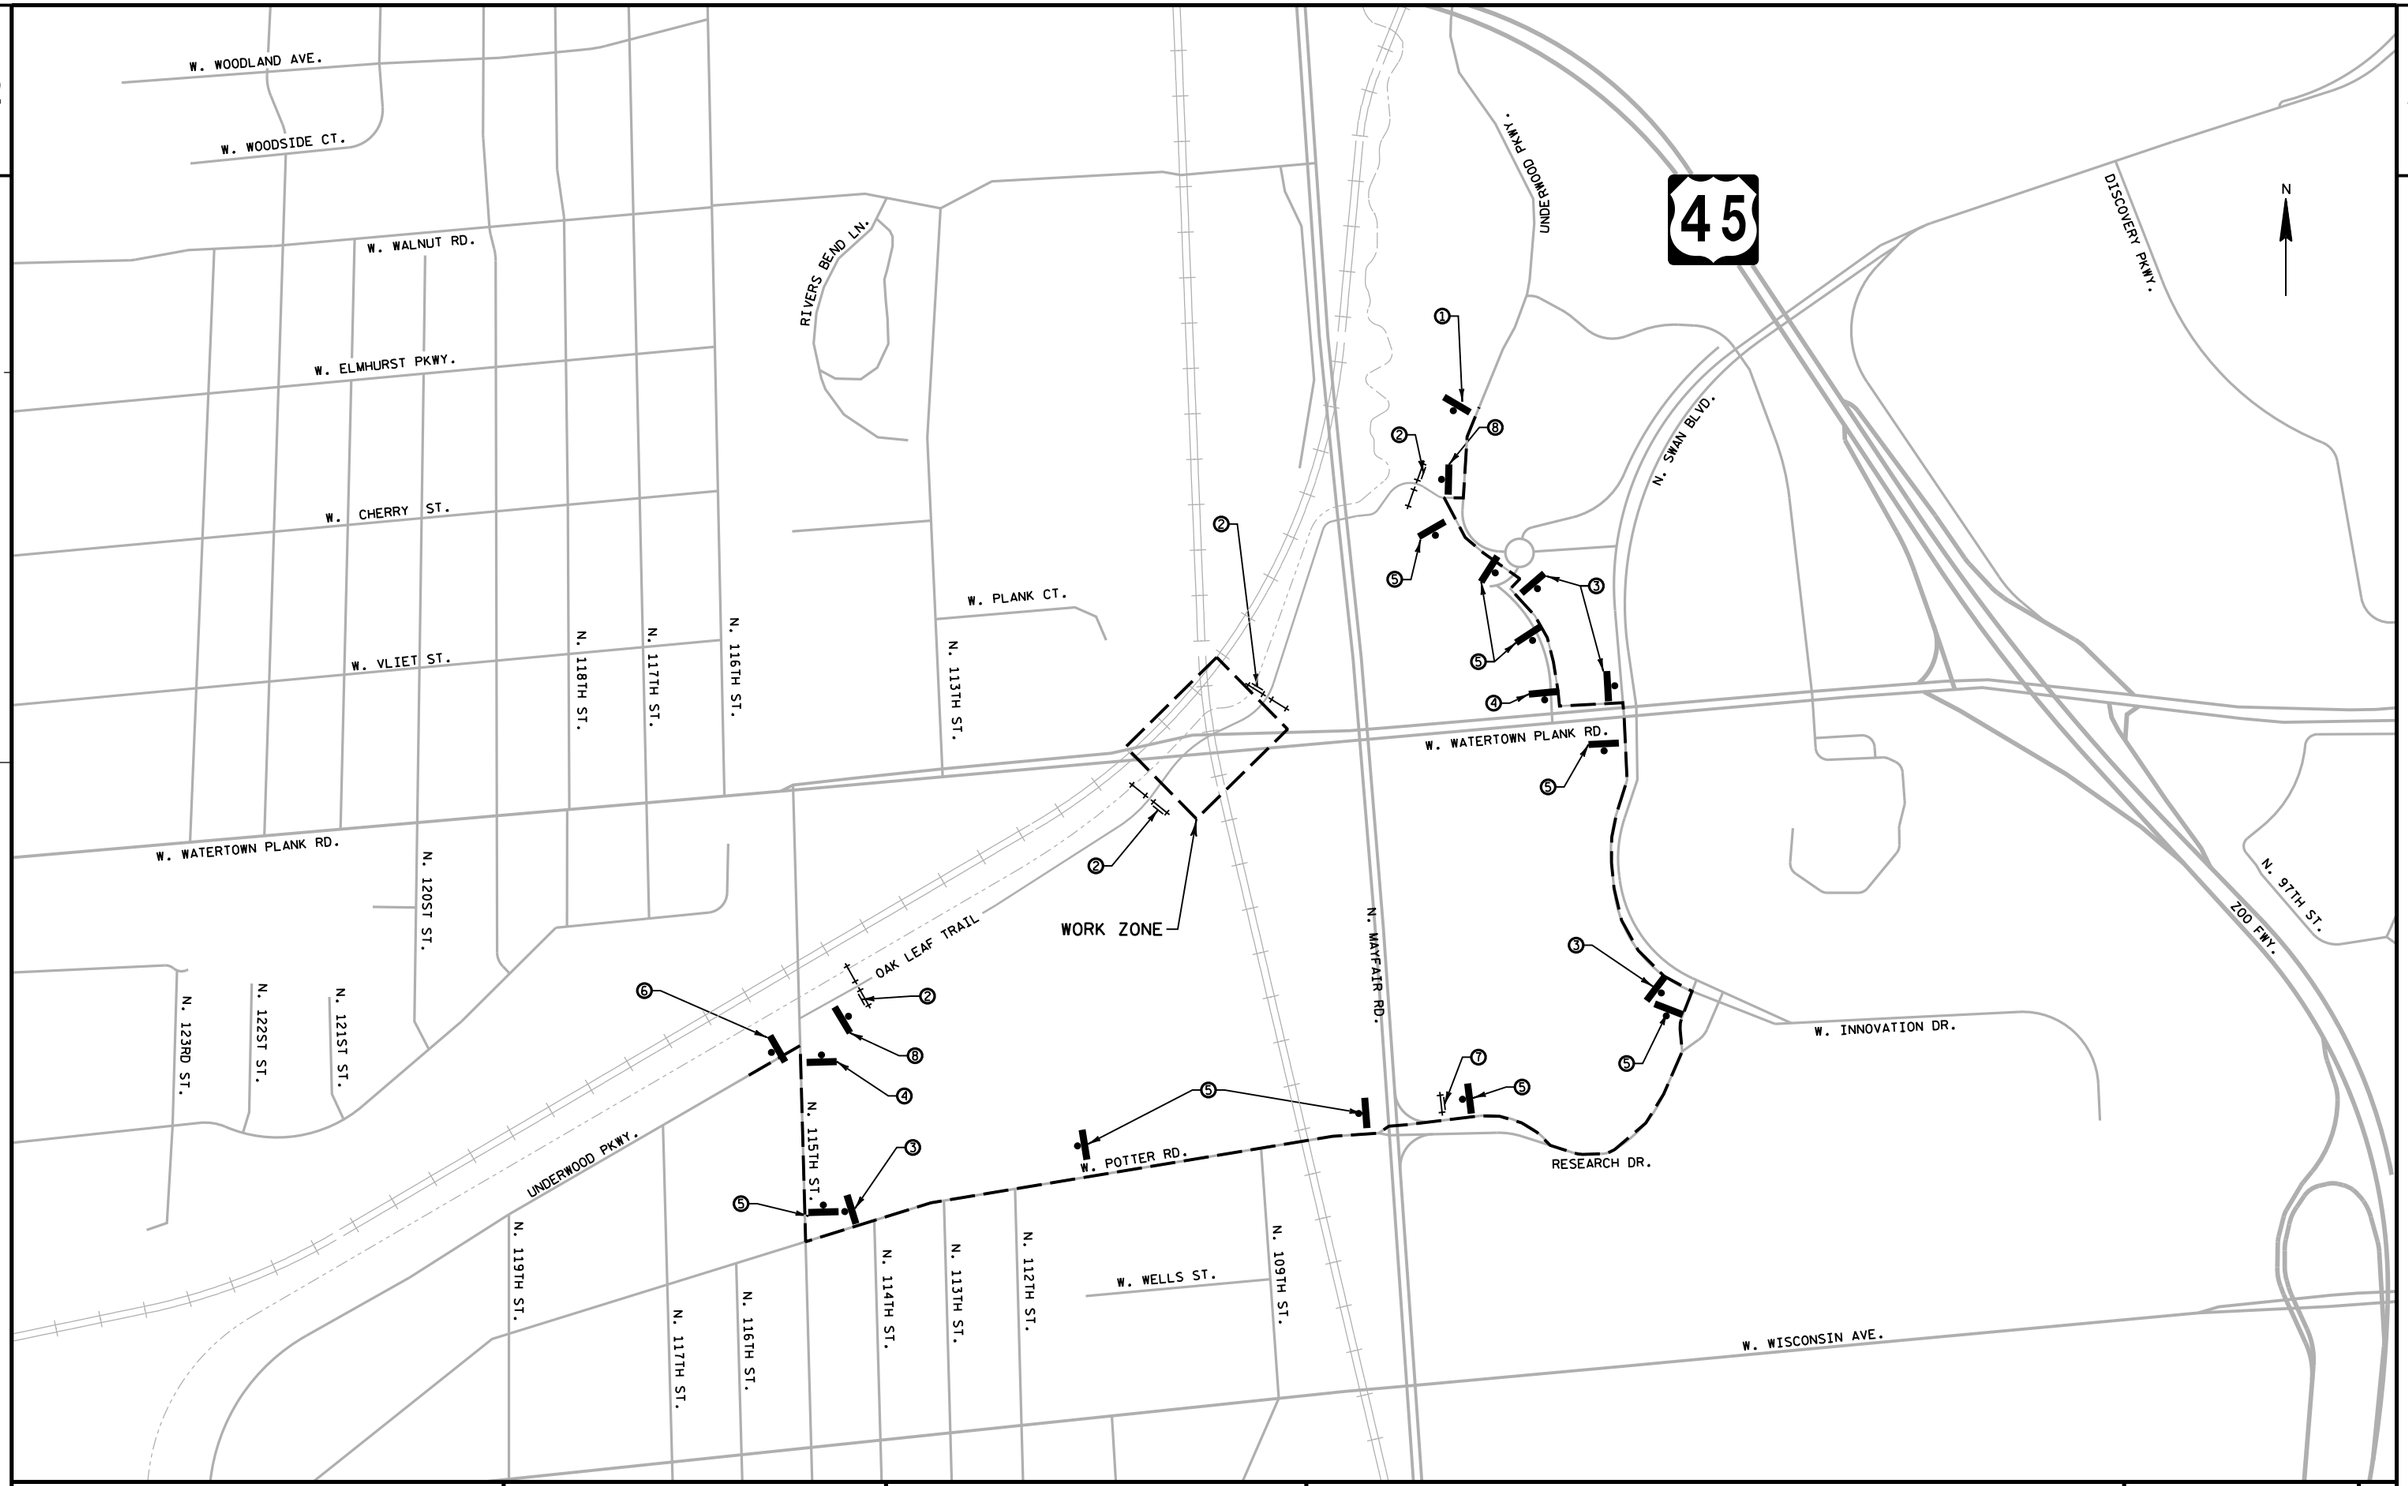

PROJECT NO: 2035-06-70	HWY: WATERTOWN PLANK ROAD	COUNTY: MILWAUKEE	DETOUR PLAN - OAK LEAF TRAIL (HEADING SOUTHWEST)	SHEET 107	E

FILE NAME : R:\420808\dgn\2035-06-70_027002_dt.dgn PLOT DATE : 1/28/2017 PLOT BY : steuckr PLOT NAME : PLOT SCALE : 1:600

WISDOT/CADDS SHEET 42