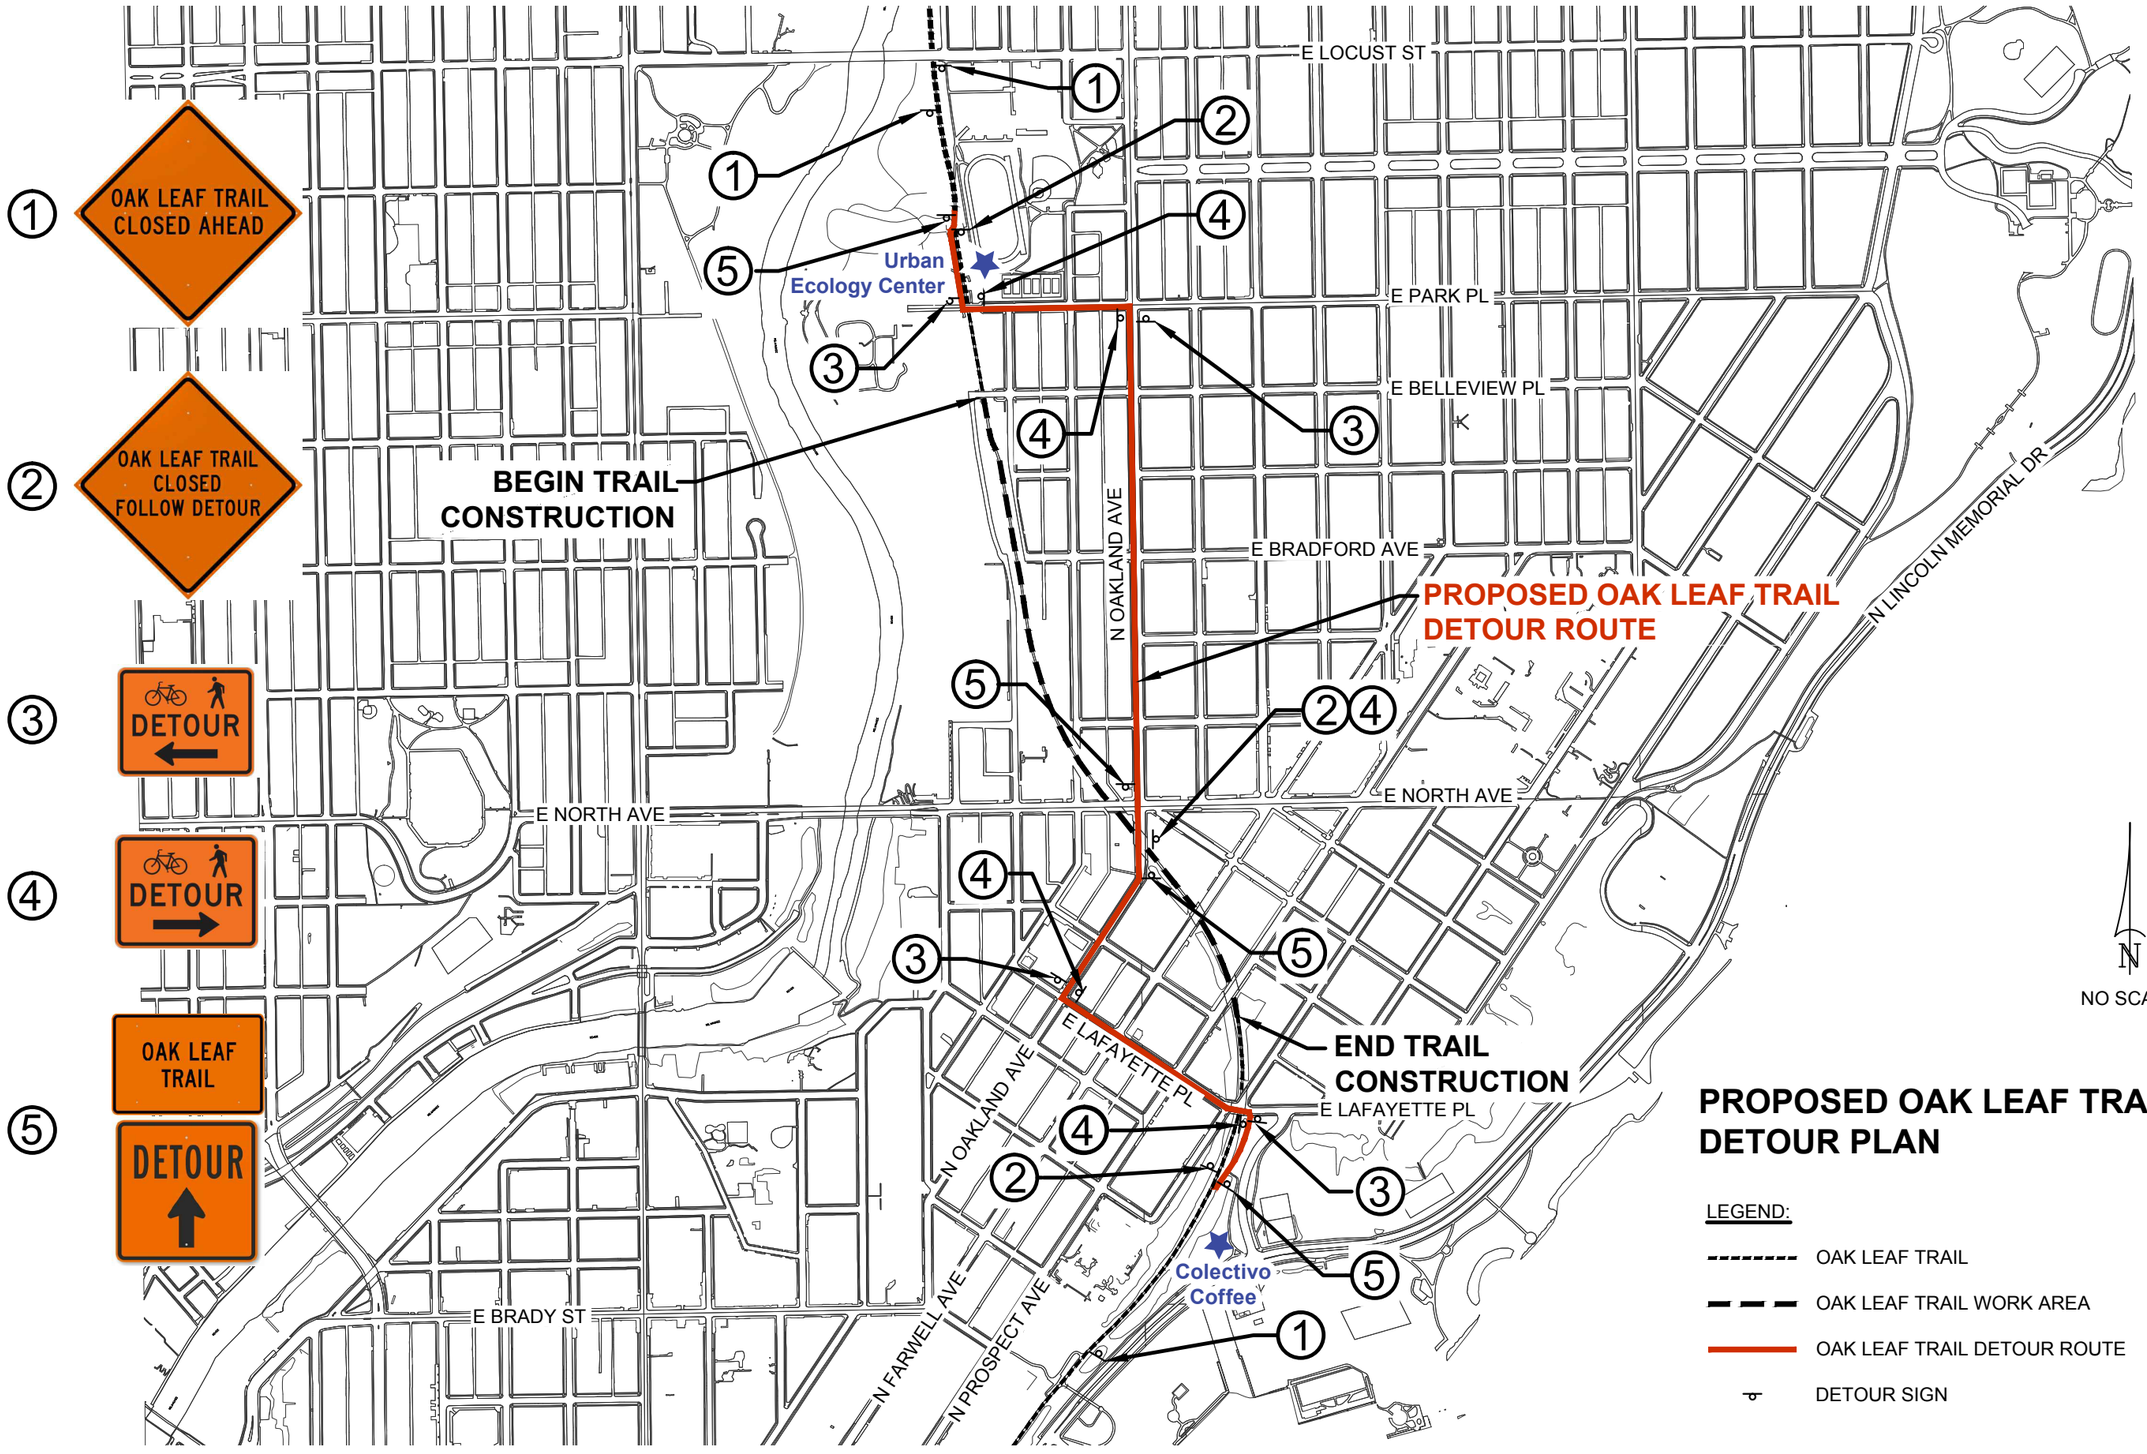

PROPOSED OAK LEAF TRAIL DETOUR PLAN

H:\CADD\PR9911\Design\16617_DTLS2.dwg