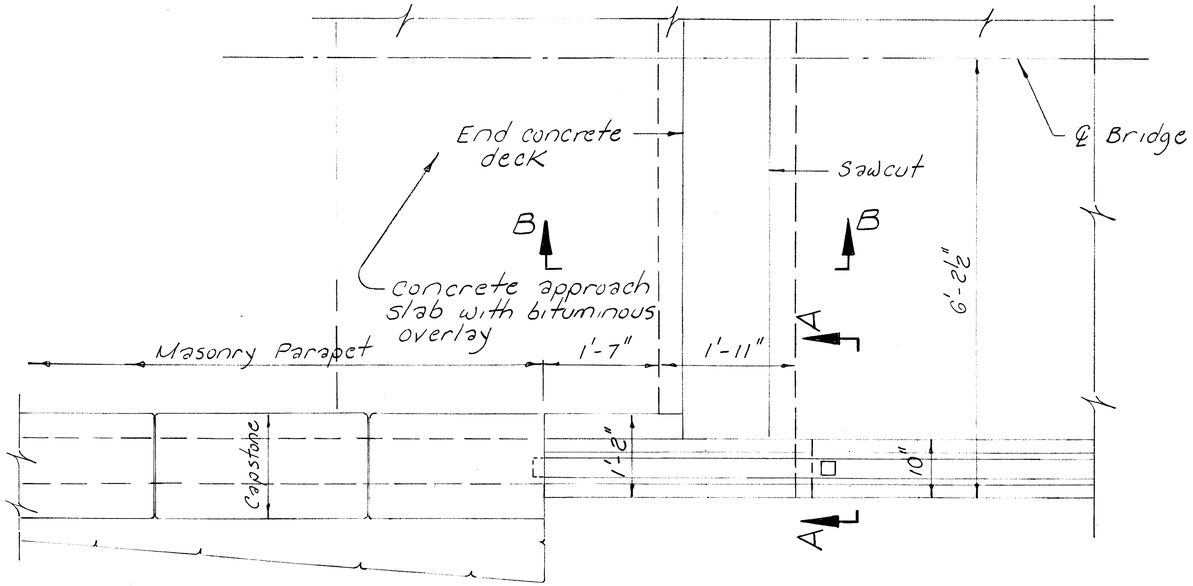

PLAN VIEW
(One-Half Abutment)
Scale: 1" = 1'-0"

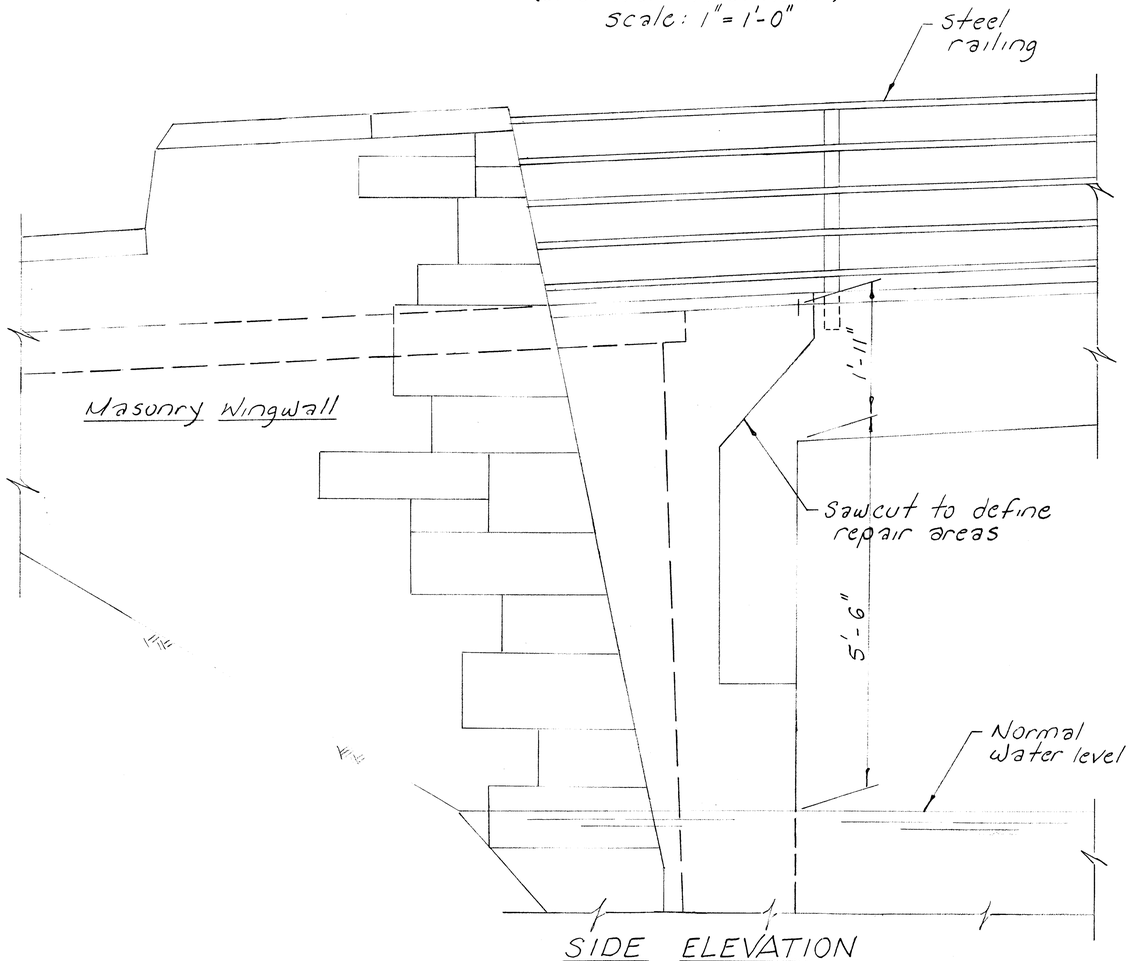

SIDE ELEVATION

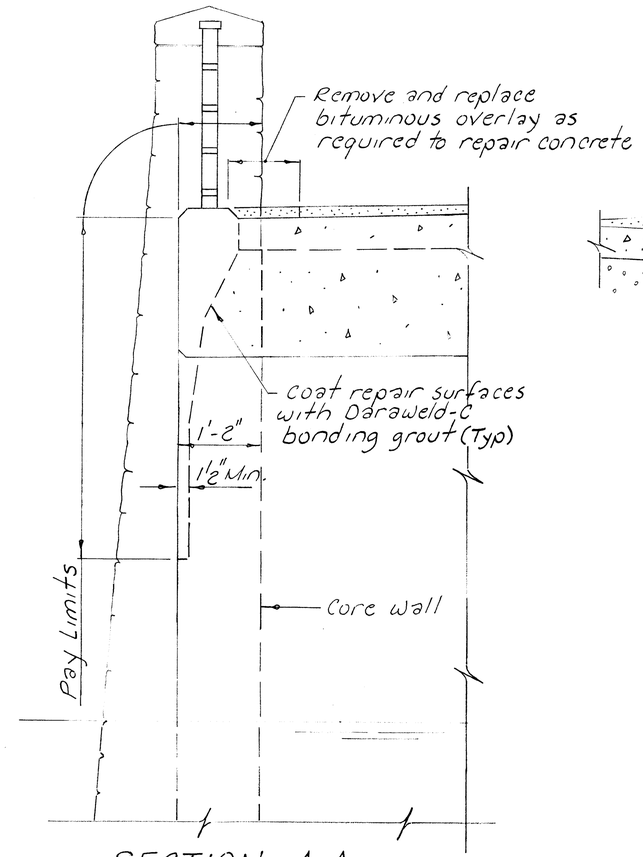

SECTION A-A

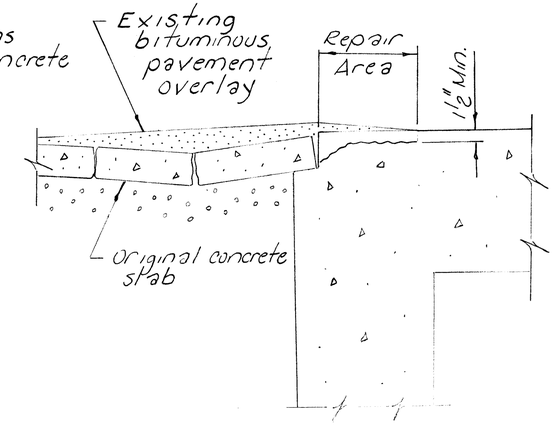

SECTION B-B

DESCRIPTION OF WORK

1. Shaded areas represent typical deteriorated concrete to be repaired on two service drive bridges.
2. Remove bituminous overlay as required and sawcut to define repair areas.
3. Remove deteriorated concrete down to sound concrete as directed by the Engineer.
4. Repair with concrete bonding grout and topping as specified.
5. Pay limits shall be based on total surface area repaired as indicated. This work is designated as Item No. 1 in the Schedule of Prices.
6. Replace bituminous pavement as required. This work is designated as Item No. 2 in the Schedule of Prices.

WISCONSIN
JACK R. KARPINEN
E-08437
WAUWATOSA, WIS.
PROFESSIONAL ENGINEER

Jack R. Karpinen
March 28, 1985

NO.	DATE	REVISIONS	BY

WASHINGTON PARK
Repair of Service Drive Bridges

MILWAUKEE COUNTY DEPARTMENT OF PUBLIC WORKS
PROFESSIONAL SERVICES DIVISION

FACILITY MANAGEMENT APPROVAL BY
DATE 3/27/85

PROJECT APPROVAL BY
DATE 3-27-85
DIRECTOR – DEPARTMENT OF PUBLIC WORKS

DESIGN APPROVAL BY
DATE 3-27-85

SURVEY BY		DRAWN BY	JRK	DATE March 1985	SHEET 1 OF 1
NOTES		TRACED BY			
DATE		CHECKED BY		FILE NO. 162-B-41	PROJ. NO. 06-3946

74988