ATTACHMENT O

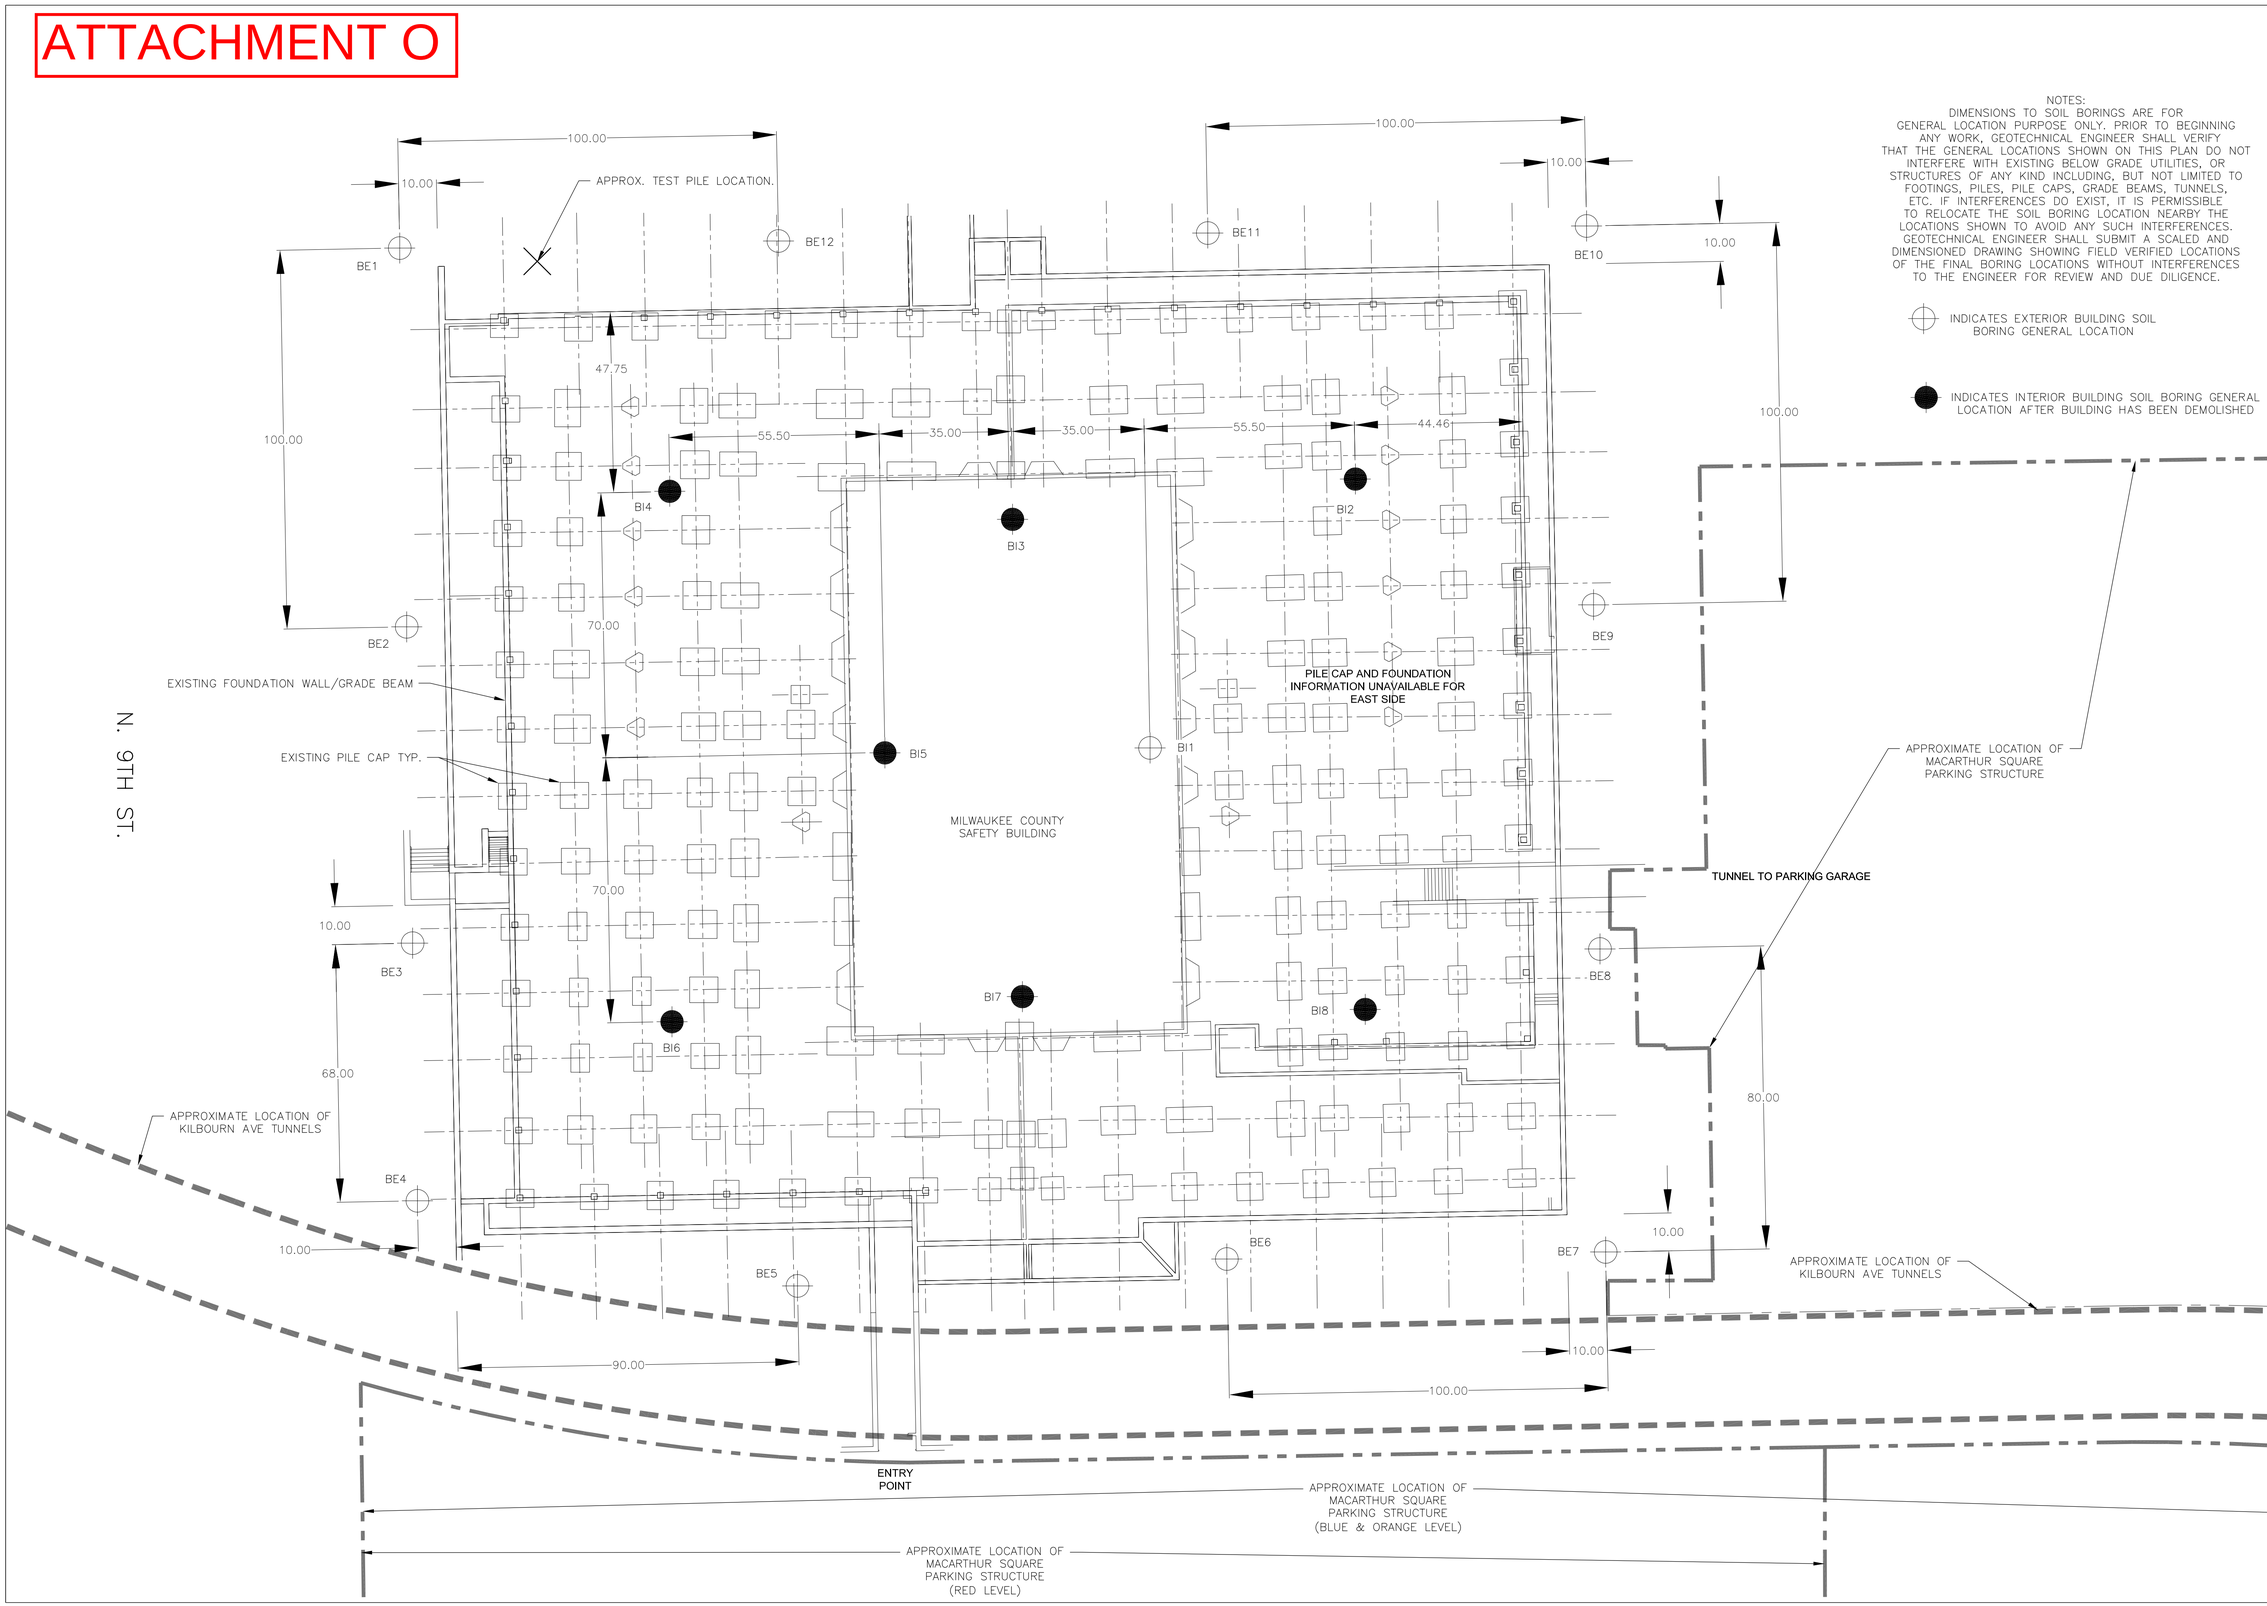

Consultant:

BLOOM COMPANIES, LLC
Infrastructure Innovation and Ingenuity

10501 W. Research Drive • Milwaukee, WI 53226
Phone: (414) 771-3390 Fax: (414) 771-4490

NOT FOR CONSTRUCTION

MILWAUKEE COUNTY EXISTING PUBLIC SAFETY BUILDING OVERVIEW

SOIL BORING LOCATIONS

Revisions:

No.	Date	Description

Scale	NTS
Project Number	
Set Type	
Date Issued	
Sheet Number	