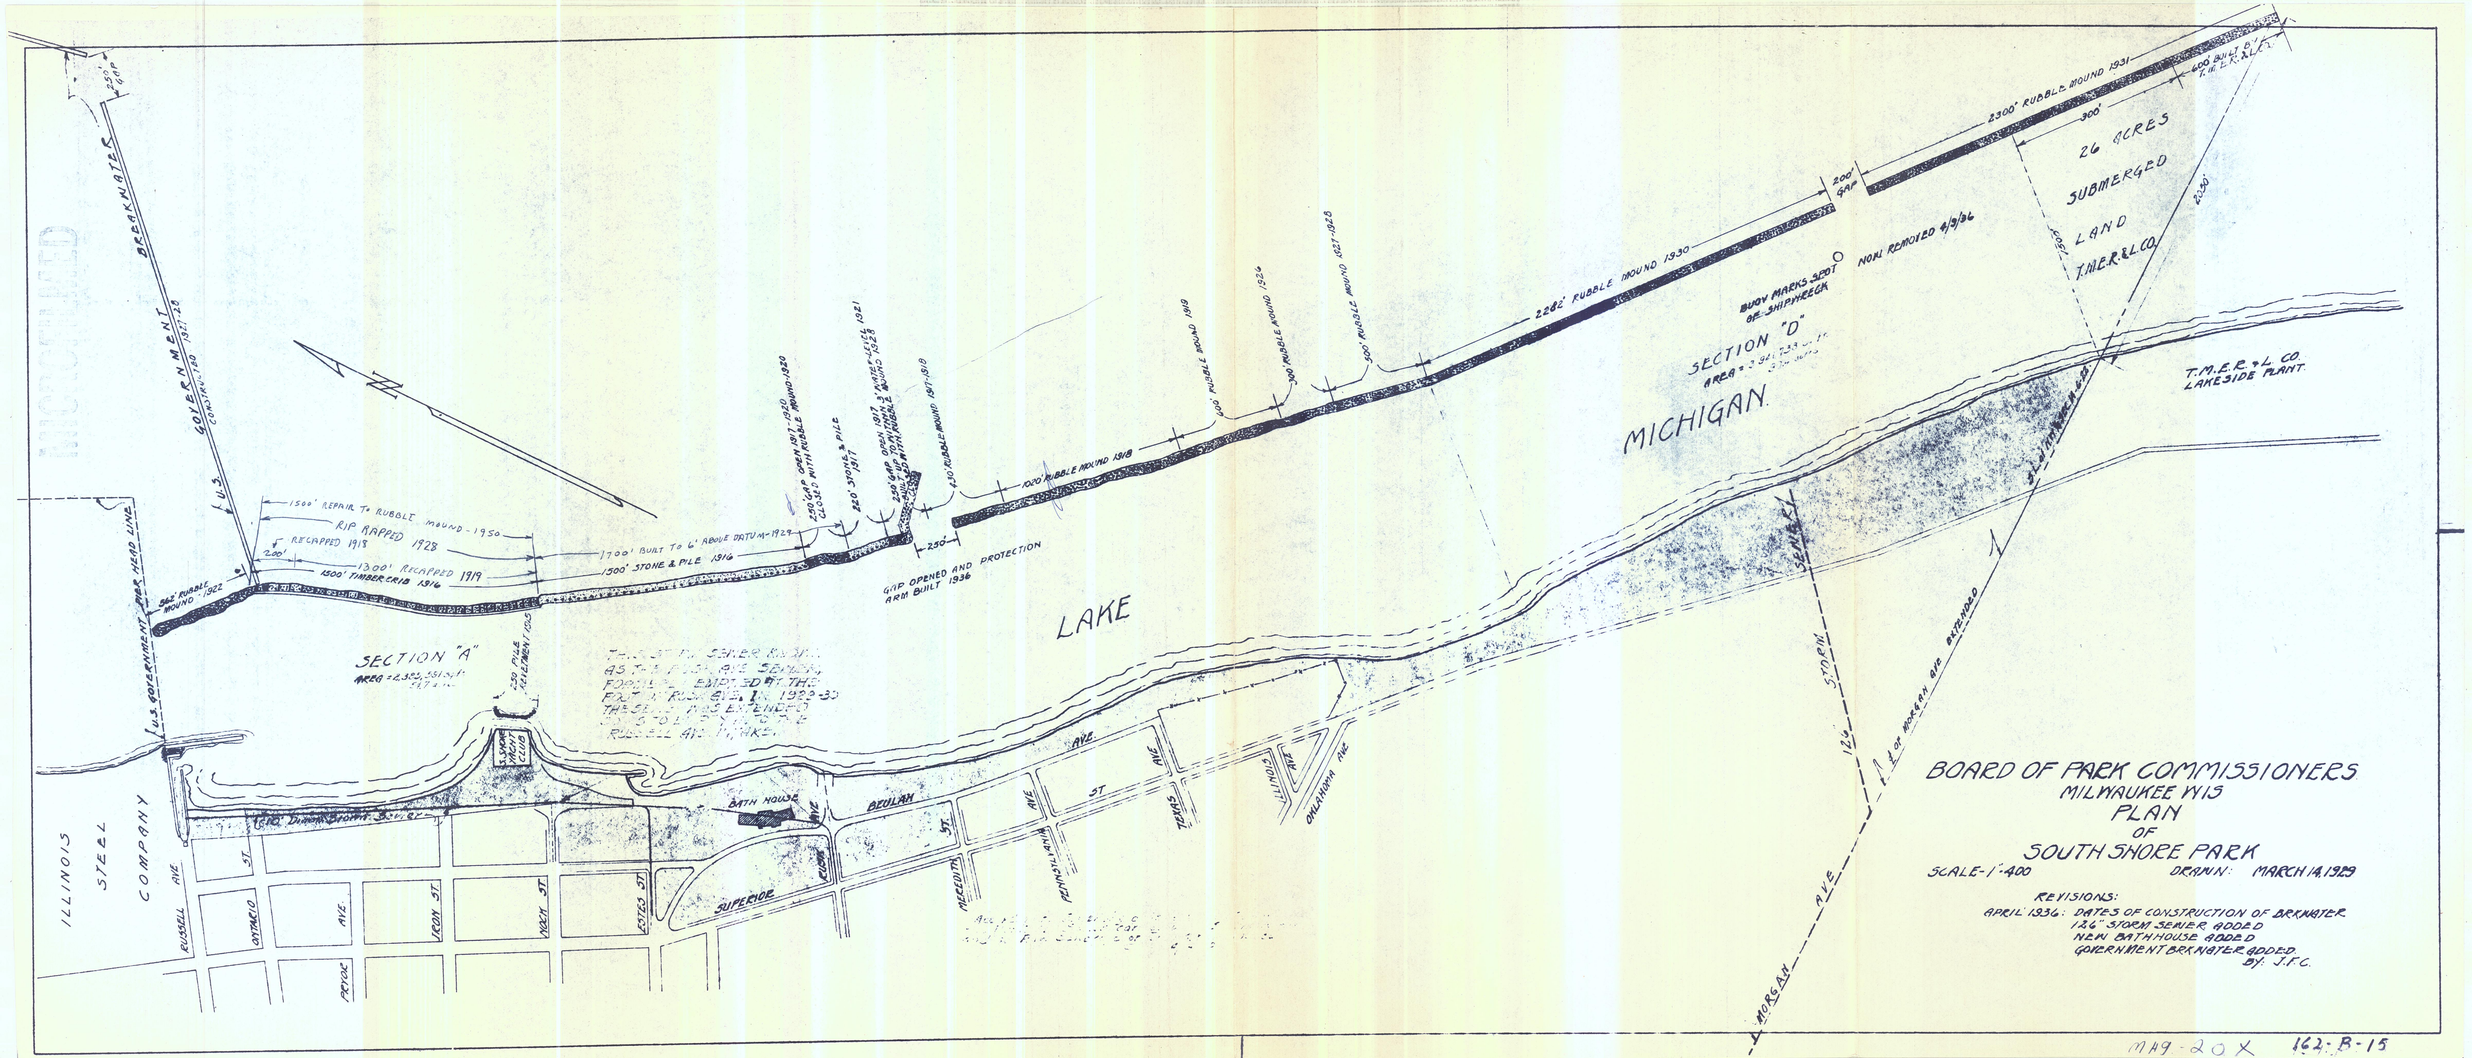
BOARD OF PARK COMMISSIONERS
MILWAUKEE WIS
PLAN
OF
SOUTH SHORE PARK
SCALE-1"-400
DRAWN: MARCH 14, 1929
REVISIONS:
APRIL 1936: DATES OF CONSTRUCTION OF BRKWATER
126" STORM SEWER ADDED
NEW BATHHOUSE ADDED
GOVERNMENT BRKWATER ADDED.
BY: J.F.C.
LAKE
MICHIGAN
SECTION "A"
SECTION "D"
26 ACRES
SUBMERGED
LAND
T.M.E.R.&L.CO.
T.M.E.R.&L.CO.
LAKESIDE PLANT
ILLINOIS
STEEL
COMPANY
U.S. GOVERNMENT BREAKWATER
U.S. GOVERNMENT PIER HEAD LINE
1500' REPAIR TO RUBBLE MOUND-1950
RIP RAPPED 1928
RECAPPED 1918
1300' RECAPPED 1919
1500' TIMBER CRIB 1916
1700' BUILT TO 6' ABOVE DATUM-1929
1500' STONE & PILE 1916
GAP OPENED AND PROTECTION ARM BUILT 1936
1020' RUBBLE MOUND 1918
2282' RUBBLE MOUND 1930
2300' RUBBLE MOUND 1931
BUOY MARKS SPOT OF SHIPWRECK
NOW REMOVED 4/9/36
BATH HOUSE
SUPERIOR
BEULAH
AVE
ST
RUSSELL AVE
ONTARIO ST
PRYOR AVE
IRON ST
NOCK ST
ESTES ST
MEREDITH ST
PENNSYLVANIA AVE
TEXAS AVE
ILLINOIS AVE
OKLAHOMA AVE
MORGAN AVE
126" STORM SEWER
MORGAN AVE EXTENDED
MAG-20X
162-B-15