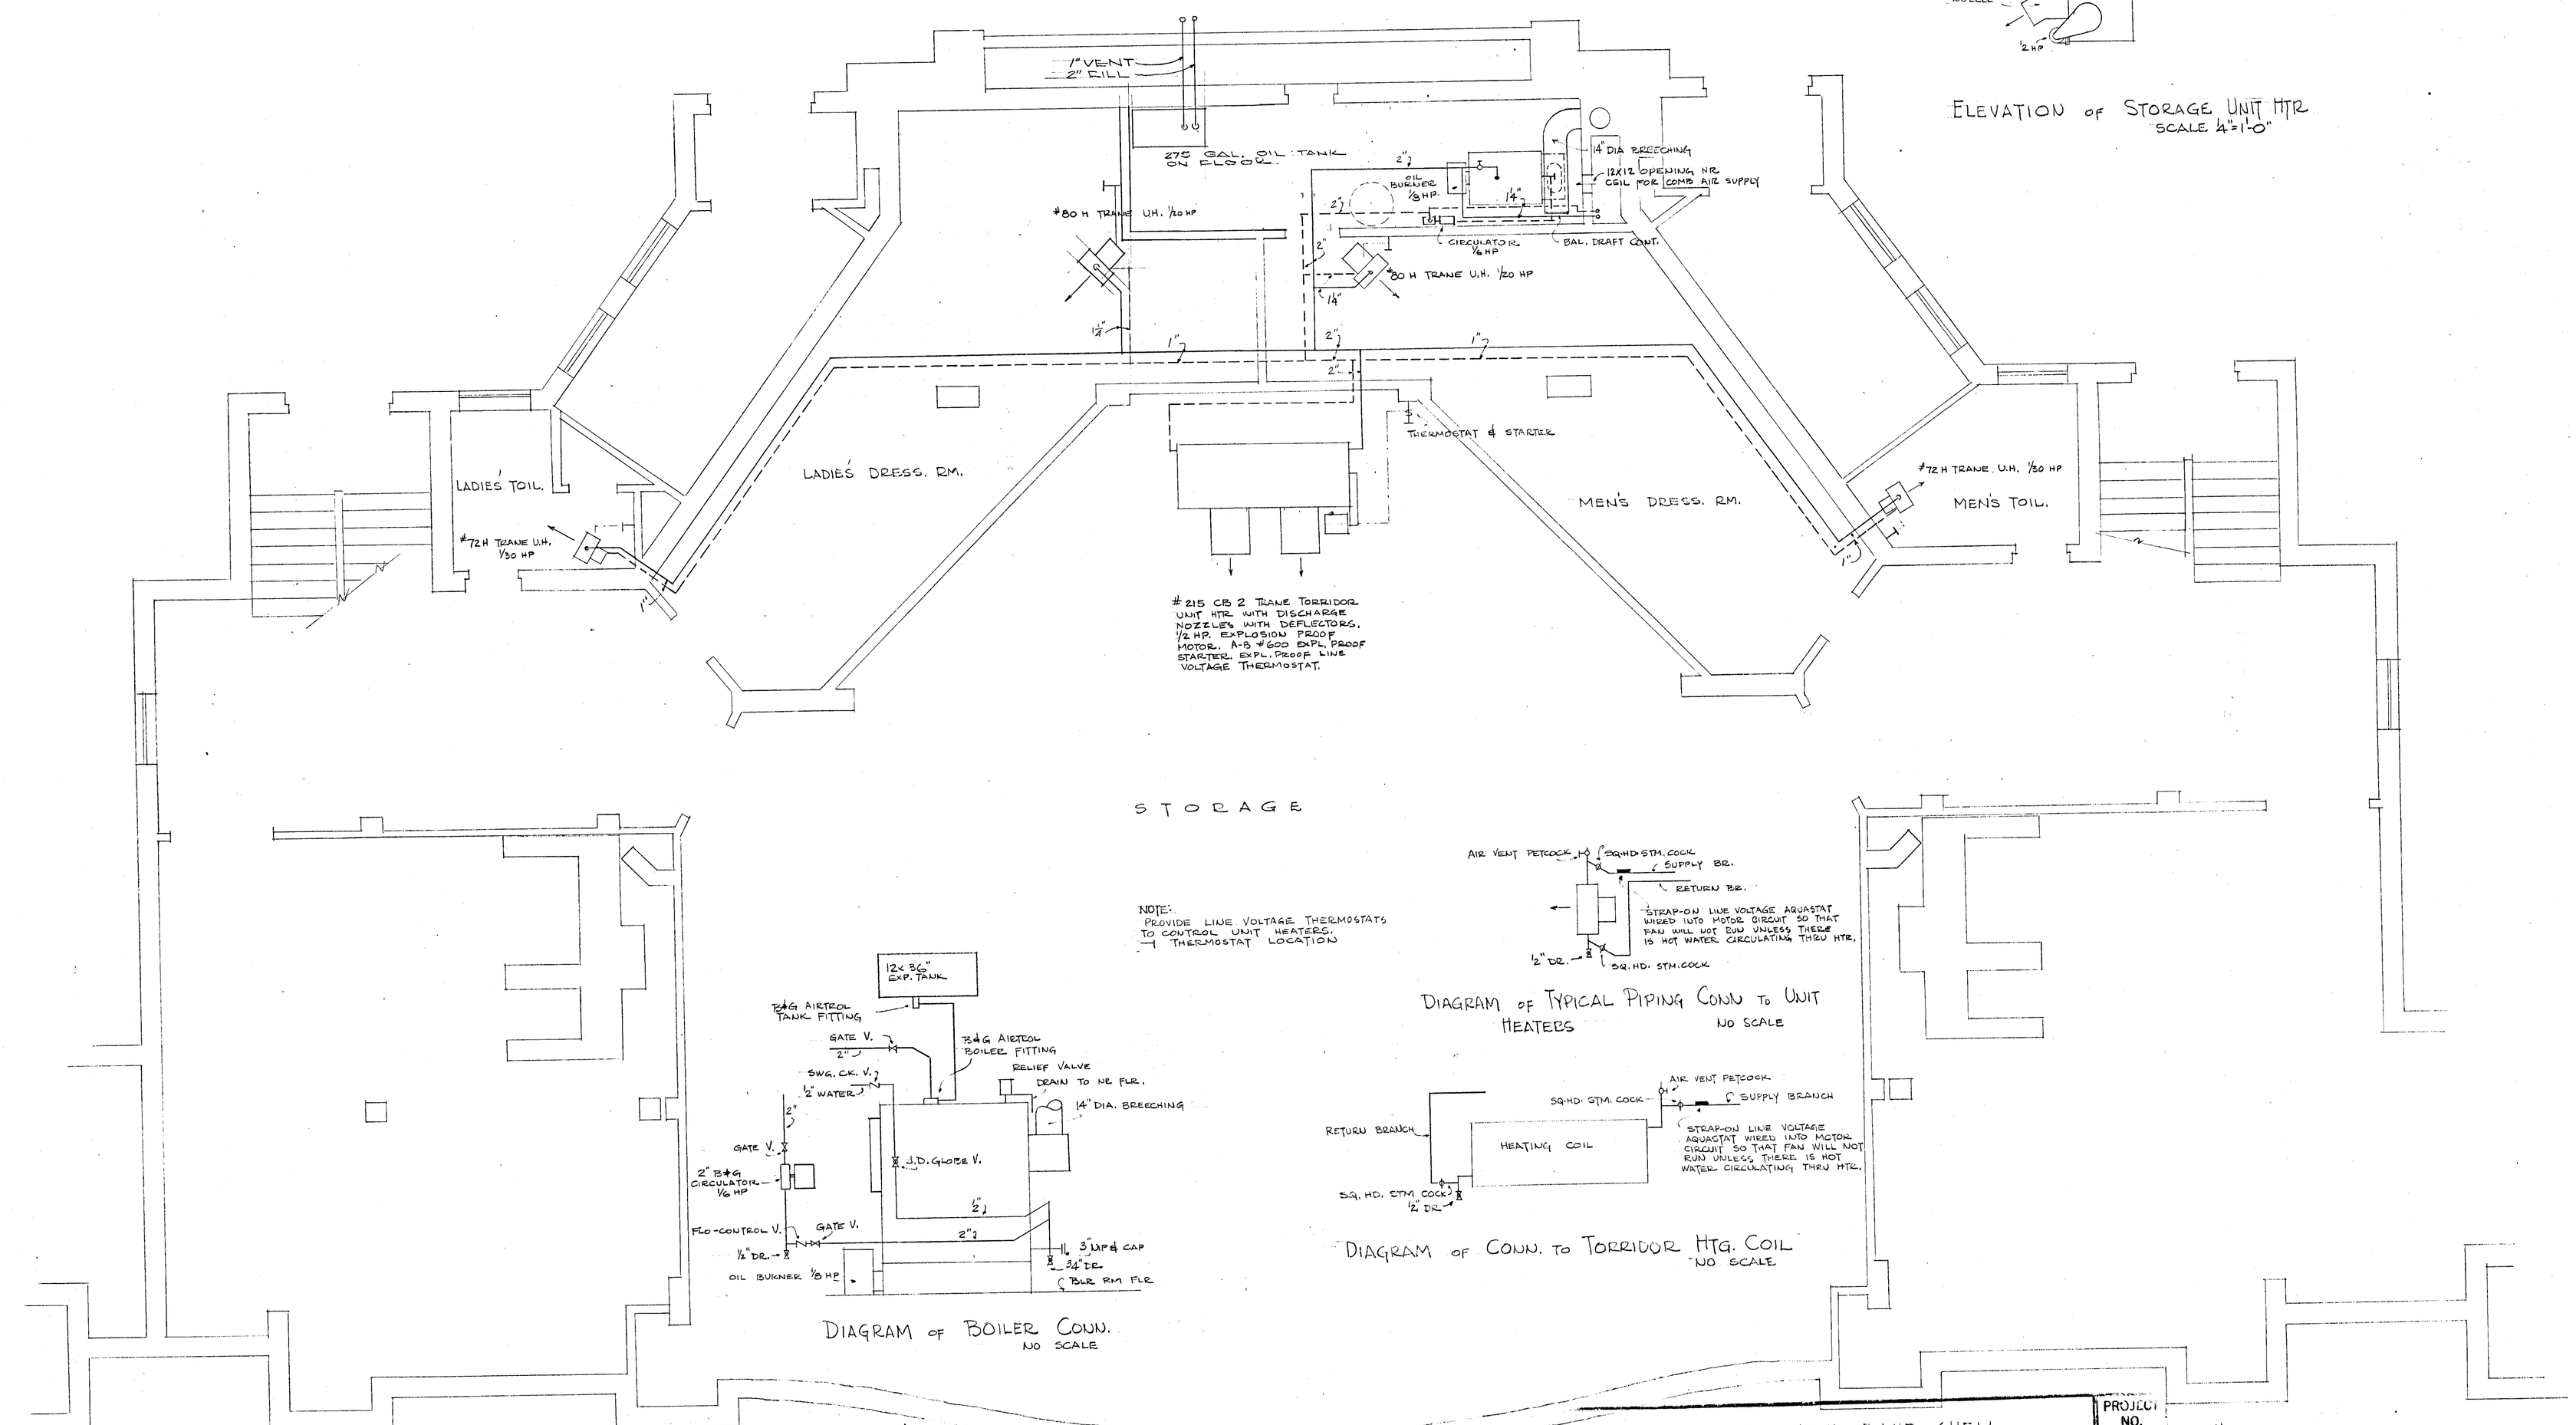

NOTE:
BOILER: KEWANEE #3R3 OR U.S. #25-5, JACKETED.
BURNER: 4.5 GPH #2 OIL CONTROLLED BY AQUASTAT.
MOTORS: ALL MOTORS SINGLE PHASE, 60 CYCLE, 110 VOLT
COVERING: COVER ALL PIPING WITH 1" AIR CELL COV.
PROVIDE COMBINATION ALTITUDE GAGE & THERMOMETER ON BOILER

BASEMENT FLOOR PLAN
SCALE 1/4" = 1'-0"

WASHINGTON PARK BAND SHELL
HEATING PLAN

PROJECT NO.

MILWAUKEE COUNTY REGIONAL PLANNING DEPARTMENT

LANDSCAPE DESIGN SECTION	ENGINEERING DESIGN SECTION
LANDSCAPE ARCHITECT	SENIOR ASS'T ENGINEER
ARCHITECTURAL DEPARTMENT	
ARCHITECT	APPROVED SUPERVISING ENGINEER
SUPERVISING ARCHITECT	
SHEET 1 OF 2 — DRAWN G.H. VOLK — CHECKED	APPROVED HIGHWAY COMMISSIONER & PLANNING ENGINEER
TRACED — DATE AUG 19, 1954	

HEATING PLAN
WASHINGTON PARK BAND SHELL
MILWAUKEE COUNTY REGIONAL PLANNING DEPT.
MILWAUKEE WISCONSIN
JOS. H. VOLK, HTG & VENT ENGR, MILWAUKEE, WIS
DATE: MAR, 1954 DR. BY: G.H. VOLK

44962

14-B-17-146

24X