SUPPLY AIR GRILLES MINNEAPOLIS-HONEYWELL D500A
12x4" RETURN AIR GRILLES 10x6" NR PLR.
HEATING UNIT TRANE # 250-2 FORCE-FLO CONV.
HUNG AT CEIL 1/8 HP MOTOR.

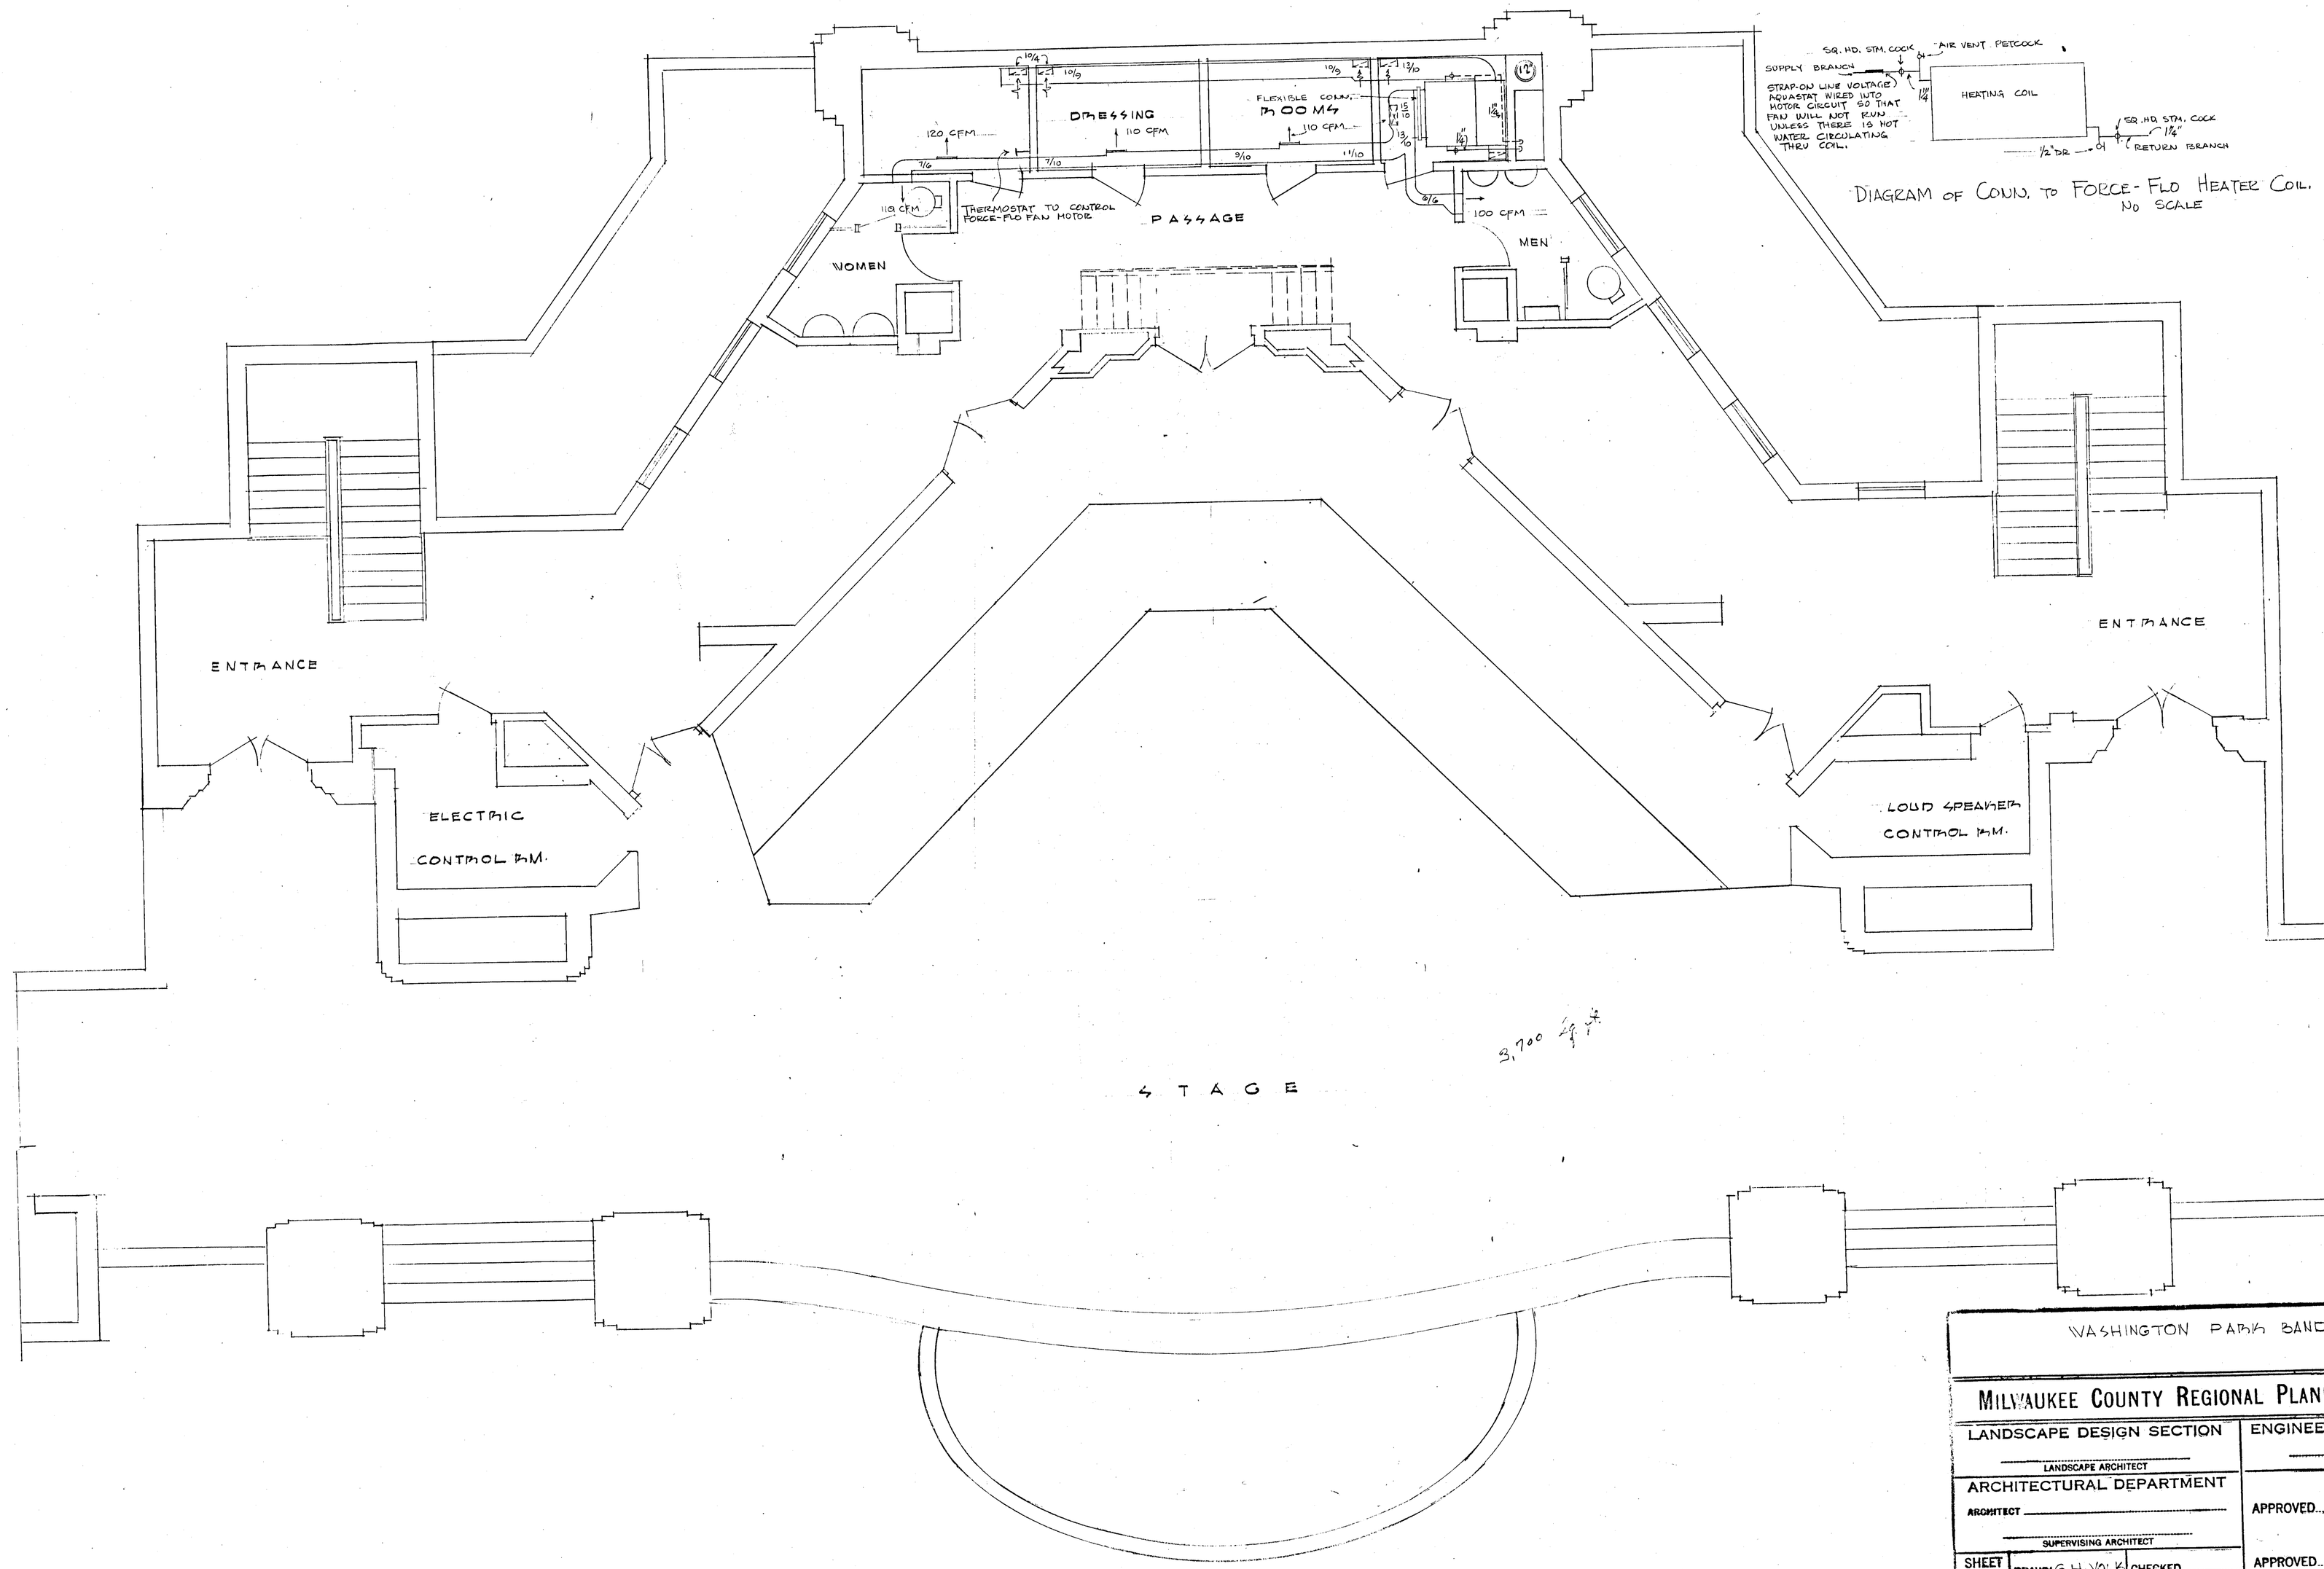

DIAGRAM OF CONN. TO FORCE-FLO HEATER COIL.
NO SCALE

WASHINGTON PARK BAND SHELL

PROJECT NO.

MILWAUKEE COUNTY REGIONAL PLANNING DEPARTMENT

LANDSCAPE DESIGN SECTION
LANDSCAPE ARCHITECT

ENGINEERING DESIGN SECTION
SENIOR ASS'T ENGINEER

ARCHITECTURAL DEPARTMENT
ARCHITECT
SUPERVISING ARCHITECT

APPROVED
SUPERVISING ENGINEER

APPROVED
HIGHWAY COMMISSIONER & PLANNING ENGINEER

SHEET 1 OF 1
DRAWN G.H. VOLK
TRACED
CHECKED
DATE AUG. 19, 1954

14-B-17-147

20X

44963