1 inch equals 200 feet

400

Feet

MILWAUKEE COUNTY PARKS

rethink | renew

gai consultants
transforming ideas into reality®
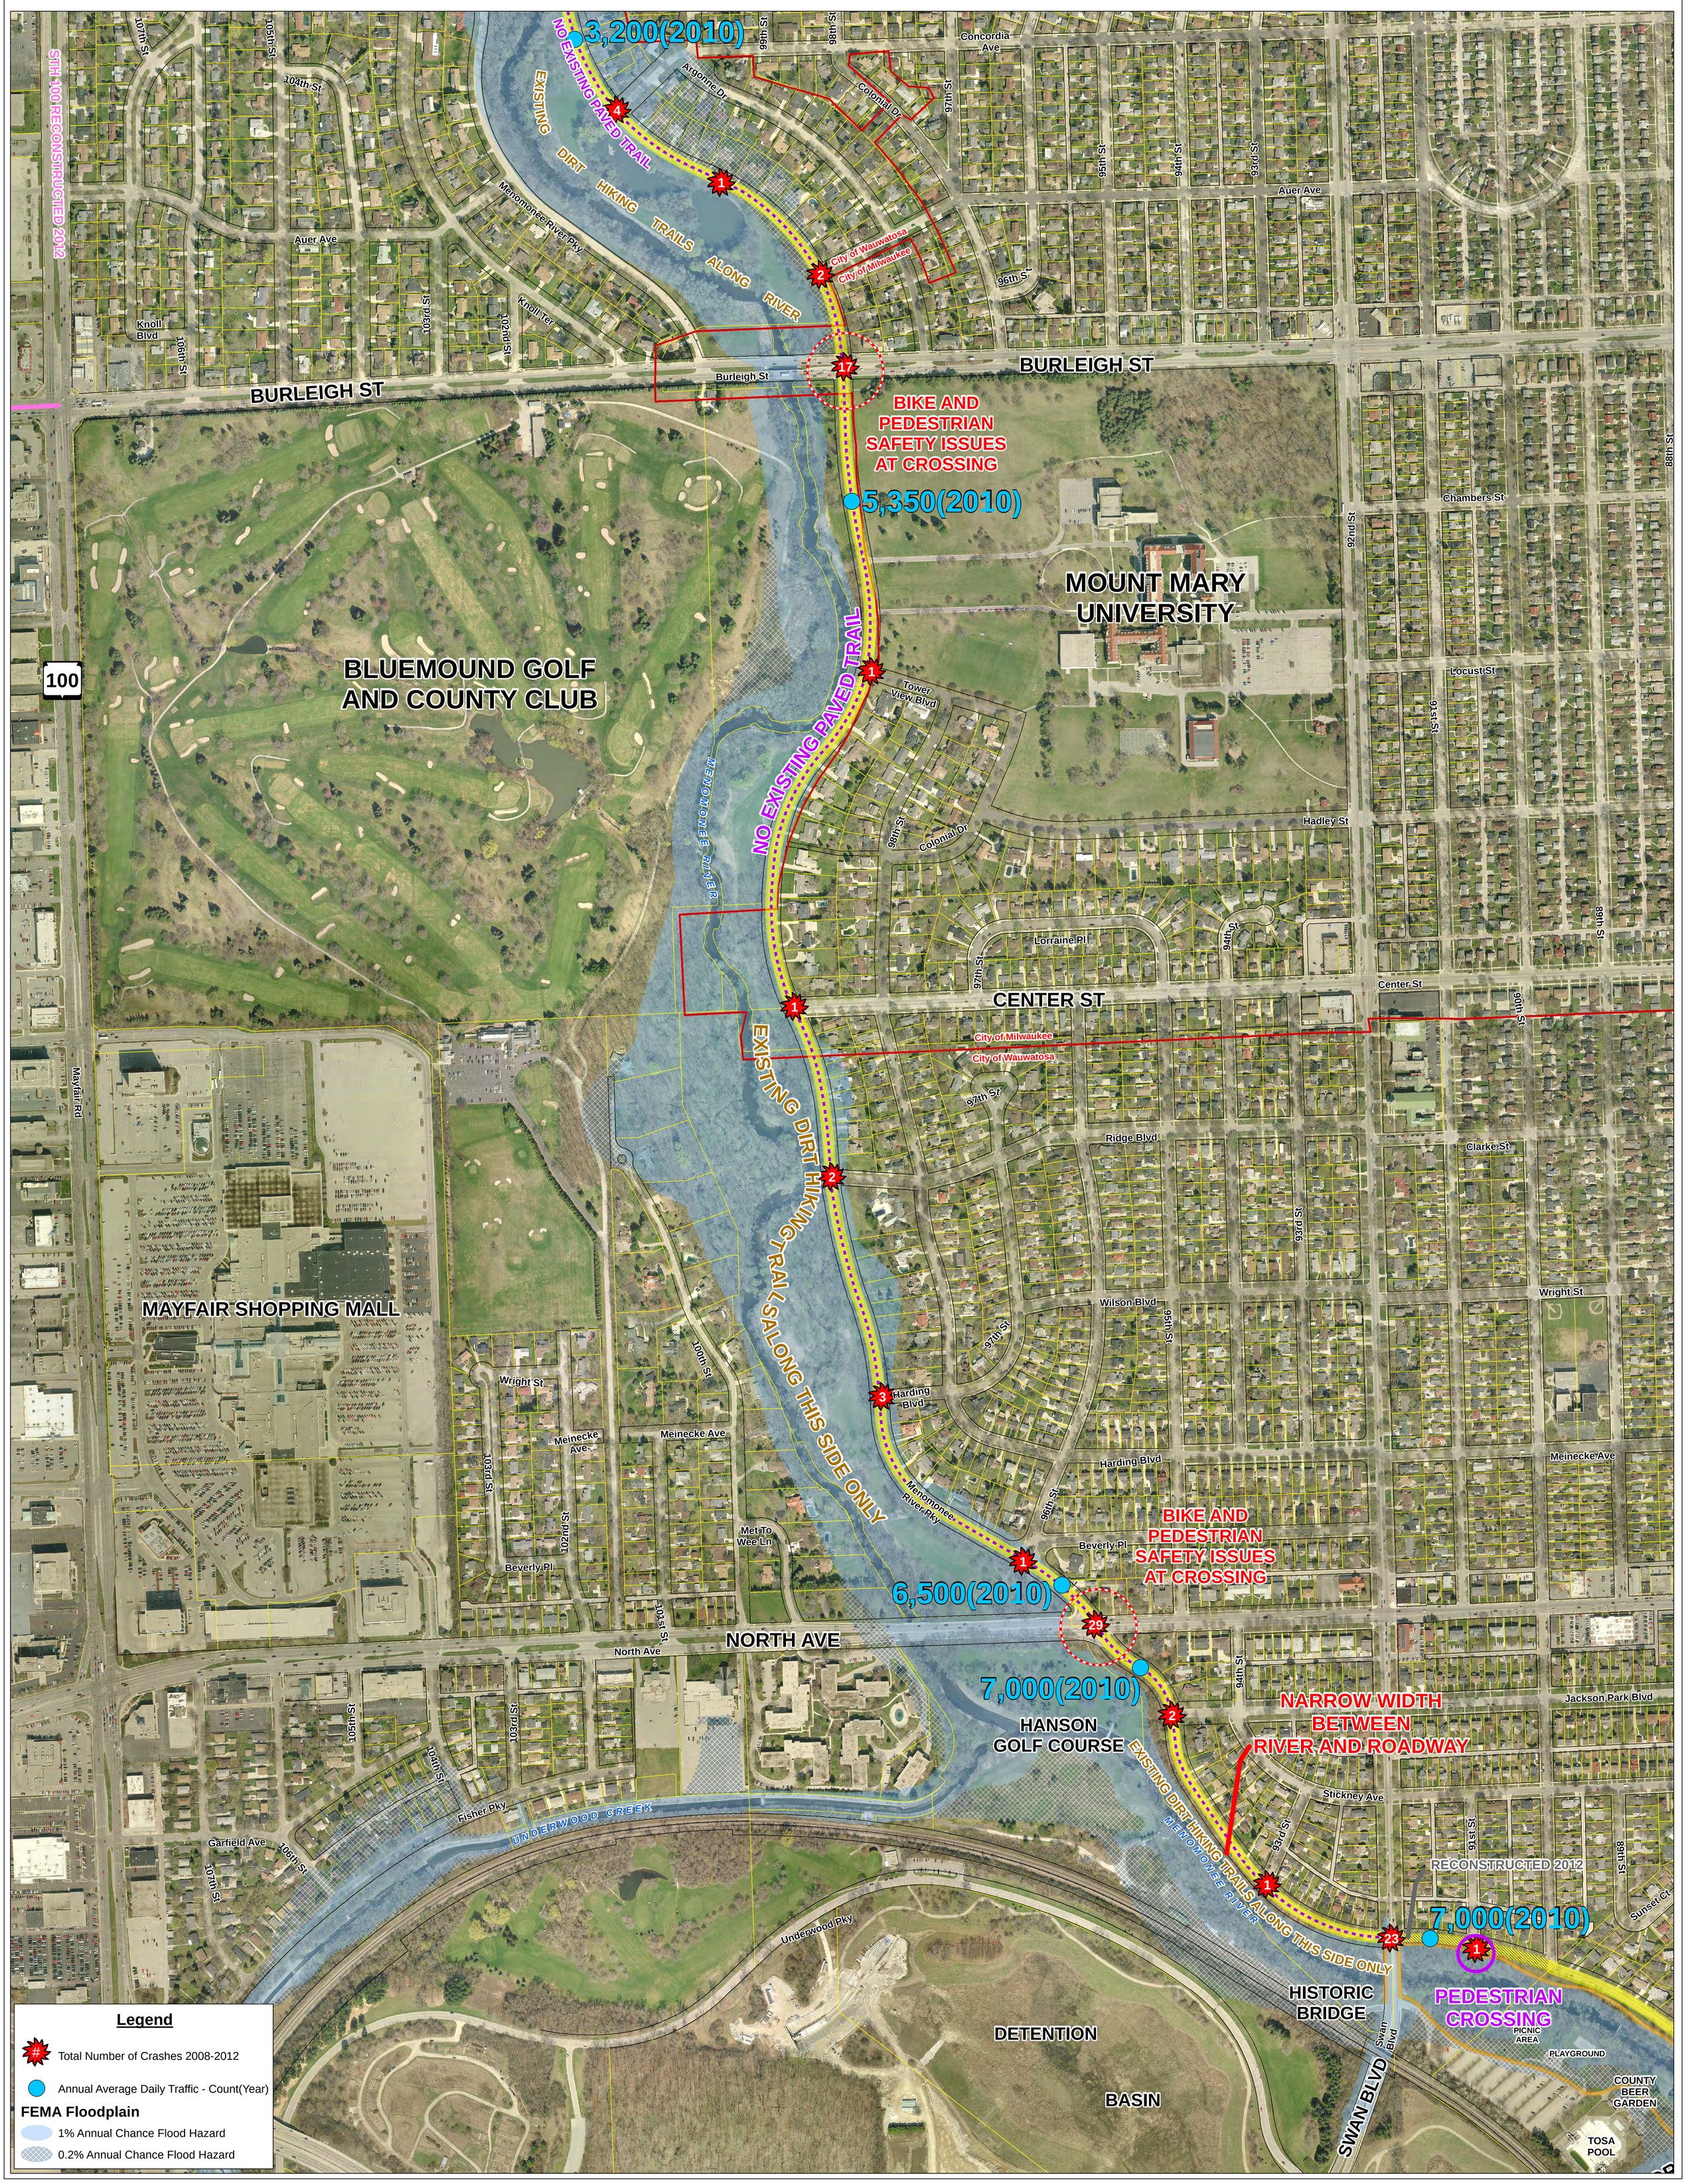
MAP #2
BURLEIGH STREET TO NORTH AVENUE